


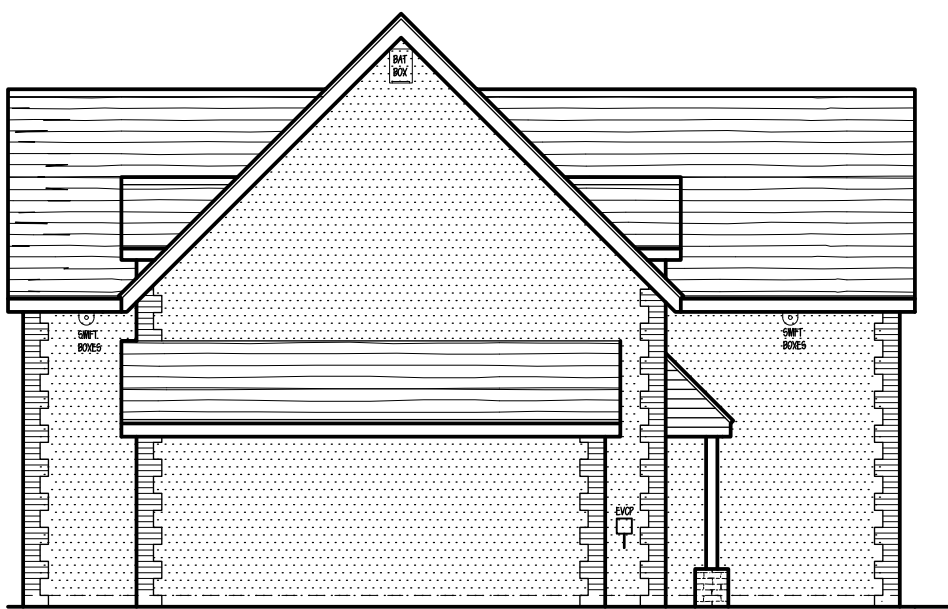


PROPOSED NORTH WEST ELEVATION



PROPOSED SOUTH WEST ELEVATION



PROPOSED NORTH EAST ELEVATION

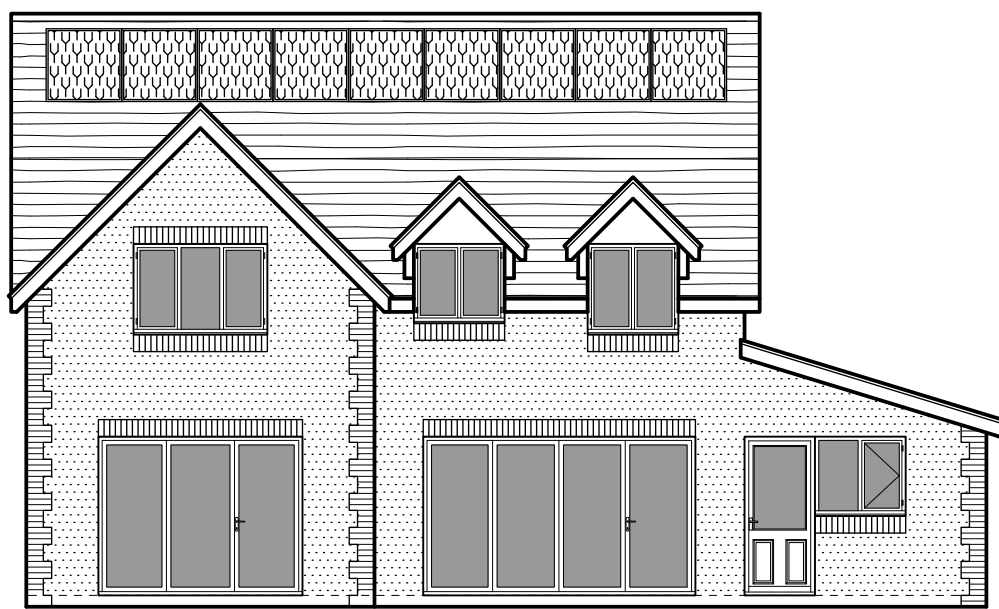

PROPOSED SOUTH EAST ELEVATION

MATERIALS :


ROOF - ETERNIT THRUTONE RECONSTRUCTED SLATE IN BLUE / BLACK COLOUR

WALLS - BEKSTONE TUMBLED RECONSTRUCTED STONE IN LIGHT COTSWOLD STONE COLOUR TO FRONT ELEVATION WITH PAINTED RENDER TO SIDES & REAR. PAINTED IN MID STONE SHADE. ALLOW TO FORM QUOINS & SOLDIER COURSES IN RED FACING BRICK WIENERBERGER OLDE HERITAGE ANTIQUE


WINDOWS / DOORS - UPVC OR ALUMINIUM IN FRENCH GREY COLOUR

RAINWATER GOODS - BLACK HALF ROUND GUTTERS & RWDPs

SOFFITS & FASCIAS - UPVC IN FRENCH GREY TO MATCH WINDOWS / DOORS

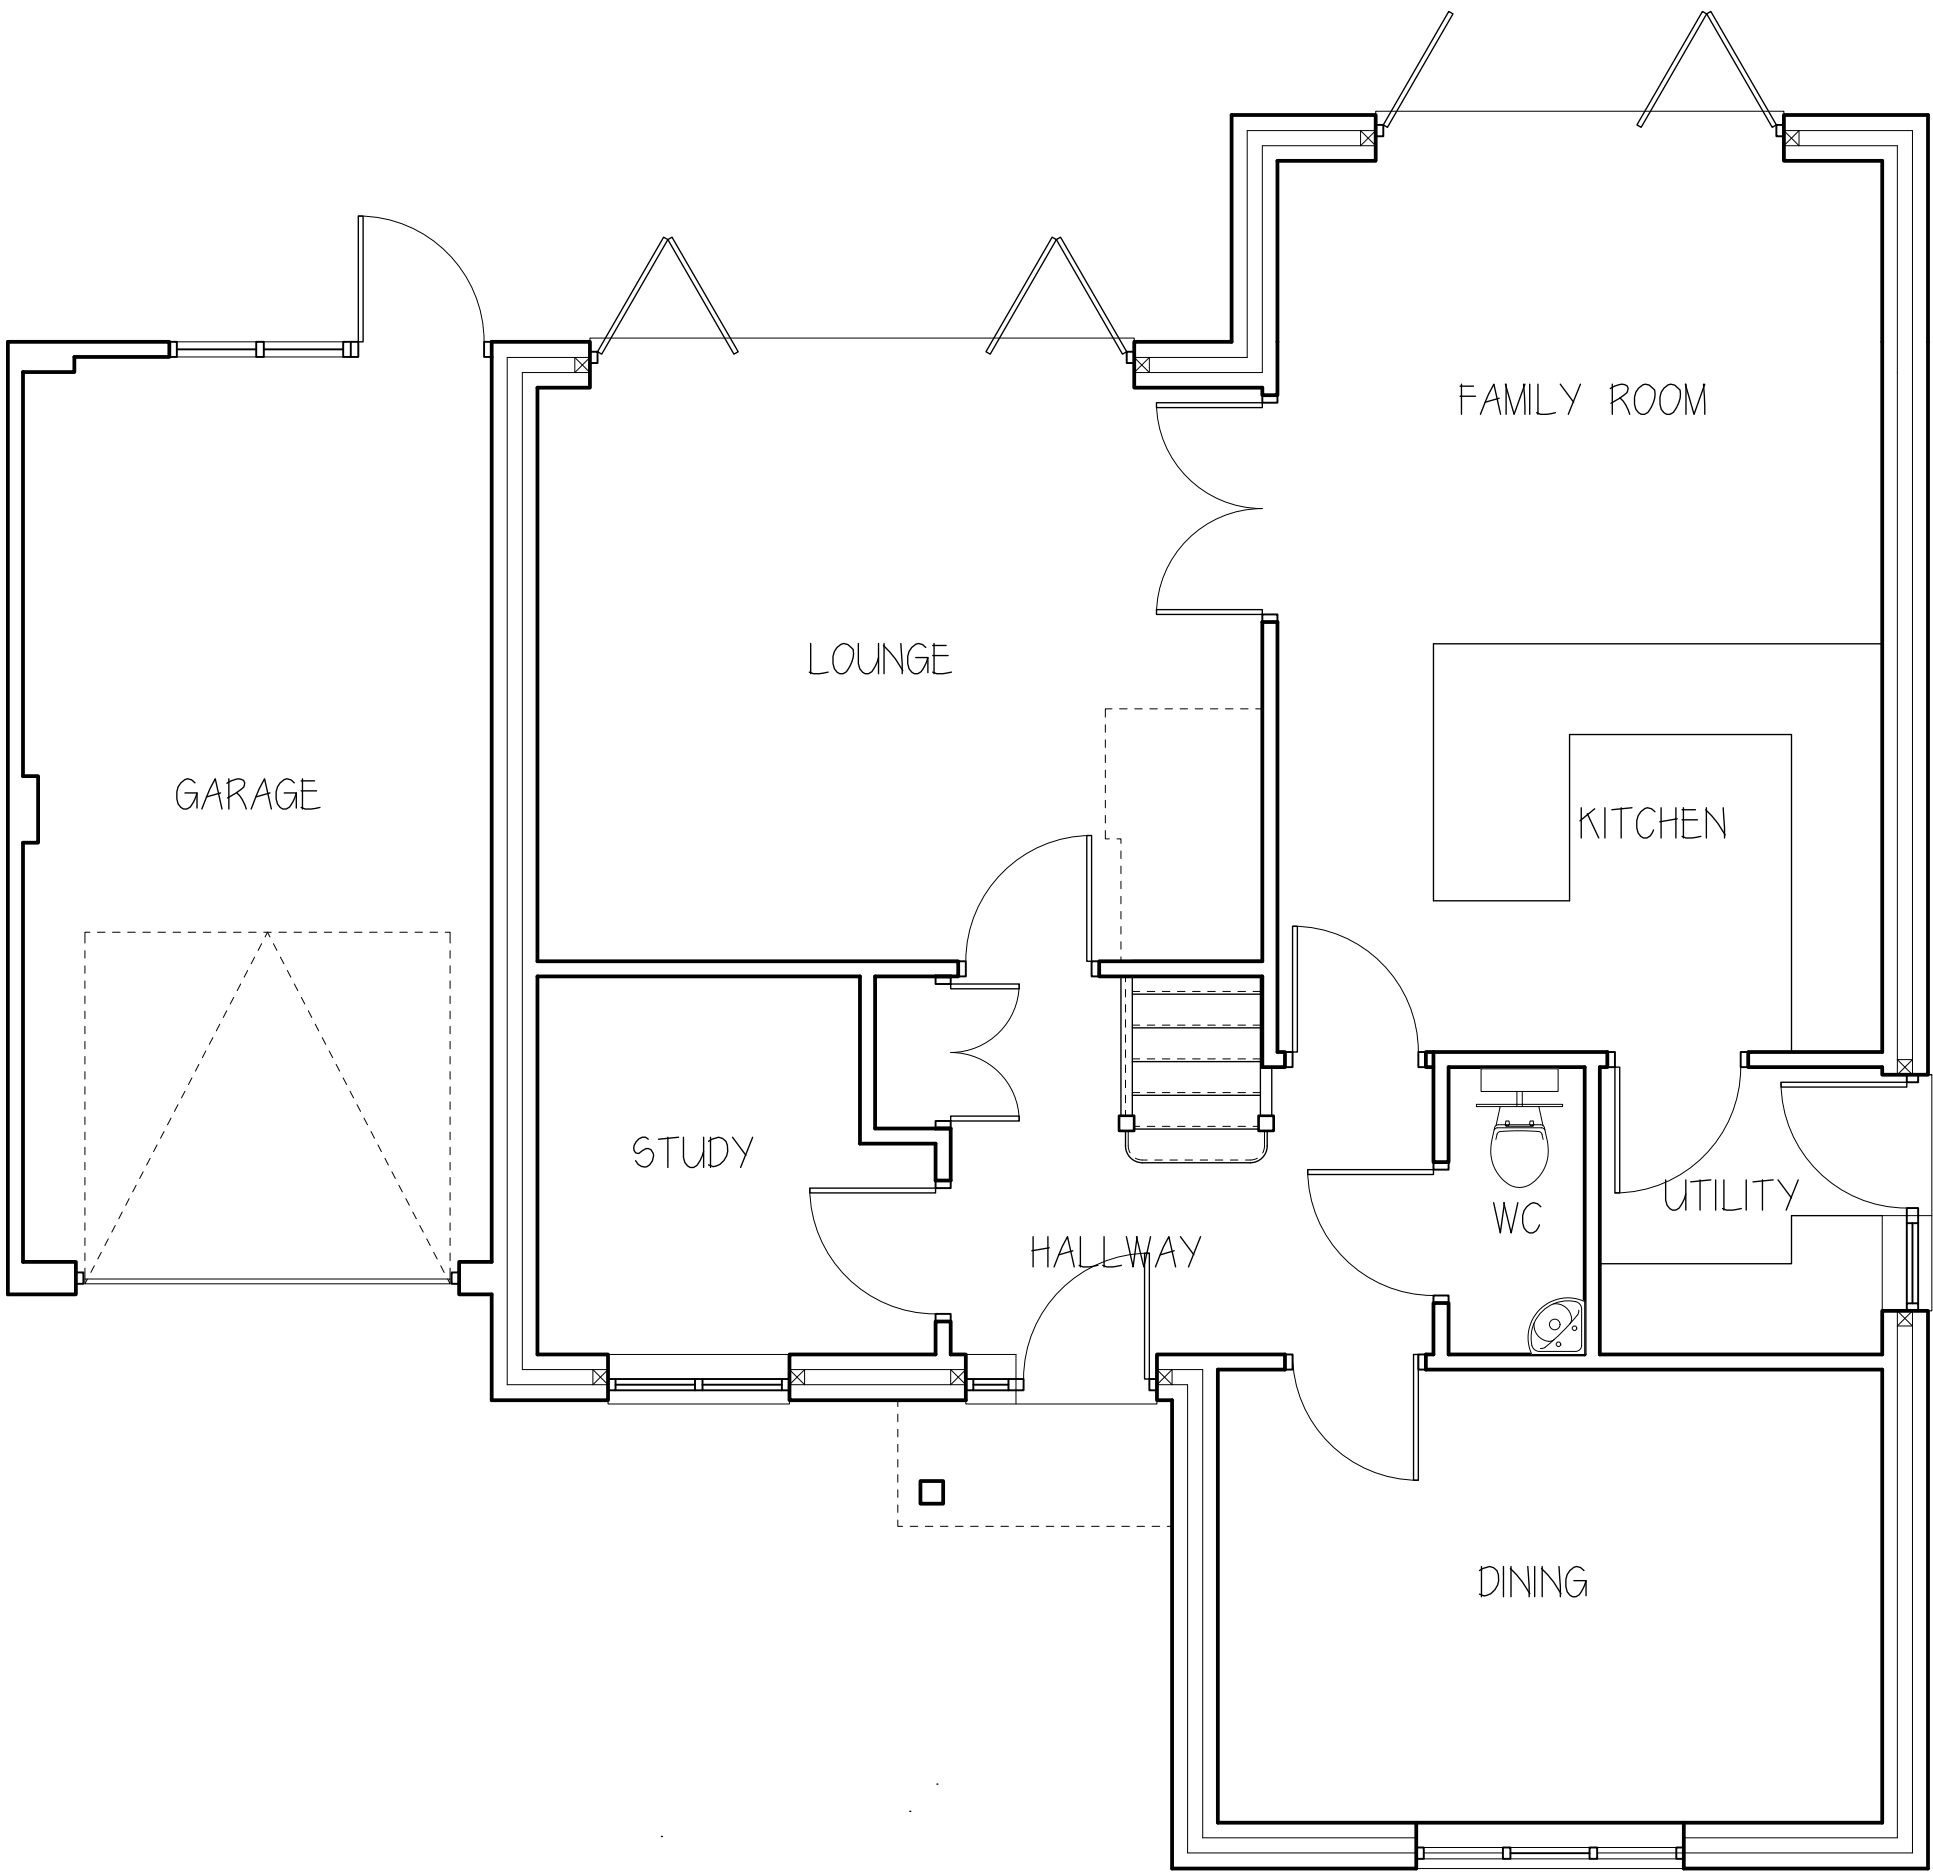

PROPOSED GROUND FLOOR LAYOUT

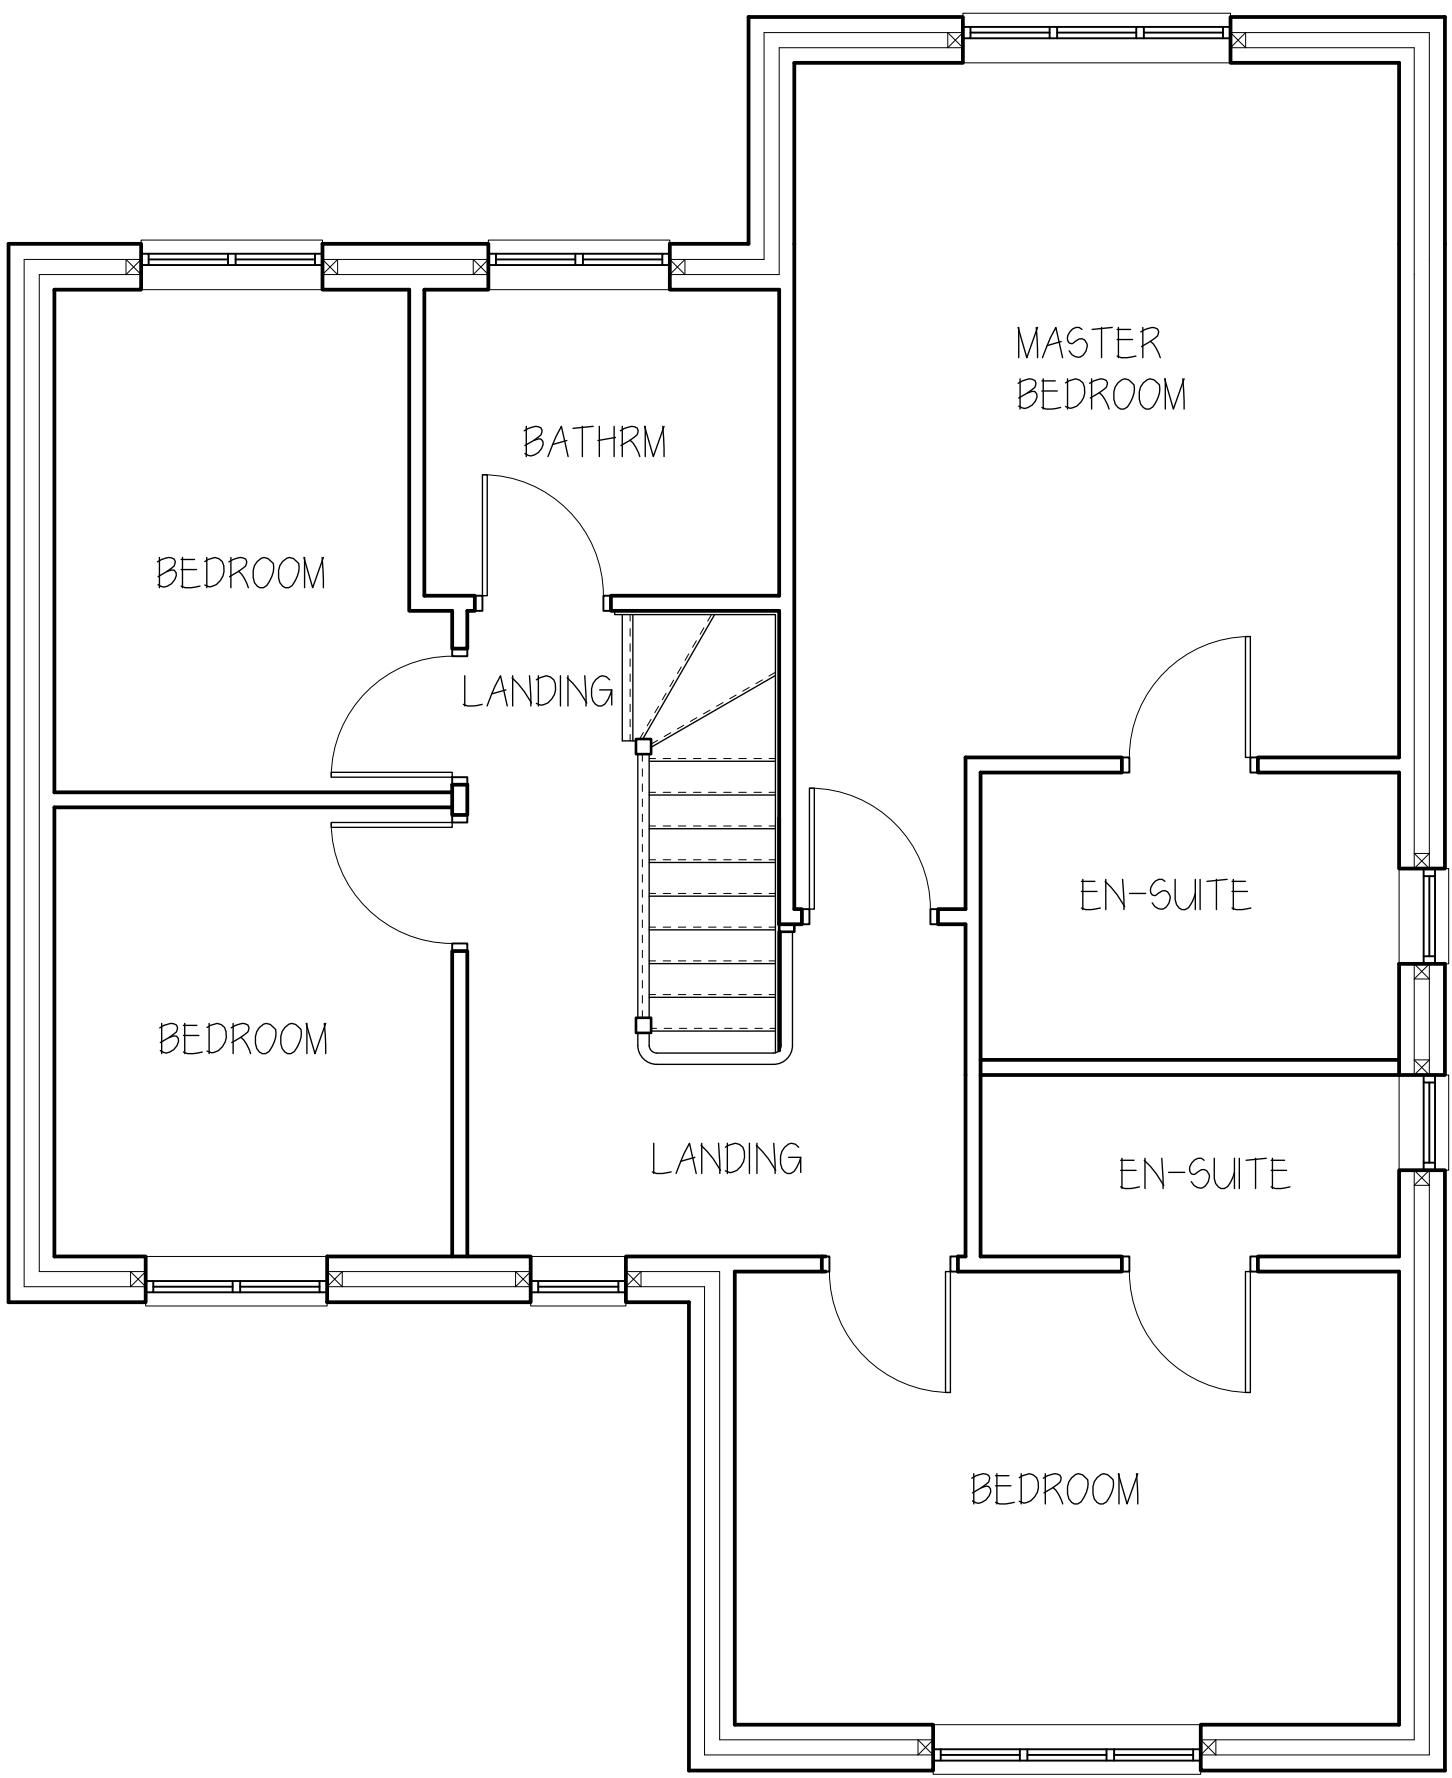

PROPOSED FIRST FLOOR LAYOUT

Rev.	Date	Description	By	Chk	App
------	------	-------------	----	-----	-----

Client/Project	MR SAUNDERS & MR EVANS
----------------	------------------------

Drawing Title	PROPOSED DETACHED DWELLING B AT ORANGEBURG HORN BURY HILL MINETY WILTSHIRE
---------------	--

Designed SK	Drawn SK	Date 13 MAR 25	Scale 1:50, 1:100
CAD Reference			Size A1

Stephen Kingshott MCABE Katie Kingshott ACABE
--

STEPHEN KINGSHOTT BUILDING CONSULTANCY LTD 54 SPRINGDALE AVENUE BROADSTONE POOLE DORSET BH18 9EX TEL 07973538931
--

DRAWING NUMBER 0186/25/B	REVISION
-----------------------------	----------

SCALE BAR 1:20

SCALE BAR 1:100

SCALE BAR 1:50

SCALE BAR 1:500