



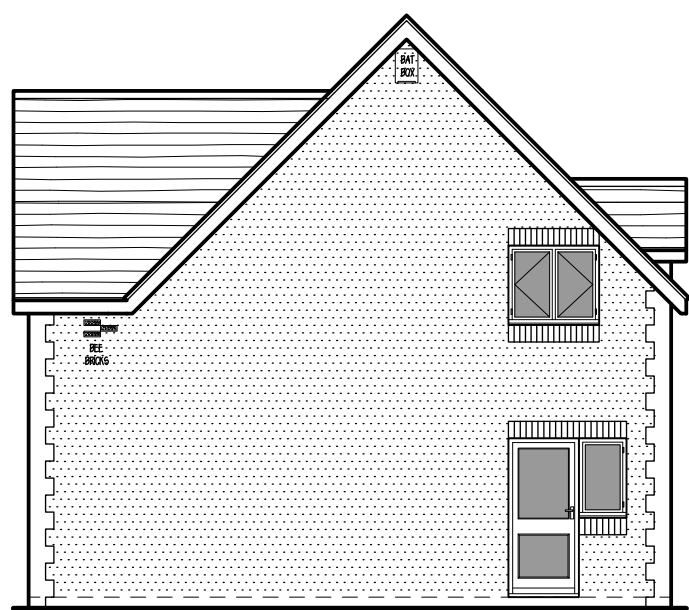


PROPOSED SOUTH EAST ELEVATION

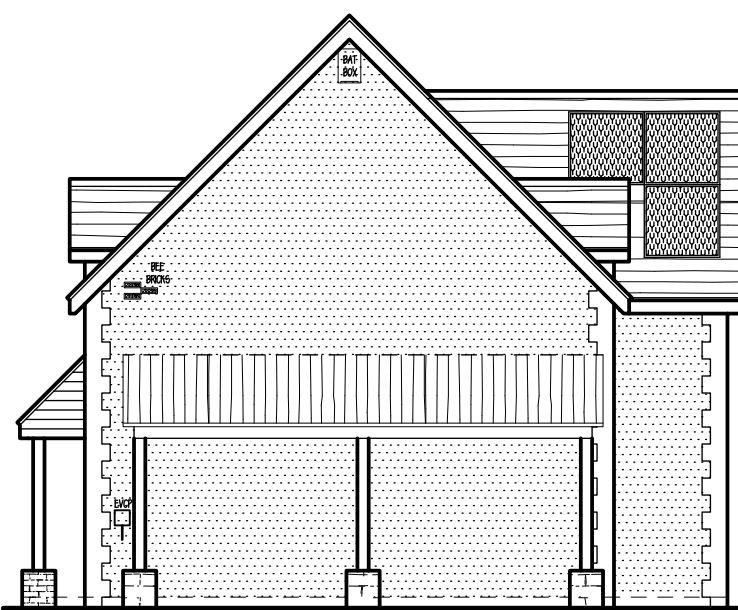

PROPOSED SOUTH WEST ELEVATION



PROPOSED NORTH EAST ELEVATION

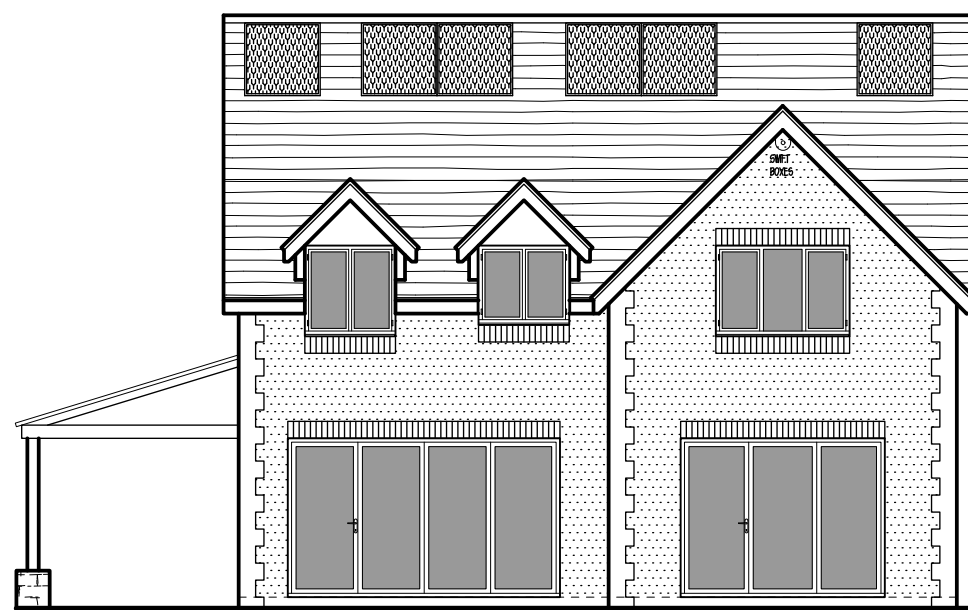

PROPOSED NORTH WEST ELEVATION

MATERIALS :


ROOF - ETERNIT THRUTONE RECONSTRUCTED SLATE IN BLUE / BLACK COLOUR

WALLS - BEKSTONE TUMBLED RECONSTRUCTED STONE IN LIGHT COTSWOLD STONE COLOUR TO FRONT ELEVATION WITH PAINTED RENDER TO SIDES & REAR. PAINTED IN MID STONE SHADE. ALLOW TO FORM QUOINS & SOLDIER COURSES IN RED FACING BRICK WIENERBERGER OLDE HERITAGE ANTIQUE


WINDOWS / DOORS - UPVC OR ALUMIUM IN FRENCH GREY COLOUR

RAINWATER GOODS - BLACK HALF ROUND GUTTERS & RWDPs

SOFFITS & FASCIAS - UPVC IN FRENCH GREY TO MATCH WINDOWS / DOORS

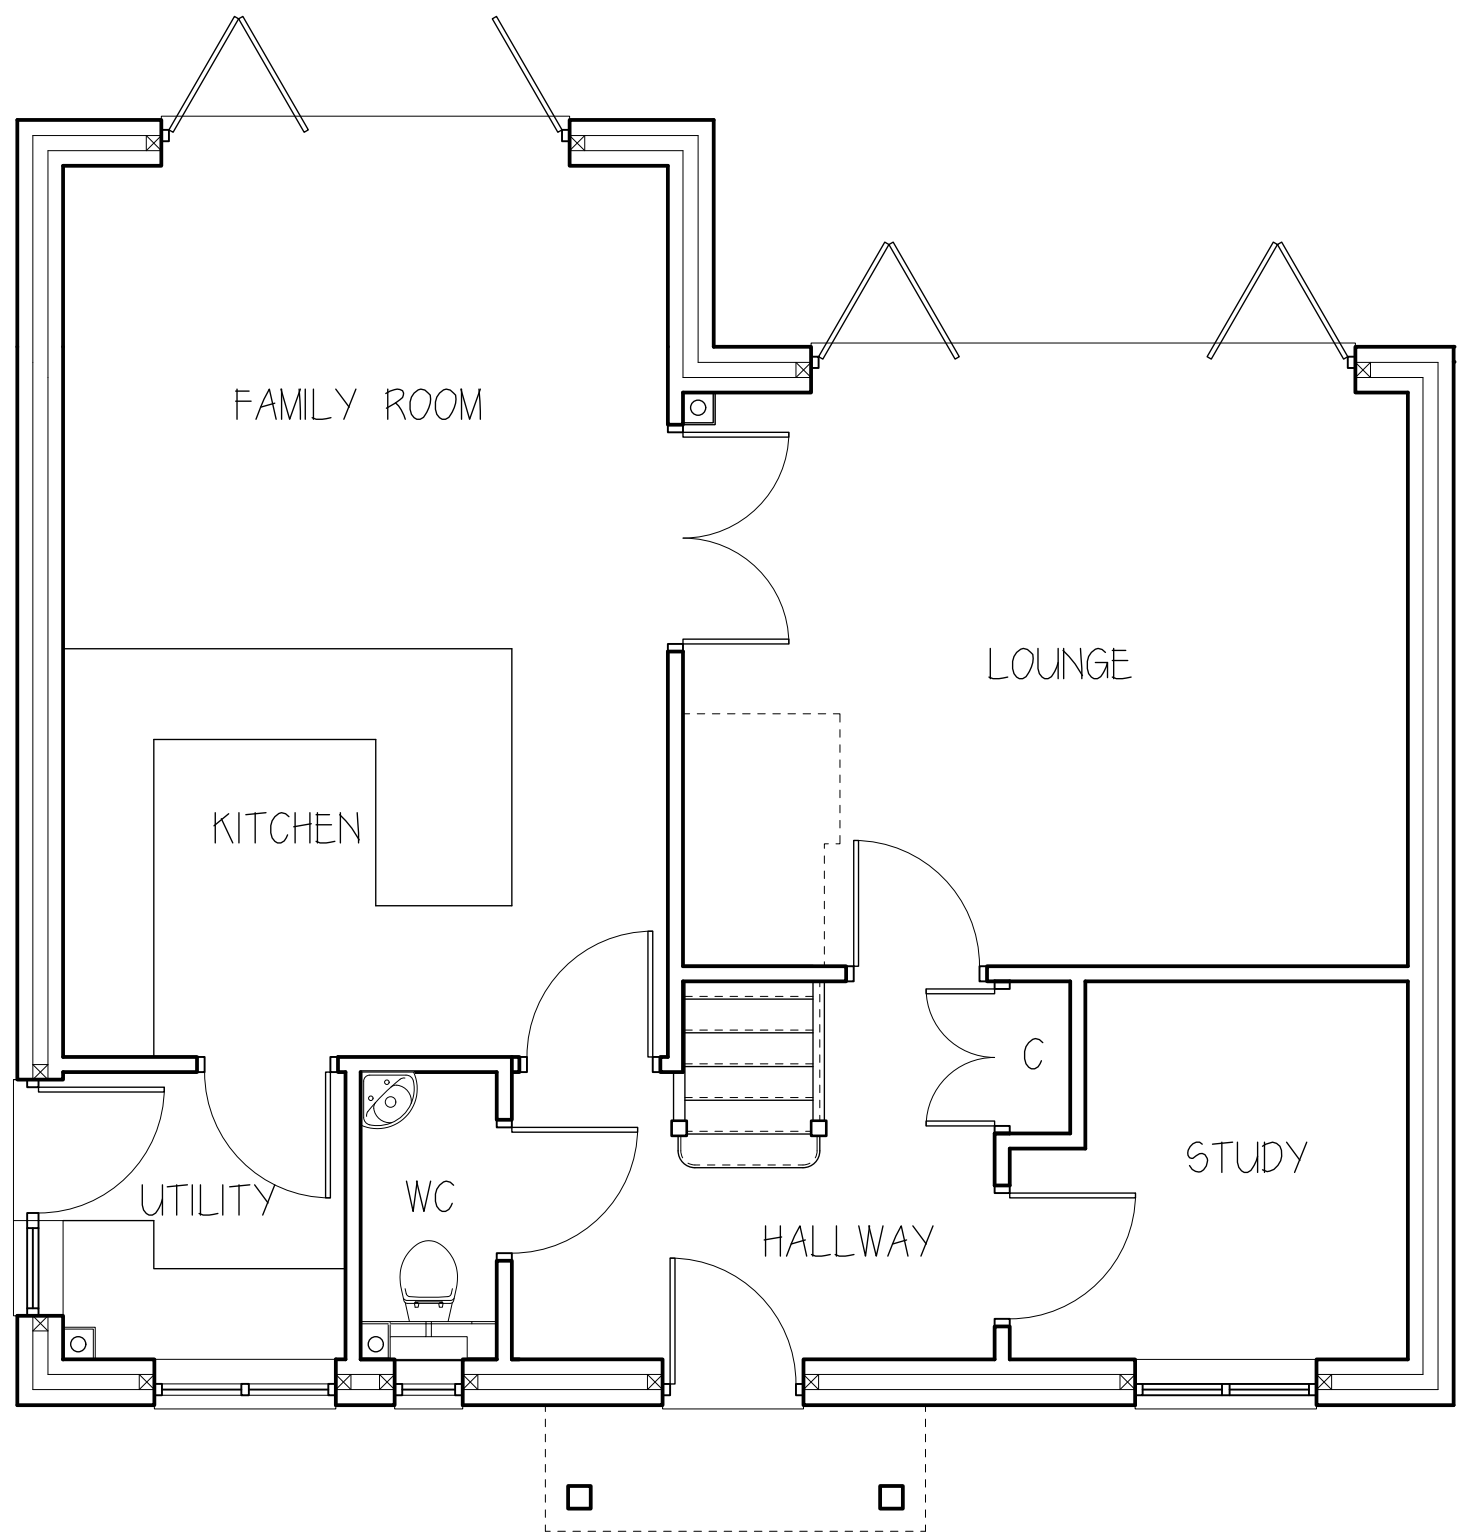

PROPOSED GROUND FLOOR LAYOUT

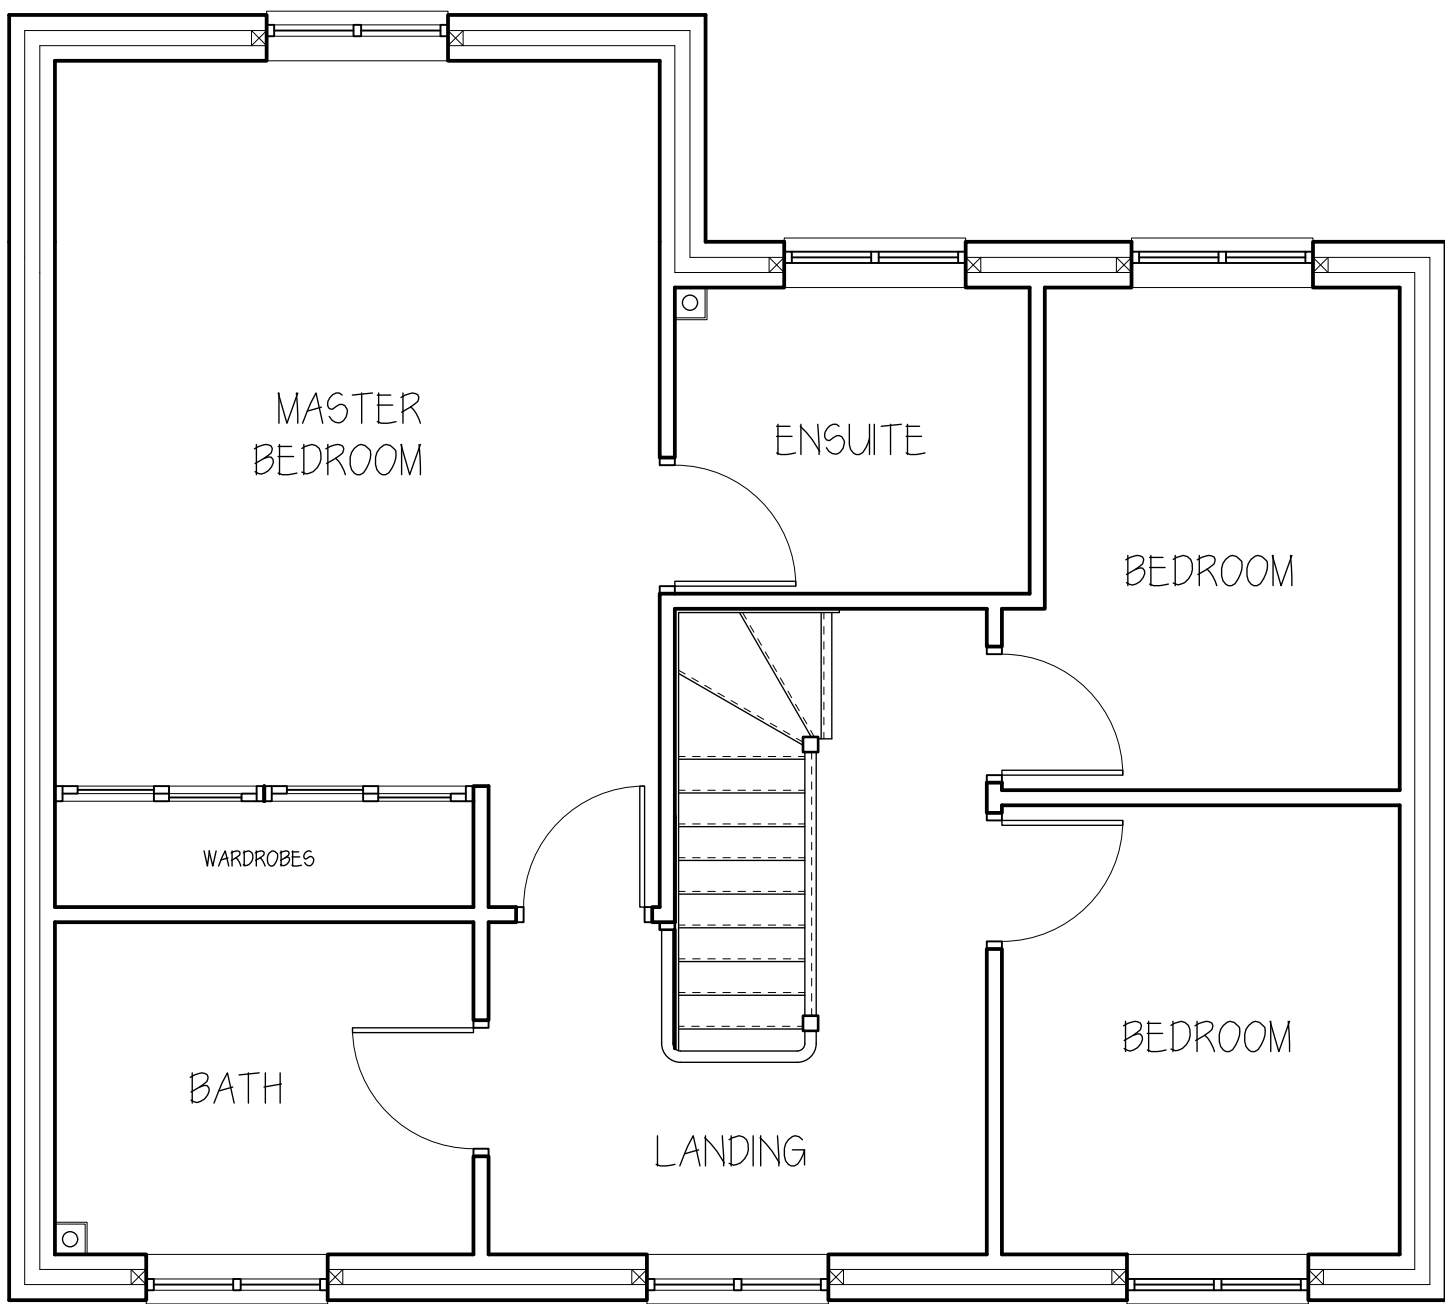

PROPOSED FIRST FLOOR LAYOUT

Rev.	Date	Description	By	Chk	App
------	------	-------------	----	-----	-----

Client/Project					
MR SAUNDERS & MR EVANS					

Drawing Title					
PROPOSED DETACHED DWELLING A AT ORANGEBURG HORN BURY HILL MINETY WILTSHIRE					

Designed	Drawn	Date	Scale
SK	SK	13 MAR 25	1:50, 1:100
CAD Reference			Size A1

Stephen Kingshott MCABE Katie Kingshott ACABE	
--	--

STEPHEN KINGSHOTT BUILDING CONSULTANCY LTD 54 SPRINGDALE AVENUE BROADSTONE POOLE DORSET BH18 9EX TEL 07973538931	
--	--

DRAWING NUMBER	10000
0186/25/C	

SCALE BAR 1:20

5m



SCALE BAR 1:100

SCALE BAR 1:50

SCALE BAR 1:500