

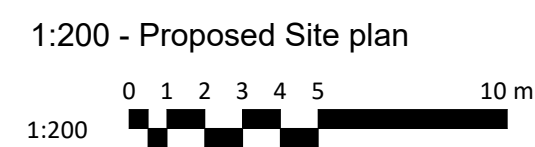




This drawing is the copyright of PKA Architects Ltd.
Registered in England and Wales No 8605083.
Do not rely on Scaled Dimensions - work to figured
dimensions only. If in doubt - ASK.
All dimensions to be checked on site by contractor
Work to existing building features where appropriate
Any OS copyright data on this drawing is reproduced
under license

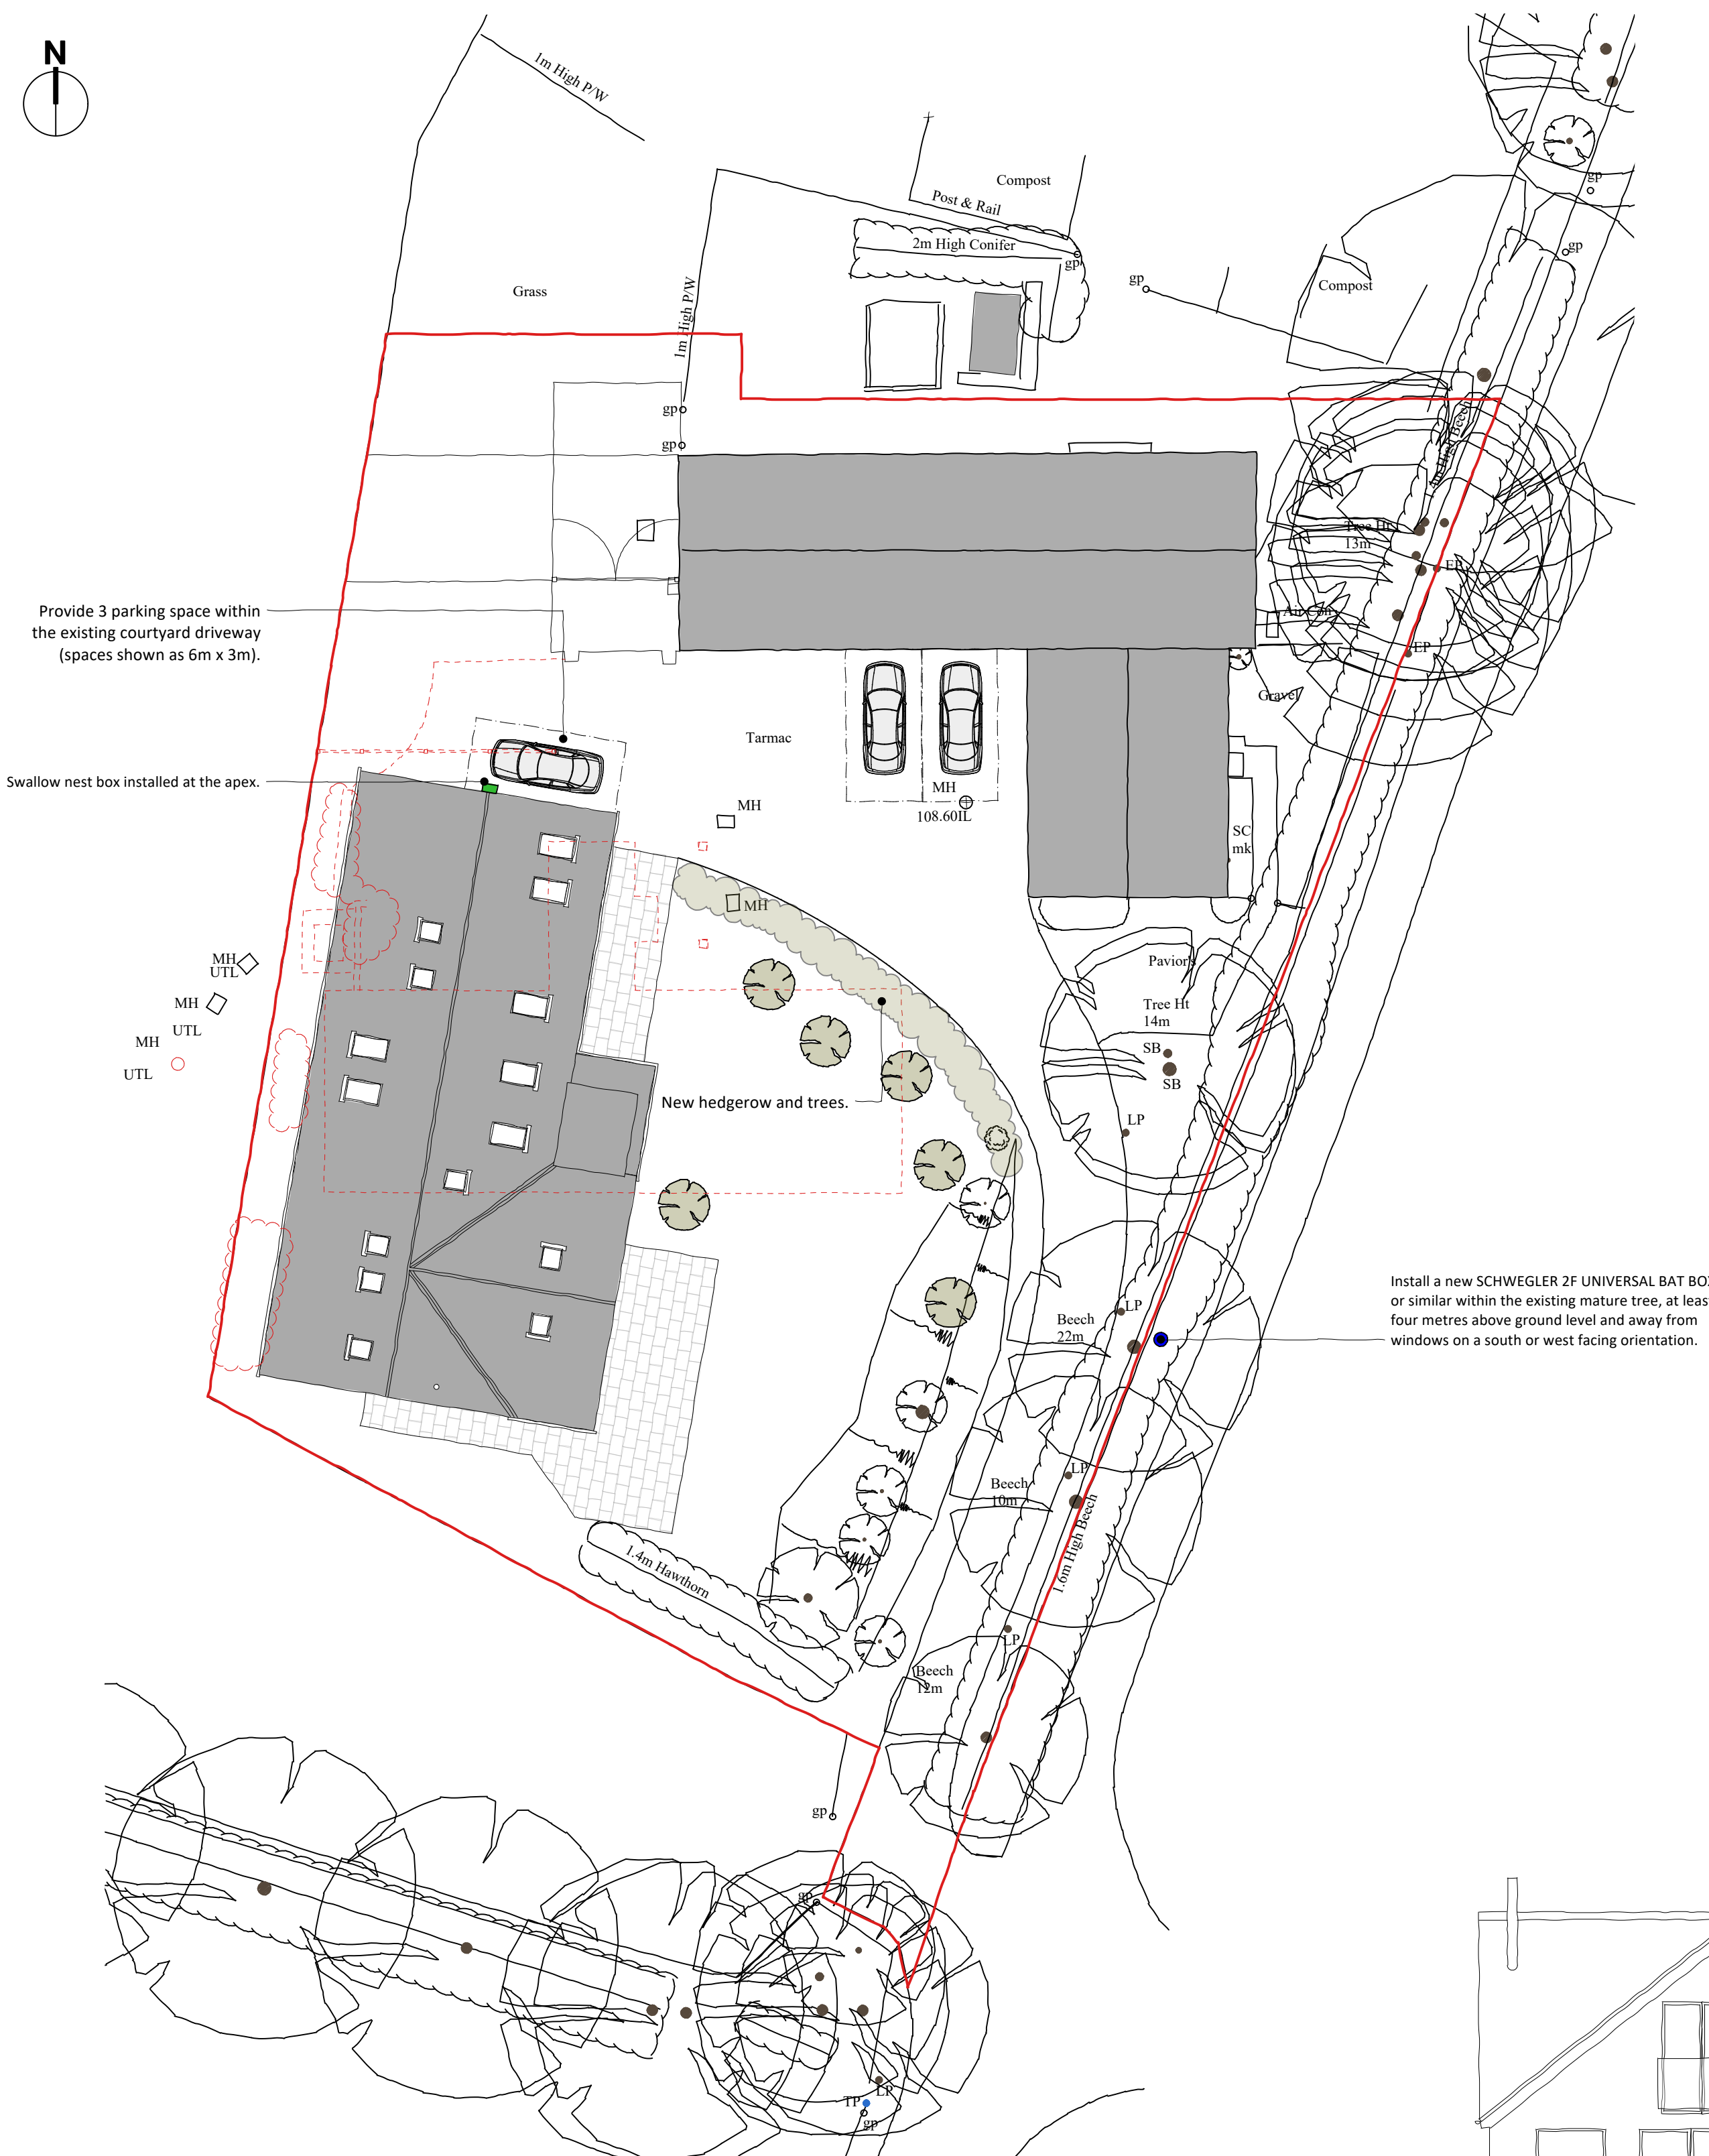


1/100 Proposed First floor plan

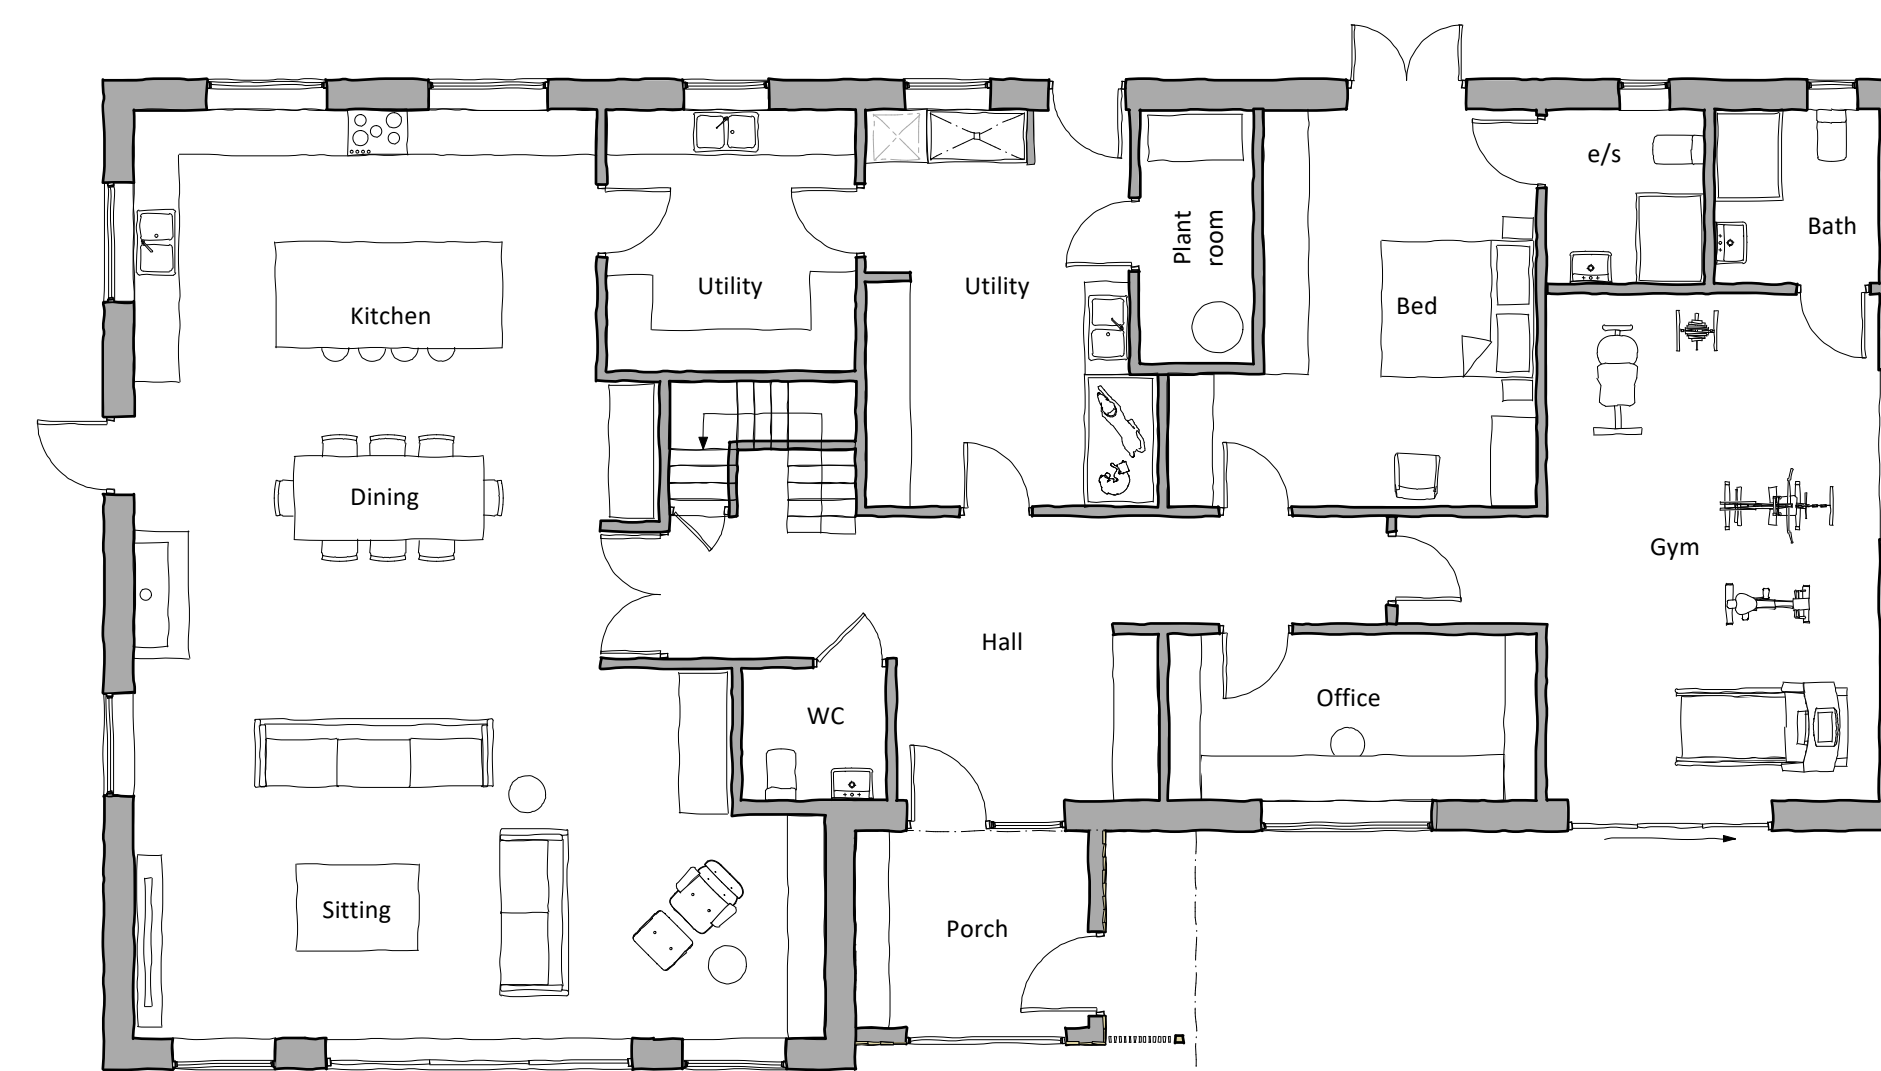


1/100 Proposed Ground floor plan

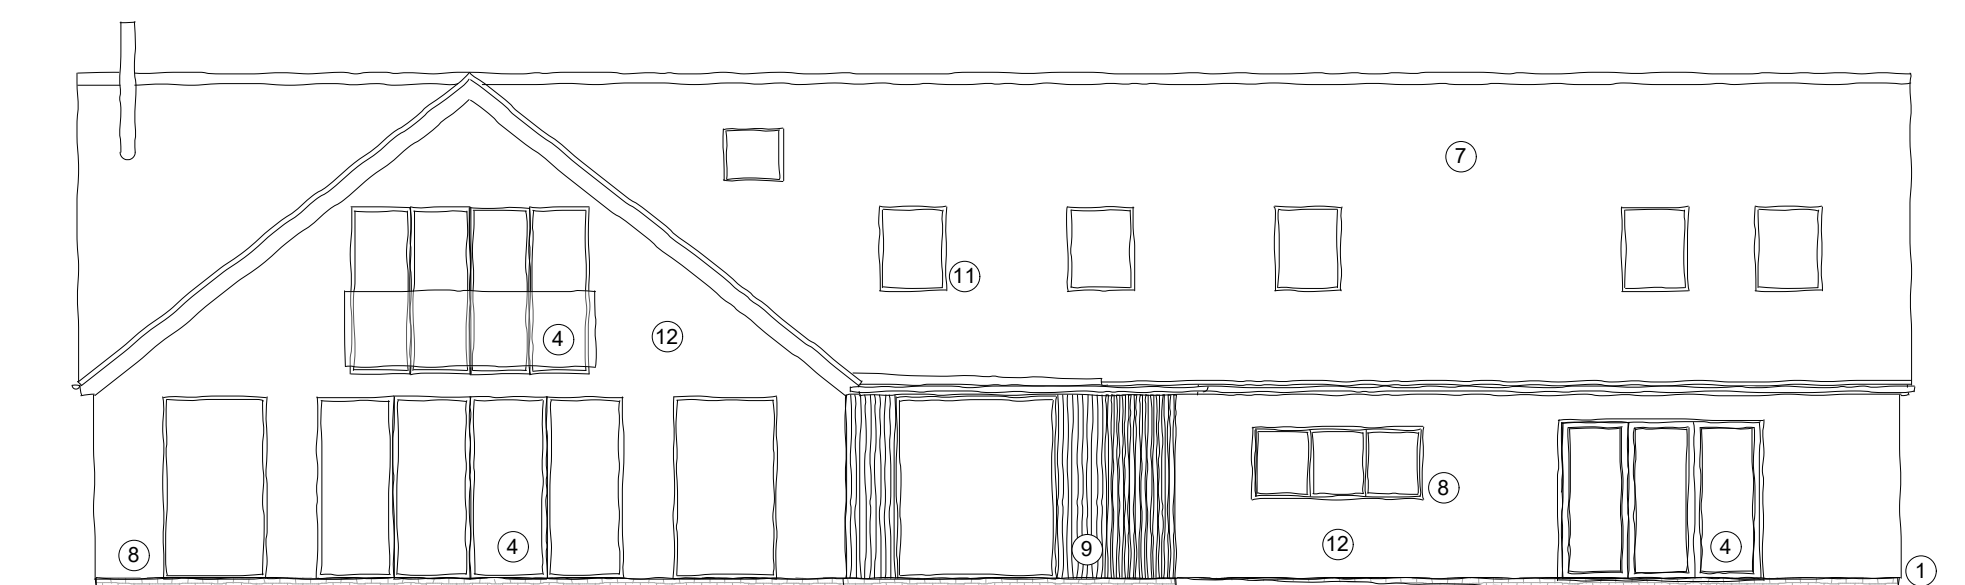 


1/100 Proposed East Elevation

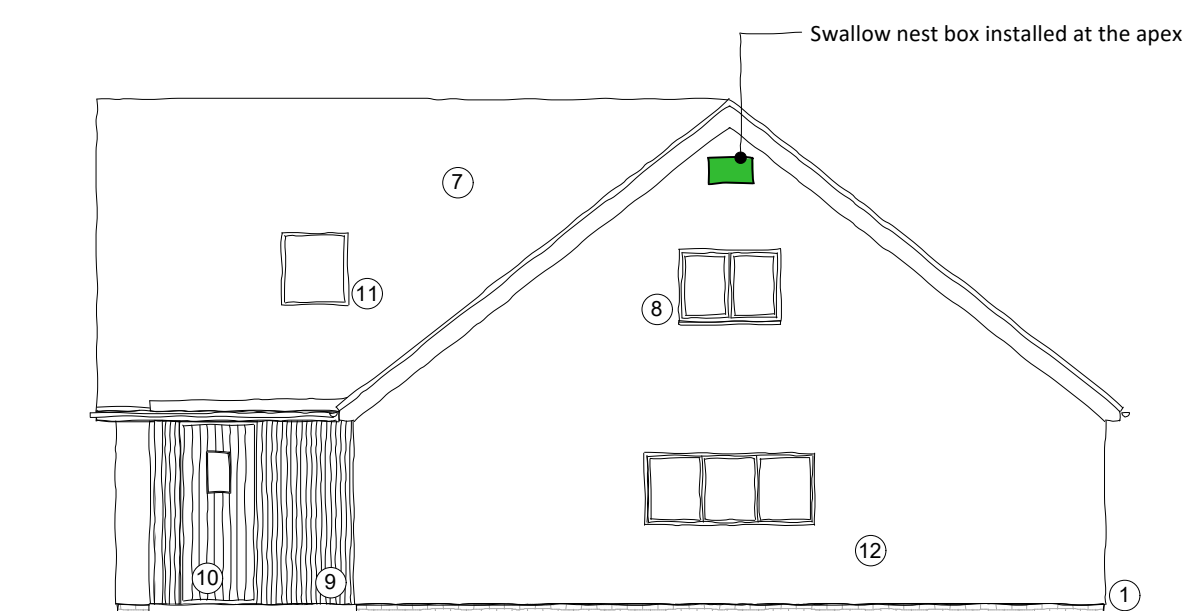

1/100 Proposed North Elevation

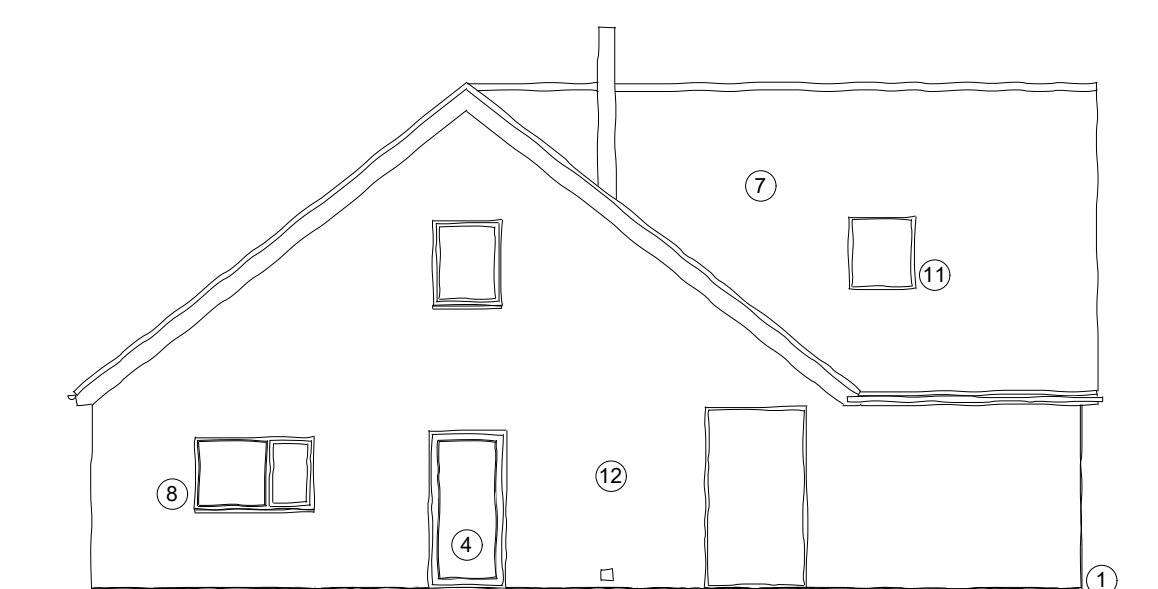

1/100 Proposed South Elevation

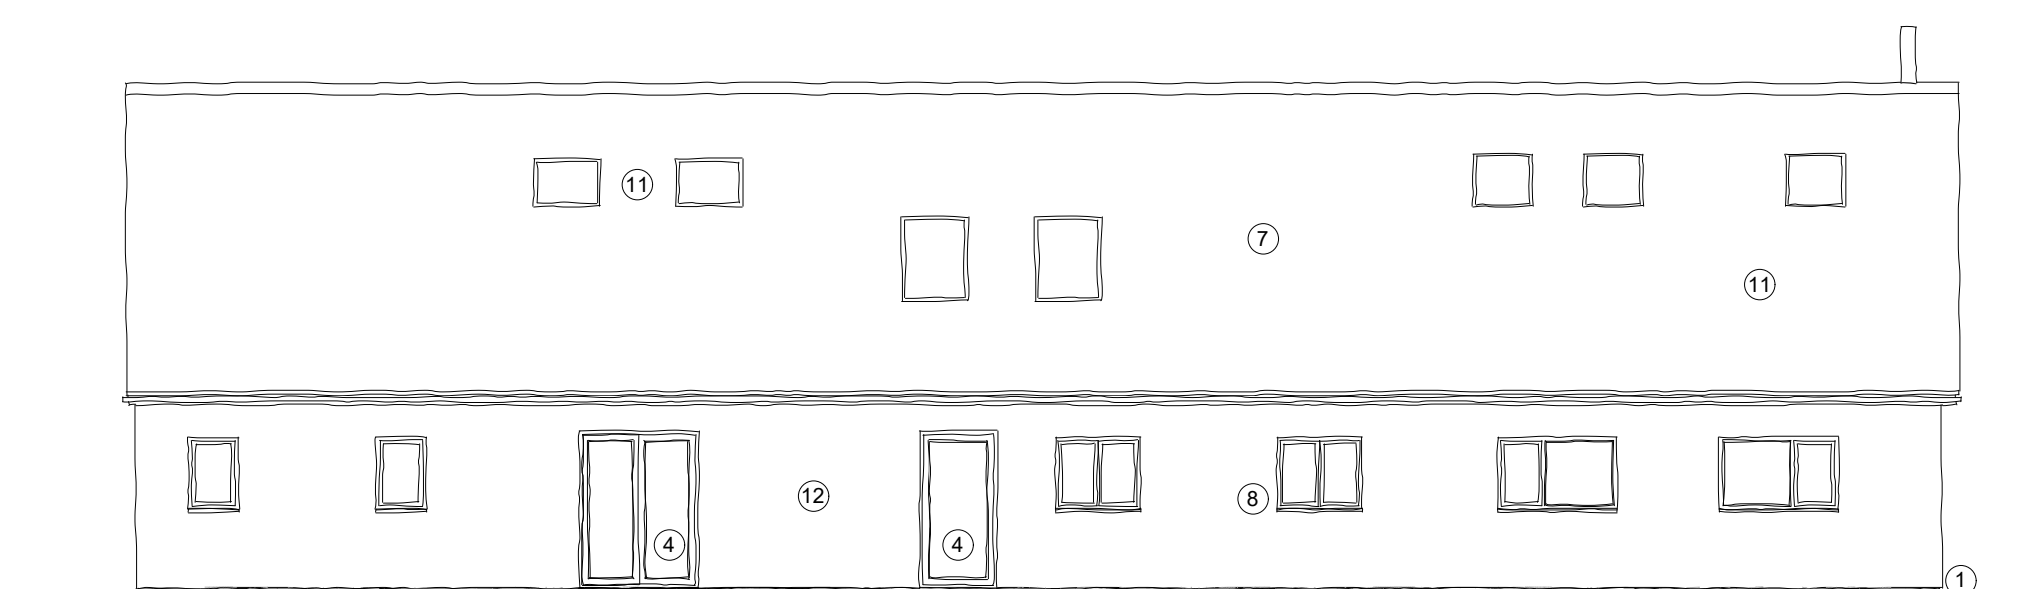

1/100 Proposed West Elevation

Material key

- 1 - Brick
- 2 - Concrete roof tiles
- 3 - UPVC windows
- 4 - Metal doors
- 5 - UPVC Gutters
- 6 - UPVC Doors
- 7 - Slate roof
- 8 - Aluminium windows
- 9 - Timber cladding
- 10 - Timber door
- 11 - Rooflight
- 12 - Render

Date	No.	Revision Notes
09/09/2026	A	Ecology mitigation recommendations included.



PKA Architects Ltd RIBA CHARTERED PRACTICE
Featherbrook, Whistley Road, Potterne, Devizes, Wiltshire. SN10 5TD
tel 01380-725688 tom@pka-architects.com www.pka-architects.com

Project Title	Replacement dwelling
---------------	----------------------

Address
31 White Street, Easterton,
Devizes, SN10 4NZ

Client
Mark & Caroline Blagbrough

Sheet Title
Proposed GA Drawings

Scale	Drawn By	Date
Varies @A1	SW	03/04/20

Project ID.	Stage.	Sheet No.	Revision.
2174 -	PL	100 -	A

Status	Stage Key. EX - Existing SK - Sketch PL - Planning
PLANNING	

File Name	2174 - Blagborough - New build design.vwx	Drawings BR - Building Regulations TN - Tender CN - Construction AB - As Built
-----------	---	---