



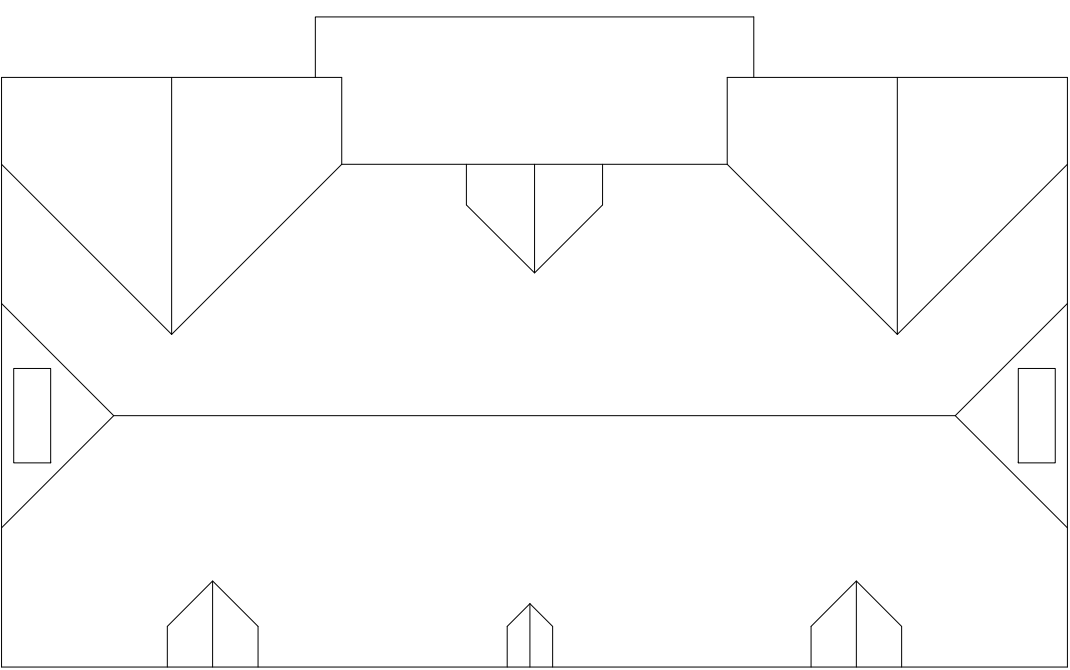


ROOF PLAN 1:100

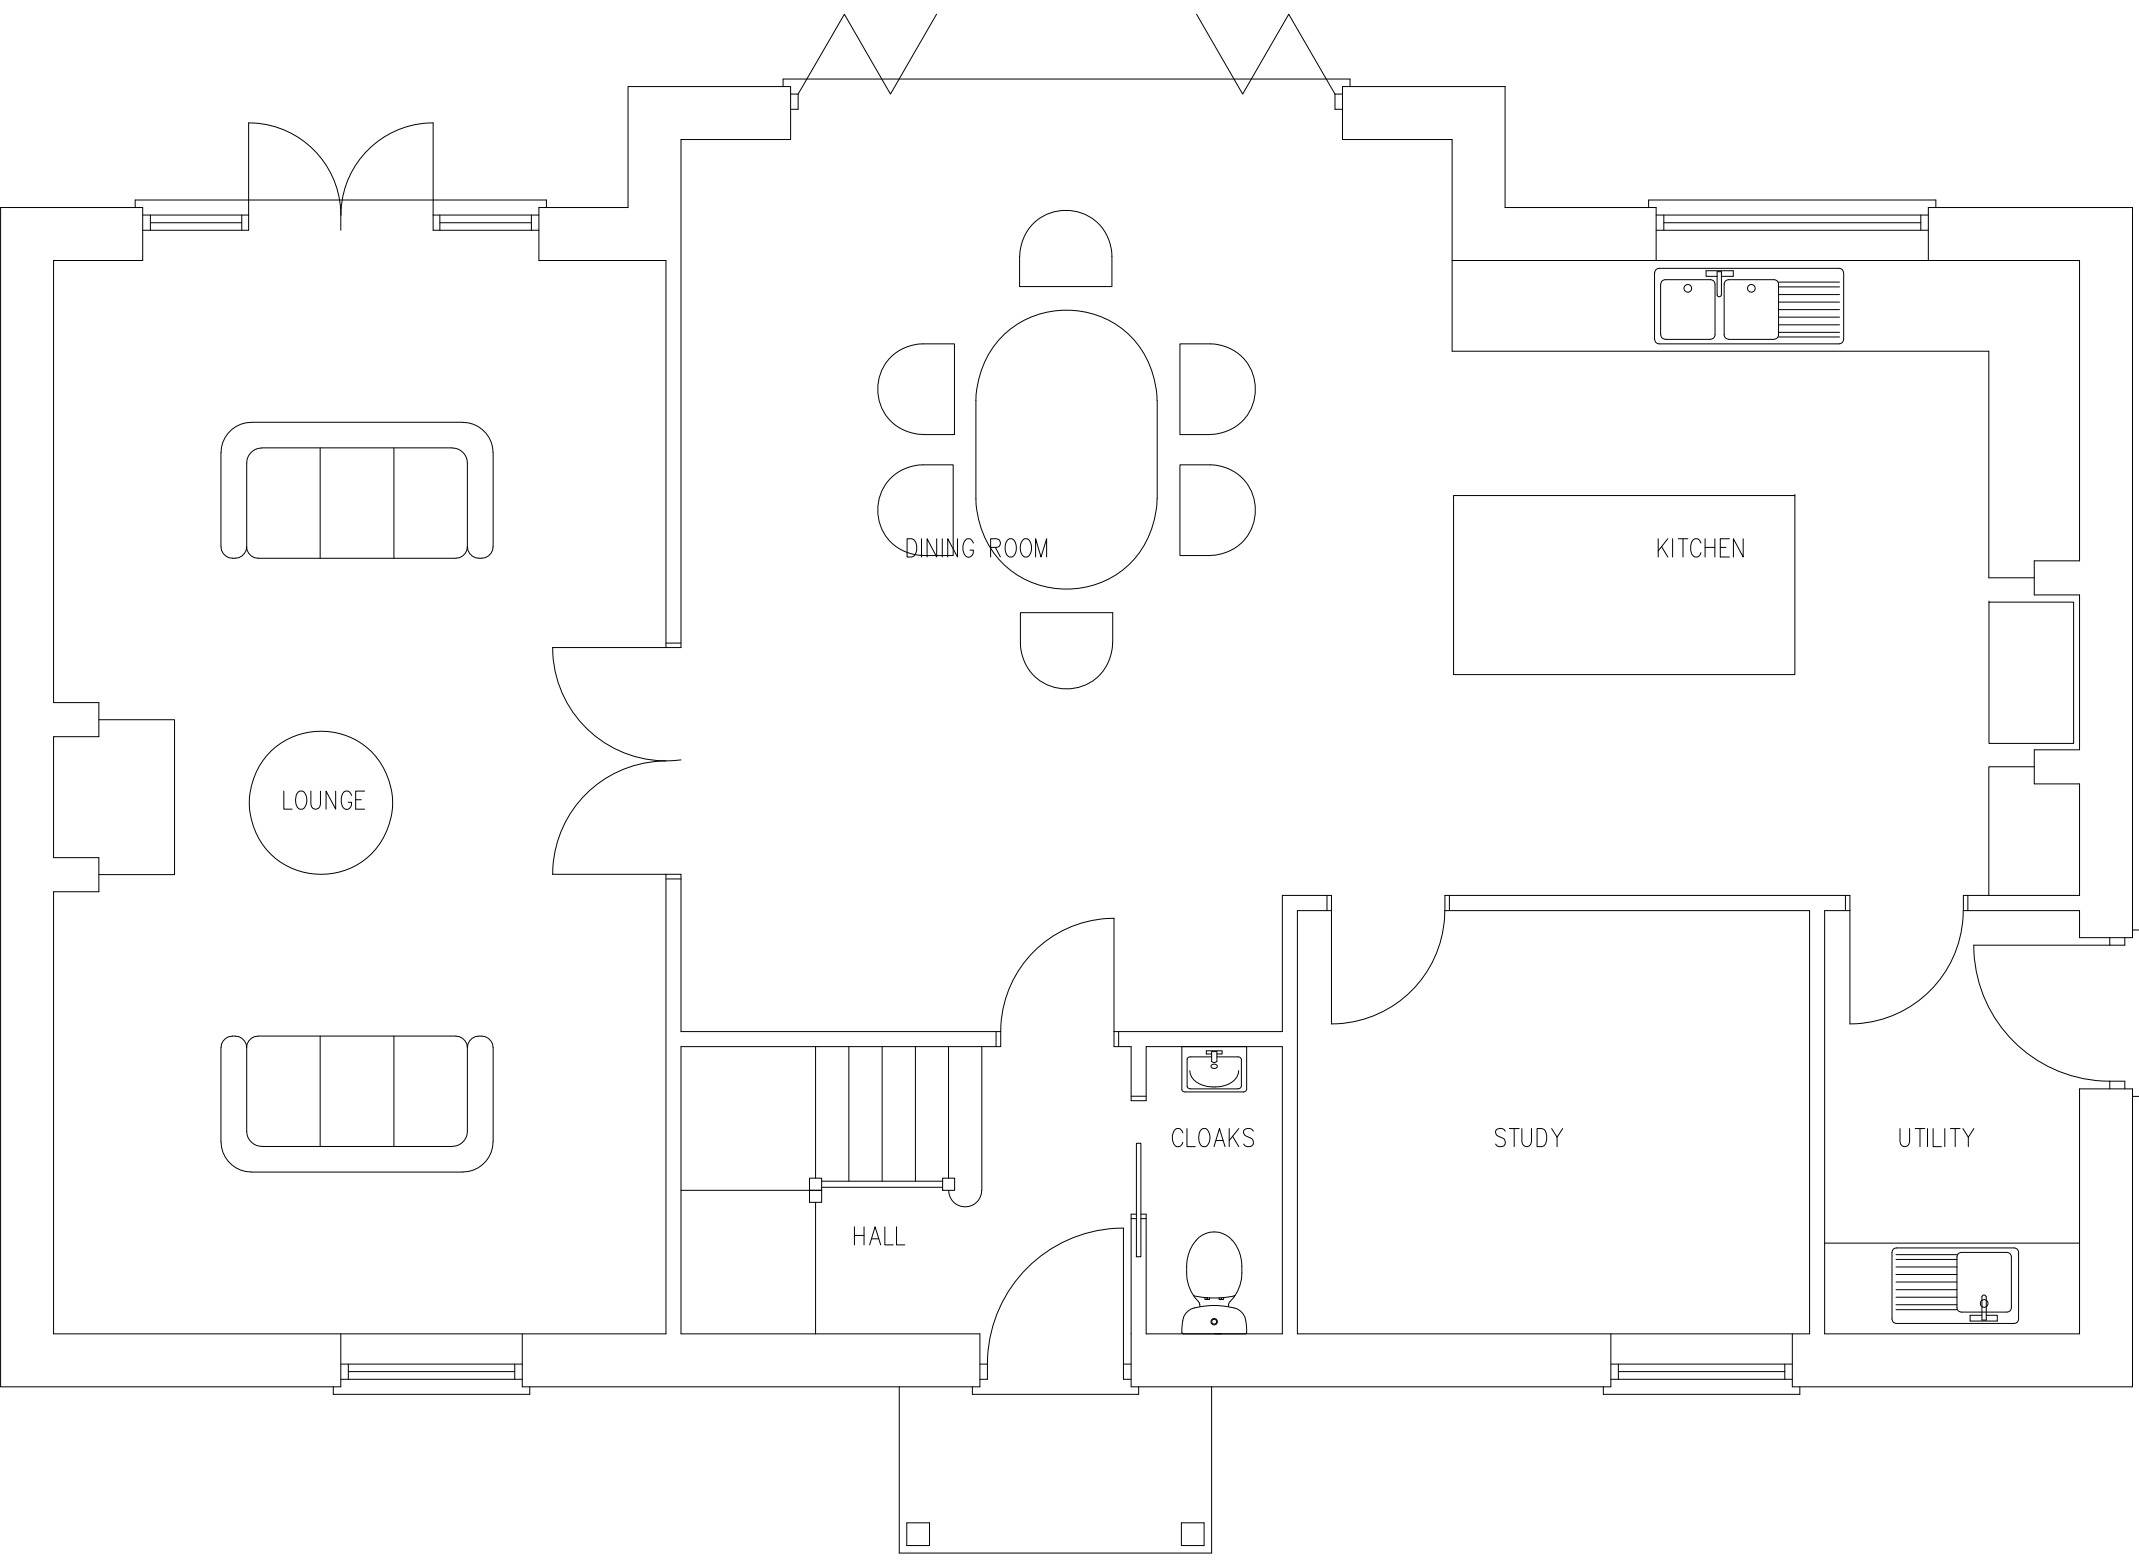

GROUND FLOOR PLAN 1:50

3NO PARKING SPACES ON THIS SIDE
5.9m TO THE BOUNDARY FENCE

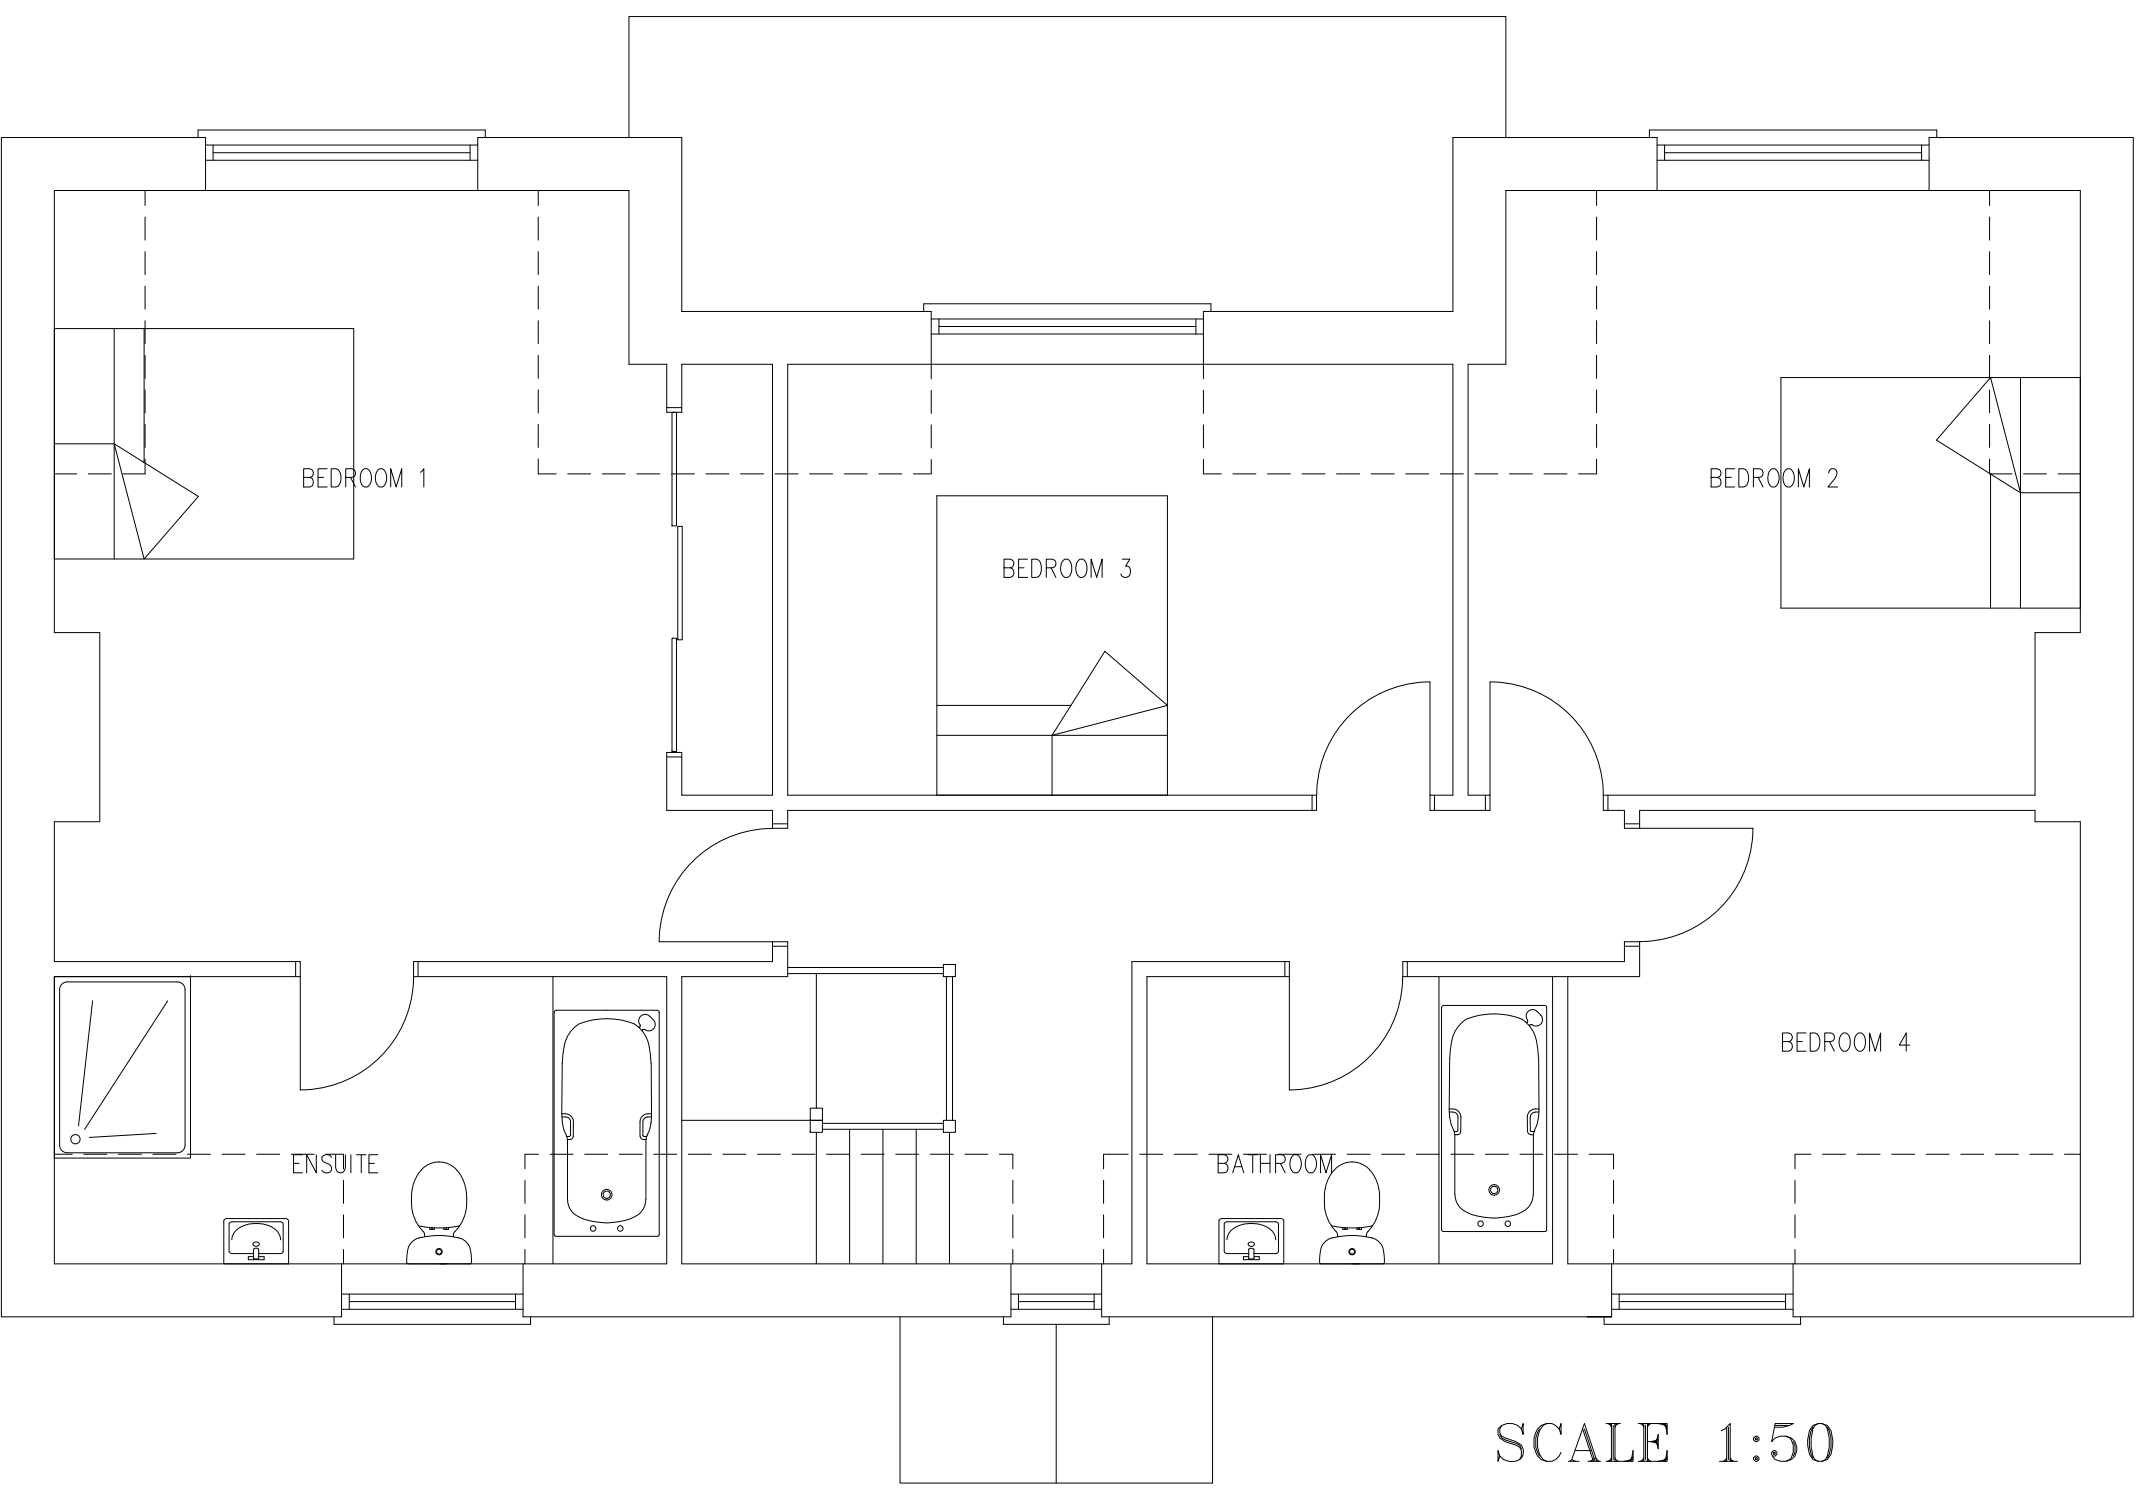

FIRST FLOOR PLAN 1:50

SCALE 1:50

0 1 2 3 4 5

PROPOSED REPLACEMENT COTTAGE
EASTON COTTAGES, BERWICK ST JOHN
SALISBURY, WILTS, SP7 OHS
FOR MR LOHR AND Ms VAN VELZEN