




PROPOSED REAR ELEVATION 1:50

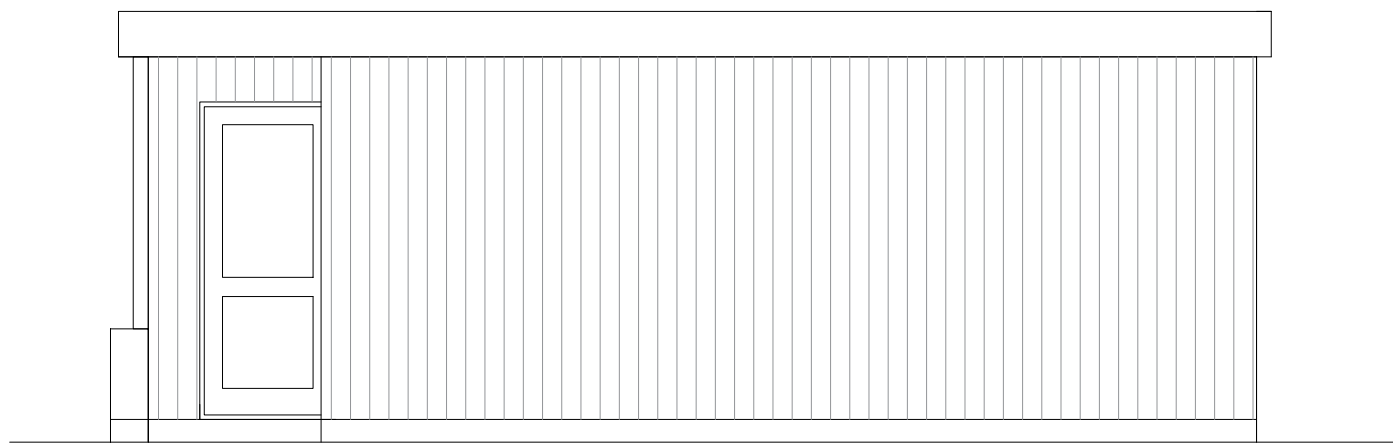


PROPOSED SIDE ELEVATION 1:50

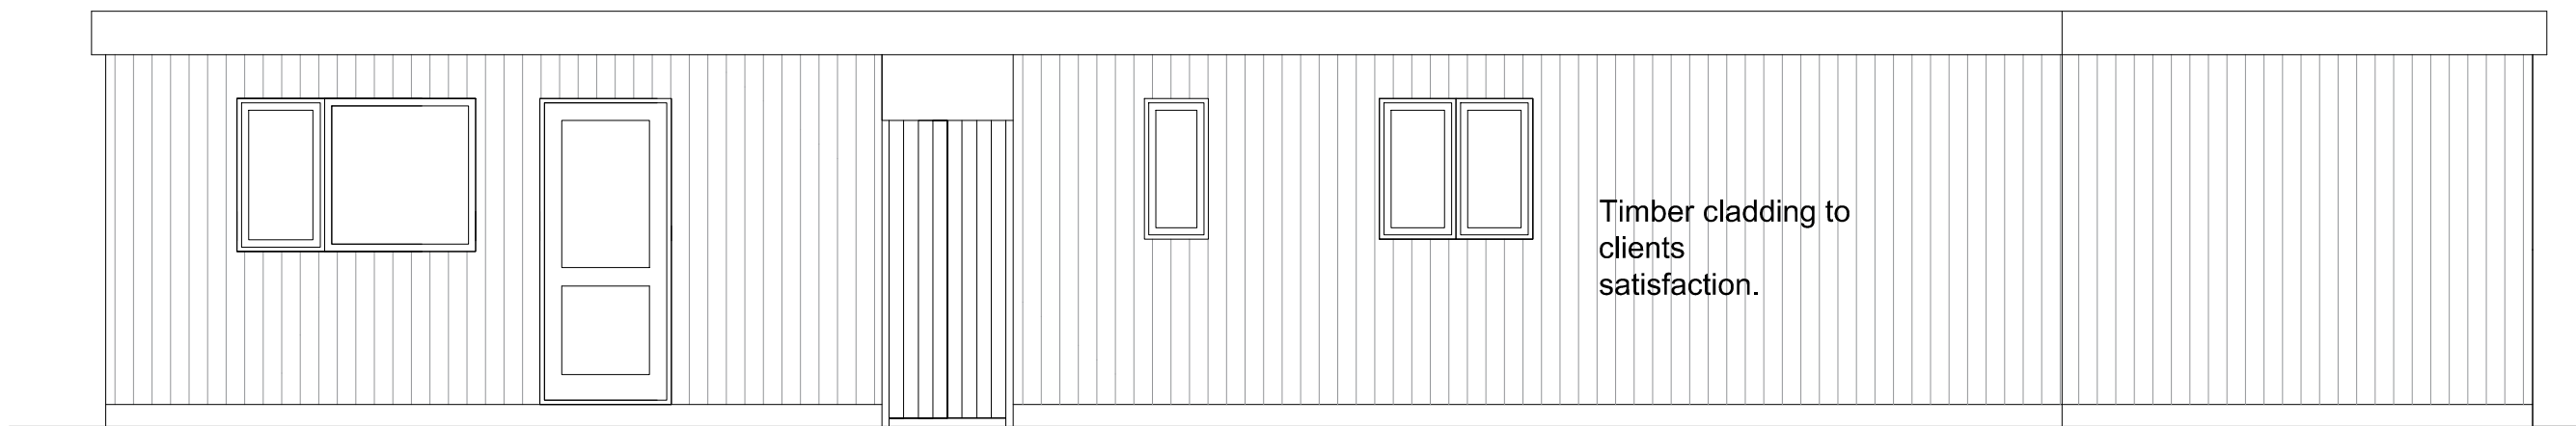

PROPOSED FRONT ELEVATION 1:50

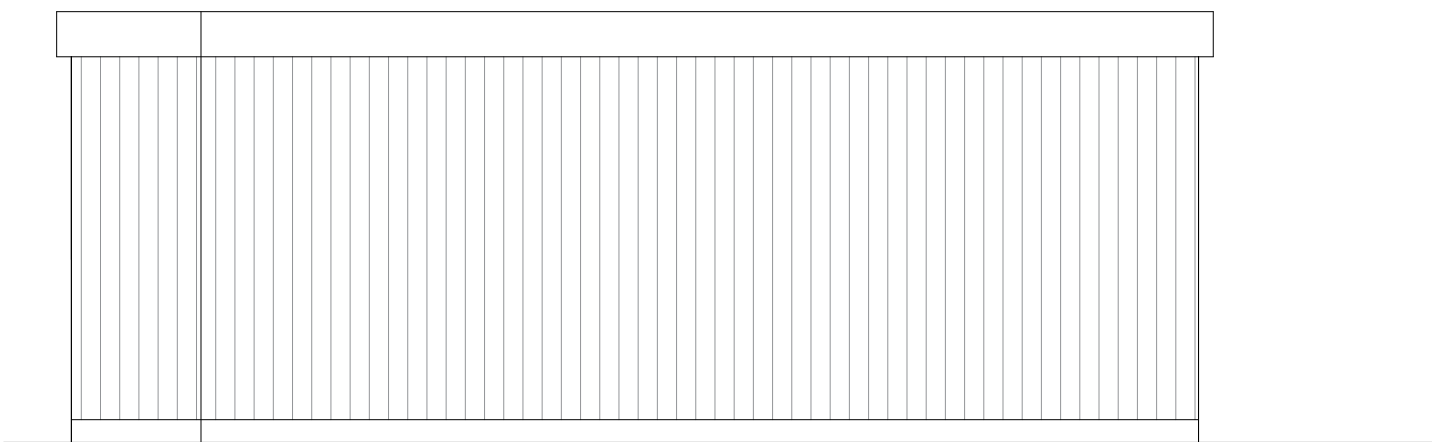



PROPOSED SIDE ELEVATION 1:50

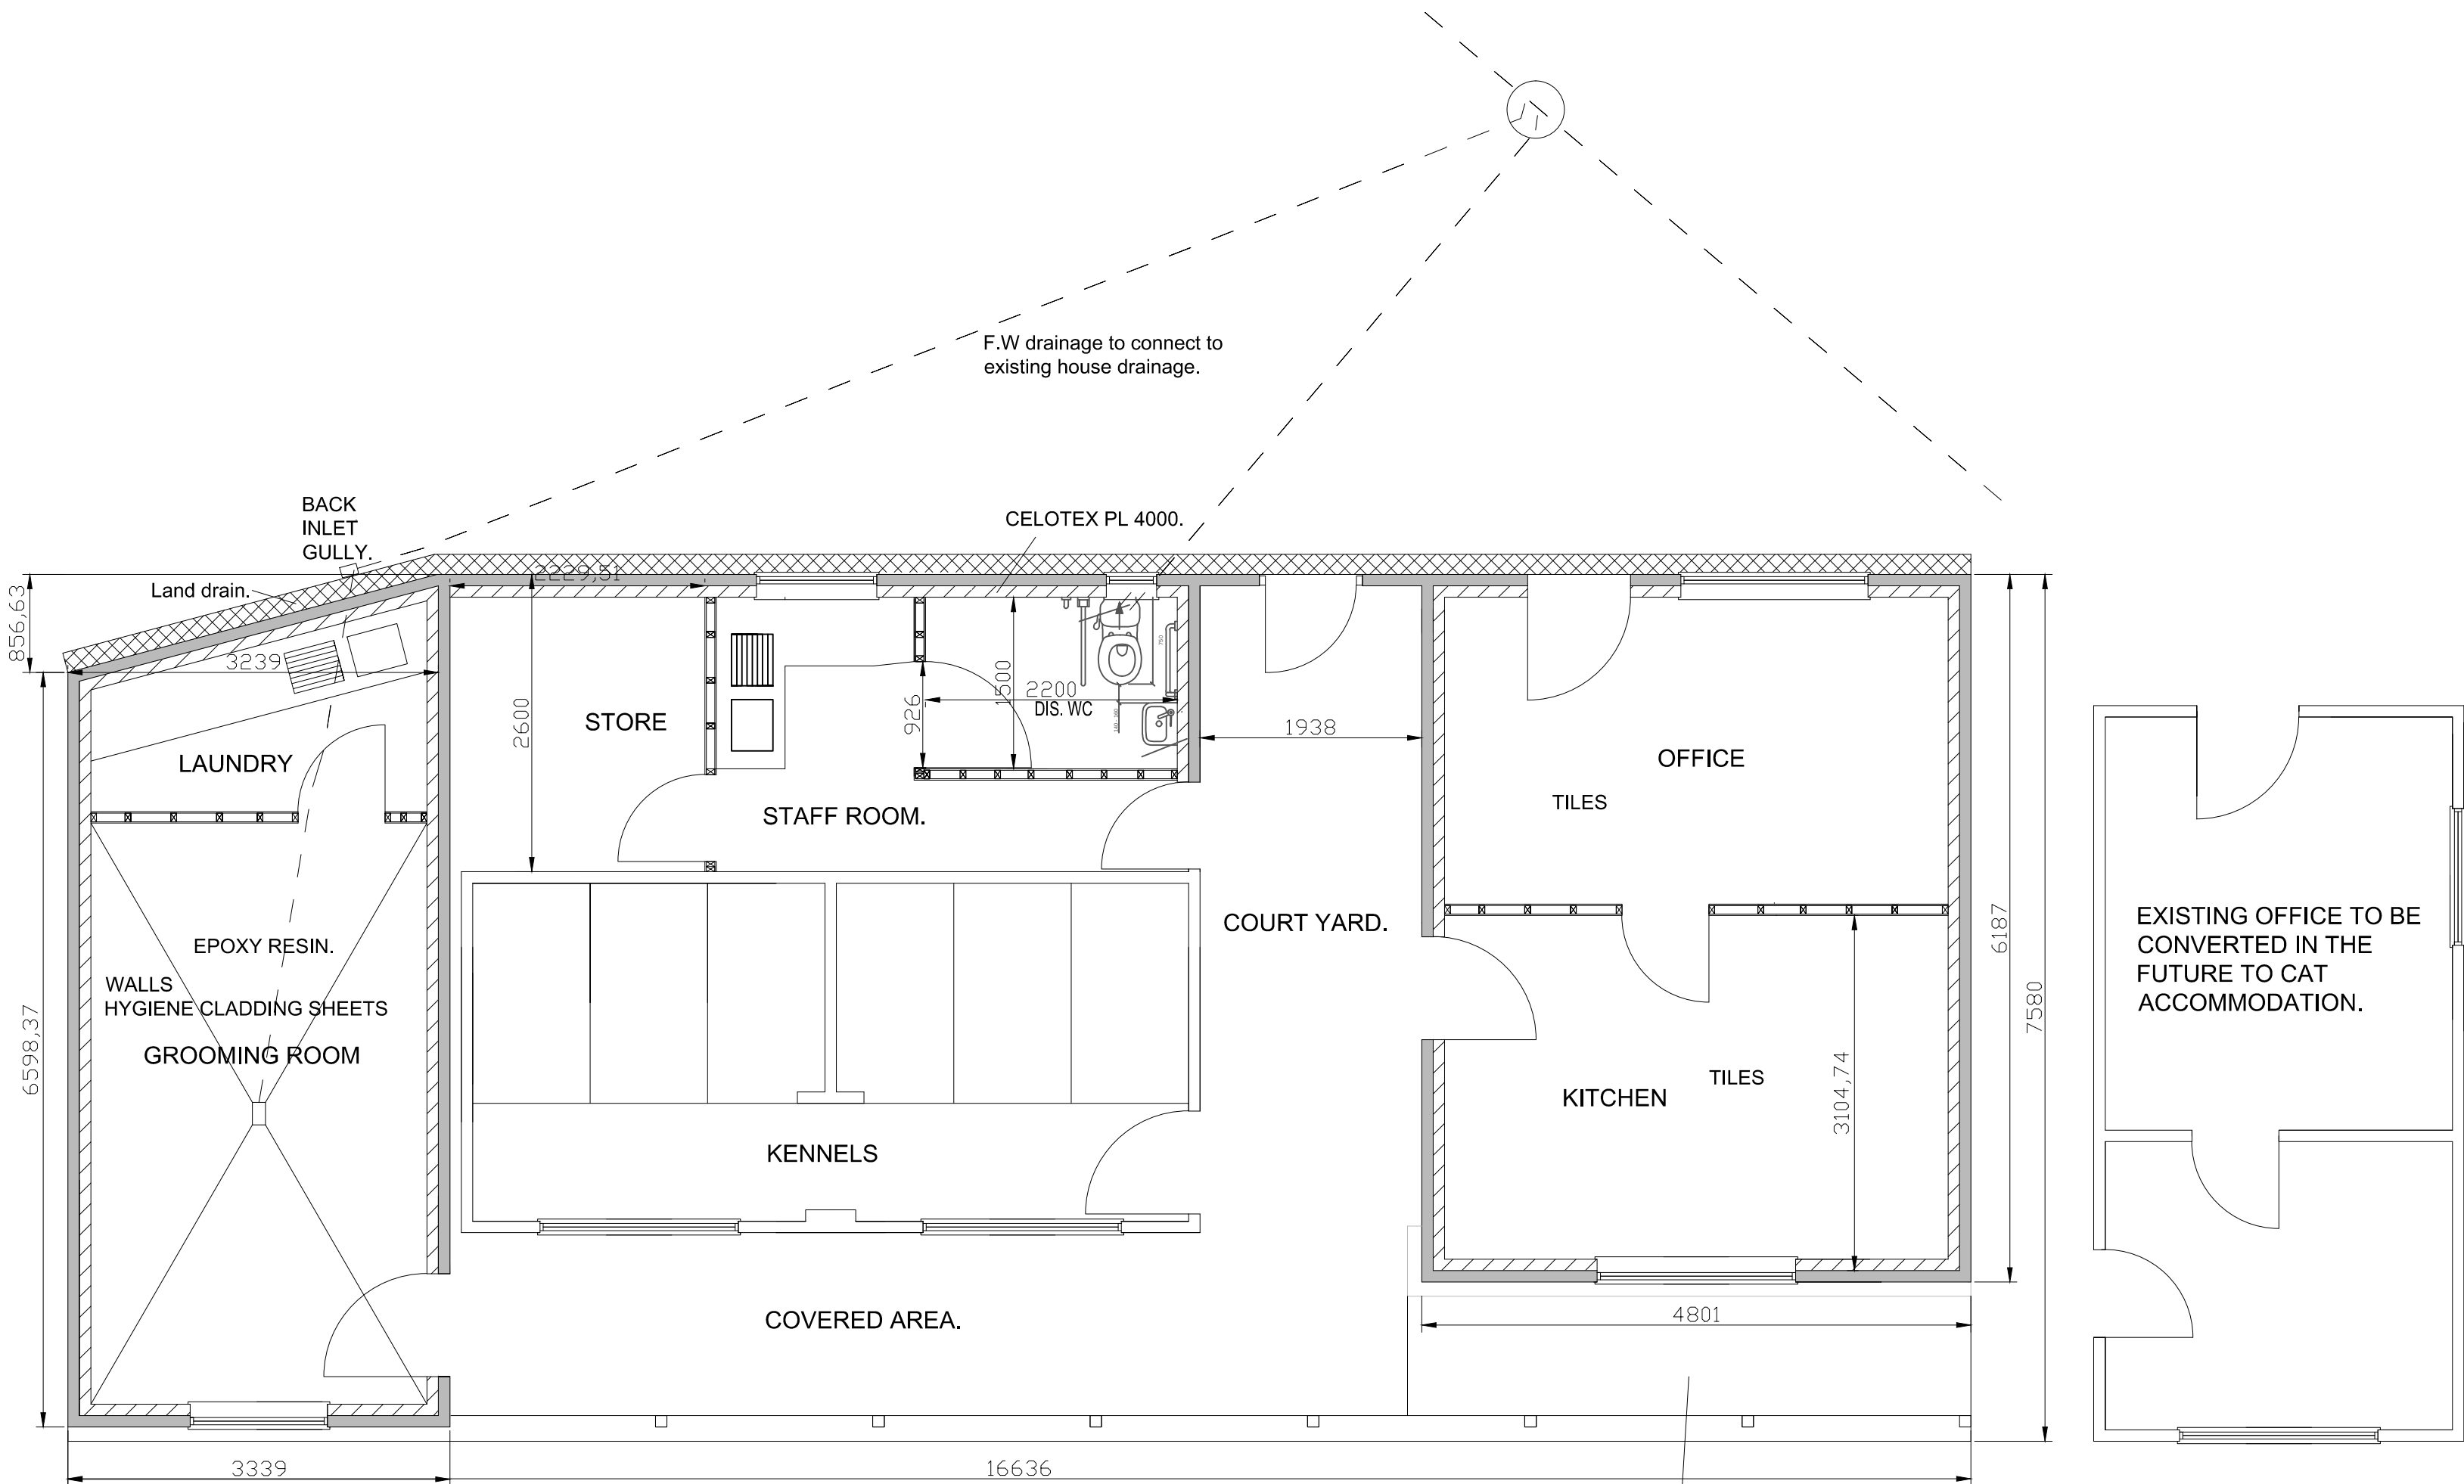

PROPOSED GROUND FLOOR.
scale 1:50

RAMP.max gradient for a
max 5m long ramp 1:15
Max rise 333mm complies
with the ADM V2 table 1

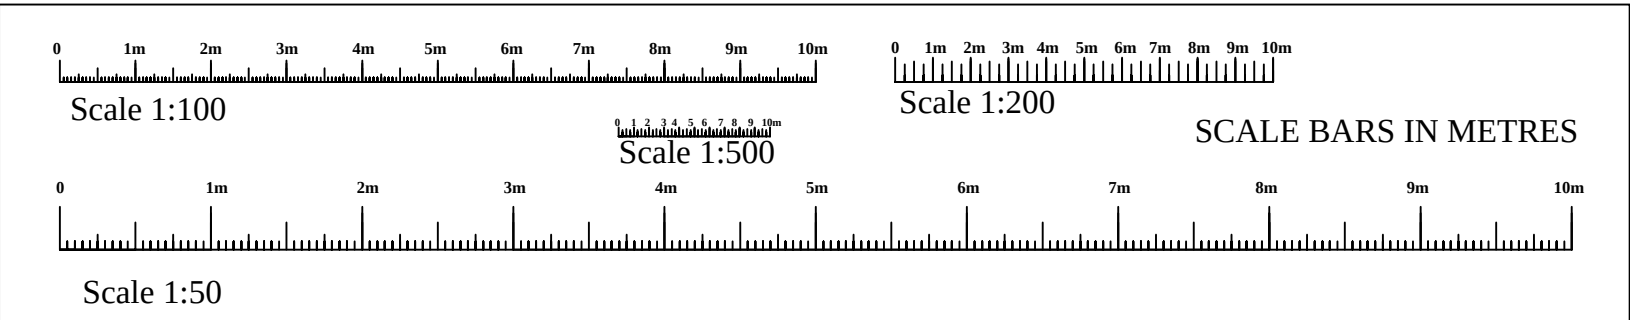

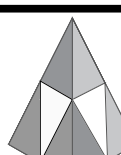client		Mr and Mrs Parker.	
SITE ADDRESS		Goldborough House Kennels and Cattery. 3 Broadtown, Swindon SN4 7QX	
PROJECT		Proposed Kennel Outbuildings	
		Phil Rand Cherry Tree House Clardon lane Purton. Wiltshire SN5 4HN TEL 01793 771128	
RAND PLANNING CONSULTANCY LTD			
Drawn by	Phil Rand	Drawing No	01
Scales	1:500 1:100 1:50	Date	8th September 2026