



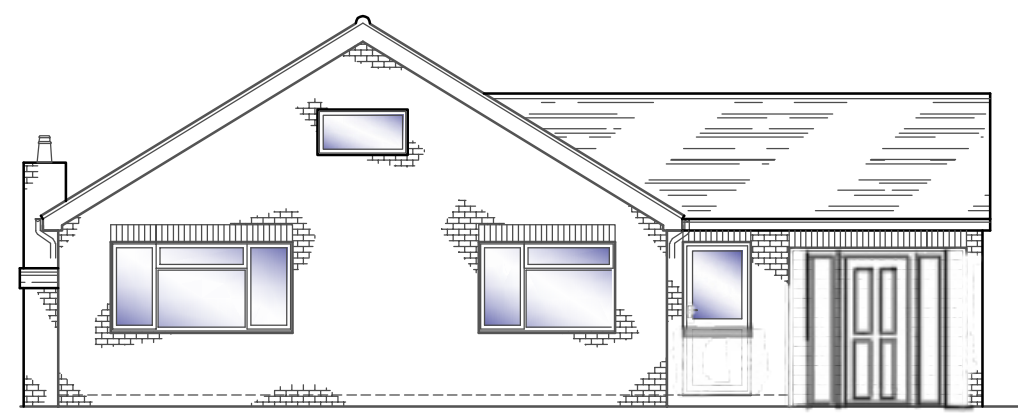


NORTH ELEVATION

Scale 1:100

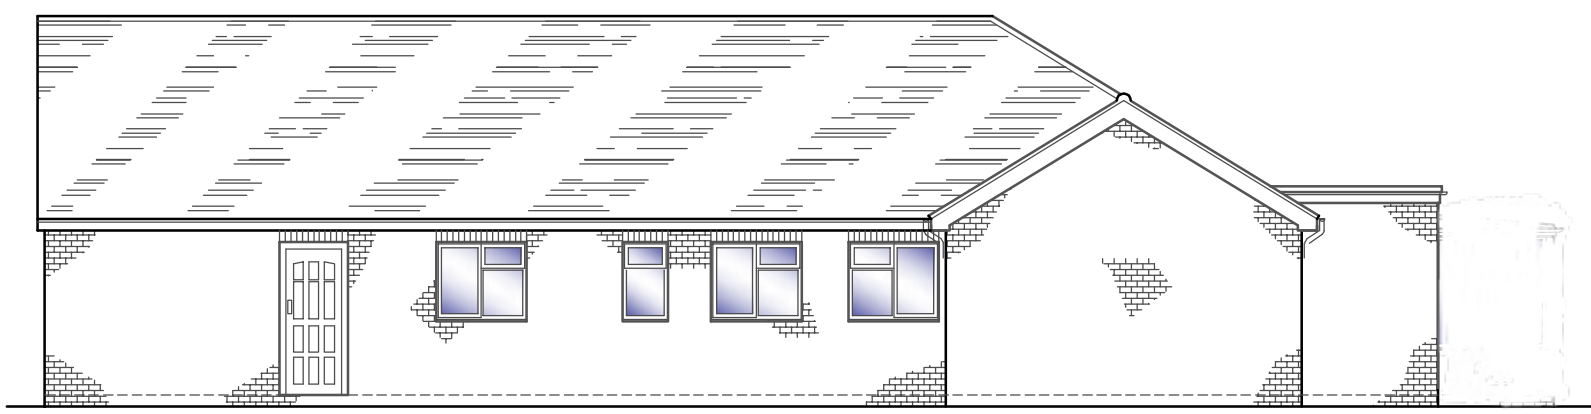


WEST ELEVATION

Scale 1:100

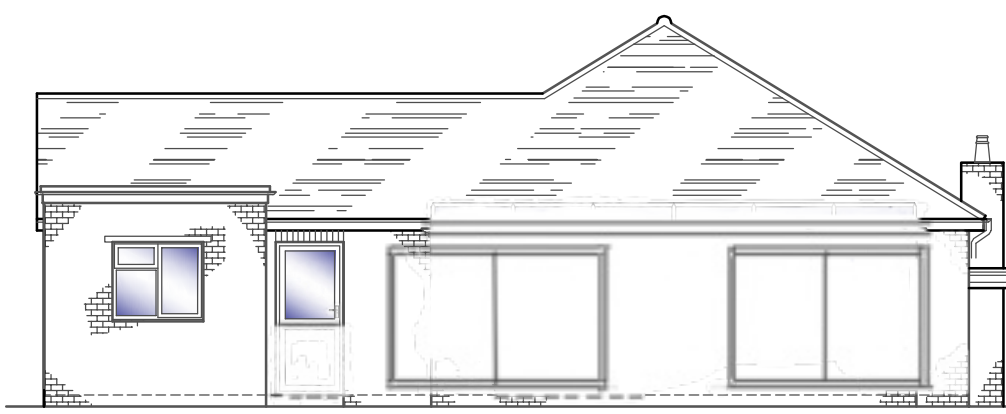


SOUTH ELEVATION

Scale 1:100

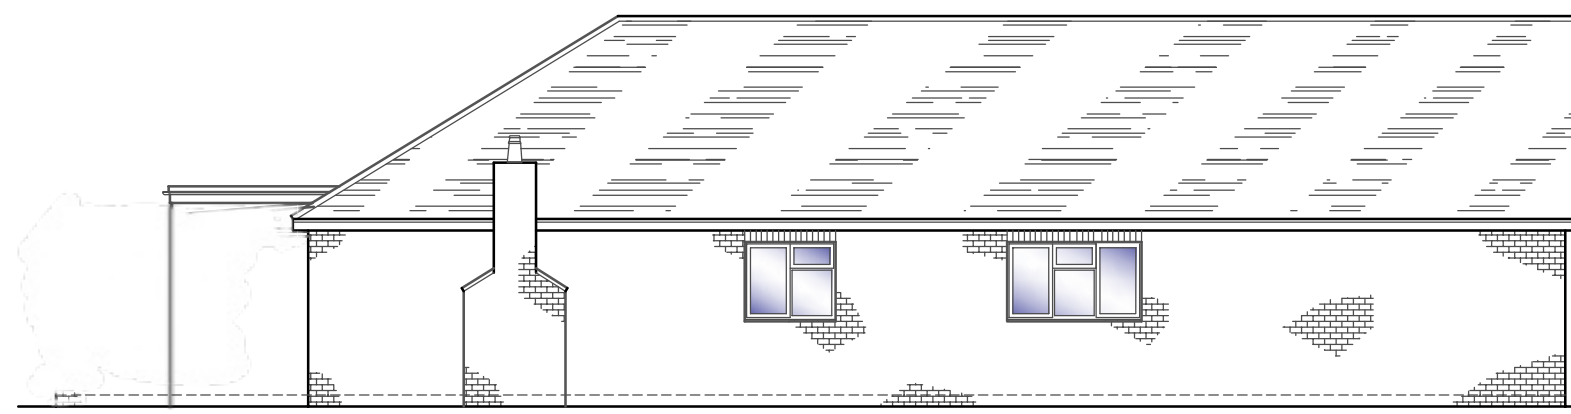


EAST ELEVATION

Scale 1:100

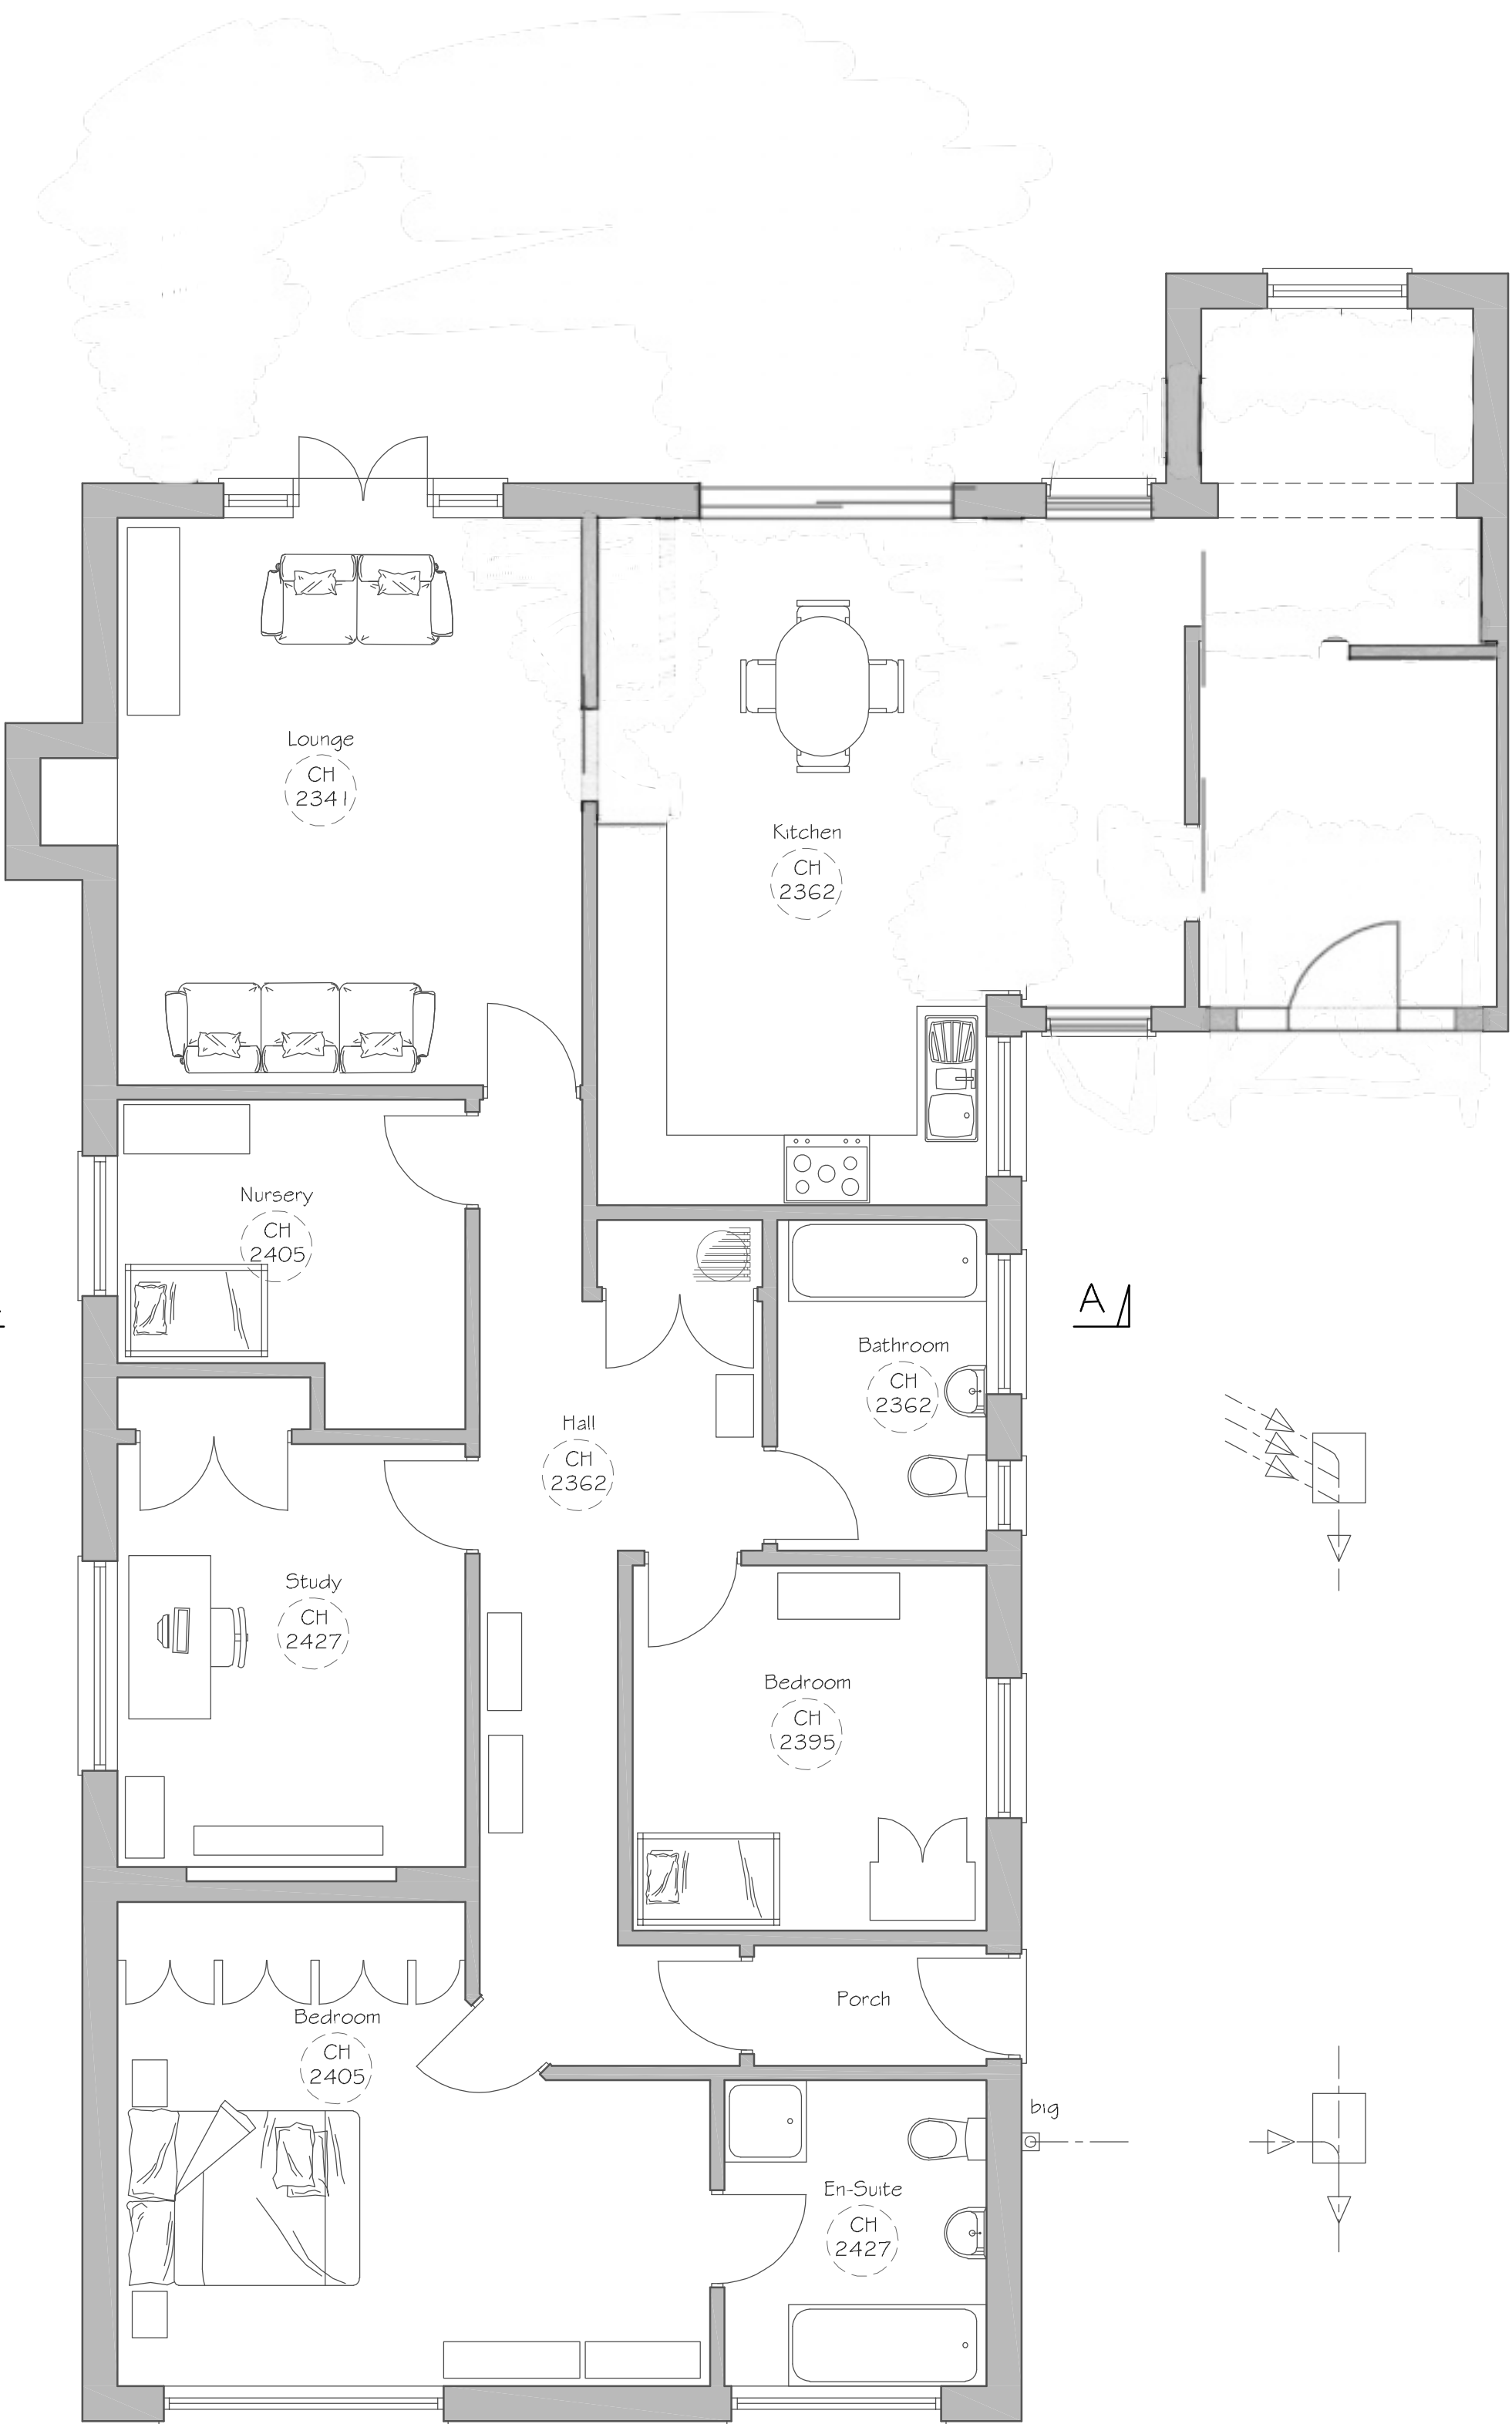


GROUND FLOOR PLAN

Scale 1:50

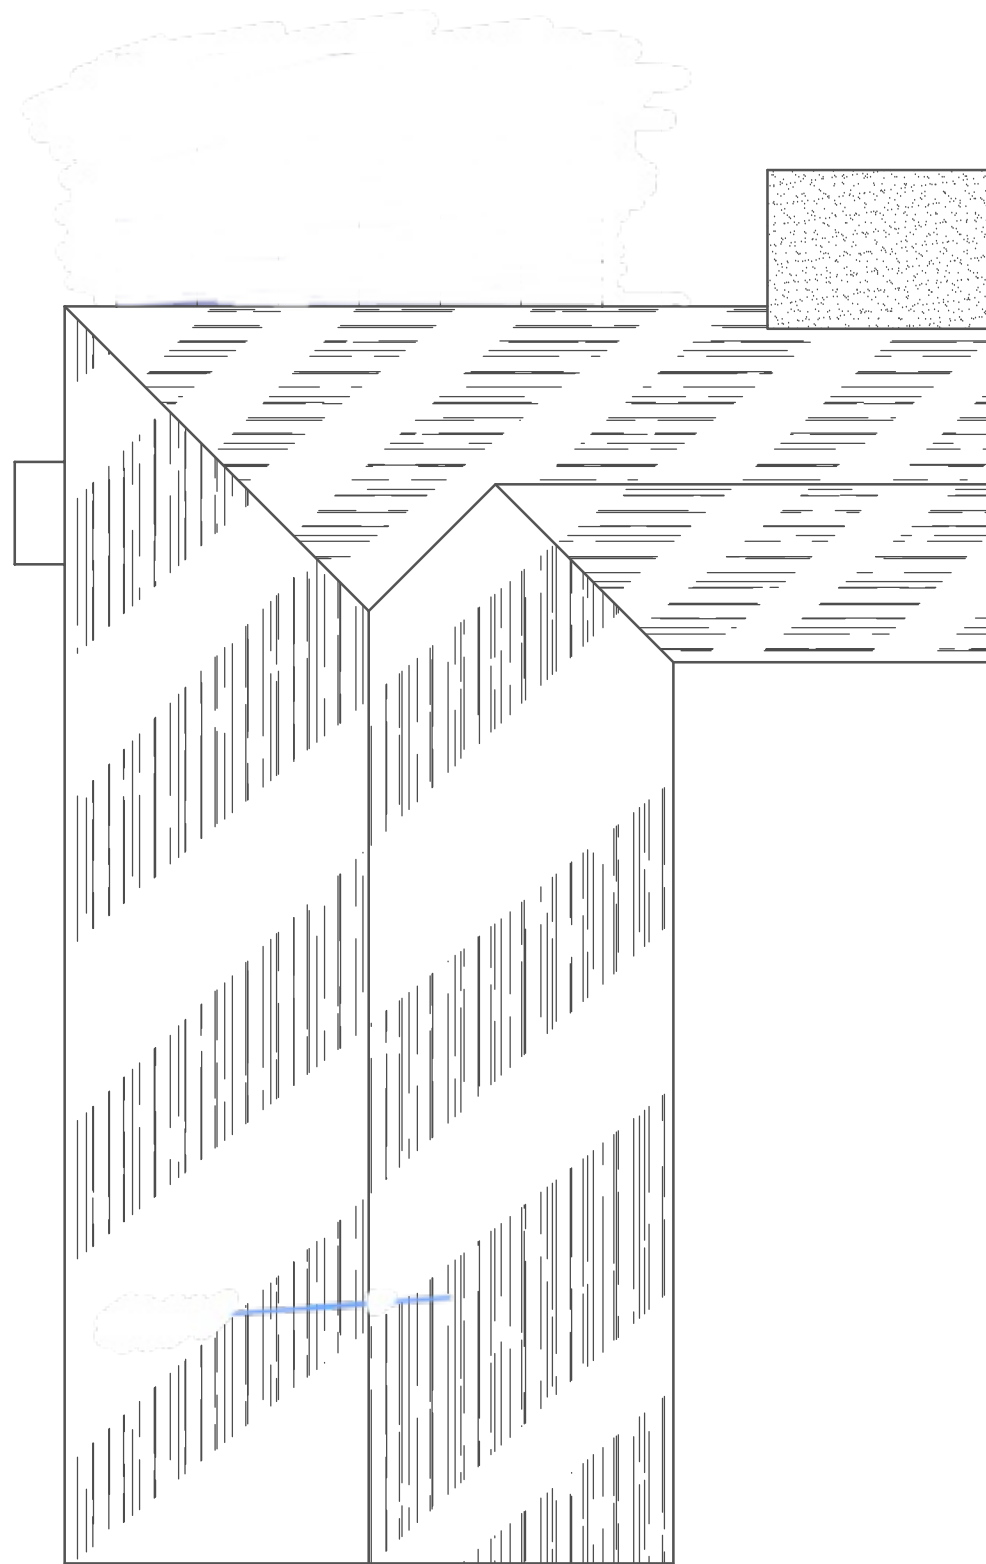


ROOF PLAN

Scale 1:100

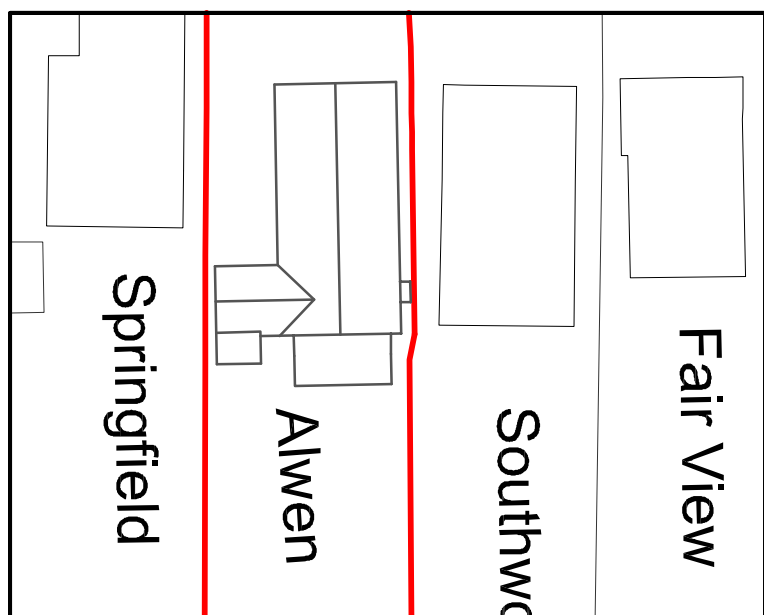

BLOCK PLAN


Scale 1:500

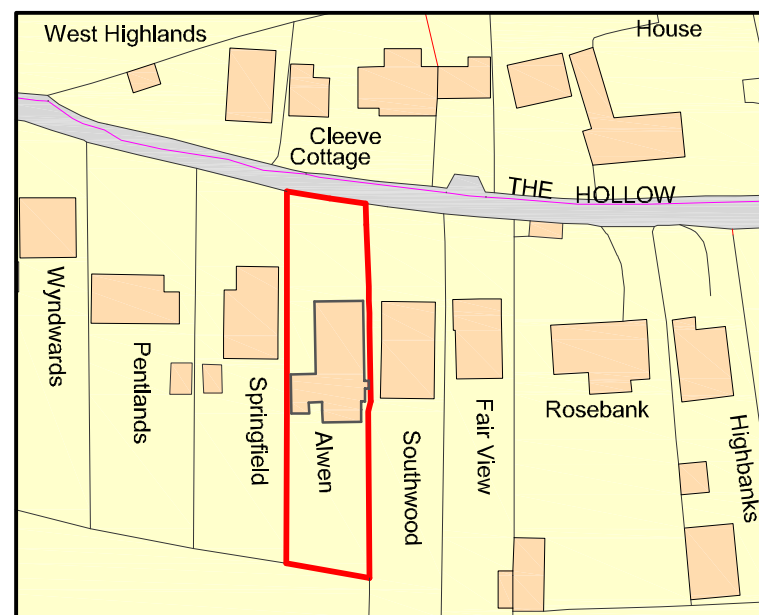

Ordnance Survey, (c) Crown Copyright 2021. All rights reserved. Licence number 100022432


LOCATION PLAN

Scale 1:1250

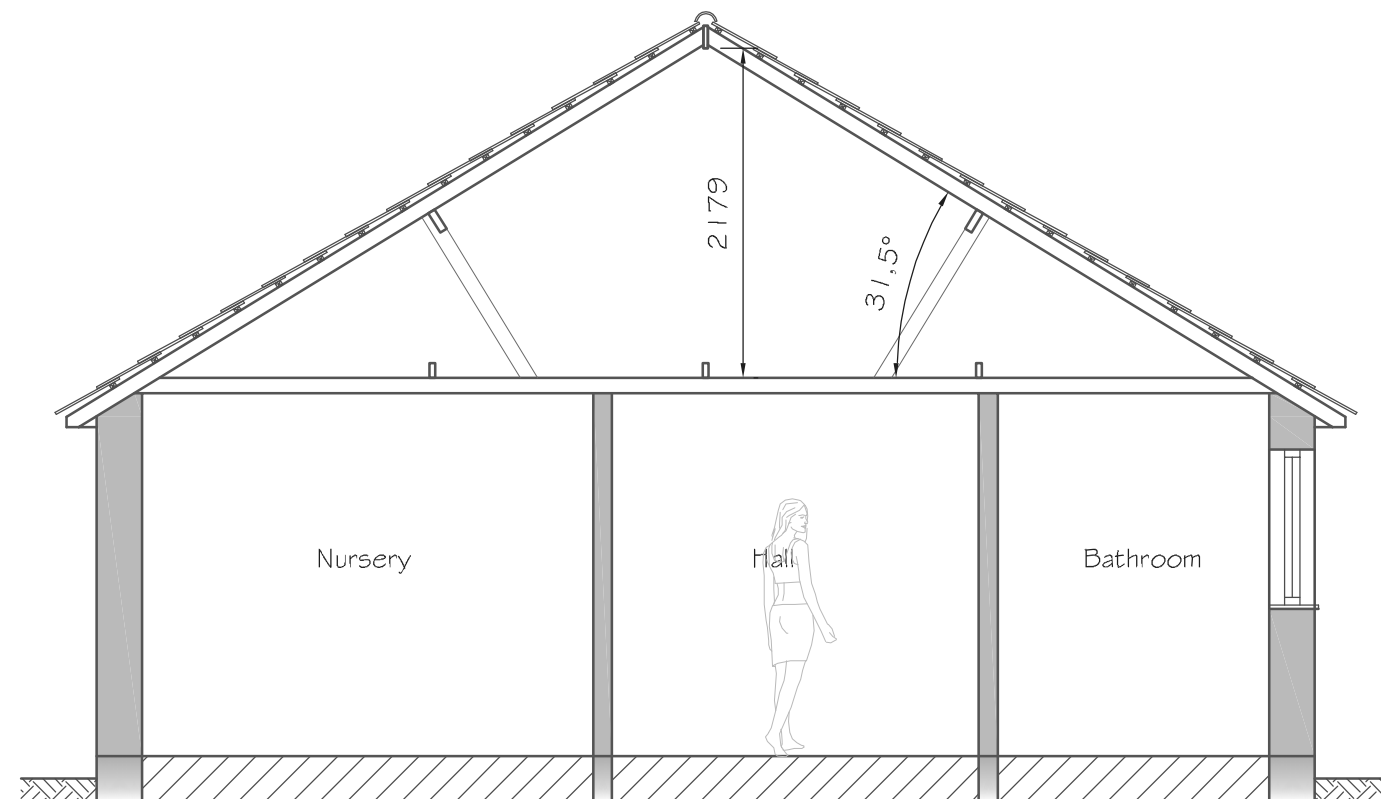

SECTION A-A

Scale 1:50

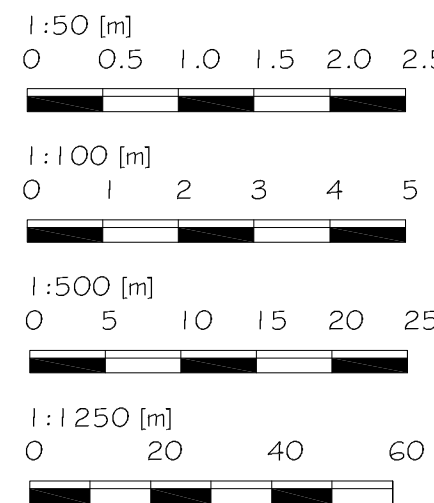

MRS ROUE	
ALWEN, THE HOLLOW, SHREWTON, WILTSHIRE, SP3 4JY.	
Drawing Title	
Scale AS SHOWN	
Date	Drawn
Drawing No.	Rev