

PROPOSED EXTENSION & ALTERATIONS TO 82 MALMESBURY ROAD, CHIPPENHAM, WILTS. FOR MR T. CLARK




Proposed East Elev 1:100


Proposed South Elev 1:100

Proposed West Elev 1:100


Proposed North Elev 1:100

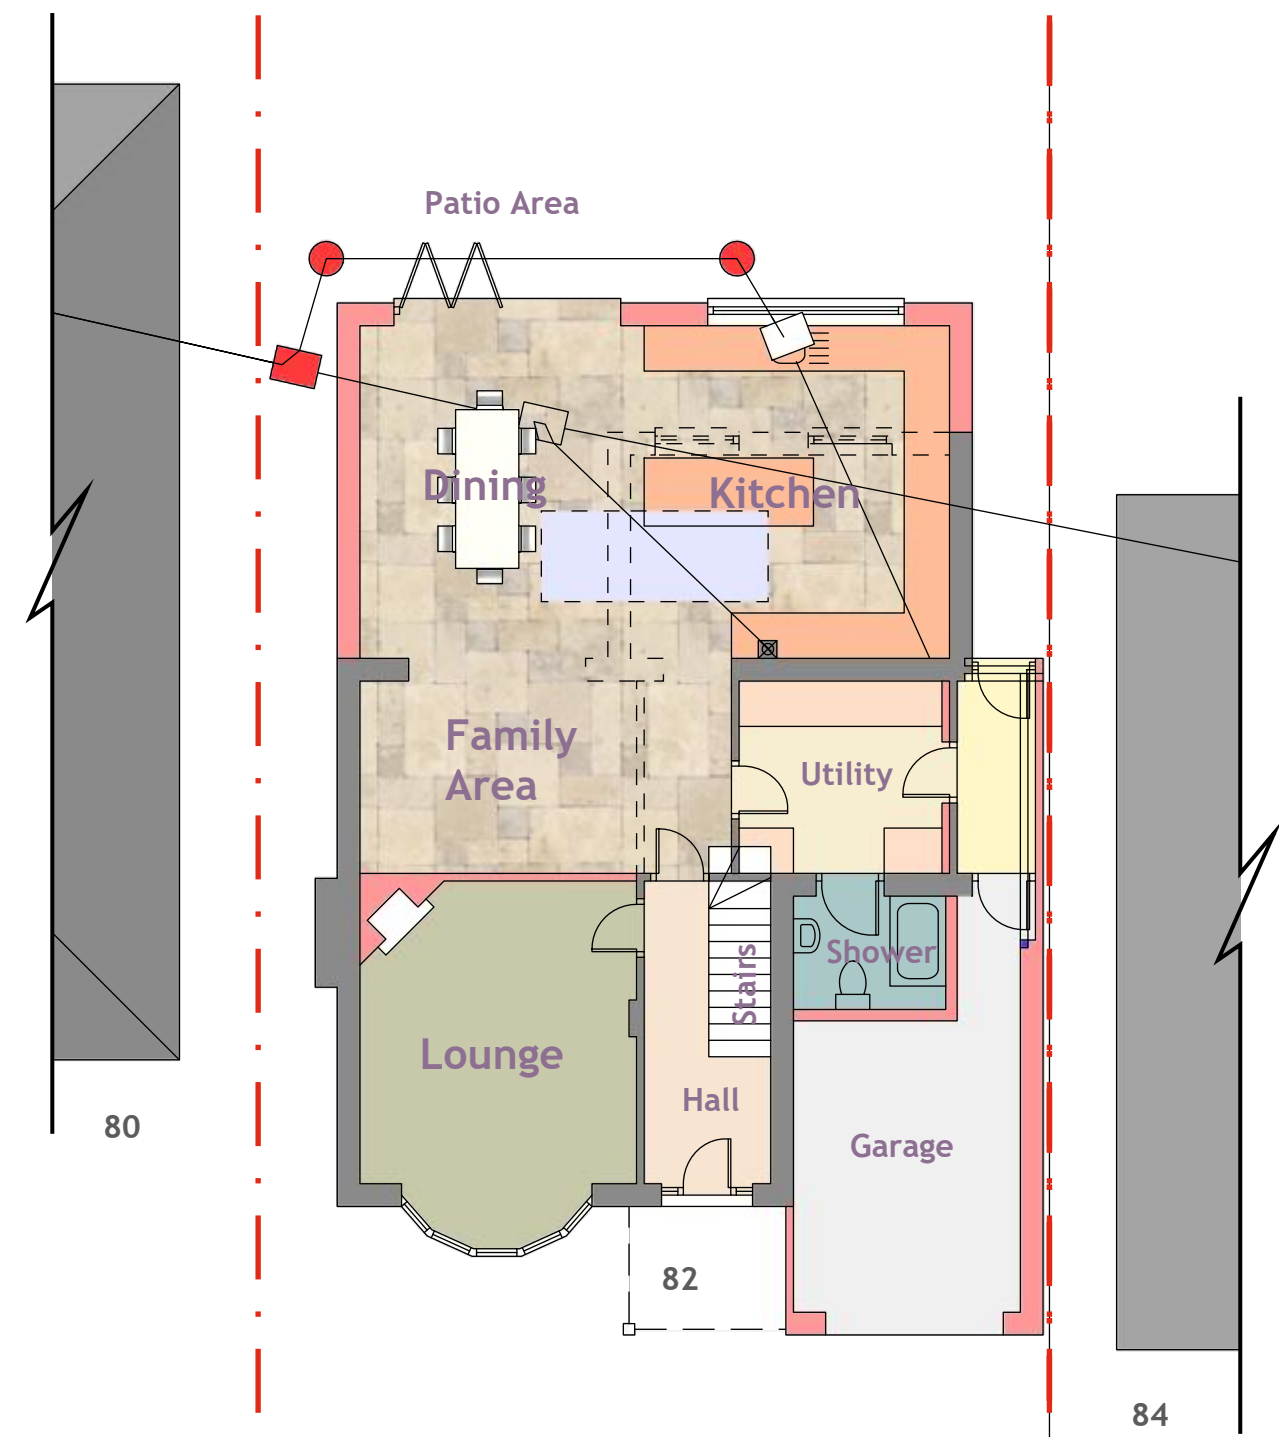

Ground Floor Plan 1:100

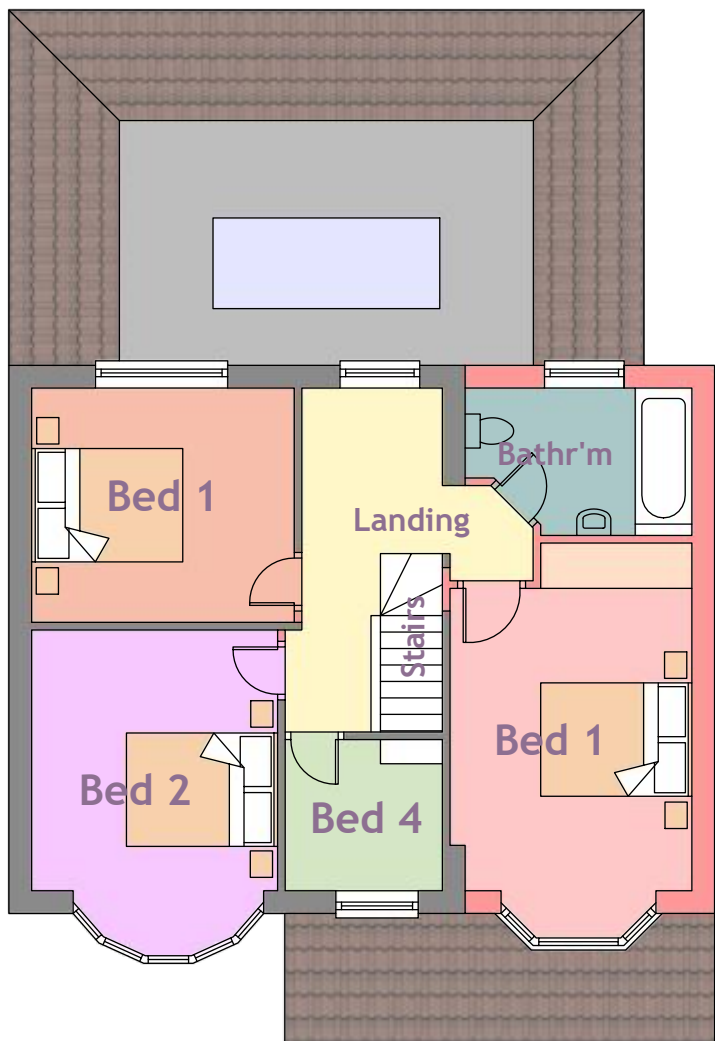


First Floor Plan 1:100

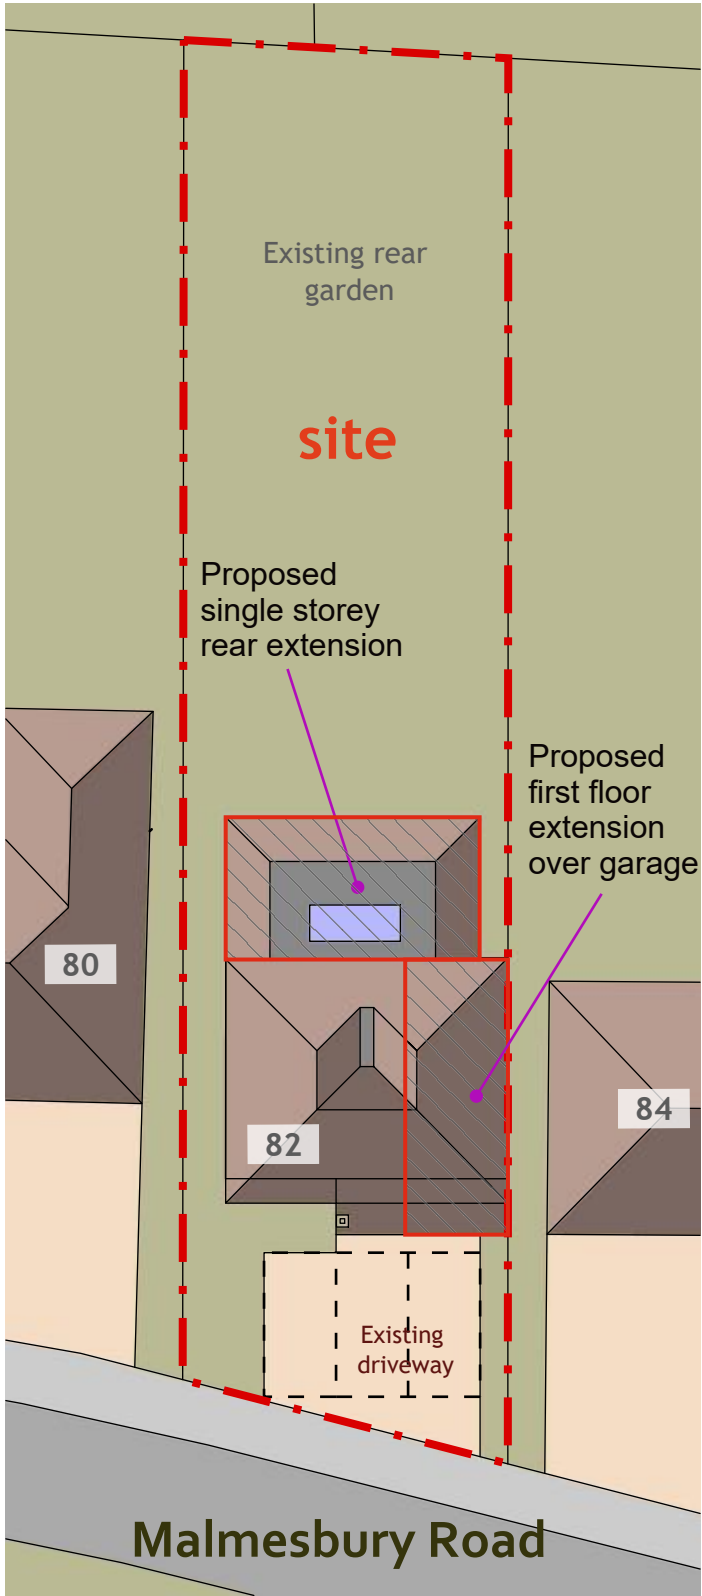

Proposed Block Plans 1:250



3d Impression of Proposal (CGI)


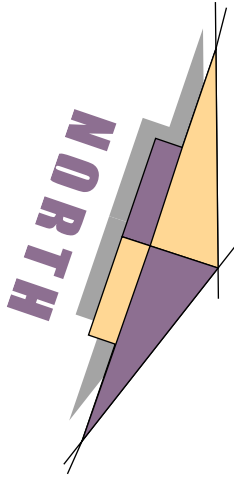


ROBERT MANNING
ARCHITECTURAL DESIGN
OFFICE 129, 8 THE BRIDGE, CHIPPENHAM, WILTS SN15 1EX
MOBILE: 07909228419 EMAIL: robmanning2000@hotmail.com

PROJECT: EXTENSION & ALTERATIONS TO 82 MALMESBURY ROAD,
CHIPPENHAM, WILTSHIRE, FOR MR T. CLARK.
DRAWING No:- 1041 / CAM / 2026 / 2 REV **DATE:** MAY 2026

SCALES:- ELEVATIONS & FLOOR PLANS 1:100

ROBERT MANNING, this drawing/design is COPYRIGHT and cannot be copied or used in anyway for the above project or similar ventures, by any means without the express permission of Robert Manning. Always use written measurements in preference to scaling, if in doubt ask, report any discrepancies & always use the latest approved plans by Local Authority. Consult on any design changes to the project, so amendments can be made

  

Scale Bar (A2 print out = 1:250 scale).