



* COPYRIGHT. DO NOT SCALE EXCEPT FOR PLANNING PURPOSES. CHECK ALL DIMENSIONS ON SITE. THIS DRAWING IS ONLY TO BE USED ON THE SITE FOR WHICH DESIGNED

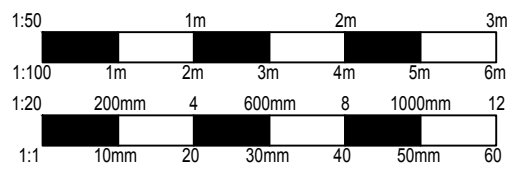

PROPOSED MATERIALS

- WALLS
Natural dry stone tight coursed walls.
- ROOF
Cotswold slate tiles.
PV added to existing Garage flat roof.
- WINDOWS
Timber casement double glazed windows.
- DOORS
Black slimline aluminium glazed sliding doors.
Timber painted front door.
- GUTTERS & DOWNPIPES
Black cast iron gutters and downpipes.
- SOFFITS & FASCIAS
Timber painted.

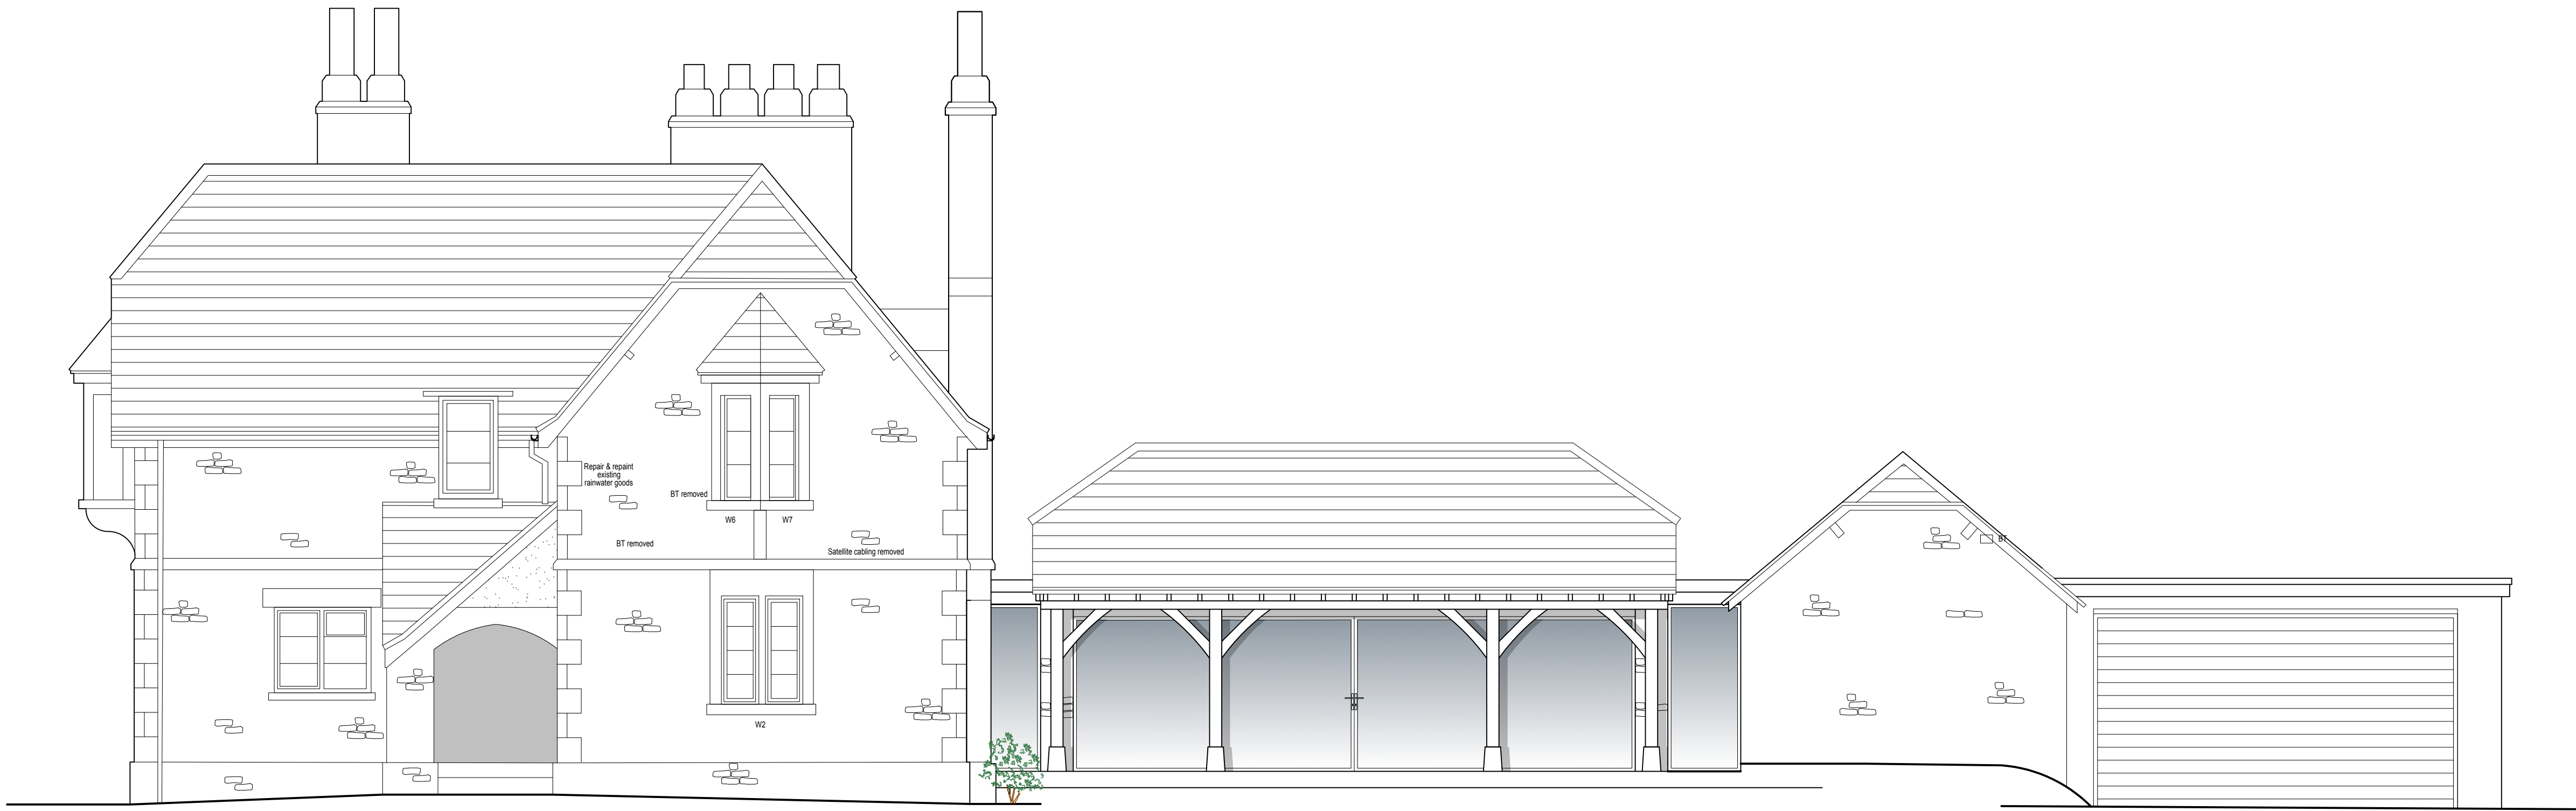

PROPOSED SOUTH ELEVATION
SCALE 1:50



PROPOSED EAST ELEVATION / SECTION
SCALE 1:50



PROPOSED EAST ELEVATION
SCALE 1:50

D	Scheme revised	Mar 26
C	Revised scheme	Nov 25
B	Scheme reduced	Oct 25
A	Planning amendments	Apr 25
REVISIONS		DATE
CLIENT: MR SNELL & MISS SUMSION		
PROJECT: PROPOSED SINGLE STOREY REAR INFILL EXTENSION TO LINK OUT BUILDING TO MAIN DWELLING TO FORM NEW OPEN PLAN LIVING AREA AT No.1 LANHILL COTTAGES, LANHILL, CHIPPENHAM, WILTSHIRE, SN14 6LY		
TITLE: PROPOSED SOUTH ELEVATION PROPOSED EAST ELEVATION		
DRAWN: RJ		SCALE: @ A1
CHECKED: JA		1:50
DATE: JUN 24		
DRG No: AA/24/18/13		REV: D