


THIS DRAWING IS COPYRIGHT
Contractor must take site sizes
Any discrepancies between the
drawing and site conditions
should be reported to the
Principal Designer

NOTE:
THIS DRAWING HAS BEEN PREPARED FROM
ARCHIVE INFORMATION. THE SITE MUST BE
INSPECTED AND CHECK DIMENSIONS TAKEN
PRIOR TO ANY WORK BEING CARRIED OUT, ON
OR OFF SITE.

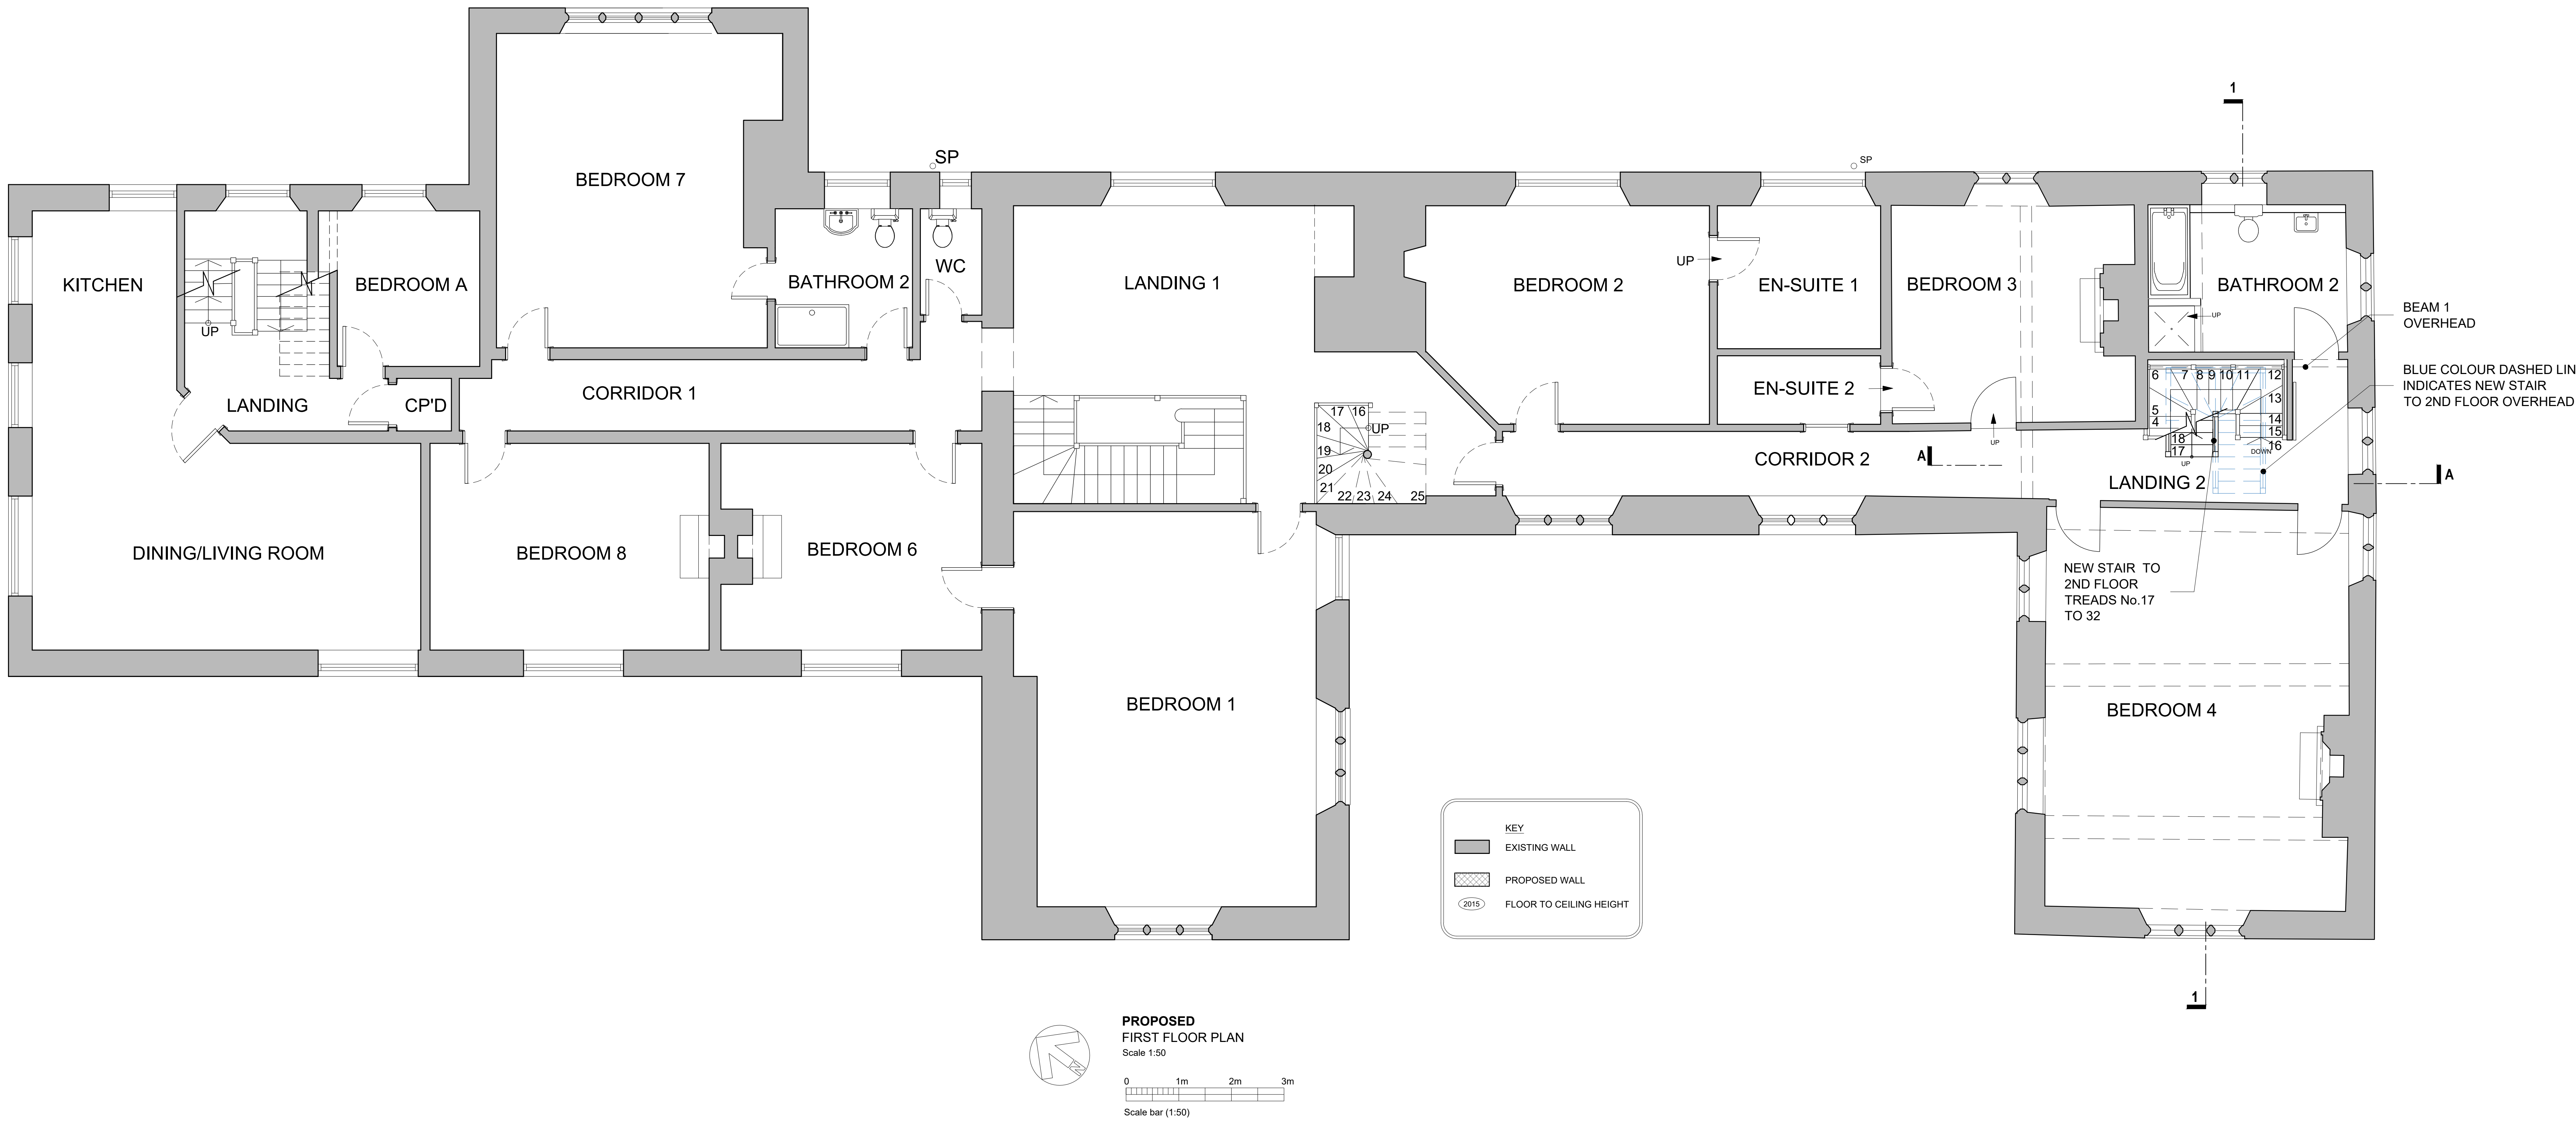

A	11/09/2026	LBC Application submission / removal of draft.	JG
Rev.	Date		Int
CLIENT			
Mrs. F.Turner			
PROJECT			
THE MANOR HOUSE WINTERBOURNE STOKE WILTSHIRE			
DRAWING			
PROPOSED FIRST FLOOR PLAN			
DRAWN:	Date:	Scale:	
EK	26/06/2026	1:50	
Drawing number:		@ A0	
4378-14		Rev:	A
DOLMAN			
ARCHITECTURAL DESIGNERS BUILDING SURVEYORS COST CONSULTANTS COM PRINCIPAL DESIGNERS			
Sutton House Tel: 01380 729456 Bath Road Web: www.dolmansurveyors.co.uk Devizes Email: info@dolmansurveyors.co.uk Wiltshire SN10 2AF			