

NOTE:
THIS DRAWING HAS BEEN PREPARED FROM
ARCHIVE INFORMATION. THE SITE MUST BE
INSPECTED AND CHECK DIMENSIONS TAKEN
PRIOR TO ANY WORK BEING CARRIED OUT, ON
OR OFF SITE.




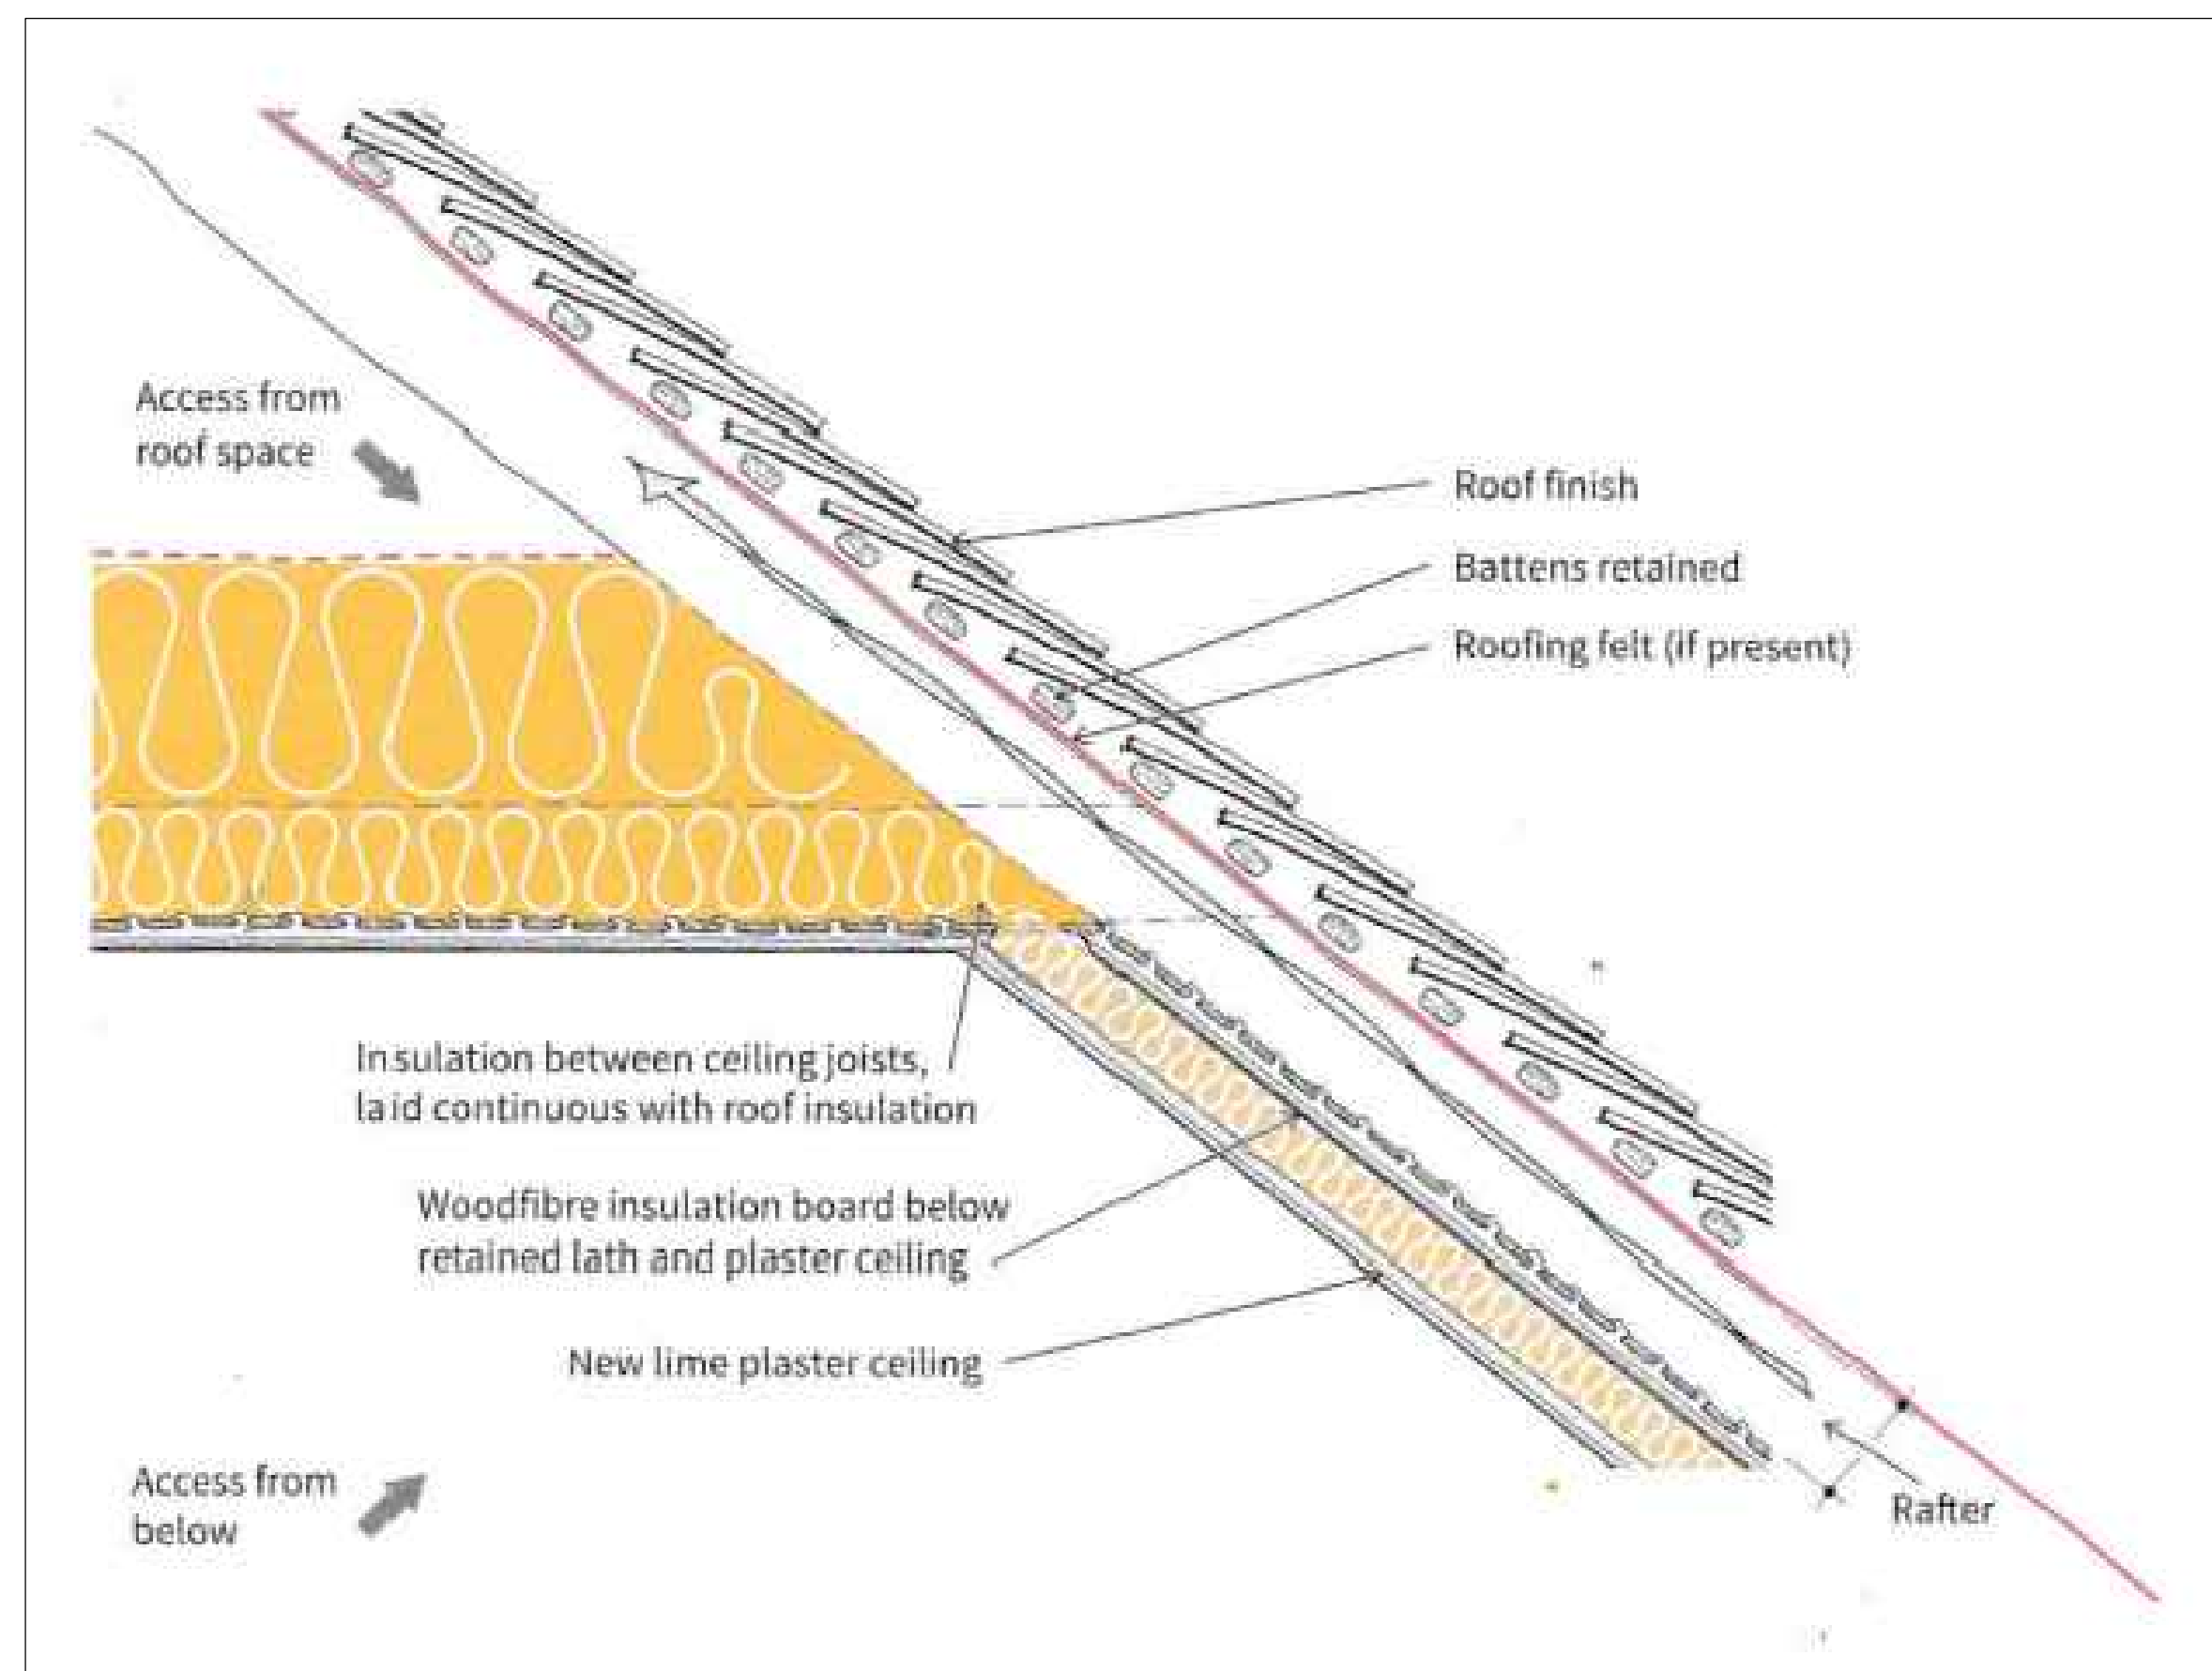


Figure 5
Historic England Advice Note 18 (HEAN 18)
Adapting Historic Buildings For Energy & Carbon Efficiency

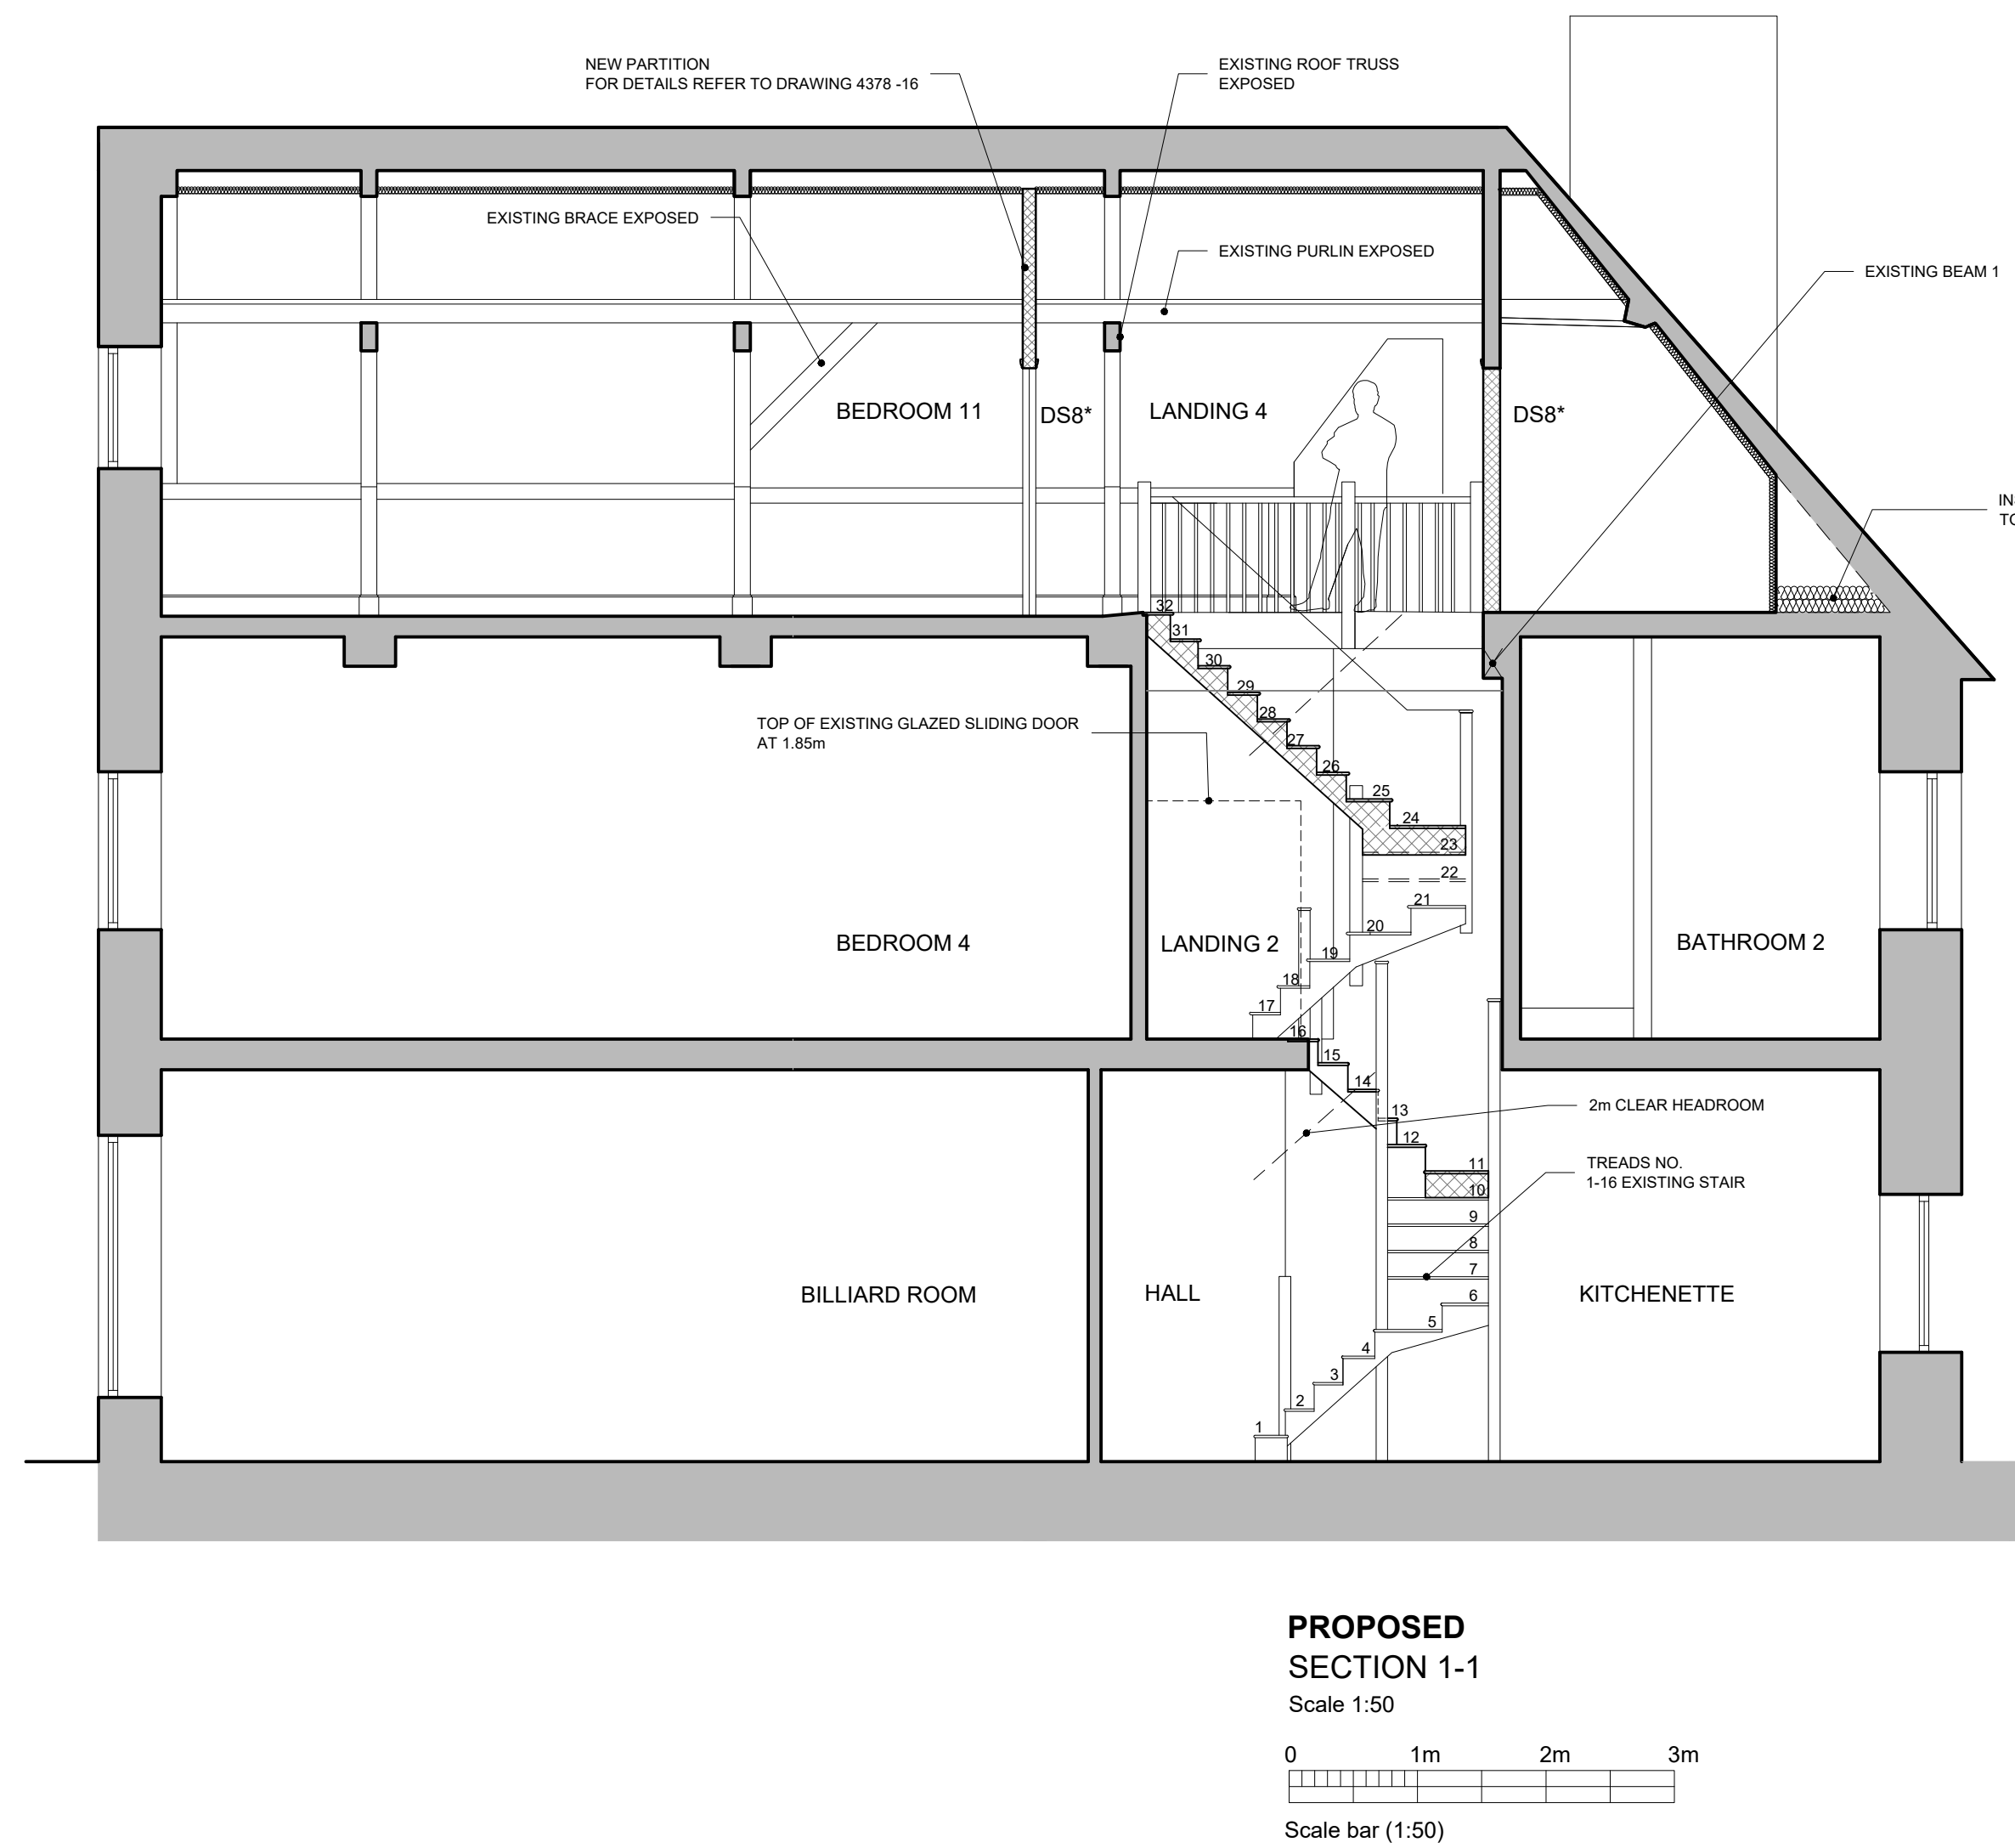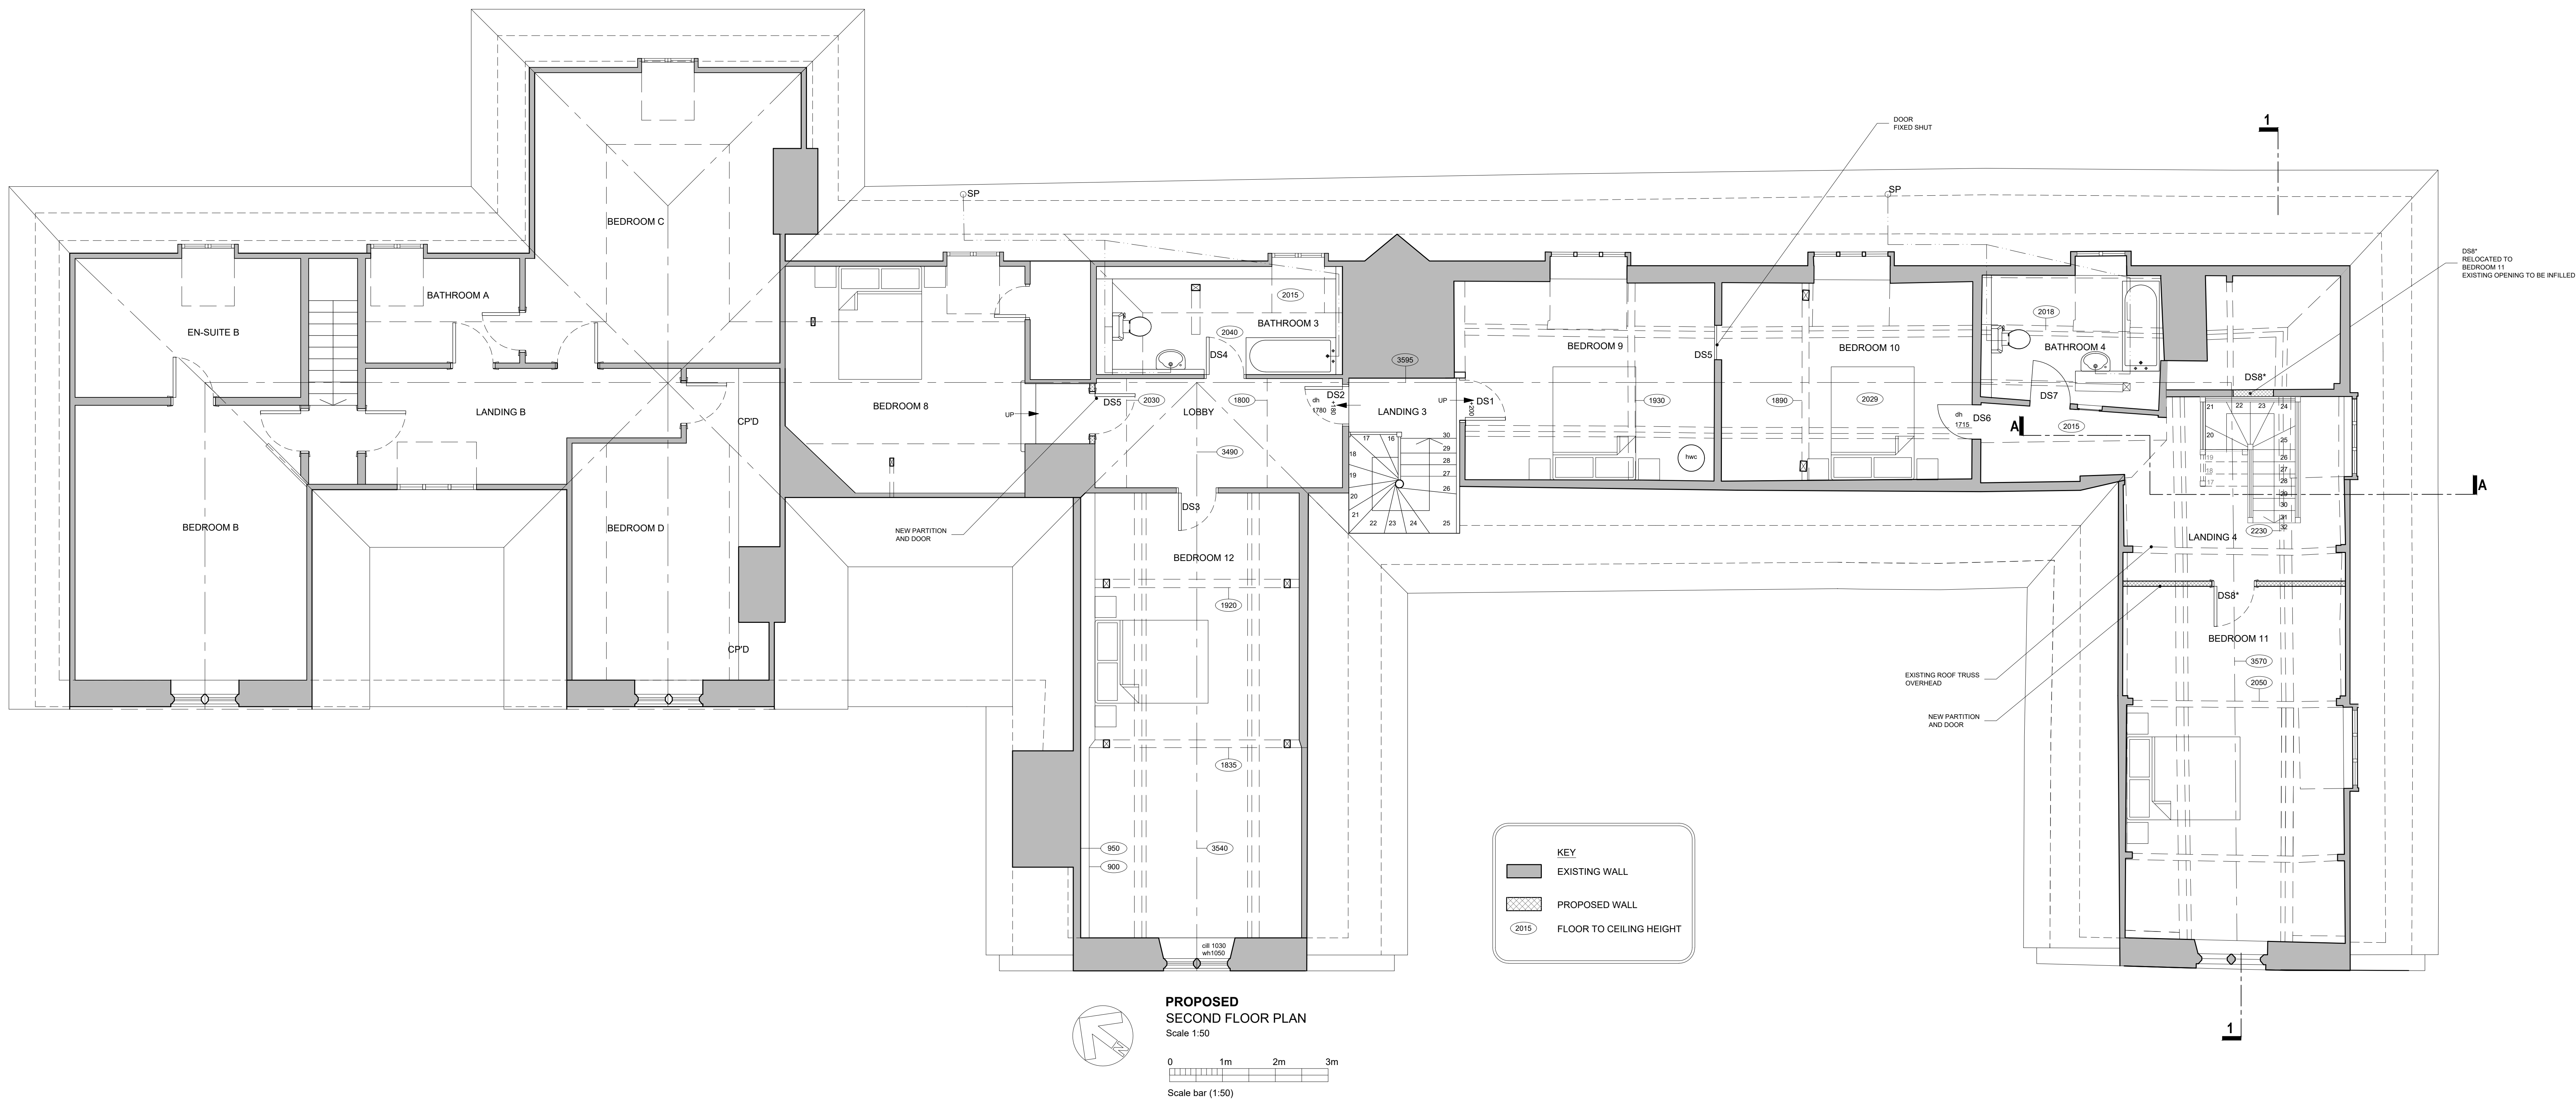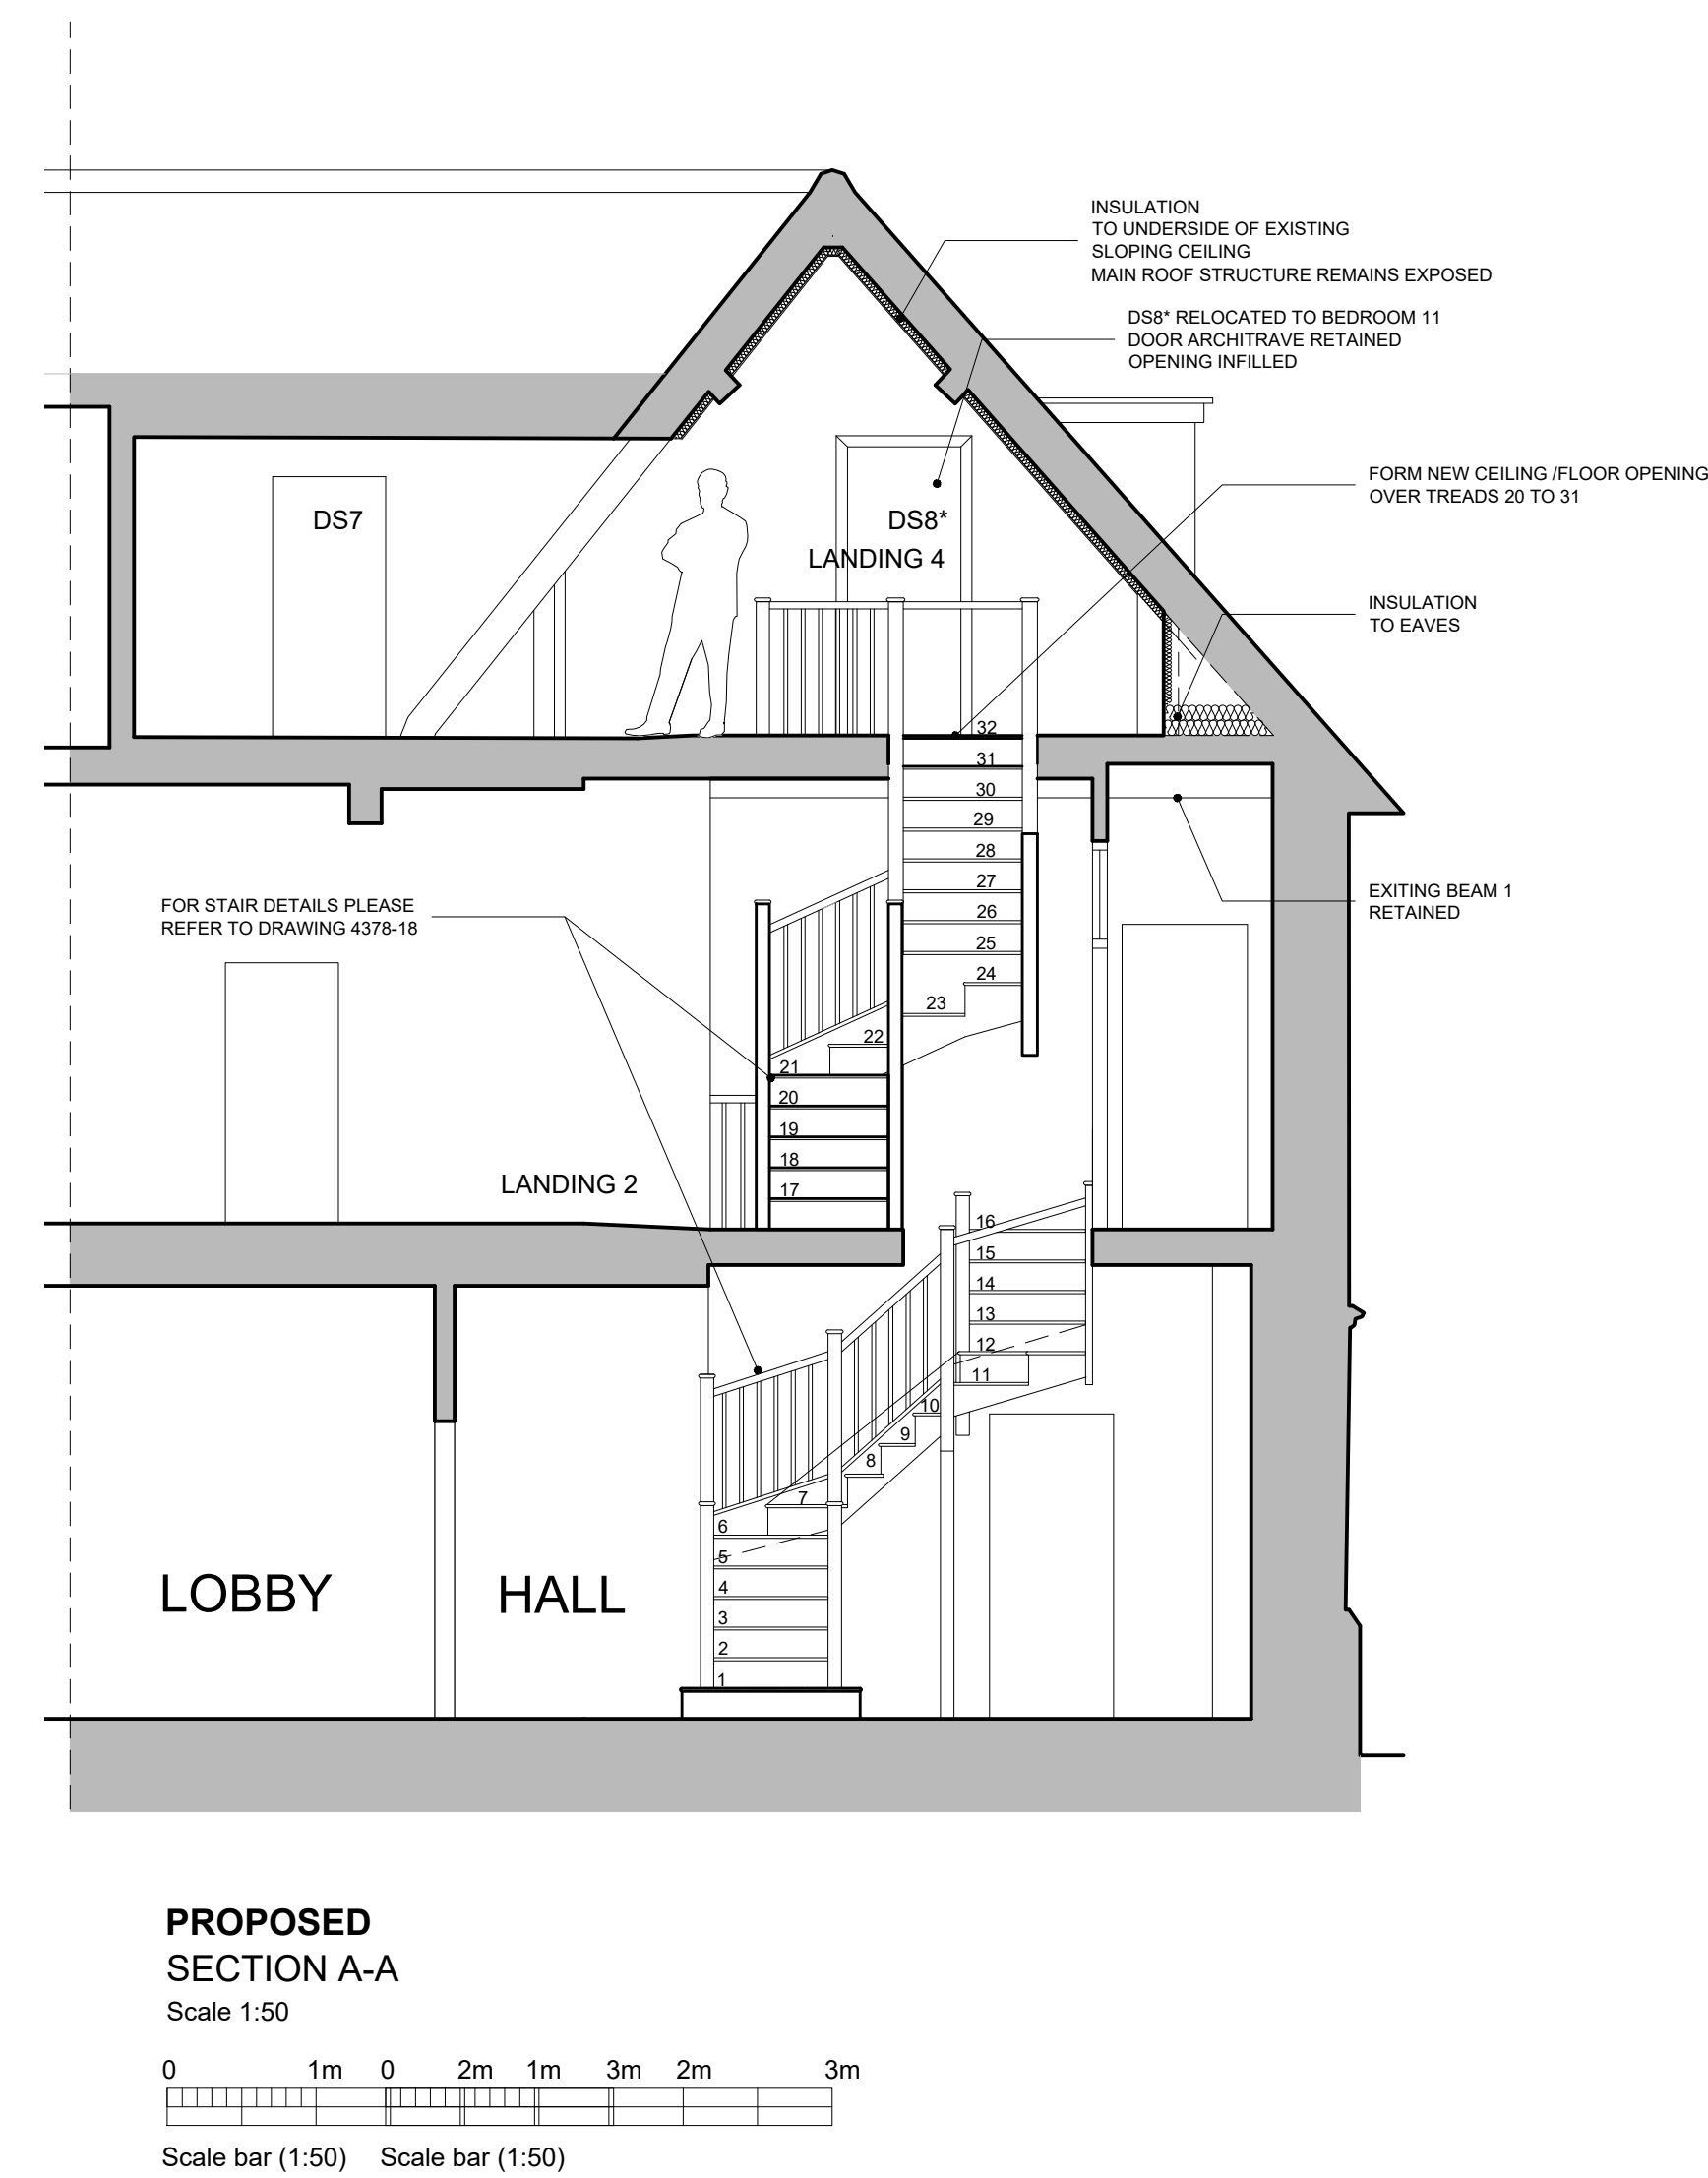

A	11/09/2026	LBC Application submission / removal of draft.	JG
Rev.	Date		Int.
CLIENT			
Mrs. F. Turner			
PROJECT			
THE MANOR HOUSE WINTERBOURNE STOKES WILTSHIRE			
DRAWING			
PROPOSED SECOND FLOOR PLAN AND SECTIONS 1-1 AND A-A			
DRAWN:	DATE:	SCALE:	
EK	26/06/2026	1:50	
DRAWING NUMBER:		@ A0	
		4378-15	A
DOLMAN			
ARCHITECTURAL DESIGNERS BUILDING SURVEYORS COST CONSULTANTS COM PRINCIPAL DESIGNERS			
Sutton House Tel: 01380 779456 Bath Road Web: www.dolmansurveyors.co.uk Devizes Email: info@dolmansurveyors.co.uk Wiltshire SN10 2AF			