




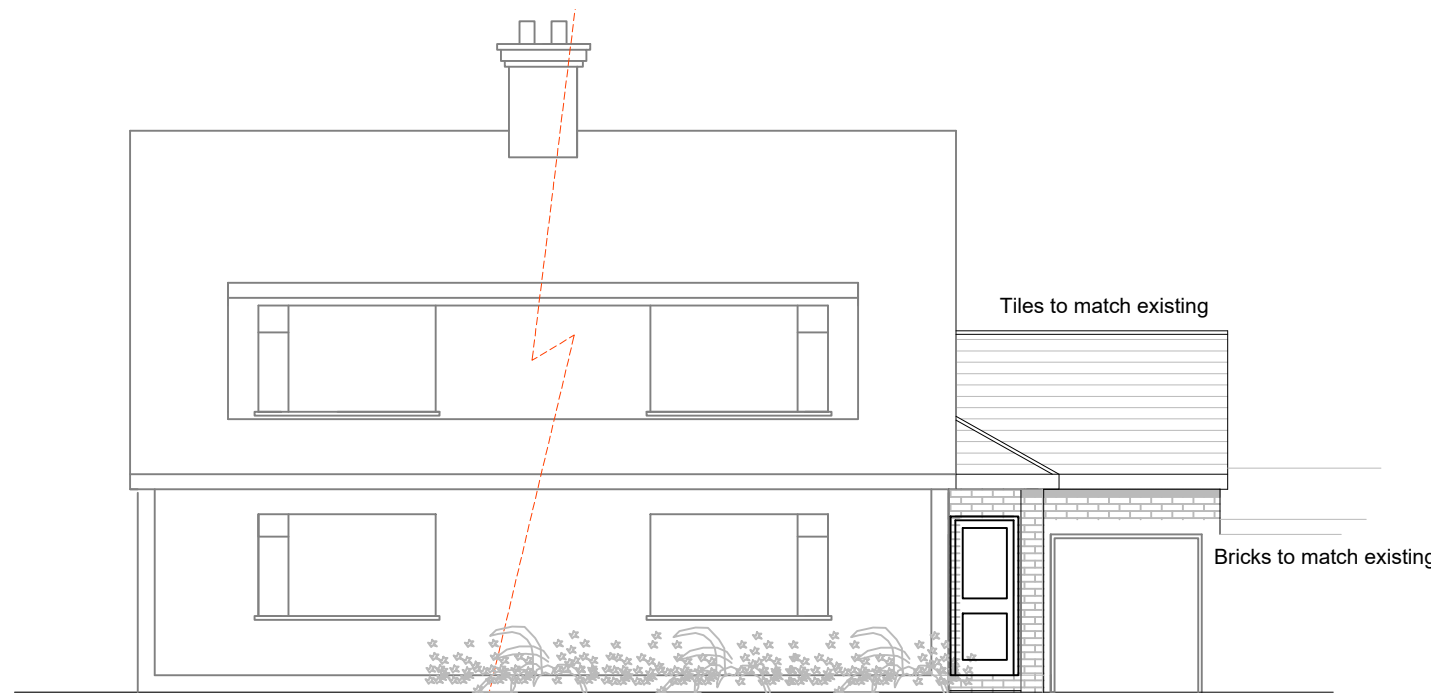

PROPOSED FRONT ELEVATION

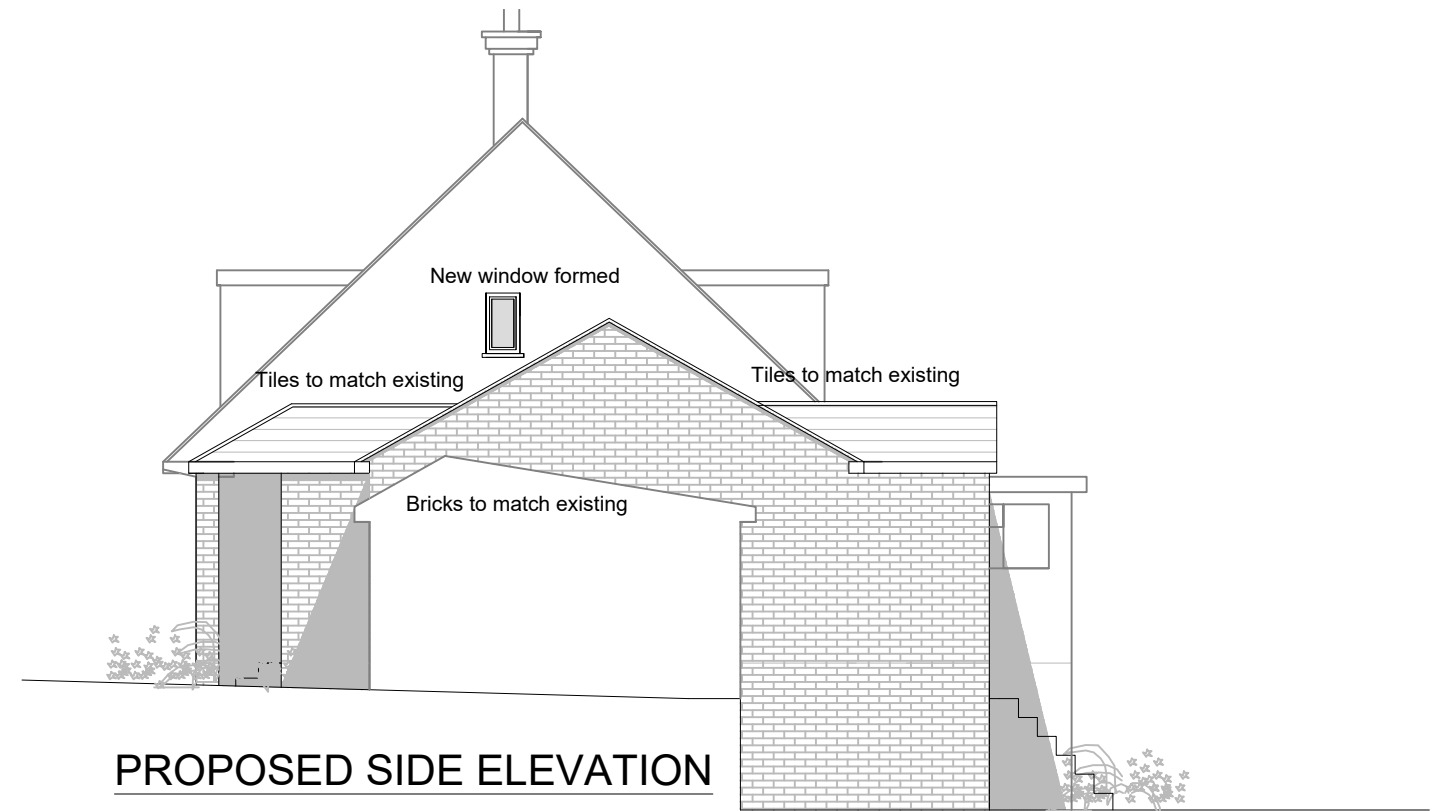

PROPOSED SIDE ELEVATION

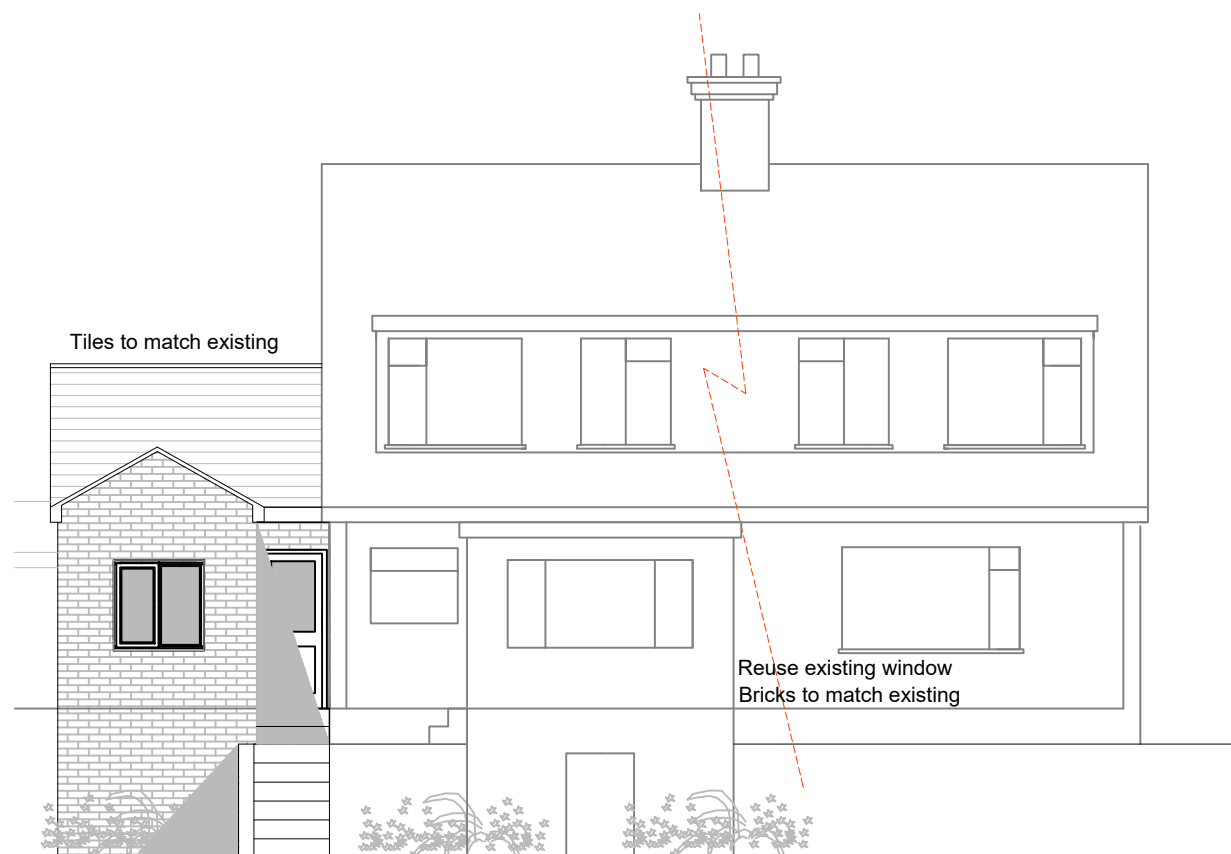

PROPOSED REAR ELEVATION



PROPOSED SIDE ELEVATION



ELEVATIONS SCALE 1:100

PLANNING APPLICATION

Client: Dan Duffy
 Location: 52 Prestbury Drive
 Proposal: Gargage conversion to include
 new roof and porch and rear single storey
 extension
 Dwg No: 6
 Rev: D
 Scale: 1:100
 Date: July 2026

52 Prestbury Drive Warminster BA12 9LE