



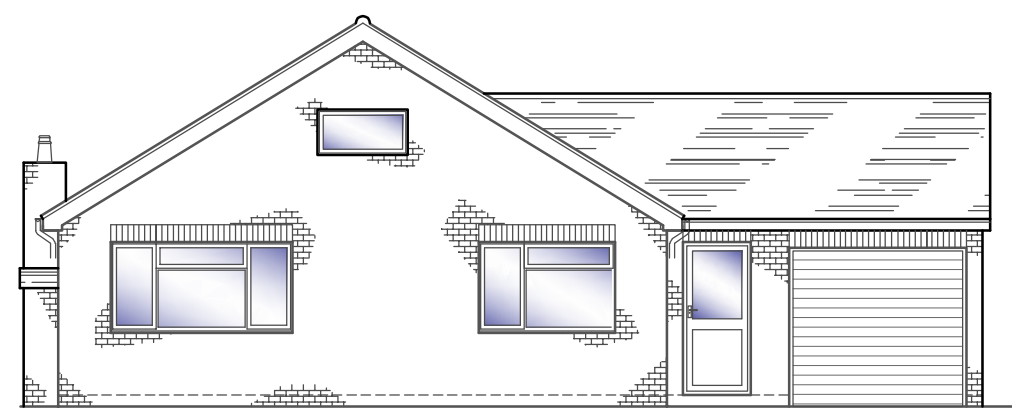

NORTH ELEVATION

Scale 1:100

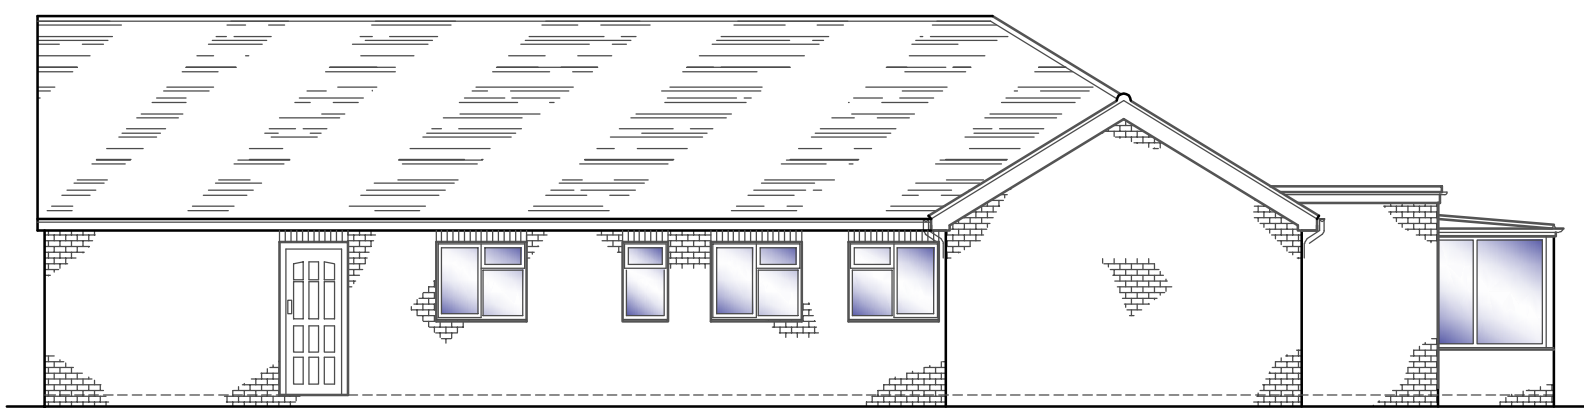


WEST ELEVATION

Scale 1:100




SOUTH ELEVATION

Scale 1:100

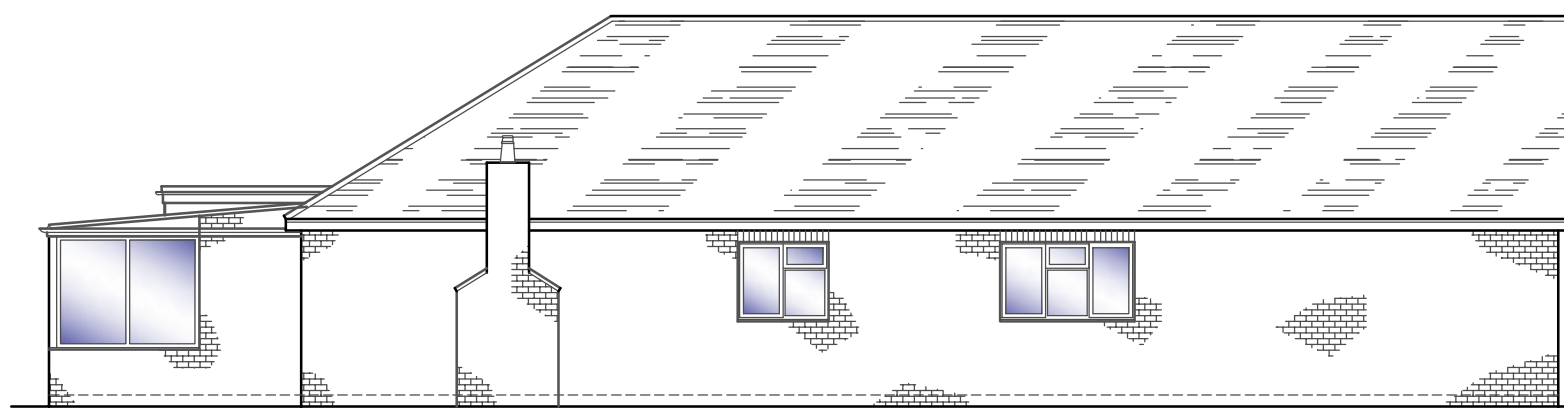


EAST ELEVATION

Scale 1:100

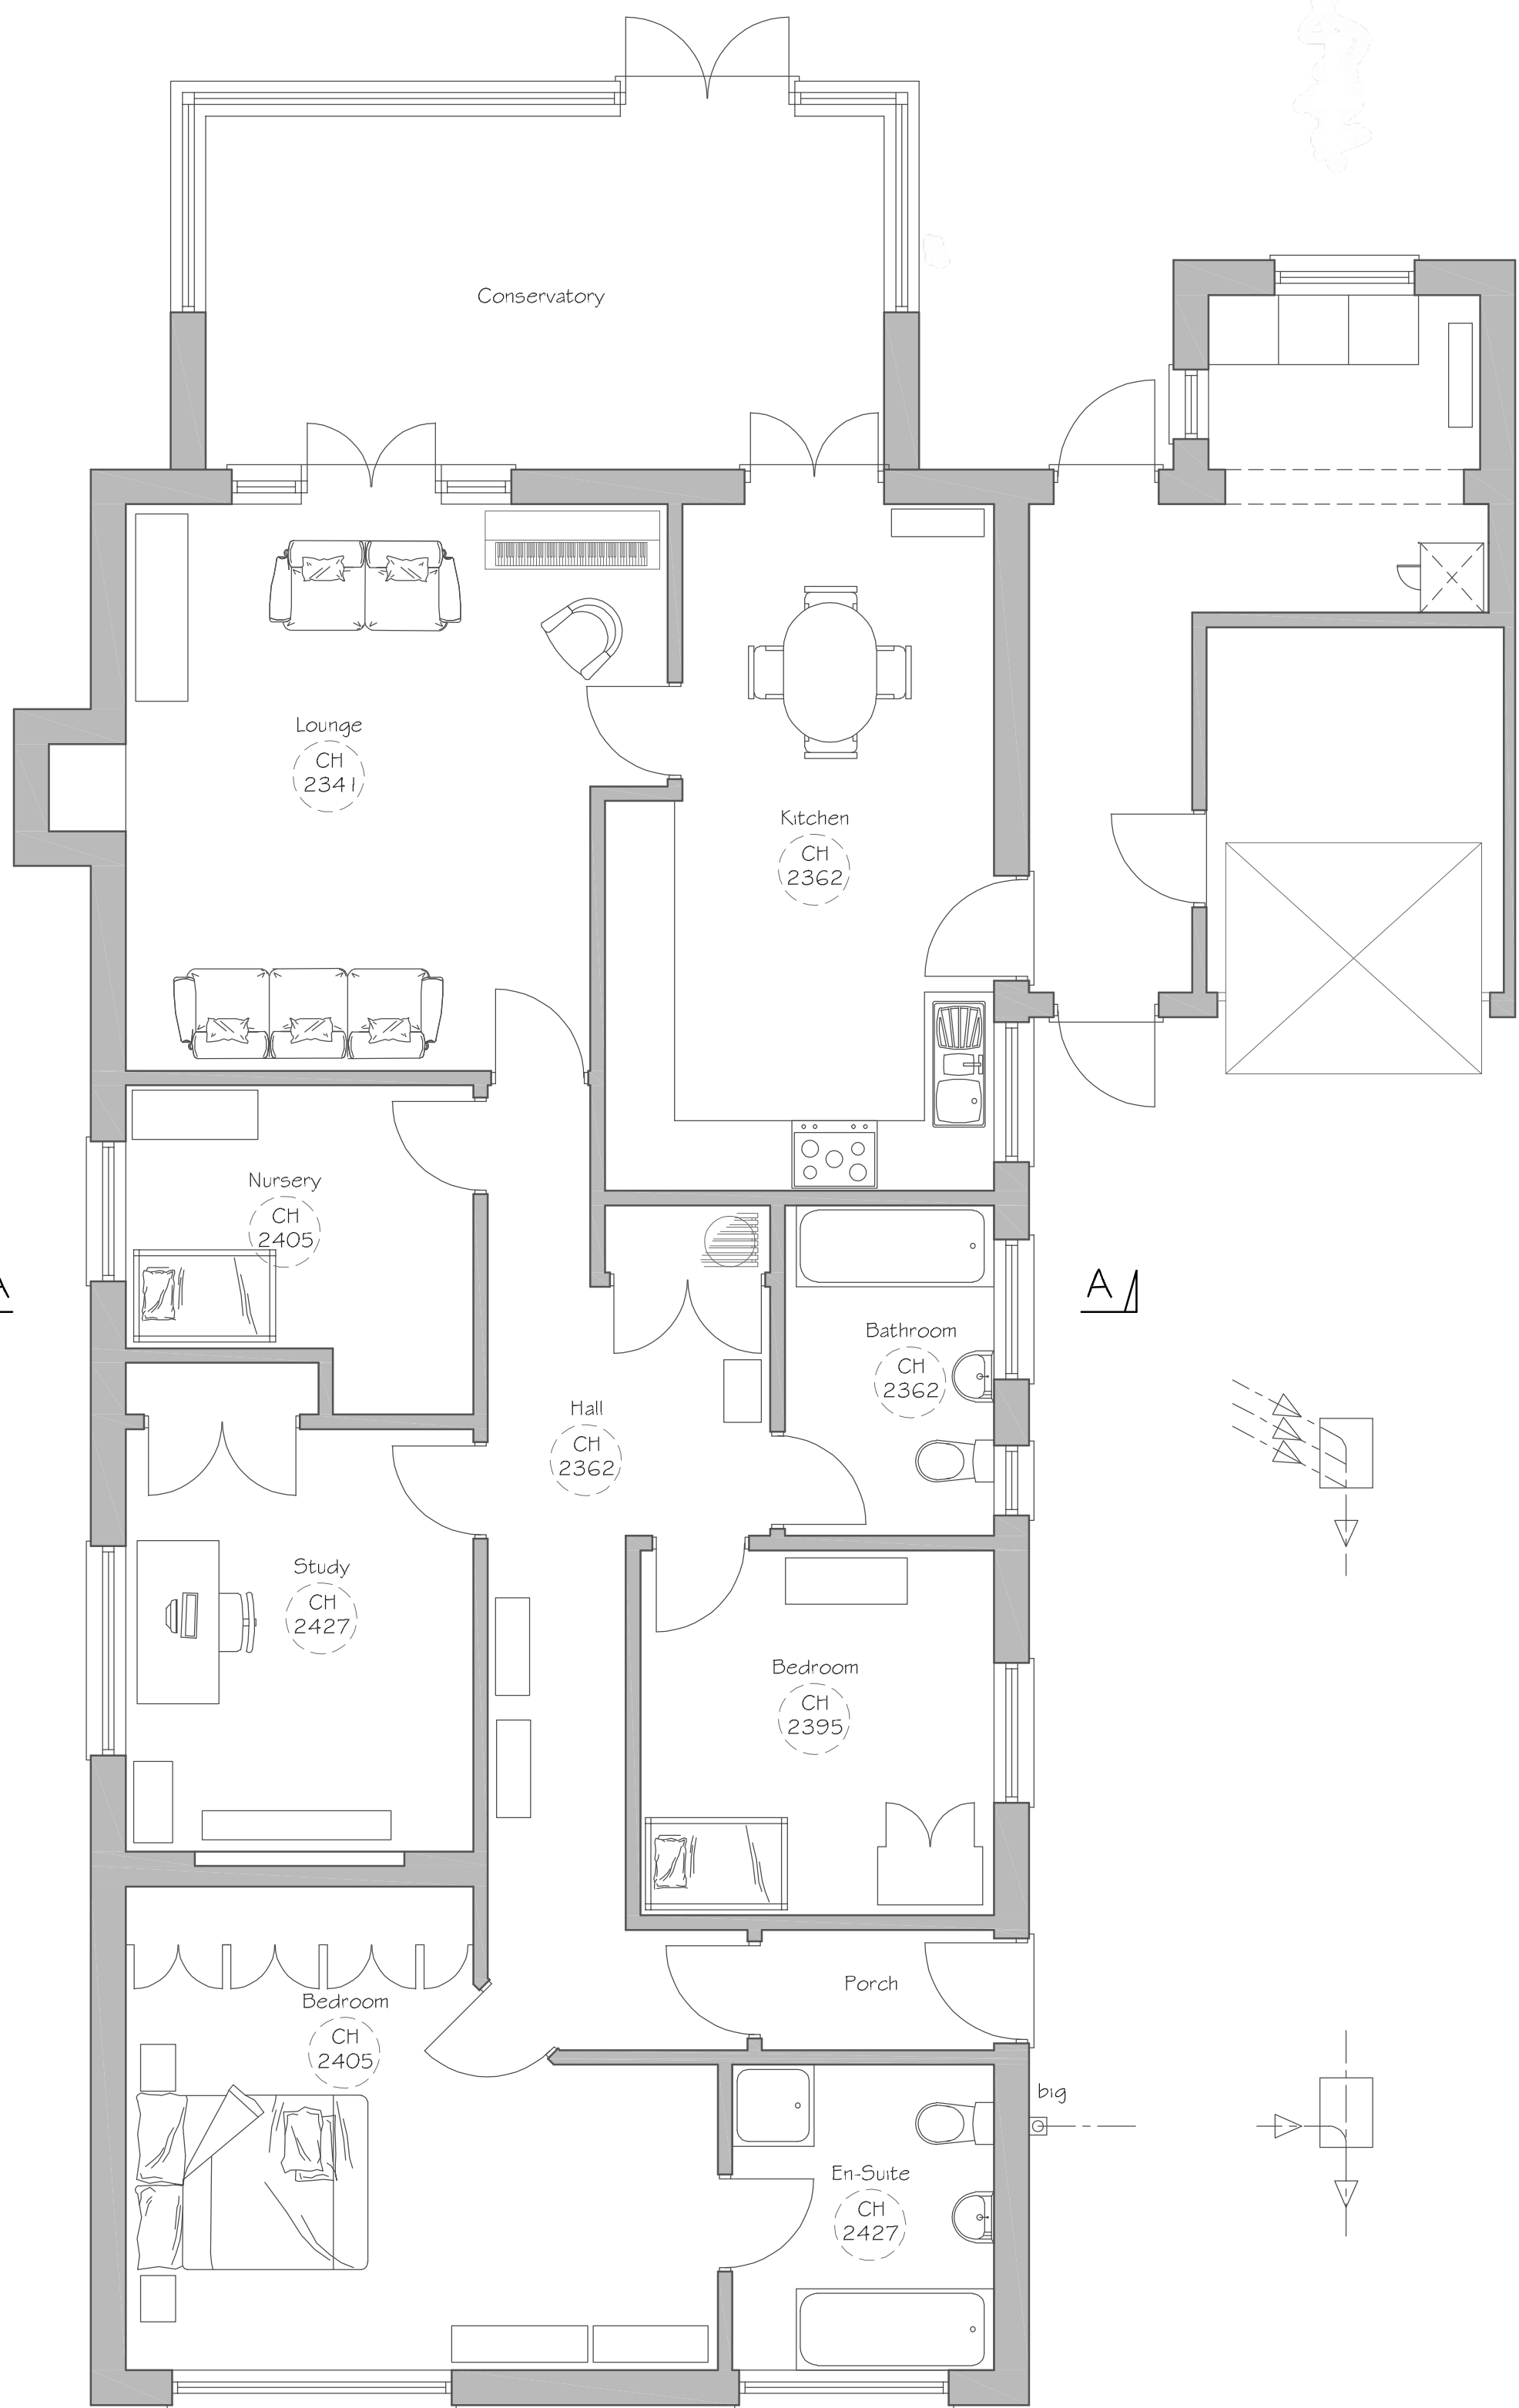


GROUND FLOOR PLAN

Scale 1:50

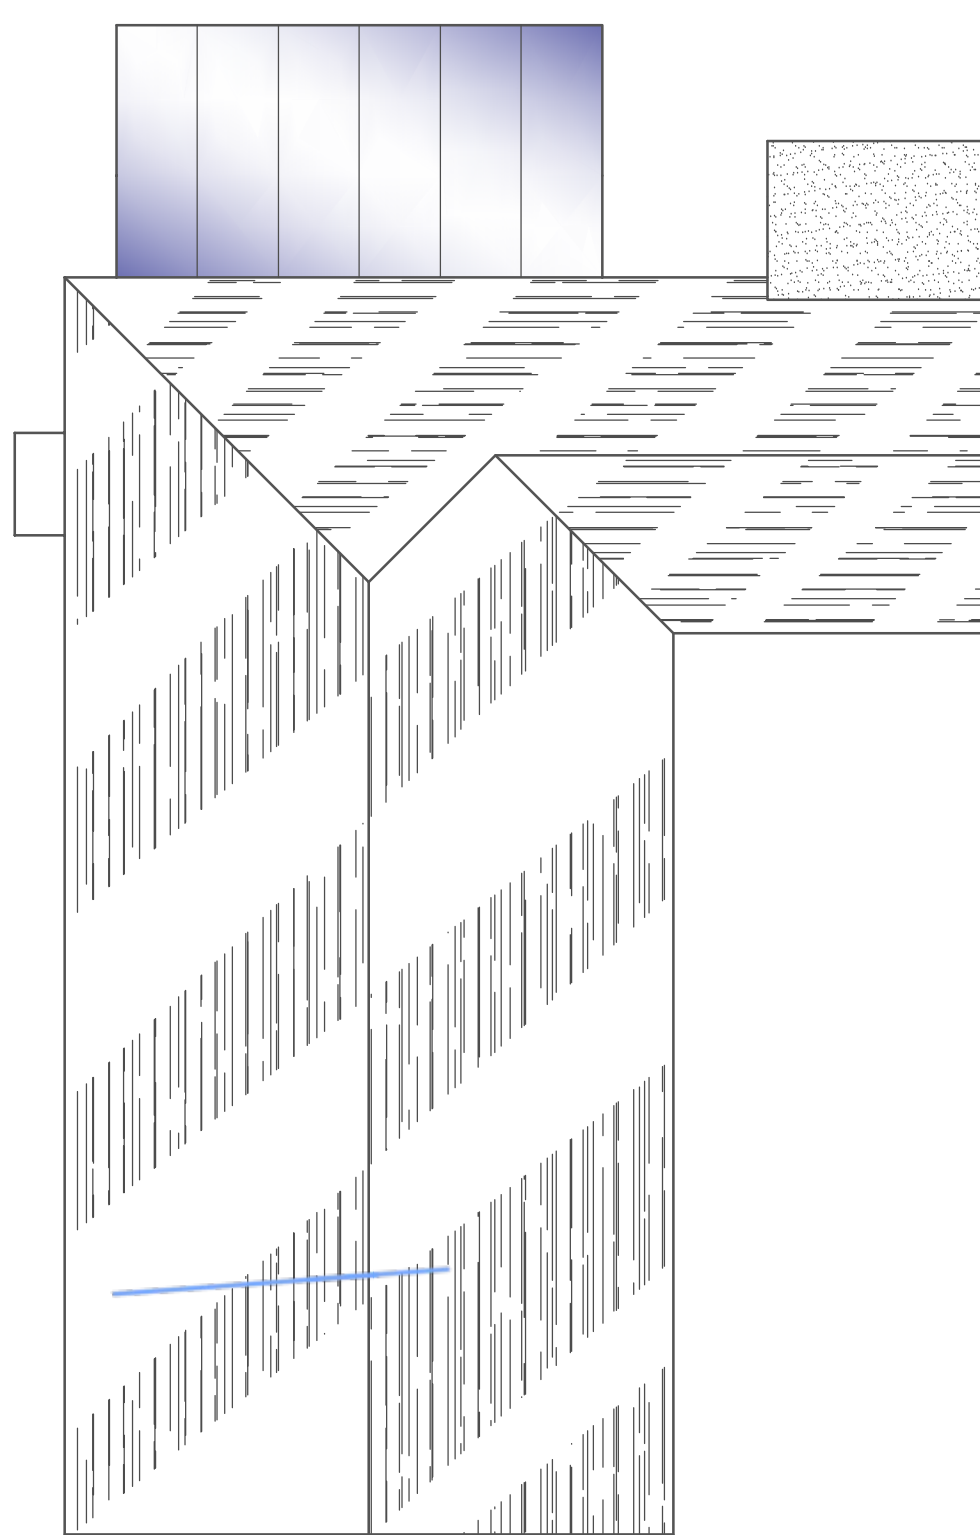


ROOF PLAN

Scale 1:100

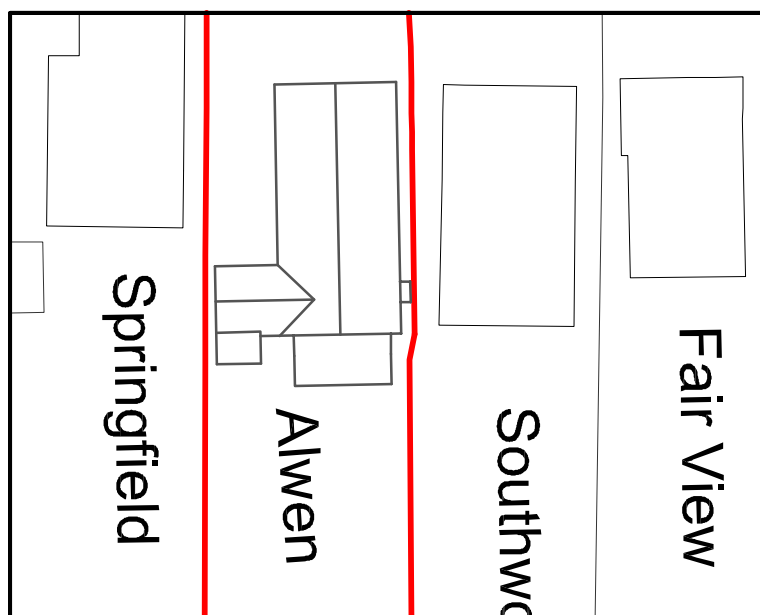

BLOCK PLAN


Scale 1:500

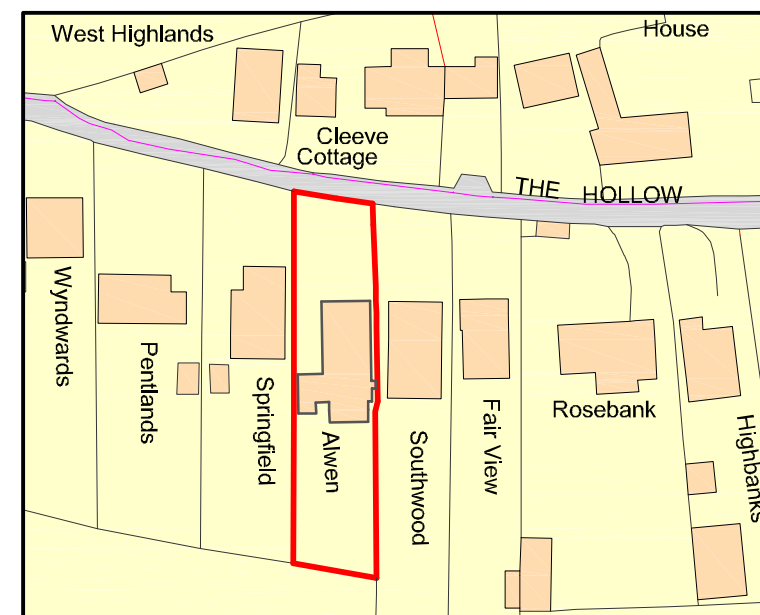

Ordnance Survey, (c) Crown Copyright 2021. All rights reserved. Licence number 100022432


LOCATION PLAN

Scale 1:1250

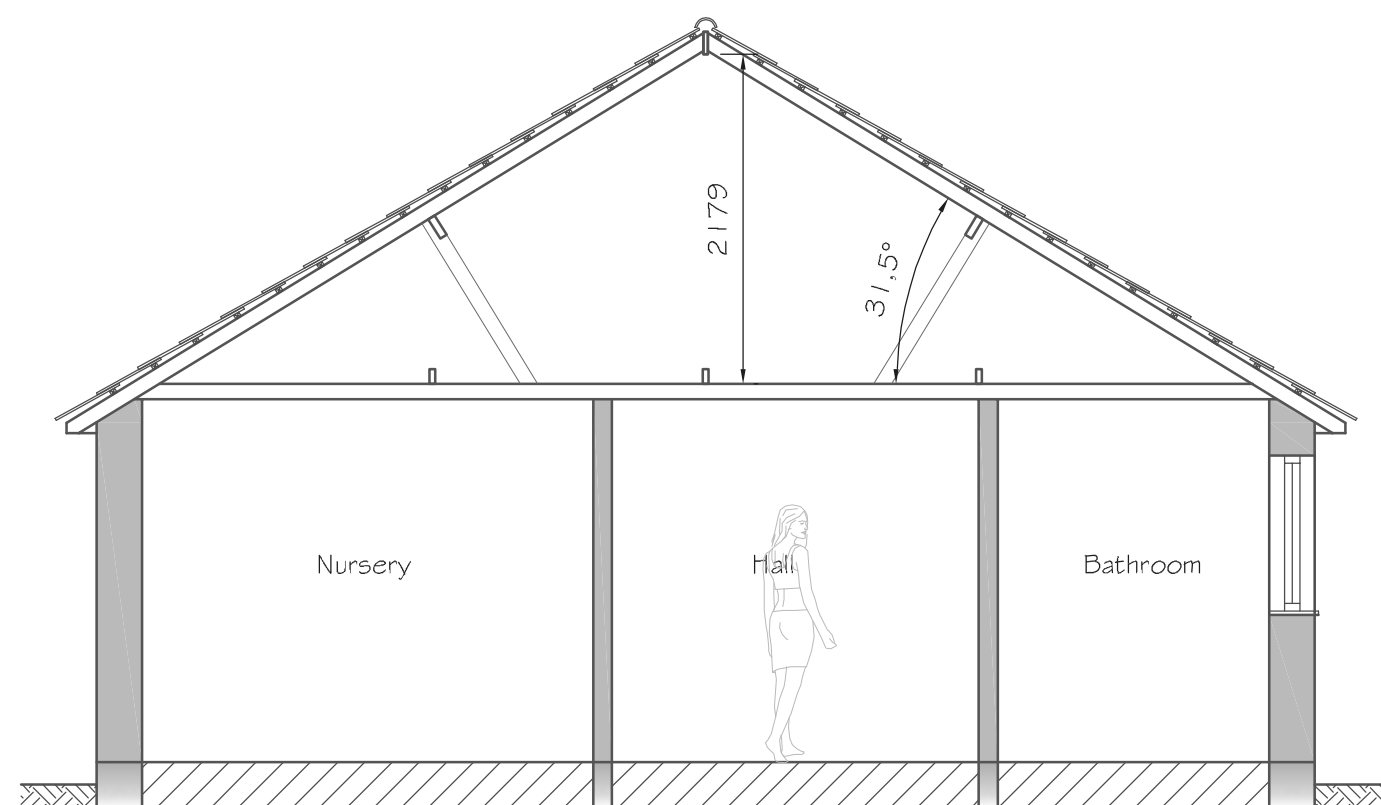

SECTION A-A

Scale 1:50

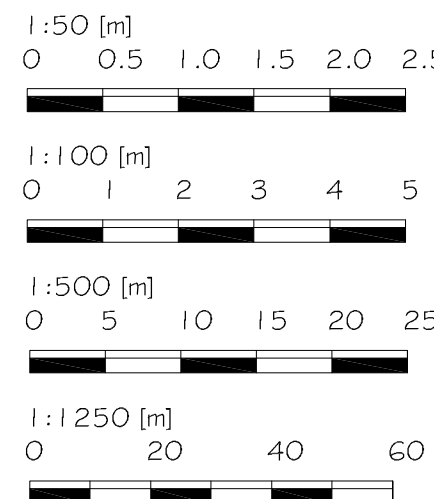

Alex Dawson
www.addraughting.co.uk
alex@addraughting.co.uk
01672 511412
07791 341698

59 Barrow Close
Marlborough
Wiltshire
SN8 2BE



AD DRAUGHTING
ARCHITECTURAL SERVICES

Client

MR & MRS ROUE

Job Title

EXTENSION AT:
ALWEN,
THE HOLLOW,
SHREWTON,
WILTSHIRE,
SP3 4JY.

Drawing Title

EXISTING ELEVATIONS AND PLANS

Scale

AS SHOWN

Date

22/03/2021

Drawn

AD

Drawing No.

1073-01

Rev

-