


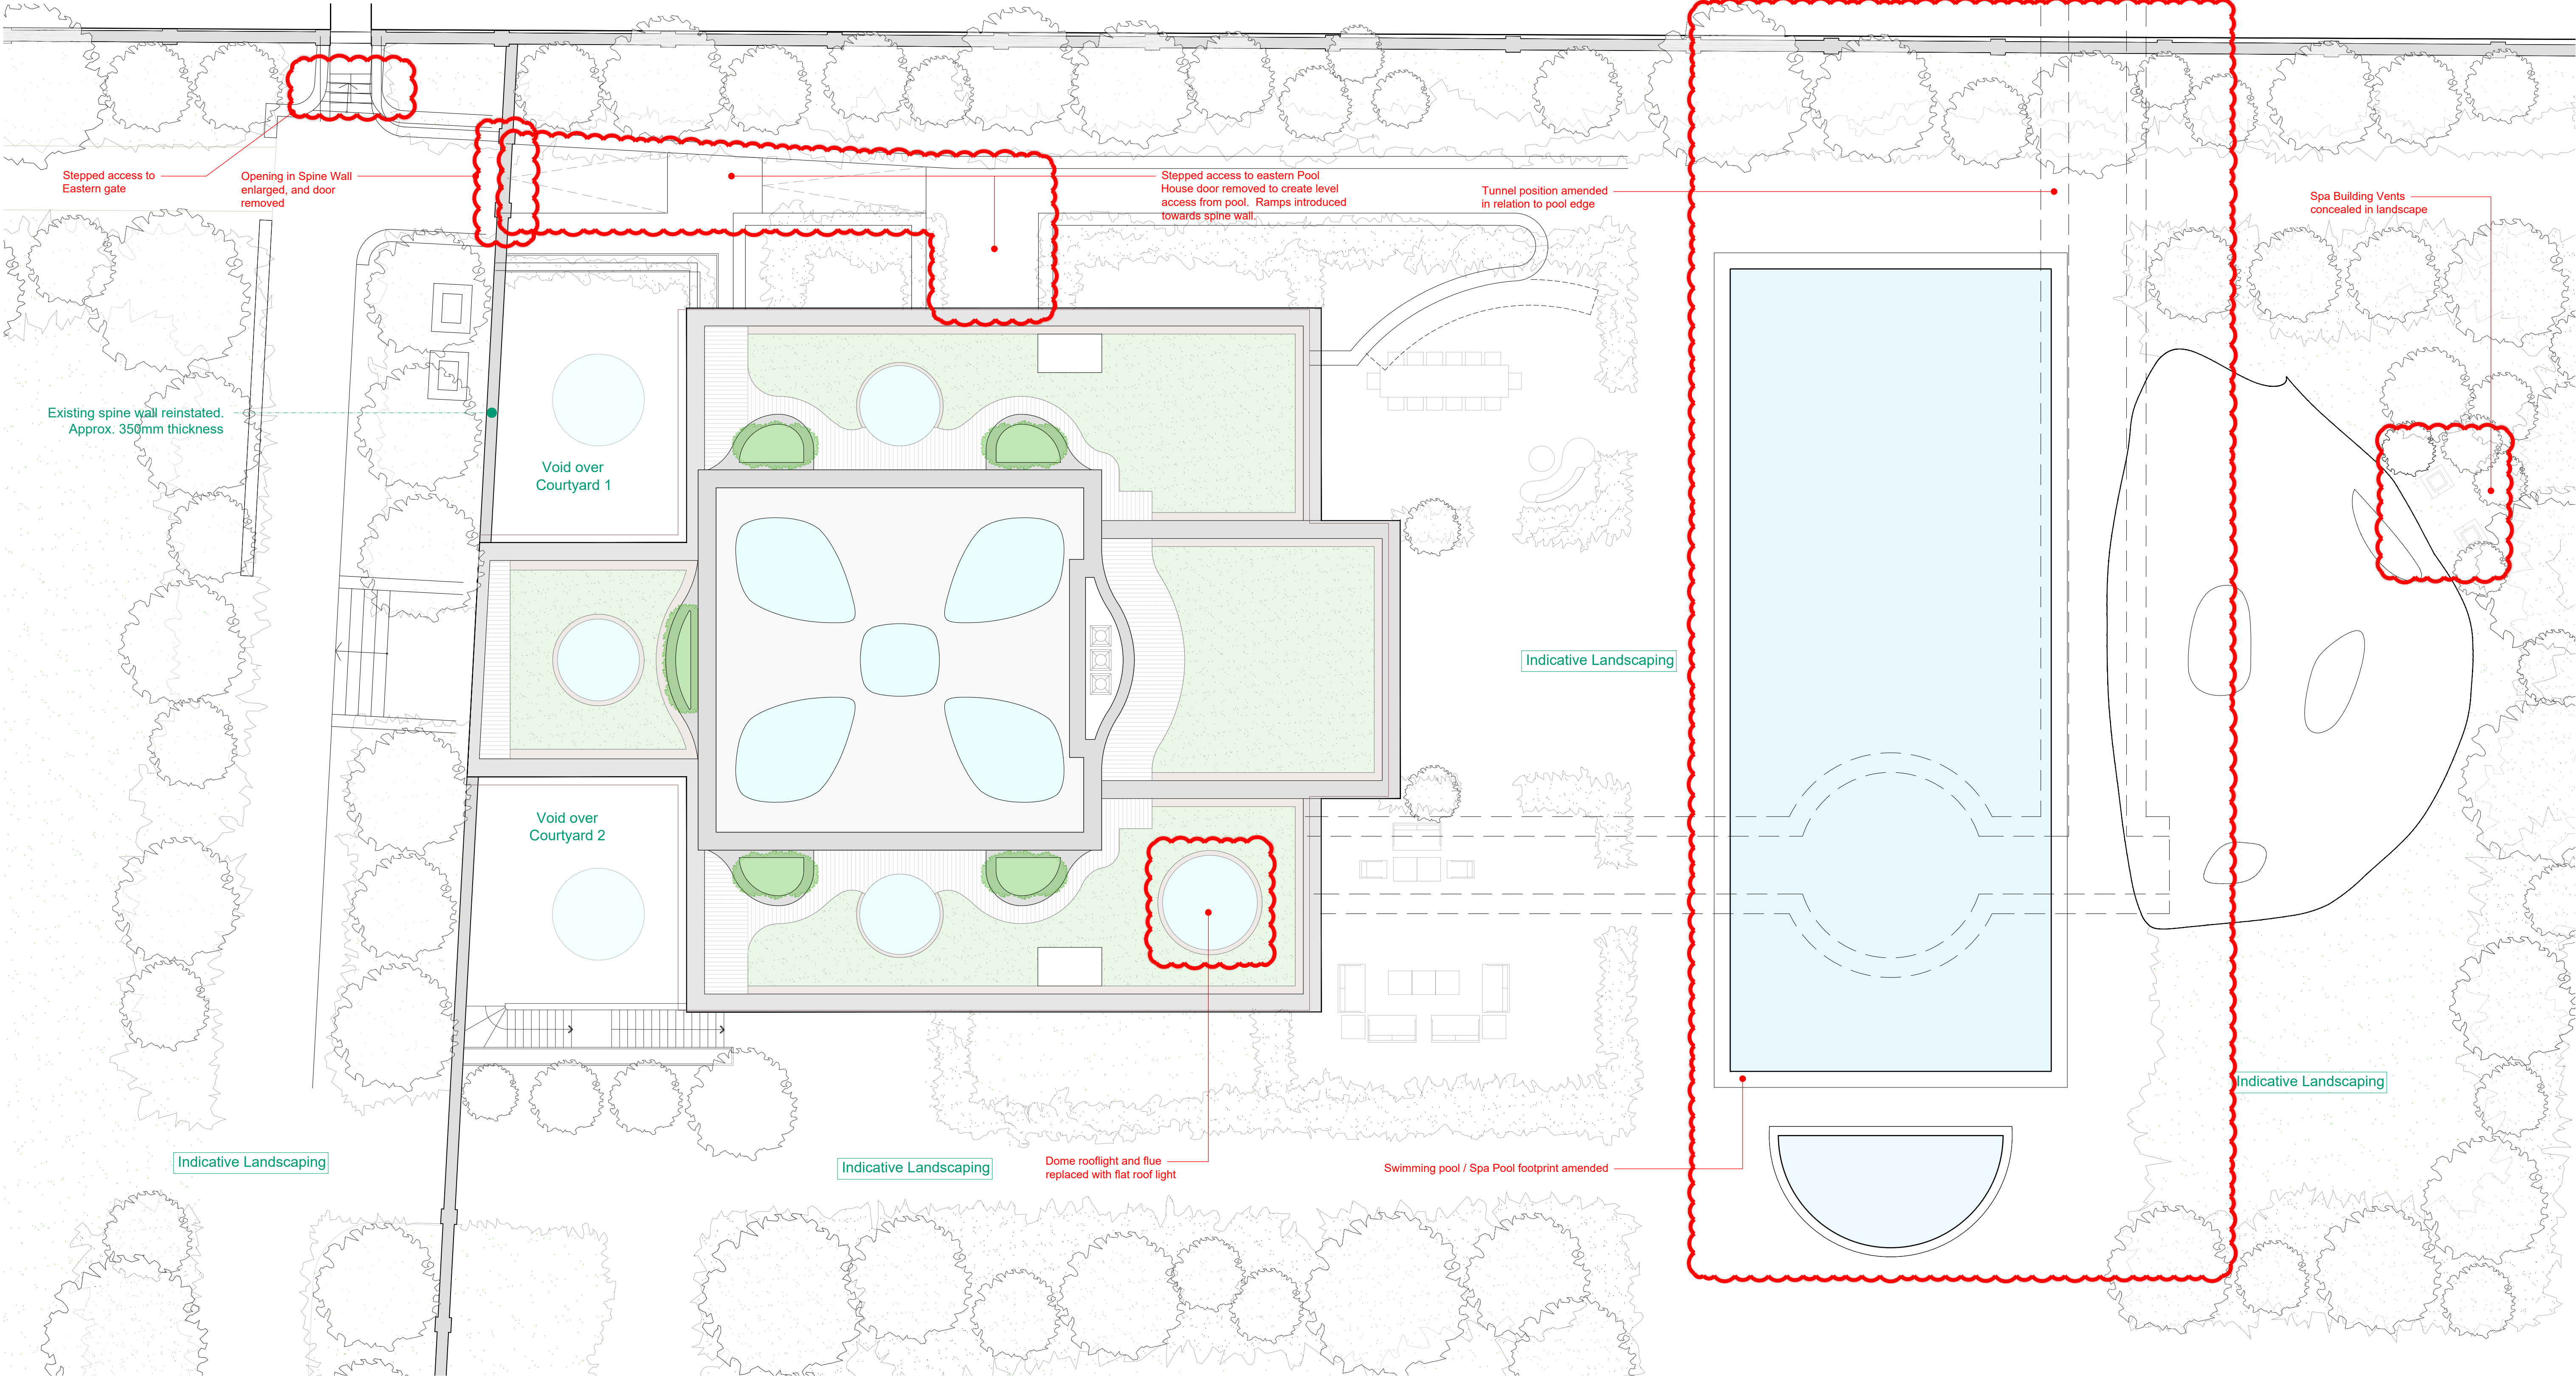

Proposed Roof Plan
Scale 1:100 @ A1

No. Notes

1. Dimensions to be verified on site. Only figured dimensions to be used and any discrepancies in dimensions are to be reported to the architect. No dimensions are to be scaled from printed drawings. Any areas indicated on this drawing are for guidance only. No responsibility is taken for their accuracy.
2. There is a risk of injury or death in construction if the works are not properly planned and supervised. The contractor must not undertake any element of the work without first having carried out the necessary risk assessments and prepared detailed method statements.



H	Landscape lines coordinated	2026/08/28
G	Pool Footprint, tunnel, and vents	2026/08/12
F	Tunnel through walled garden reinstated	2026/05/26
E	Pool length increased	2026/05/01
D	Spa Building & tunnel adjusted	2026/03/31
C	Revisions clouded	2026/02/05
B	Rooflight with integral flue incorporated	2025/05/14
A	The Pool House and Spa Building roof adjusted & planters incorporated.	2025/05/08
*	Initial release	2025/04/14
no.	revision.	date.

Job: TH - The Pool House & The Walled Garden
Title: Proposed Roof Plan Summary of Amendments

Type: 250414_FPA01
Status: PLANNING
drawn by scale 1:100 @ A1 size A1 date 14/04/25
checked by -
approved by -
job number 3121 drawing number 213.1 revision H

BLDA ARCHITECTS

RIBA Chartered Practice
211 Design Centre East
Chelsea Harbour
London, SW10 0XF
mail@blda.co.uk
www.blda.co.uk
t +44 (0) 20 7838 5555