



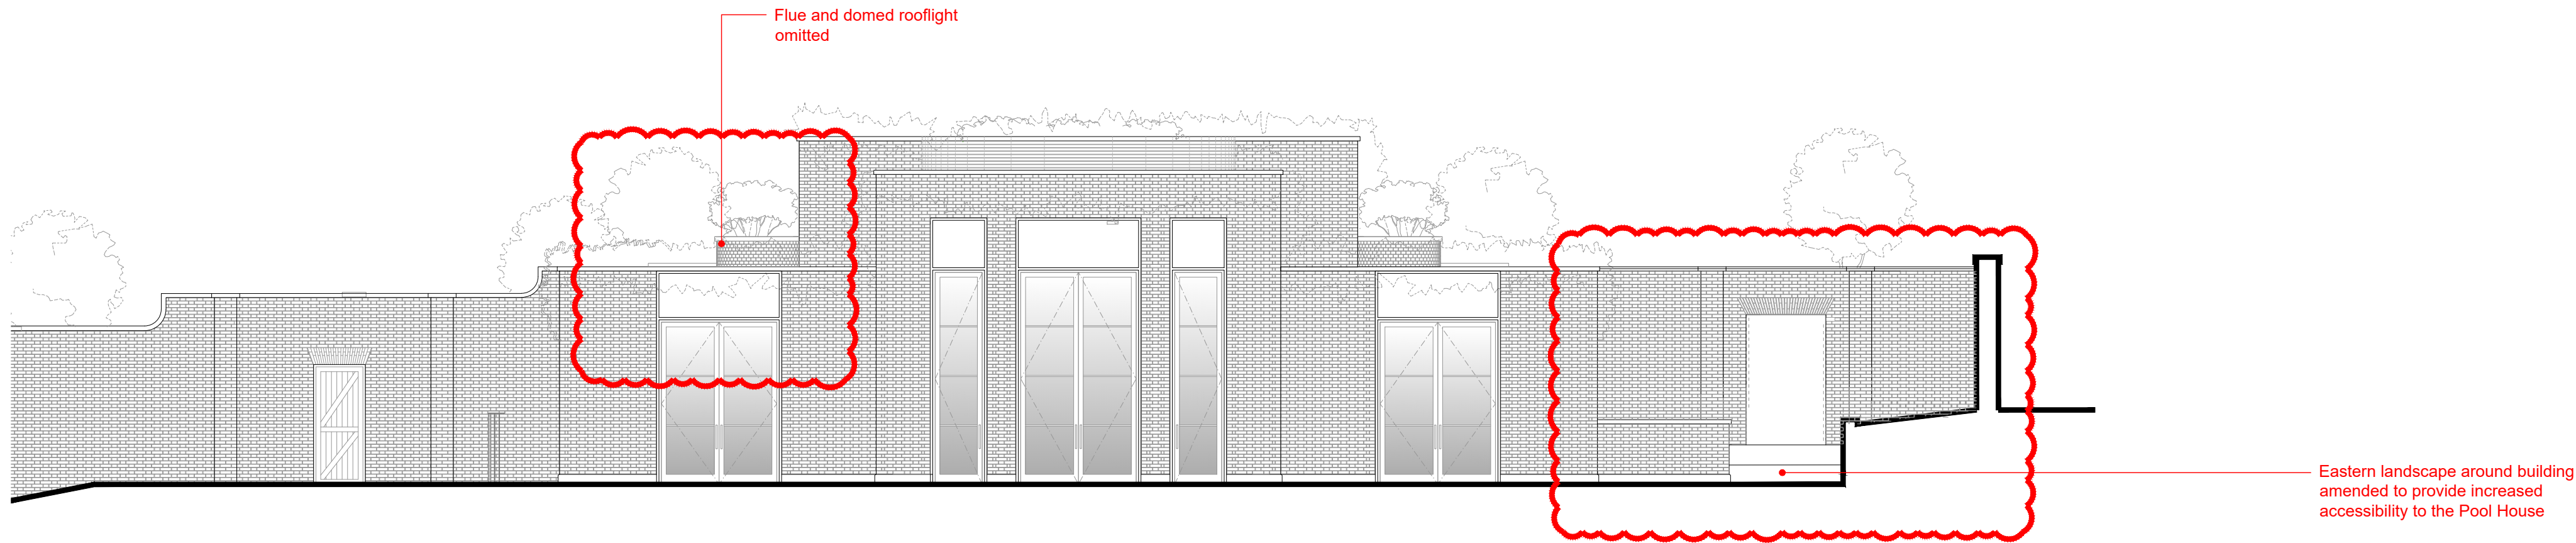

Proposed Pool House South Elevation

Scale 1:100

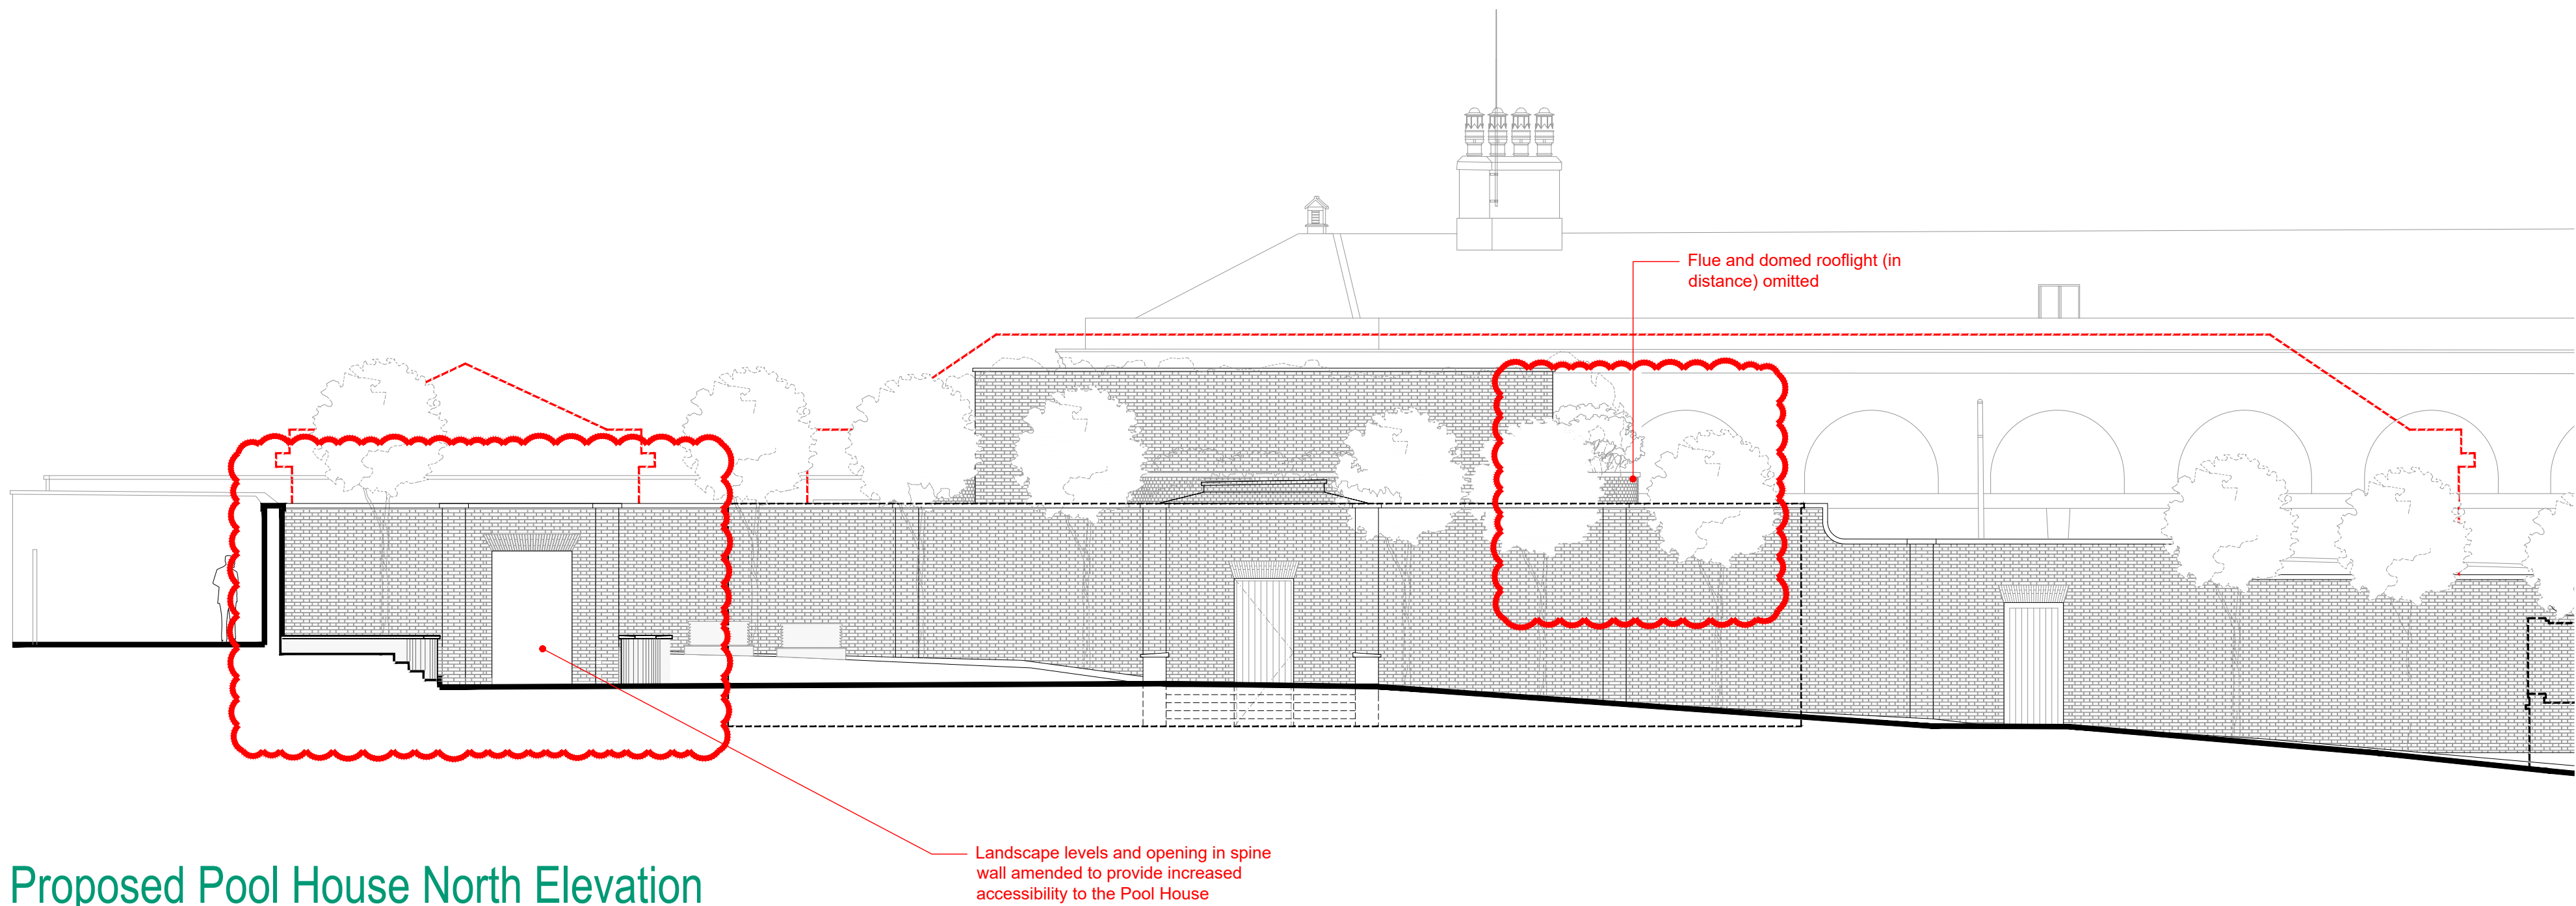


Proposed Pool House North Elevation

Scale 1:100

No. Notes

1. Dimensions to be verified on site. Only figured dimensions to be used and any discrepancies in dimensions are to be reported to the architect. No dimensions are to be scaled from printed drawings. Any areas indicated on this drawing are for guidance only. No responsibility is taken for their accuracy.
2. There is a risk of injury or death in construction if the works are not properly planned and supervised. The contractor must not undertake any element of the work without first having carried out the necessary risk assessments and prepared detailed method statements.

0 1 2 3 4 5 10

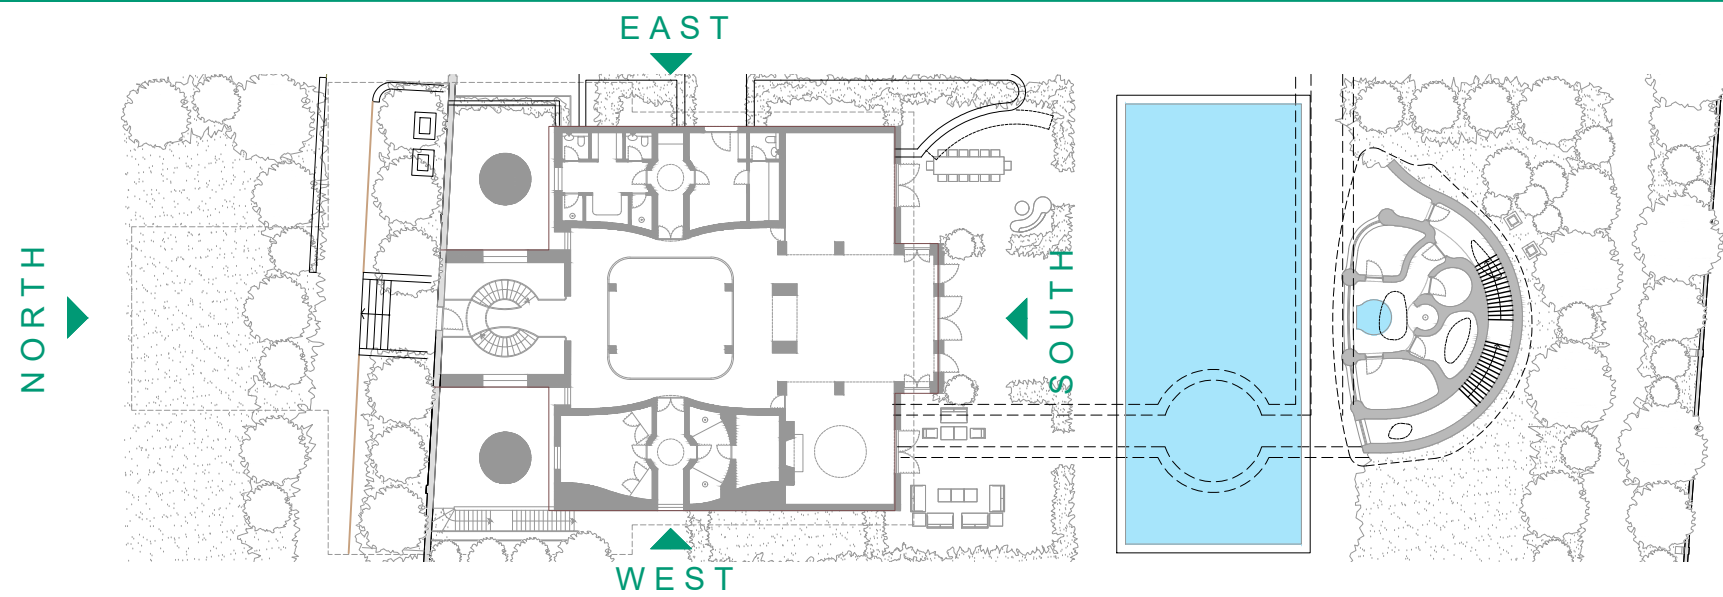

E	North elevatoin amended to coordinate with landscape	2026/08/13
D	Revisions clouded	2026/08/13
C	Revisions clouded	2026/02/05
B	Rooflight with integral flue incorporated	2025/05/14
A	Planters incorporated, Rooflight amended	2025/05/08
*	Initial release	2025/04/14

no. revision.

date.

Job: TH - The Pool House & The Walled Garden

Title: Proposed South & North Elevations
Summary of Amendments

Type: 250414_FPA01

Status: PLANNING

drawn by		checked by ---		approved by ---	
scale	1:100 @ A1	size	A1	date	25/04/14
job number		drawing number		revision	
3121		225.1		E	

BLDA ARCHITECTS

RIBA
Chartered Practice

211 Design Centre East
Chelsea Harbour
London, SW10 0XF

mail@blda.co.uk
www.blda.co.uk
t +44 (0) 20 7638 5555