




Existing Part West Elevation - 1 of 2

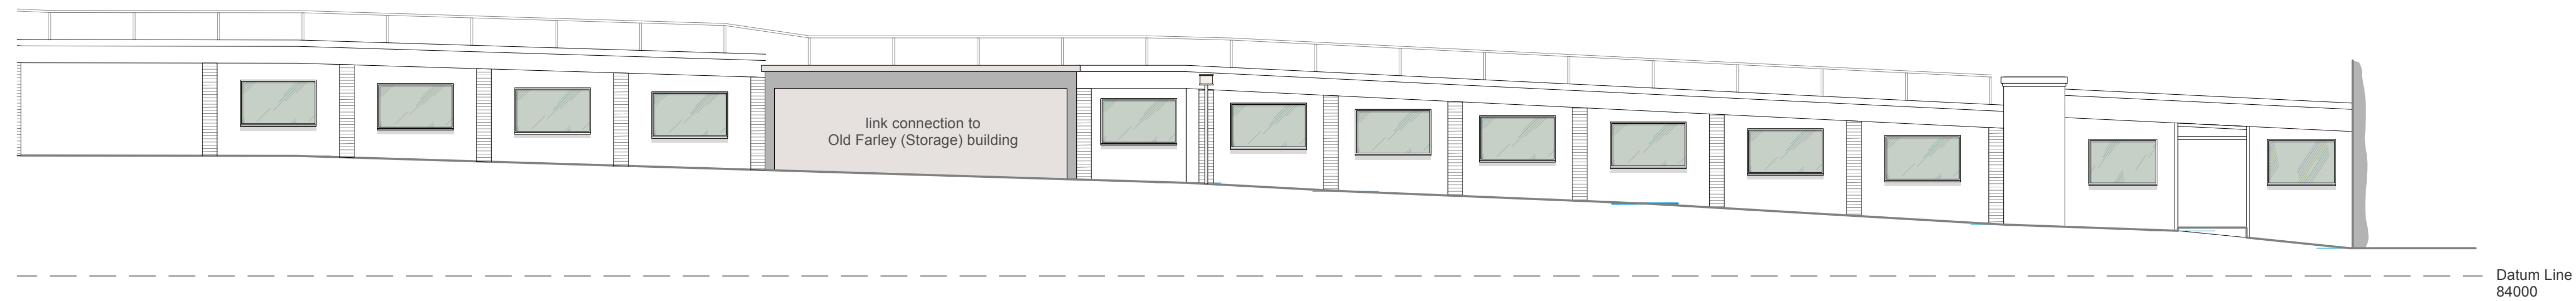

Existing Part West Elevation - 2 of 2

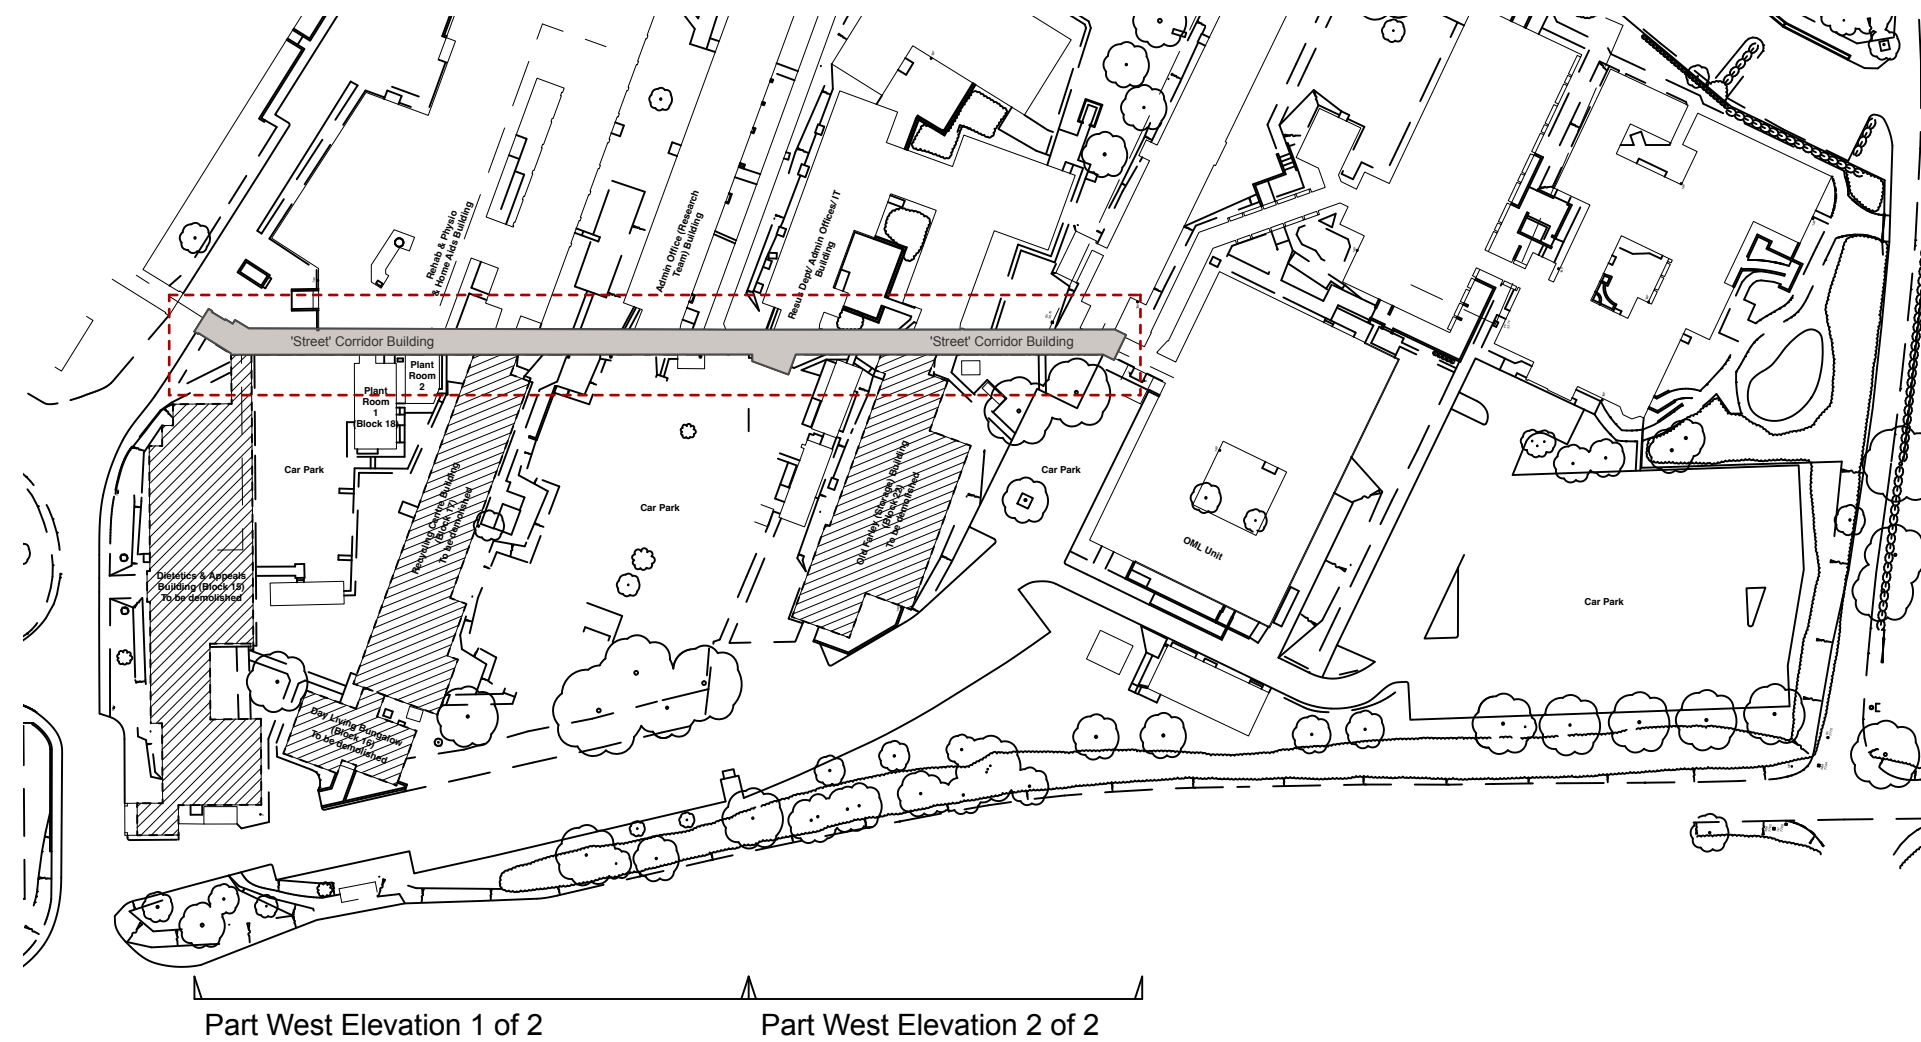


Key Plan - Western Car Park

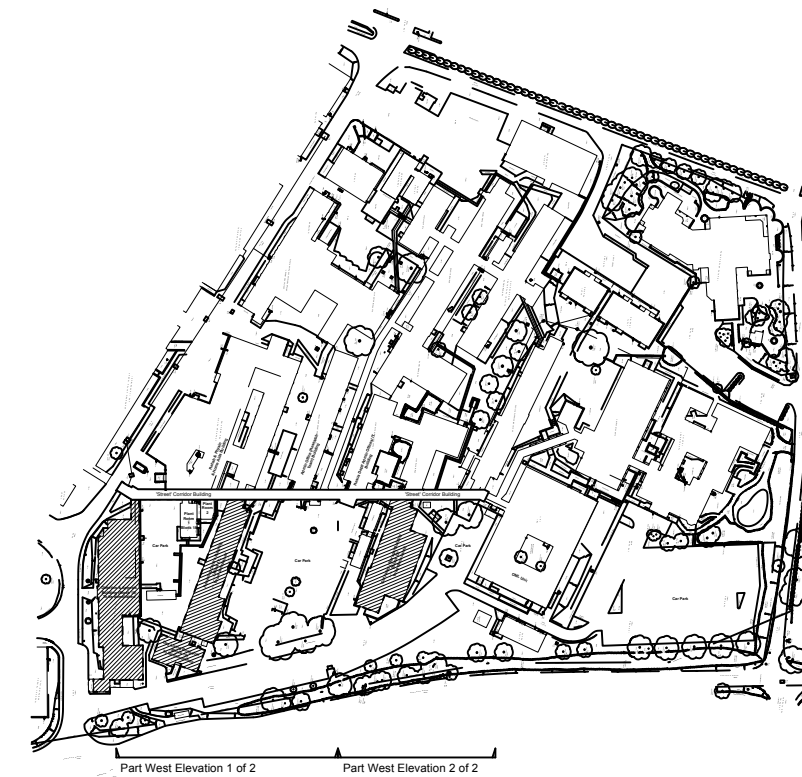

Key Plan - Overall Odstock Site

Existing 'Street' Corridor Building West Elevation

 

3 GP Centre, Yeoman Road,
Ringwood, Hampshire, BH24 3FF
+44 (0)1425 472 833
www.kendallkingscott.co.uk

Project
Salisbury District Hospital (South)
New Western Car Park Works

Client
Salisbury Health Care NHS Trust

Date
04/08/2026
Scale
1:100
Filename
260615.vwx

Purpose/Status
PLANNING
Drawn
DM
Checked
RM
Paper Size
ISO A1

P02 08/09/2026 DM RM Added - Day Living Bungalow (Block 16)
To be demolished
P01 04/08/2026 DM RM Planning submission
Rev Date By Ap Note

Drawing Title
Existing Elevations - 'Street' Corridor Building
Weststern Car Park

Project Number/Drawing Number
260615 SFT-KK-XX-L0-D-A-1500
Check all dimensions and levels on site

Revision
P02
© Copyright

Only to be used on the site for which designed. The electronic transmission of designs/information contained in this drawing is carried out entirely at the User's risk and Kendall Kingscott Ltd. will have no liability for any errors or inaccuracies arising therefrom. The production of amended or updated information from the said designs/information by the User is entirely the responsibility of the User and Kendall Kingscott Ltd. shall have no responsibility in respect thereof whatsoever.