



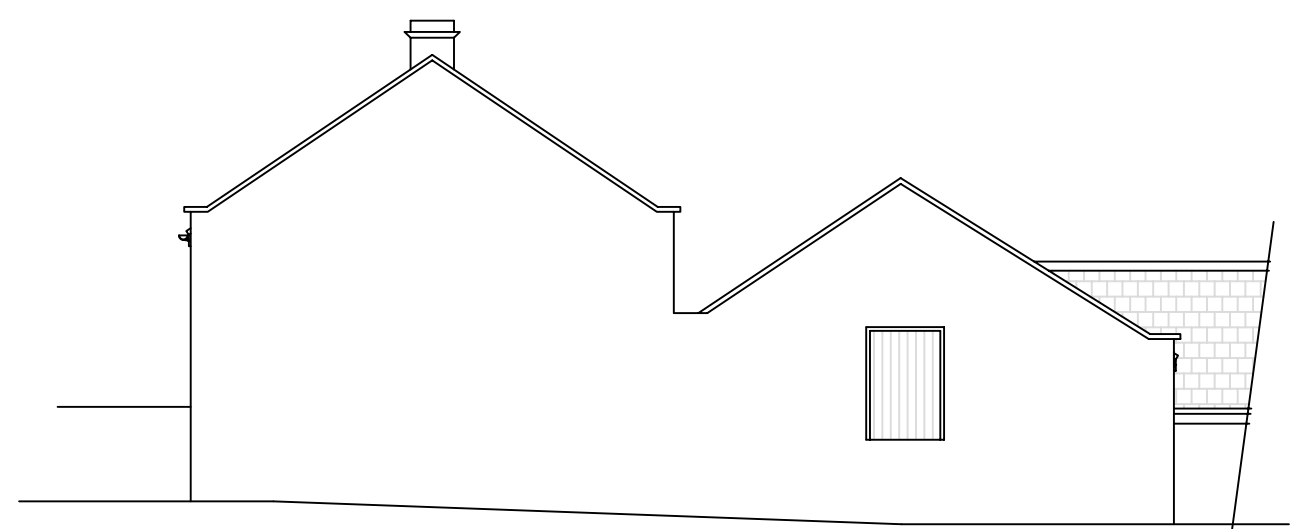


Existing Front (North) Elevation 1:100

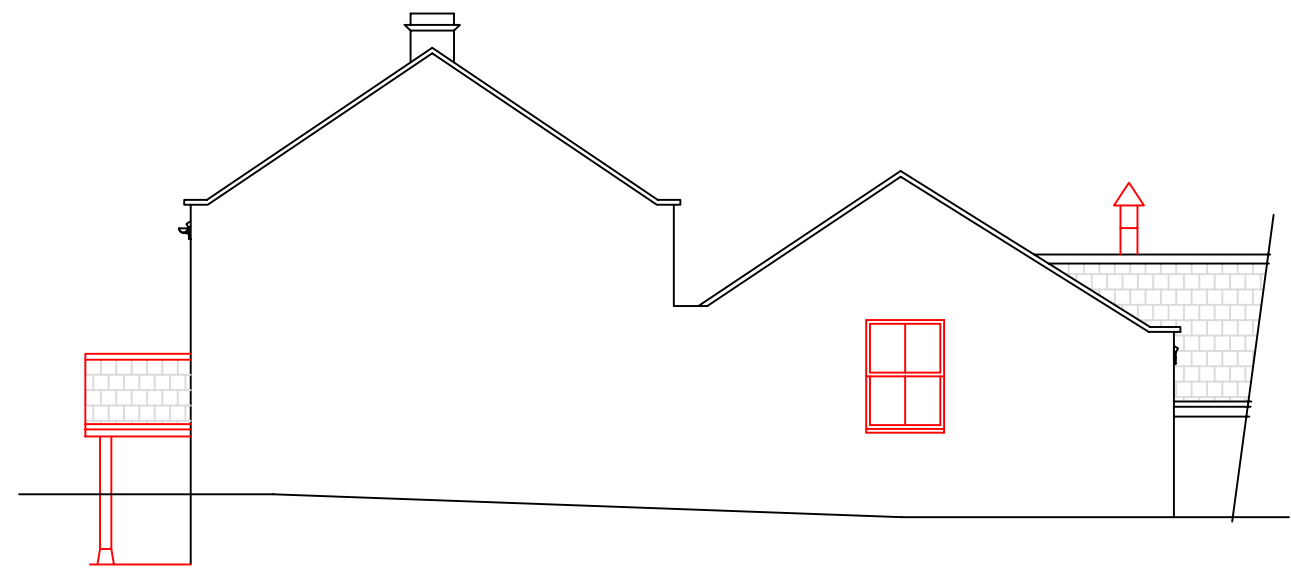

Proposed Front (North) Elevation 1:100


Building Materials:-
Walls:- Natural stone & Larch timber cladding
Roof:- Natural slate
Windows & Doors:- Anthracite aluminium
Rainwater Goods:- Upvc to match existing

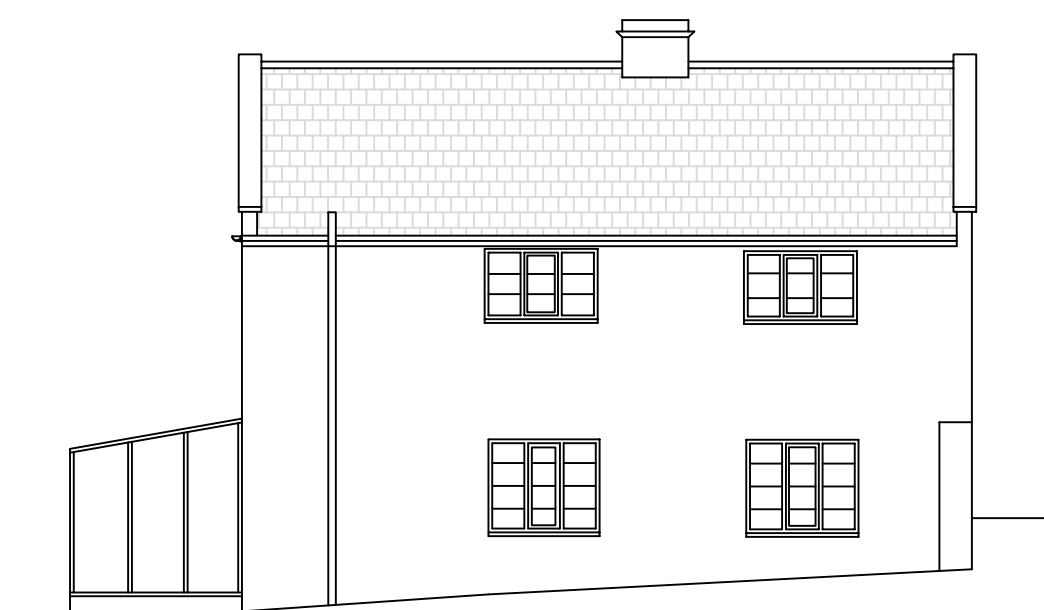


Existing Side (East) Elevation 1:100





Proposed Side (East) Elevation 1:100

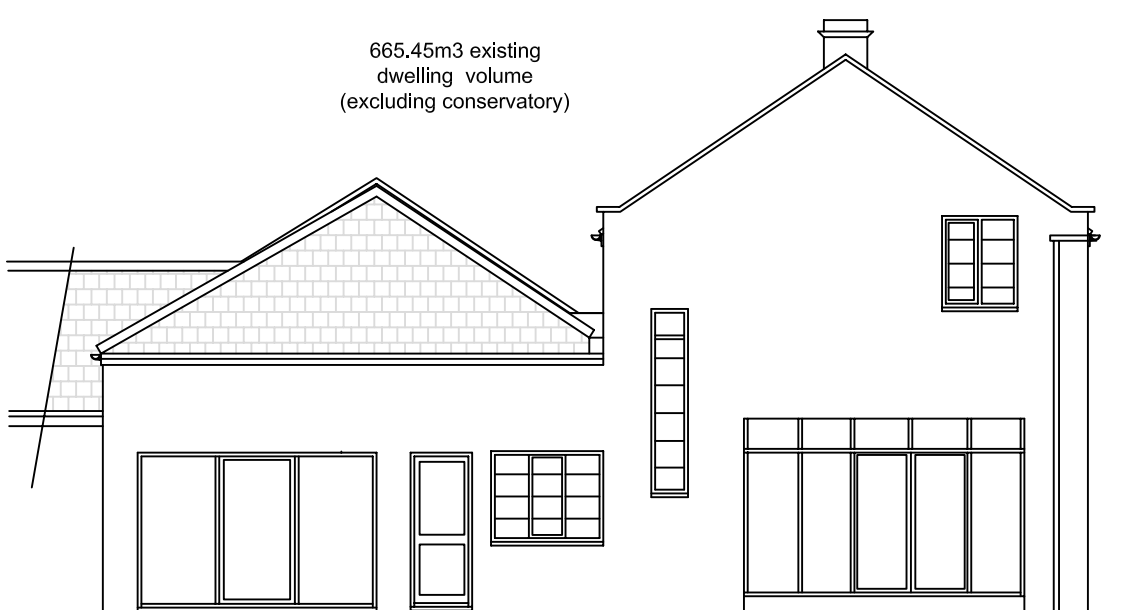


Existing Rear (South) Elevation 1:100

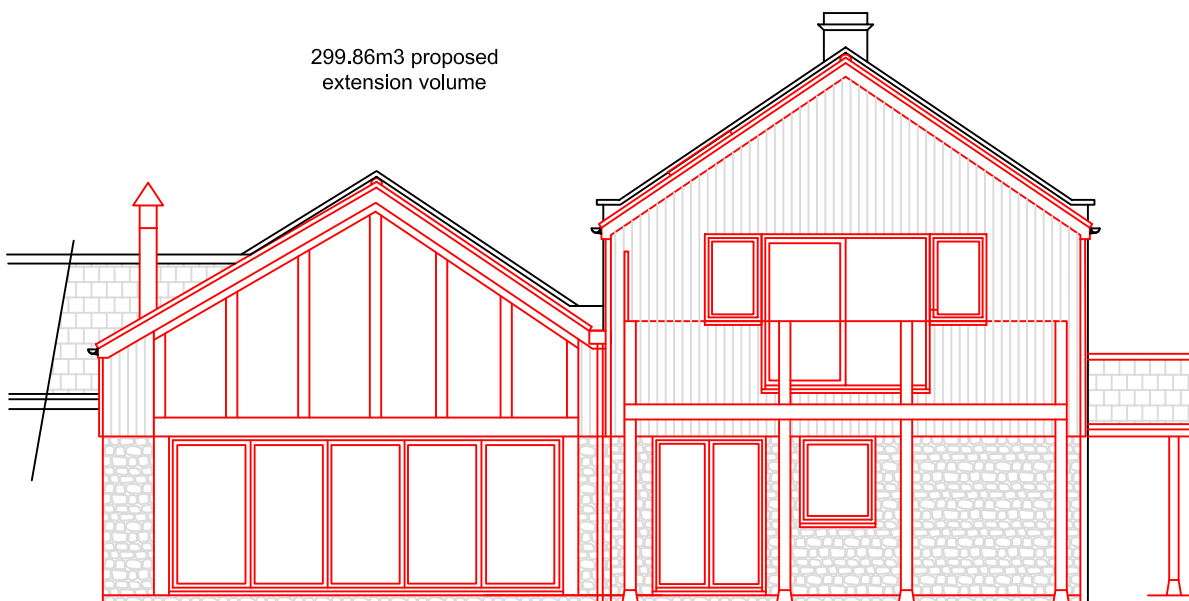


Proposed Rear (South) Elevation 1:100

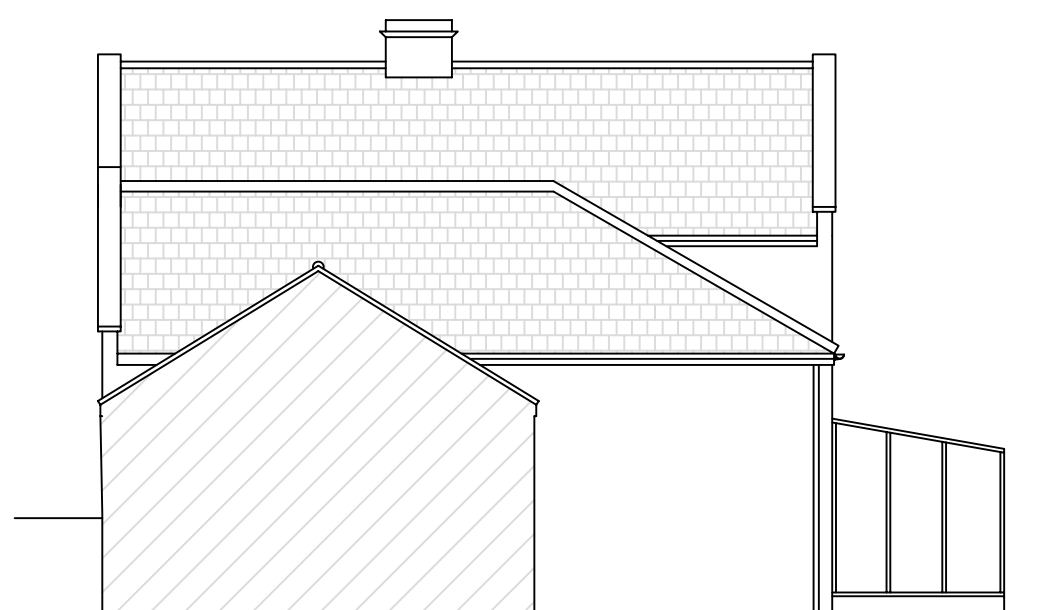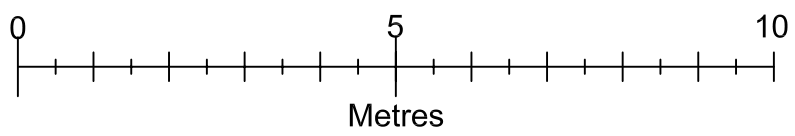


Existing Side (West) Elevation 1:100

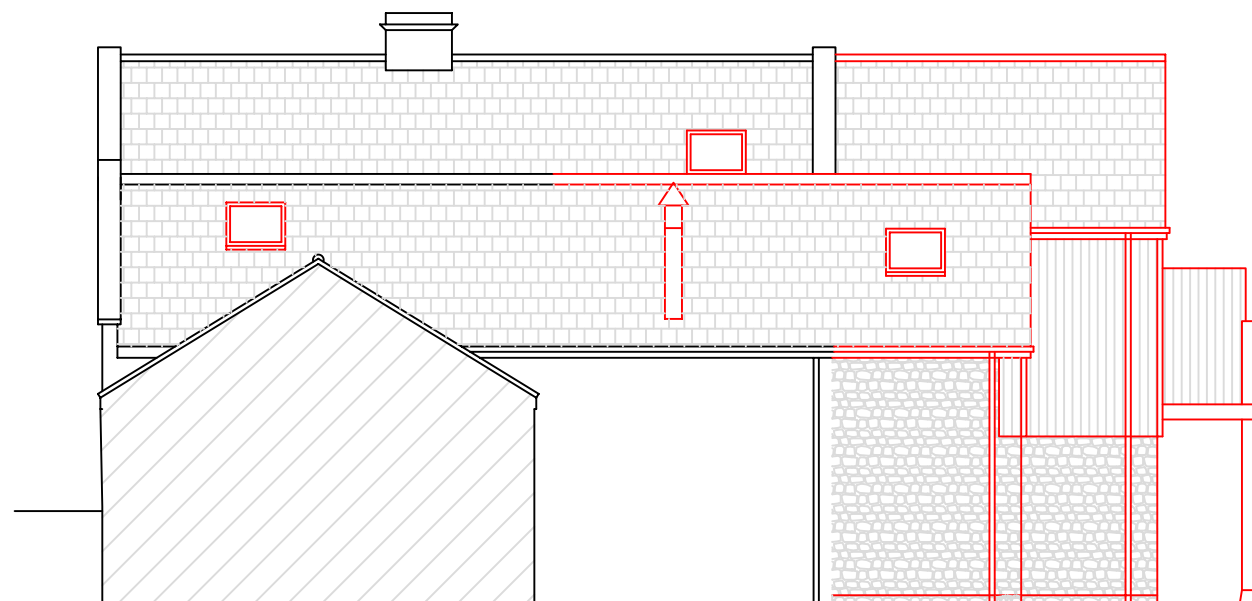

Proposed Side (West) Elevation 1:100

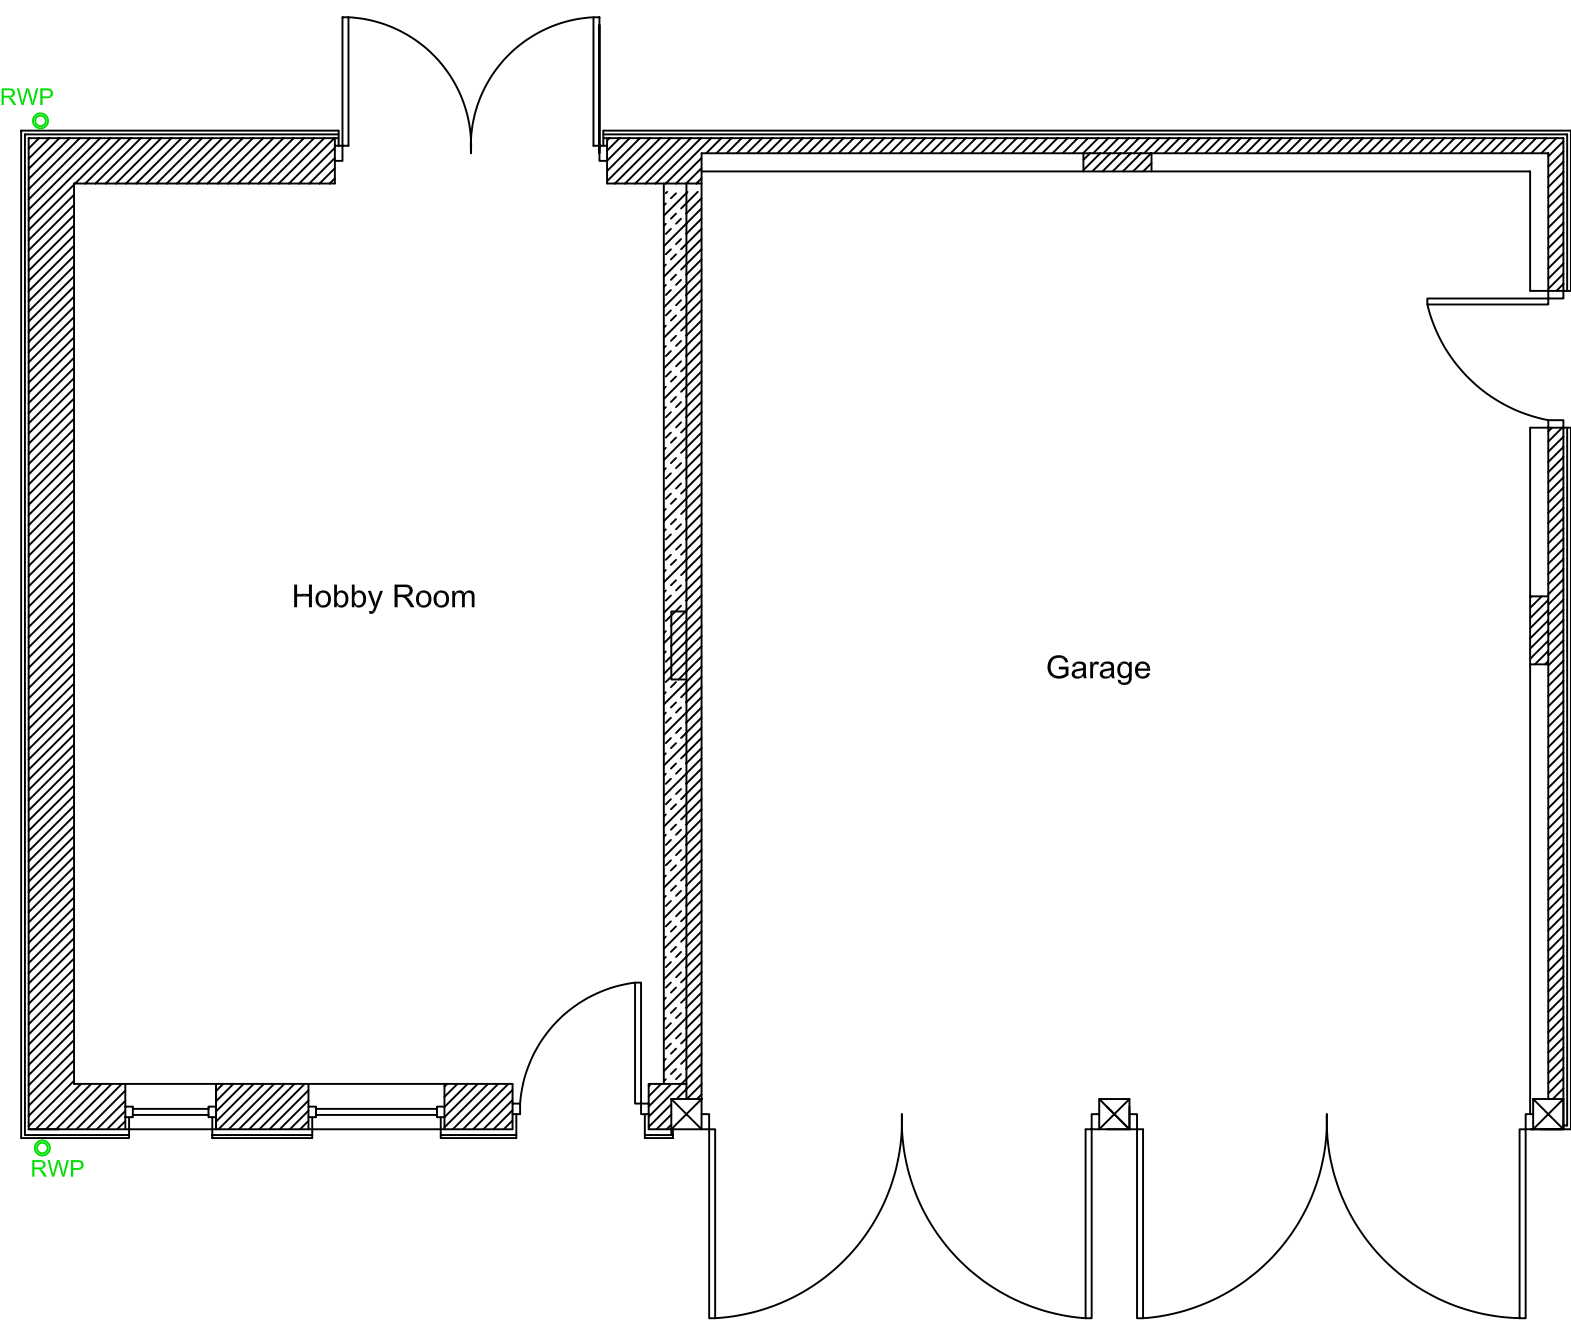


Proposed Garage Floor Plan 1:50

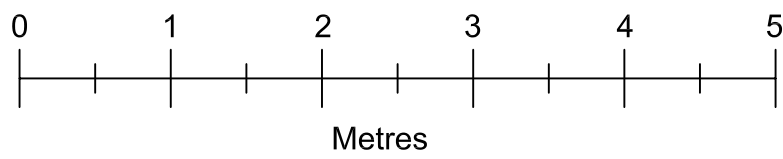


Proposed Front (North) Elevation 1:100

Building Materials:-
Walls:- Timber cladding over oak frame on both stone dwarf wall.
Roof:- Roof tiles to be natural slate
Doors & Windows:- Timber

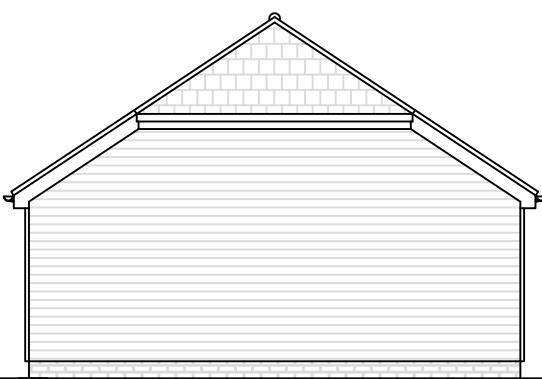


Proposed Side (East) Elevation 1:100

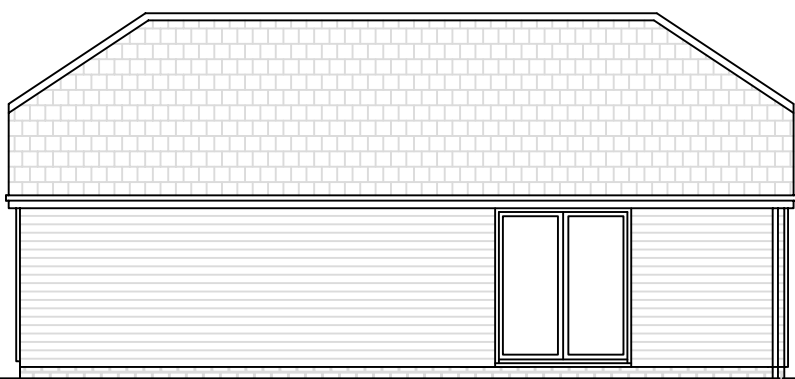

Proposed Rear (South) Elevation 1:100



Proposed Side (West) Elevation 1:100

 

<u>Drawn by</u>	A Harlow & Son 01225 938329	
<u>Proposed Alteration to Existing Planning Permission PL/2025/07696 for Rear Extensions & Replacement Outbuilding for Mr & Mrs P Hammond at Hillview Farm 2B Bradford Road Winsley Wiltshire BA15 2HL</u>		
A1 Papersize		
<u>Scale</u>	1:100, 1:50	<u>Drawing No AH2025/76</u> Sheet 1 of 4
<u>Date</u>	4th July 2026	