



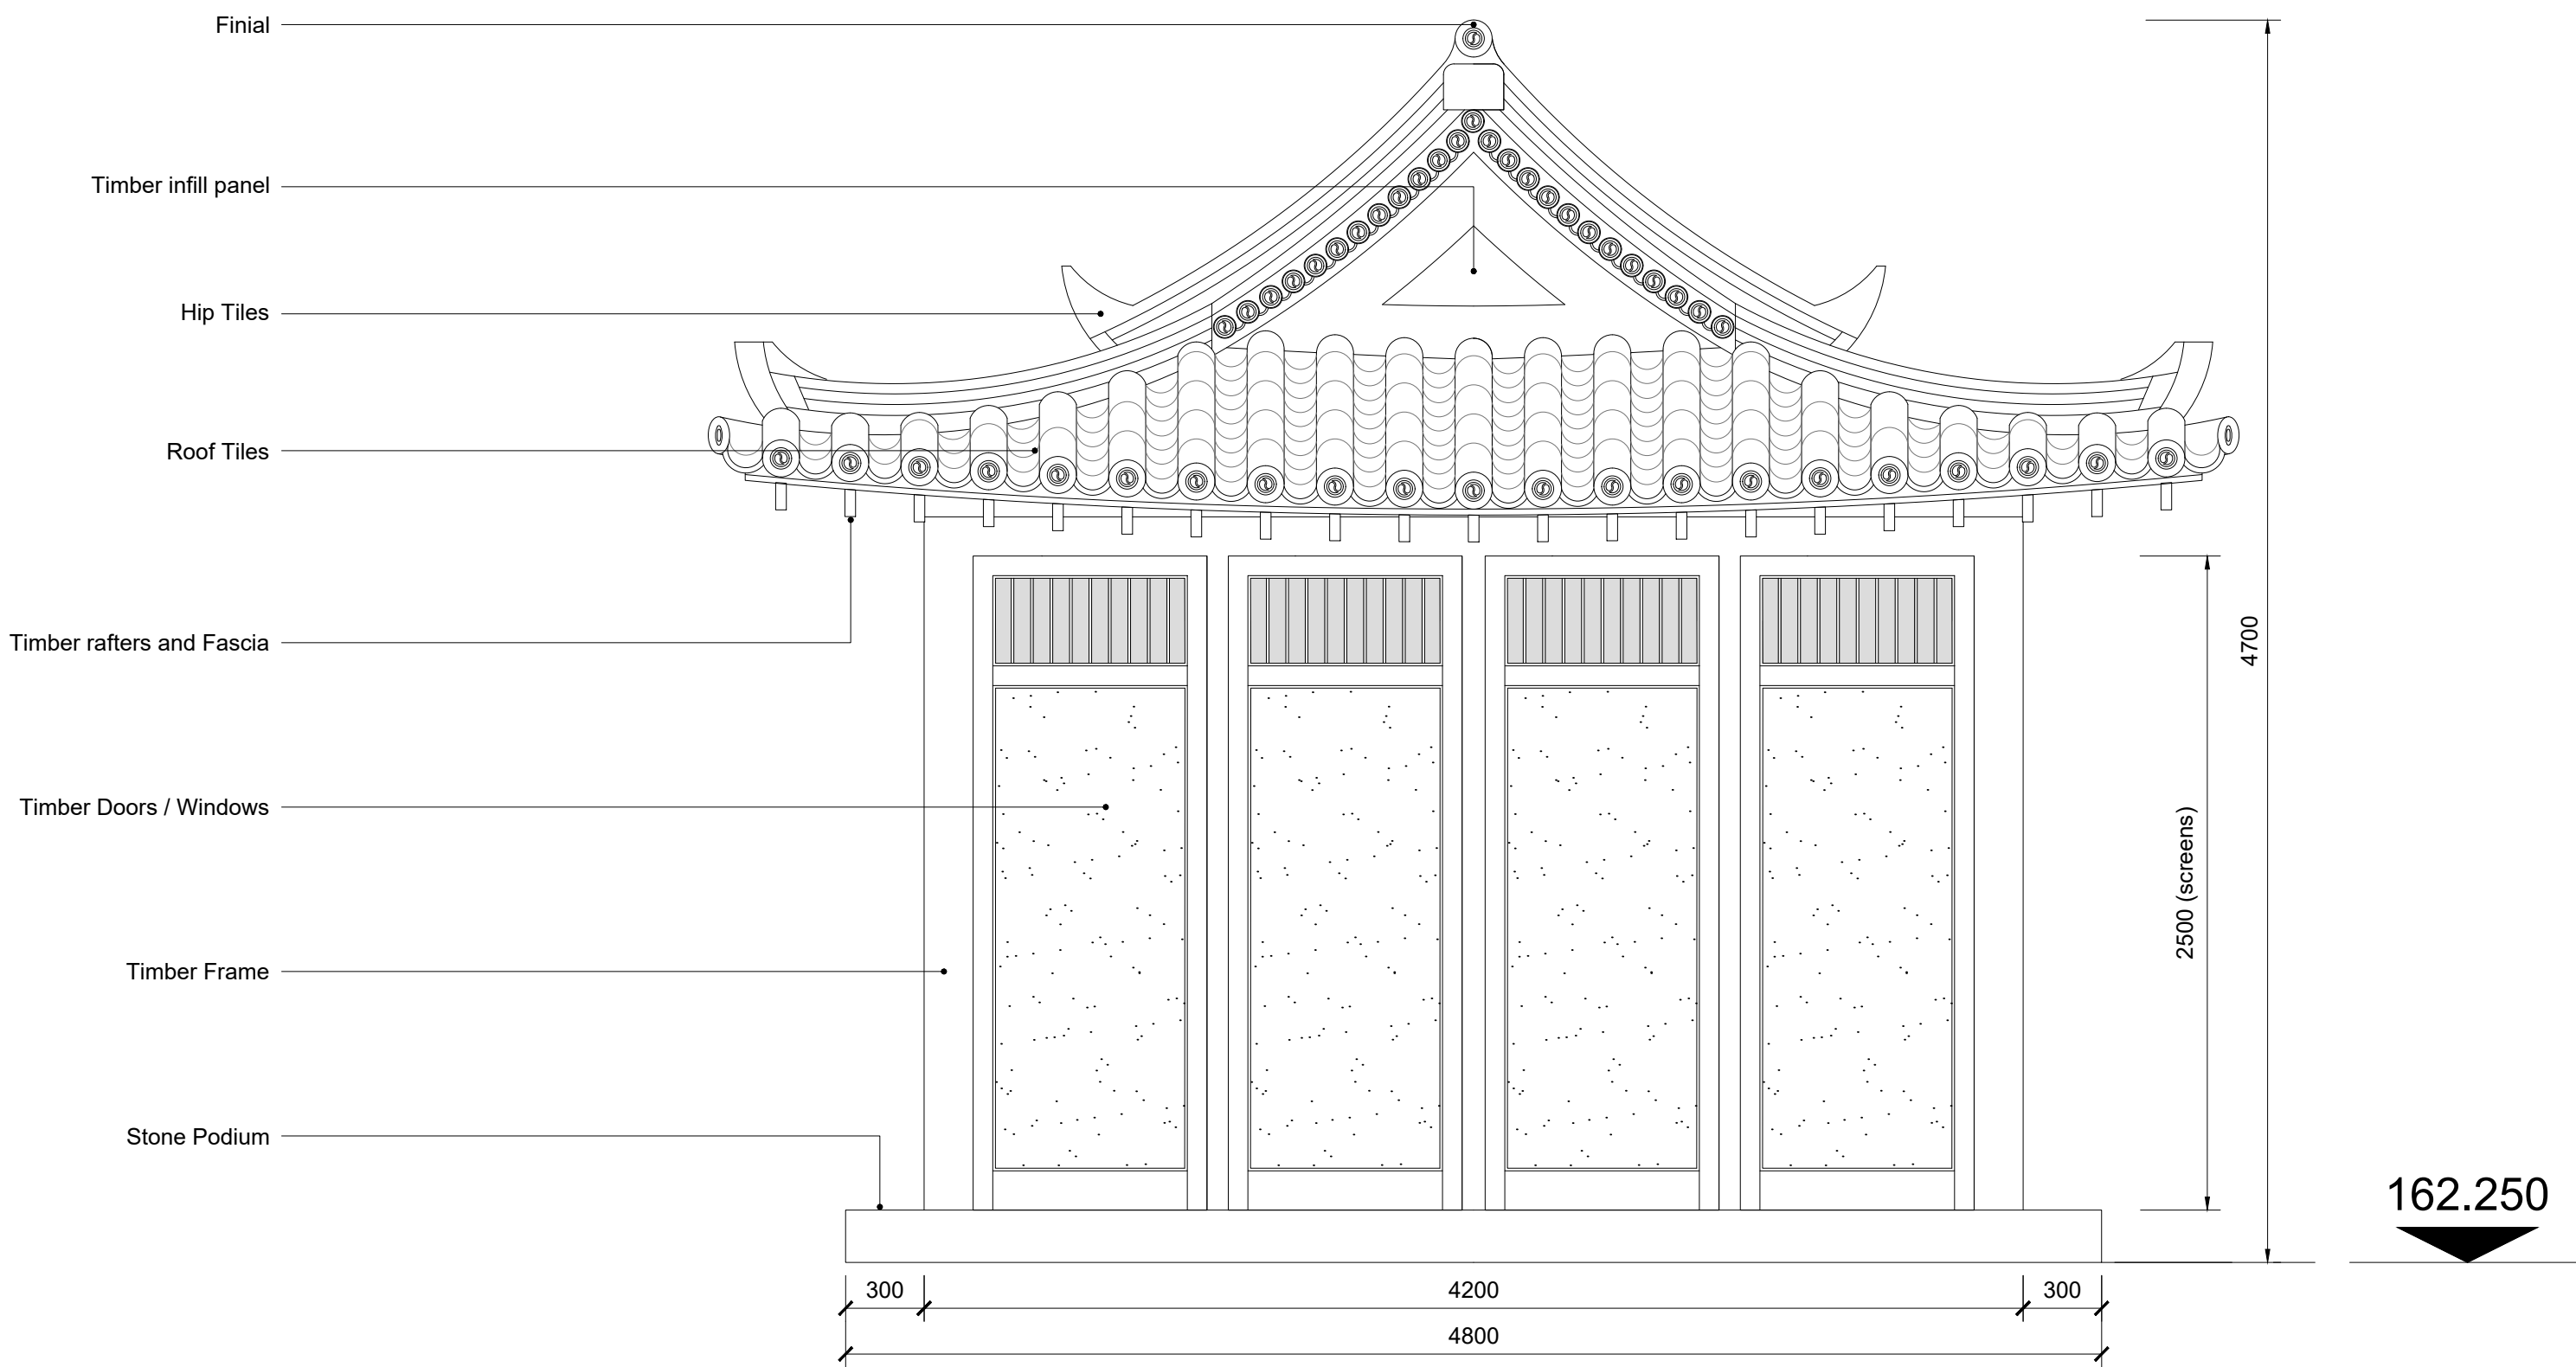

1 Tennis Pavilion - Proposed South Elevation
1:25_@_A1

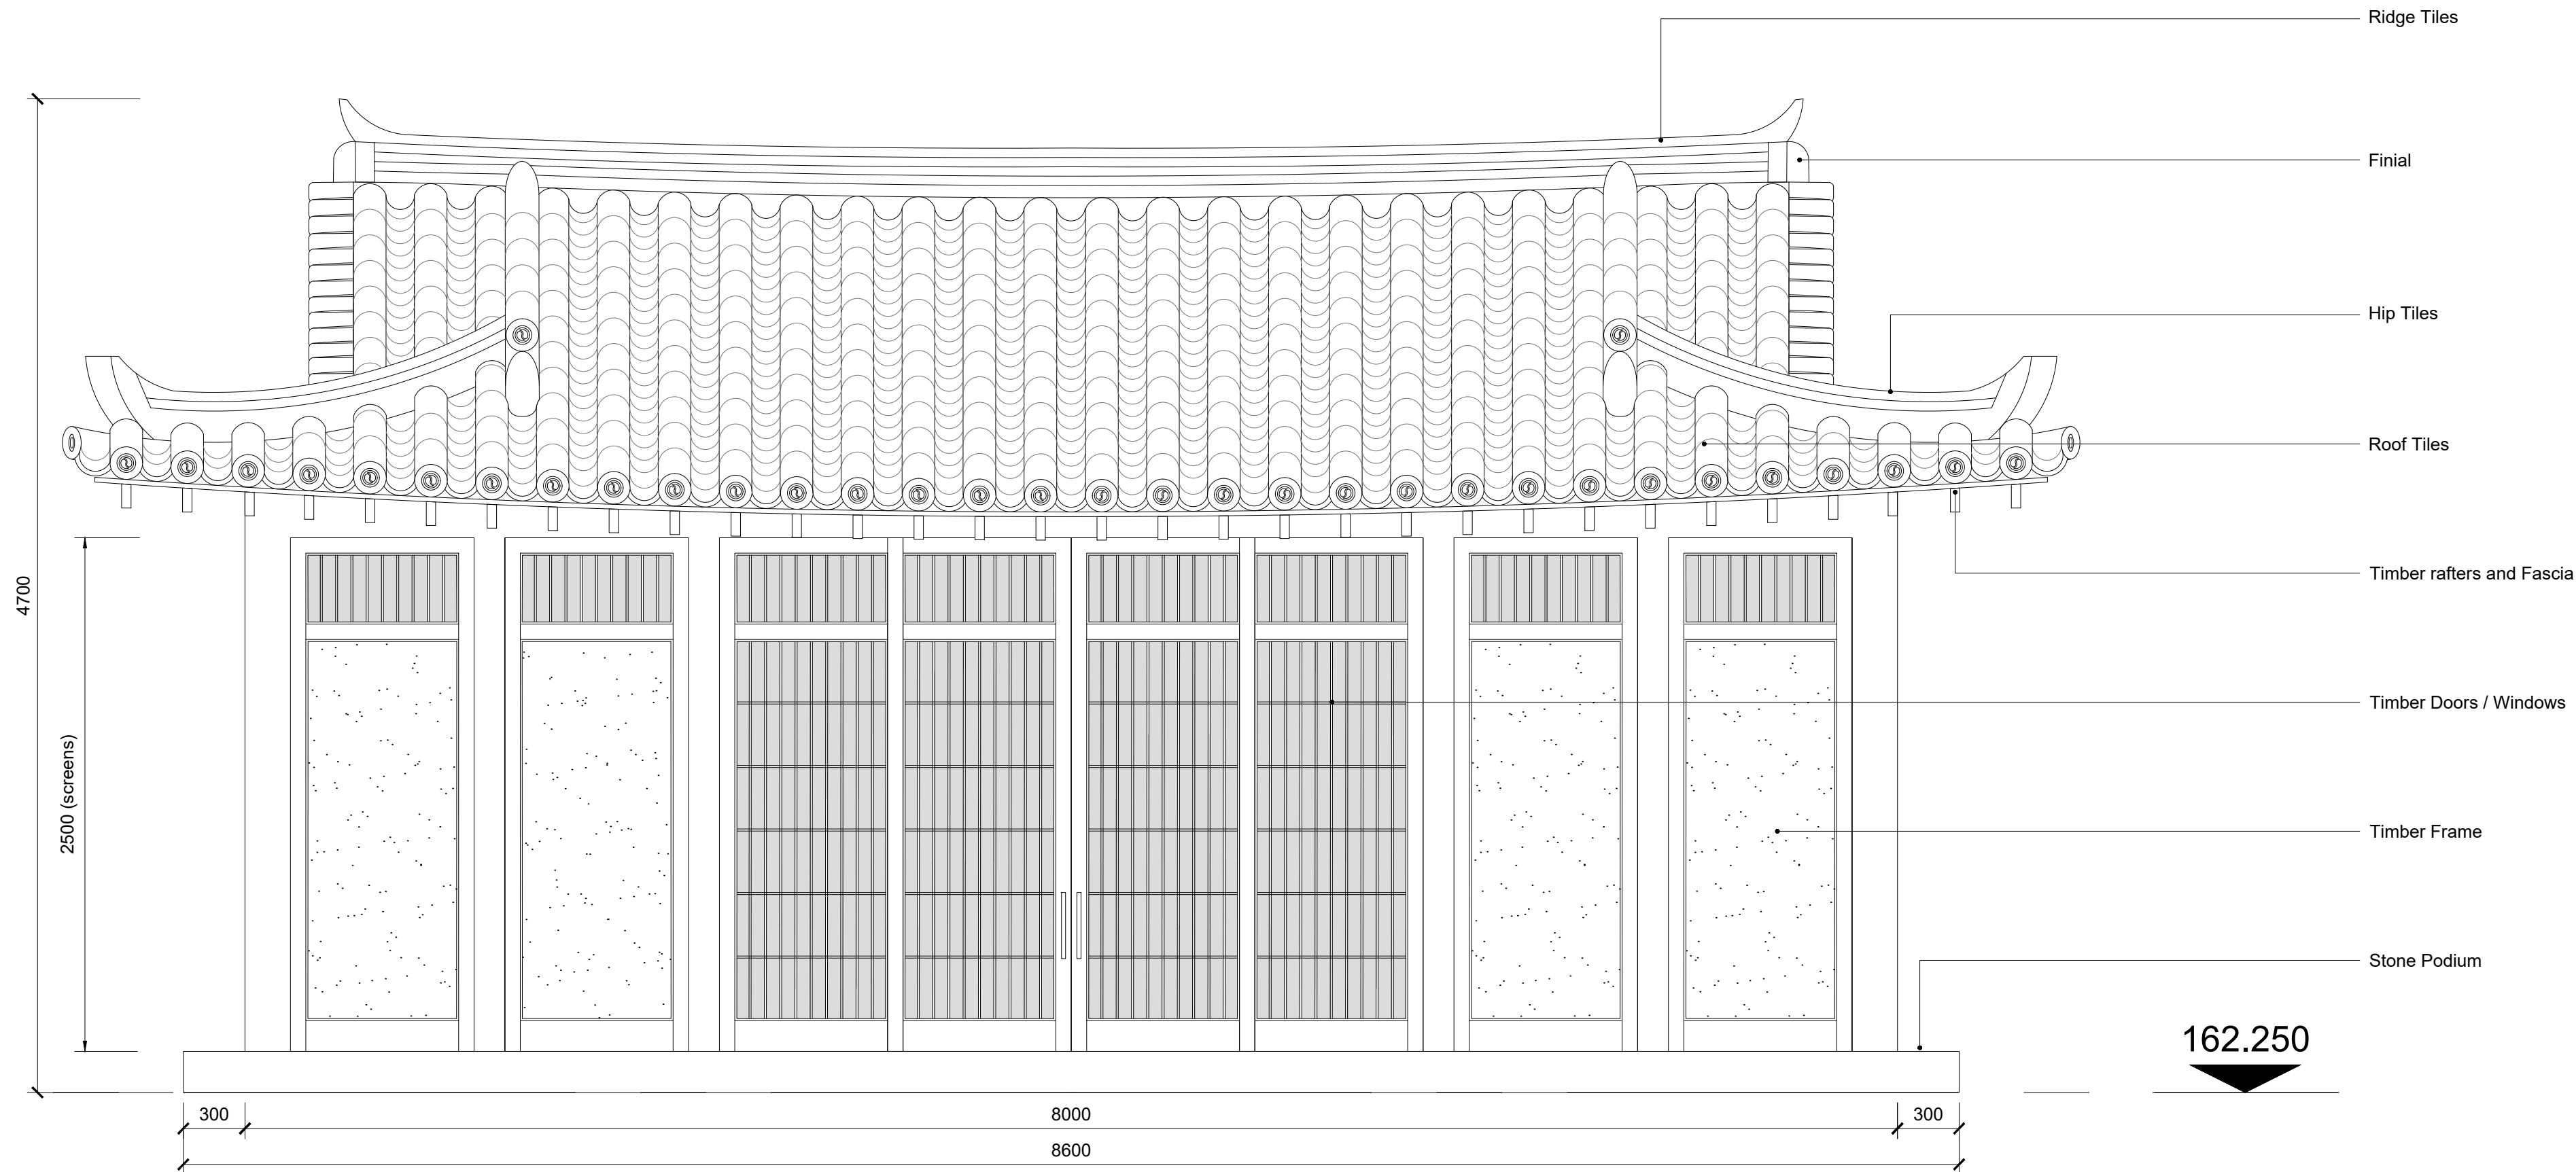


2 Tennis Pavilion - Proposed West (Front) Elevation
1:25_@_A1


Scale 1:25@A1
0 0.5 1 1.5 2 2.5m

No. Notes

1. Dimensions to be verified on site. Only figured dimensions to be used and any discrepancies in dimensions are to be reported to the architect. No dimensions are to be scaled from printed drawings. Any areas indicated on this drawing are for guidance only. No responsibility is taken for their accuracy.
2. There is a risk of injury or death in construction if the works are not properly planned and supervised. The contractor must not undertake any element of the work without first having carried out the necessary risk assessments and prepared detailed method statements.

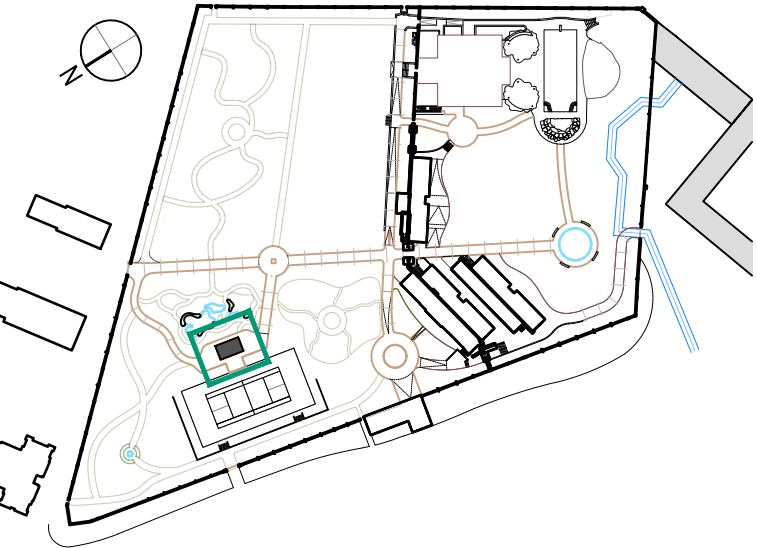

LOCATION PLAN

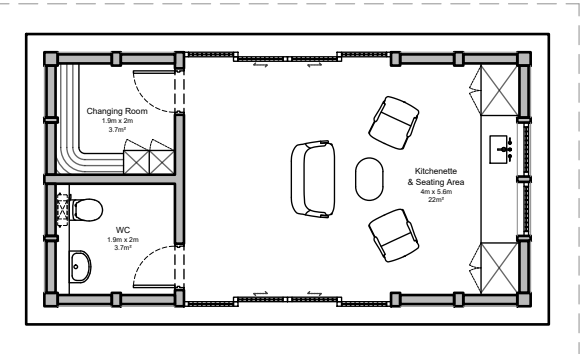

KEY PLAN

P1	Issue to Newmark for application submission (tennis court pavilion reduced in size + reduced podium)	28/08/26
A	Podium extended to allow for seating area (requested by GKL 26/05/20)	26/05/26
*	For Pre App	15/05/26
no.	revision.	date.



RIBA 211 Design Centre East
Chartered Practice Chelsea Harbour
London, SW10 0XF
mail@blda.co.uk
www.blda.co.uk
t +44 (0) 20 7838 5555
f +44 (0) 20 7838 5556

Job: TH - Walled Garden Landscaping

Title: WGL - Proposed Tennis Pavilion - South & West Elevations

Type: TENNIS PAVILION

Status: FOR PLANNING

drawn by	AS	checked by	---	approved by	---
scale	1:25 @ A1	size	A1	date	26/08/26
job number	3125	drawing number	250.4	revision	P1