



1 Tennis Pavilion - Proposed Ground Floor Plan
1:25_@_A1

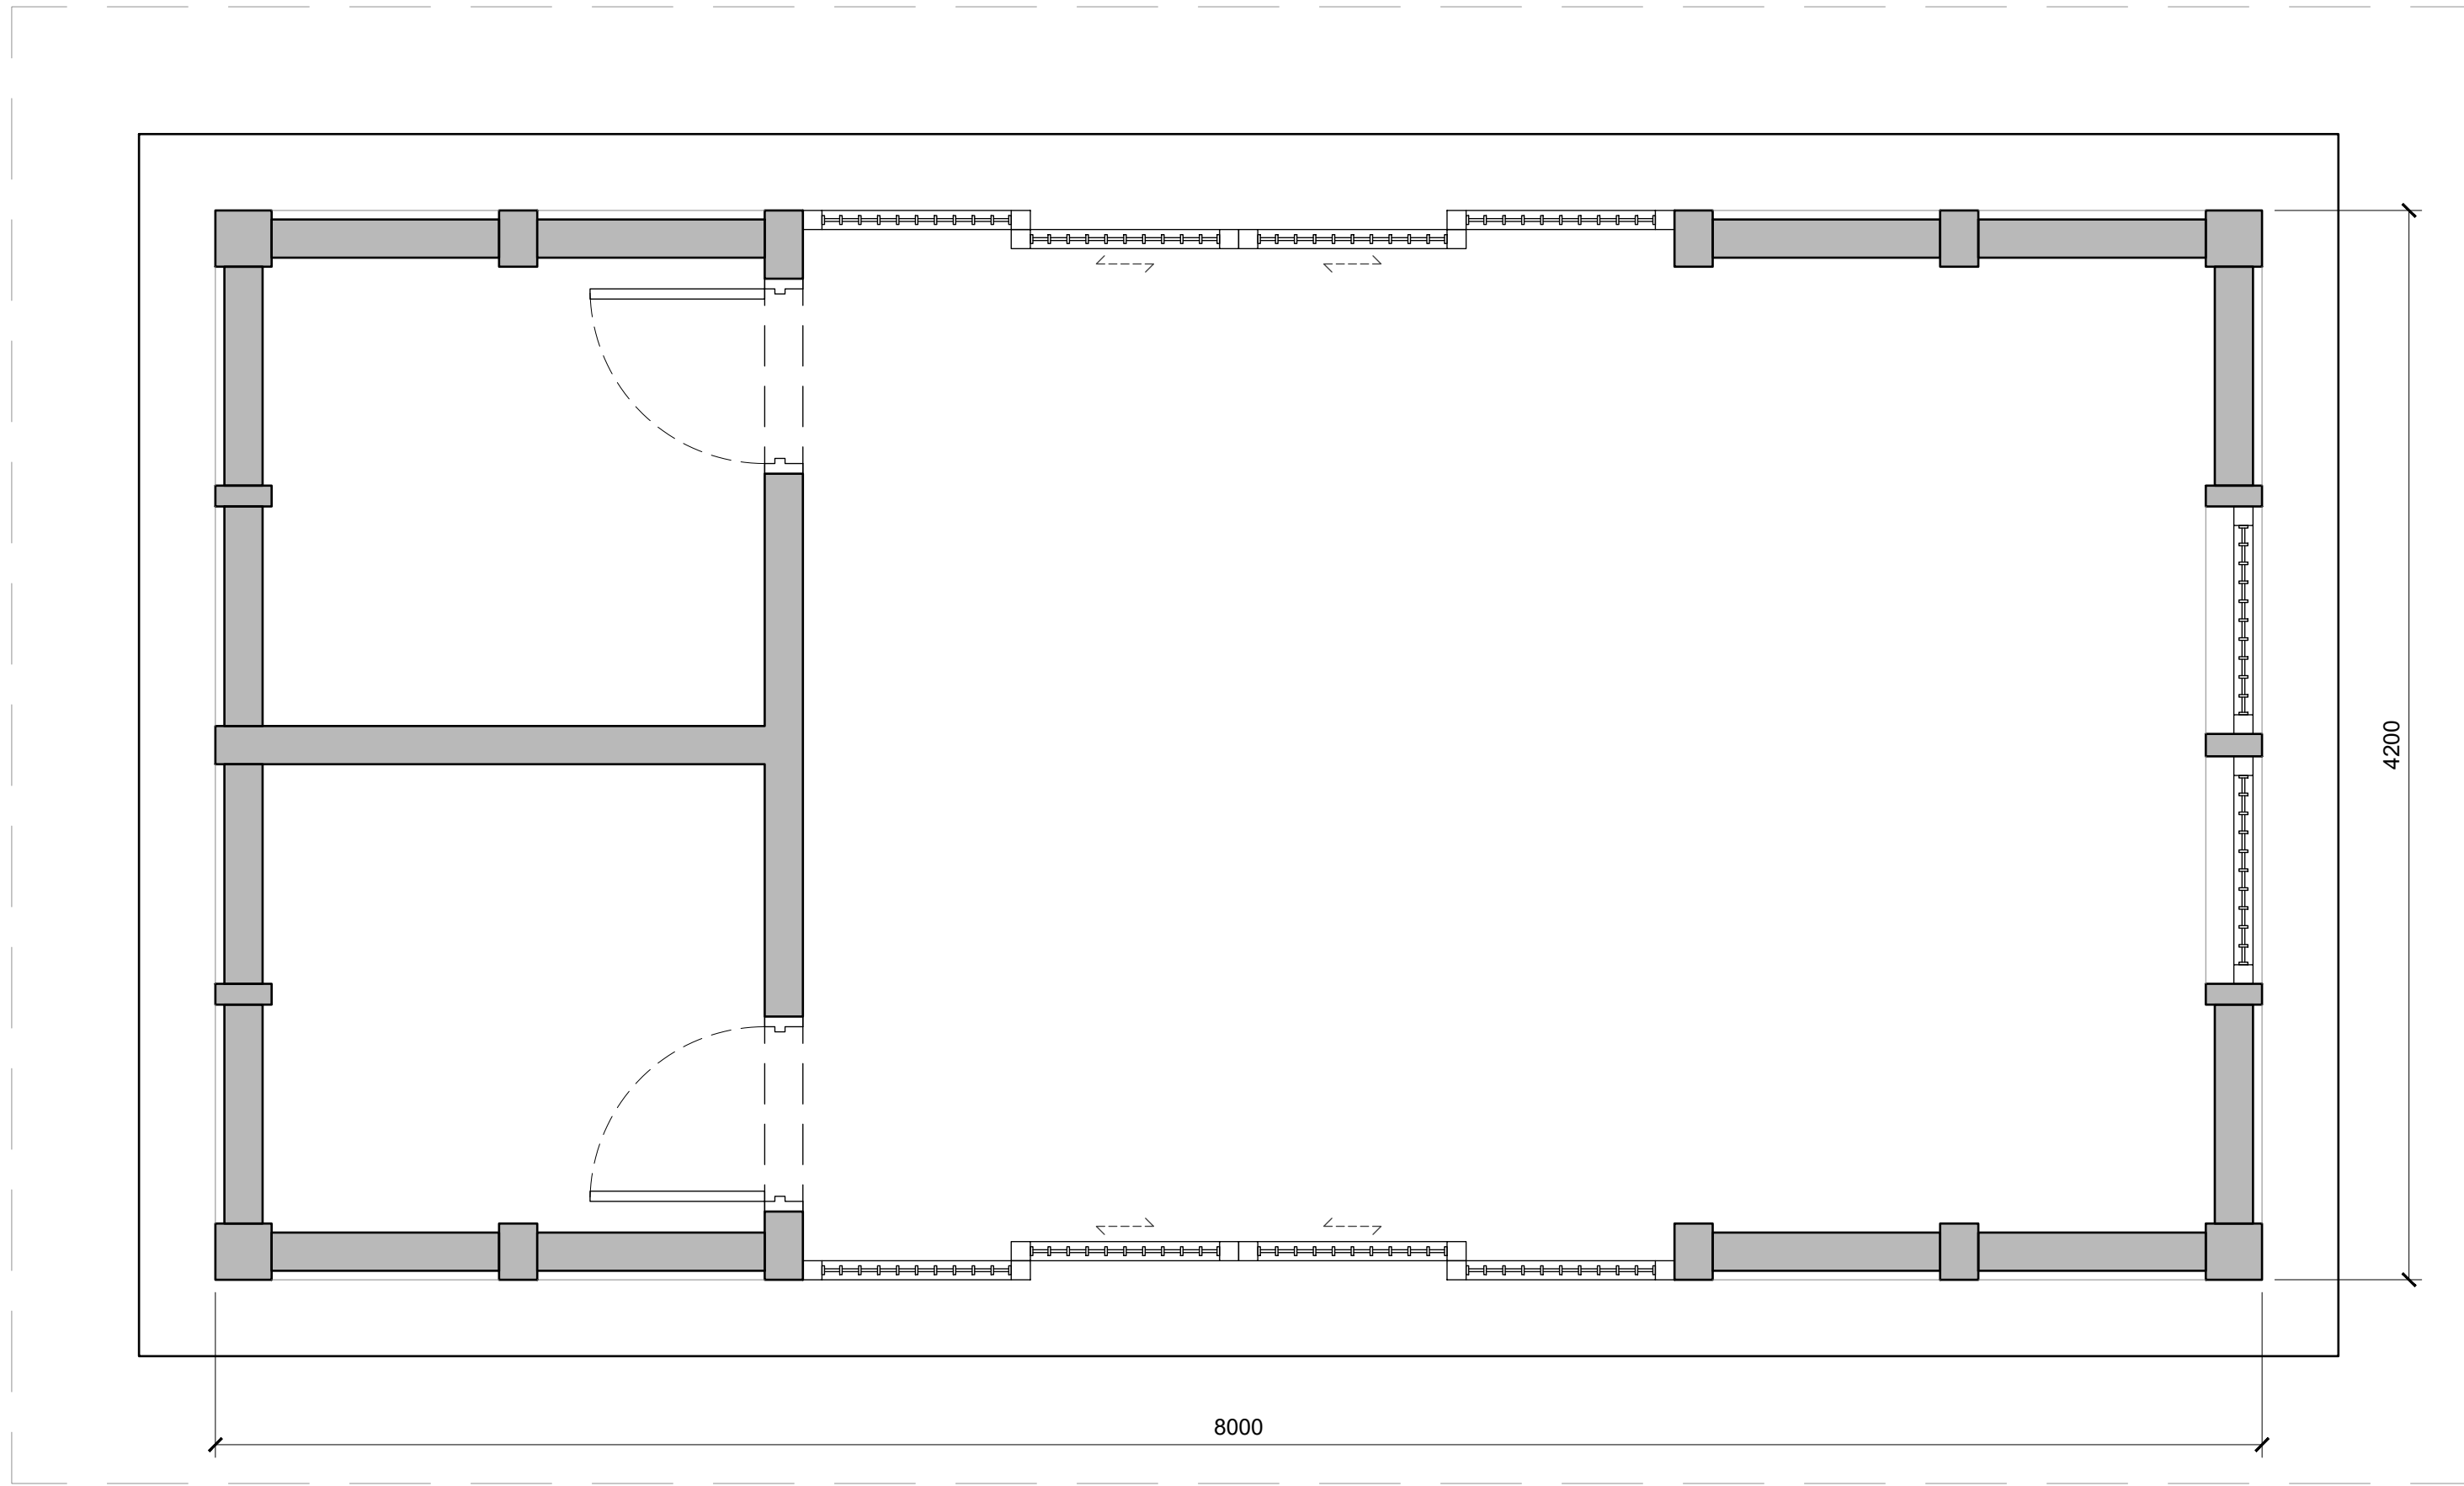

No. Notes

1. Dimensions to be verified on site. Only figured dimensions to be used and any discrepancies in dimensions are to be reported to the architect. No dimensions are to be scaled from printed drawings. Any areas indicated on this drawing are for guidance only. No responsibility is taken for their accuracy.
2. There is a risk of injury or death in construction if the works are not properly planned and supervised. The contractor must not undertake any element of the work without first having carried out the necessary risk assessments and prepared detailed method statements.

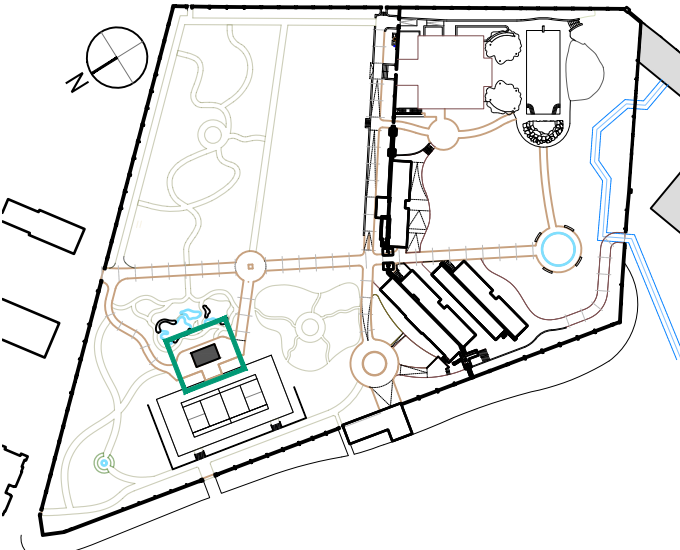

LOCATION PLAN

P2	Issue to Newmark for NMA Planning submission (interiors details omitted)	04/09/26
P1	Issue to Newmark for application submission (tennis court pavilion reduced in size + reduced podium)	28/08/26
A	Podium extended to allow for seating area (requested by CKC 26/05/20)	26/05/26
*	For Pre App	15/05/26

no. revision. date.



RIBA  211 Design Centre East
Chartered Practice Chelsea Harbour
London, SW10 0XF
mail@blda.co.uk
www.blda.co.uk
t +44 (0) 20 7838 5555
f +44 (0) 20 7838 5556

Job: TH - Walled Garden Landscaping

Title: WGL - Proposed Tennis Pavilion - Ground Floor Plan

Type: TENNIS PAVILION

Status: FOR PLANNING

drawn by	AS	checked by	----	approved by	----
scale	1:25 @ A1	size	A1	date	22/05/26
job number		drawing number		revision	

3125 250.1 P2