



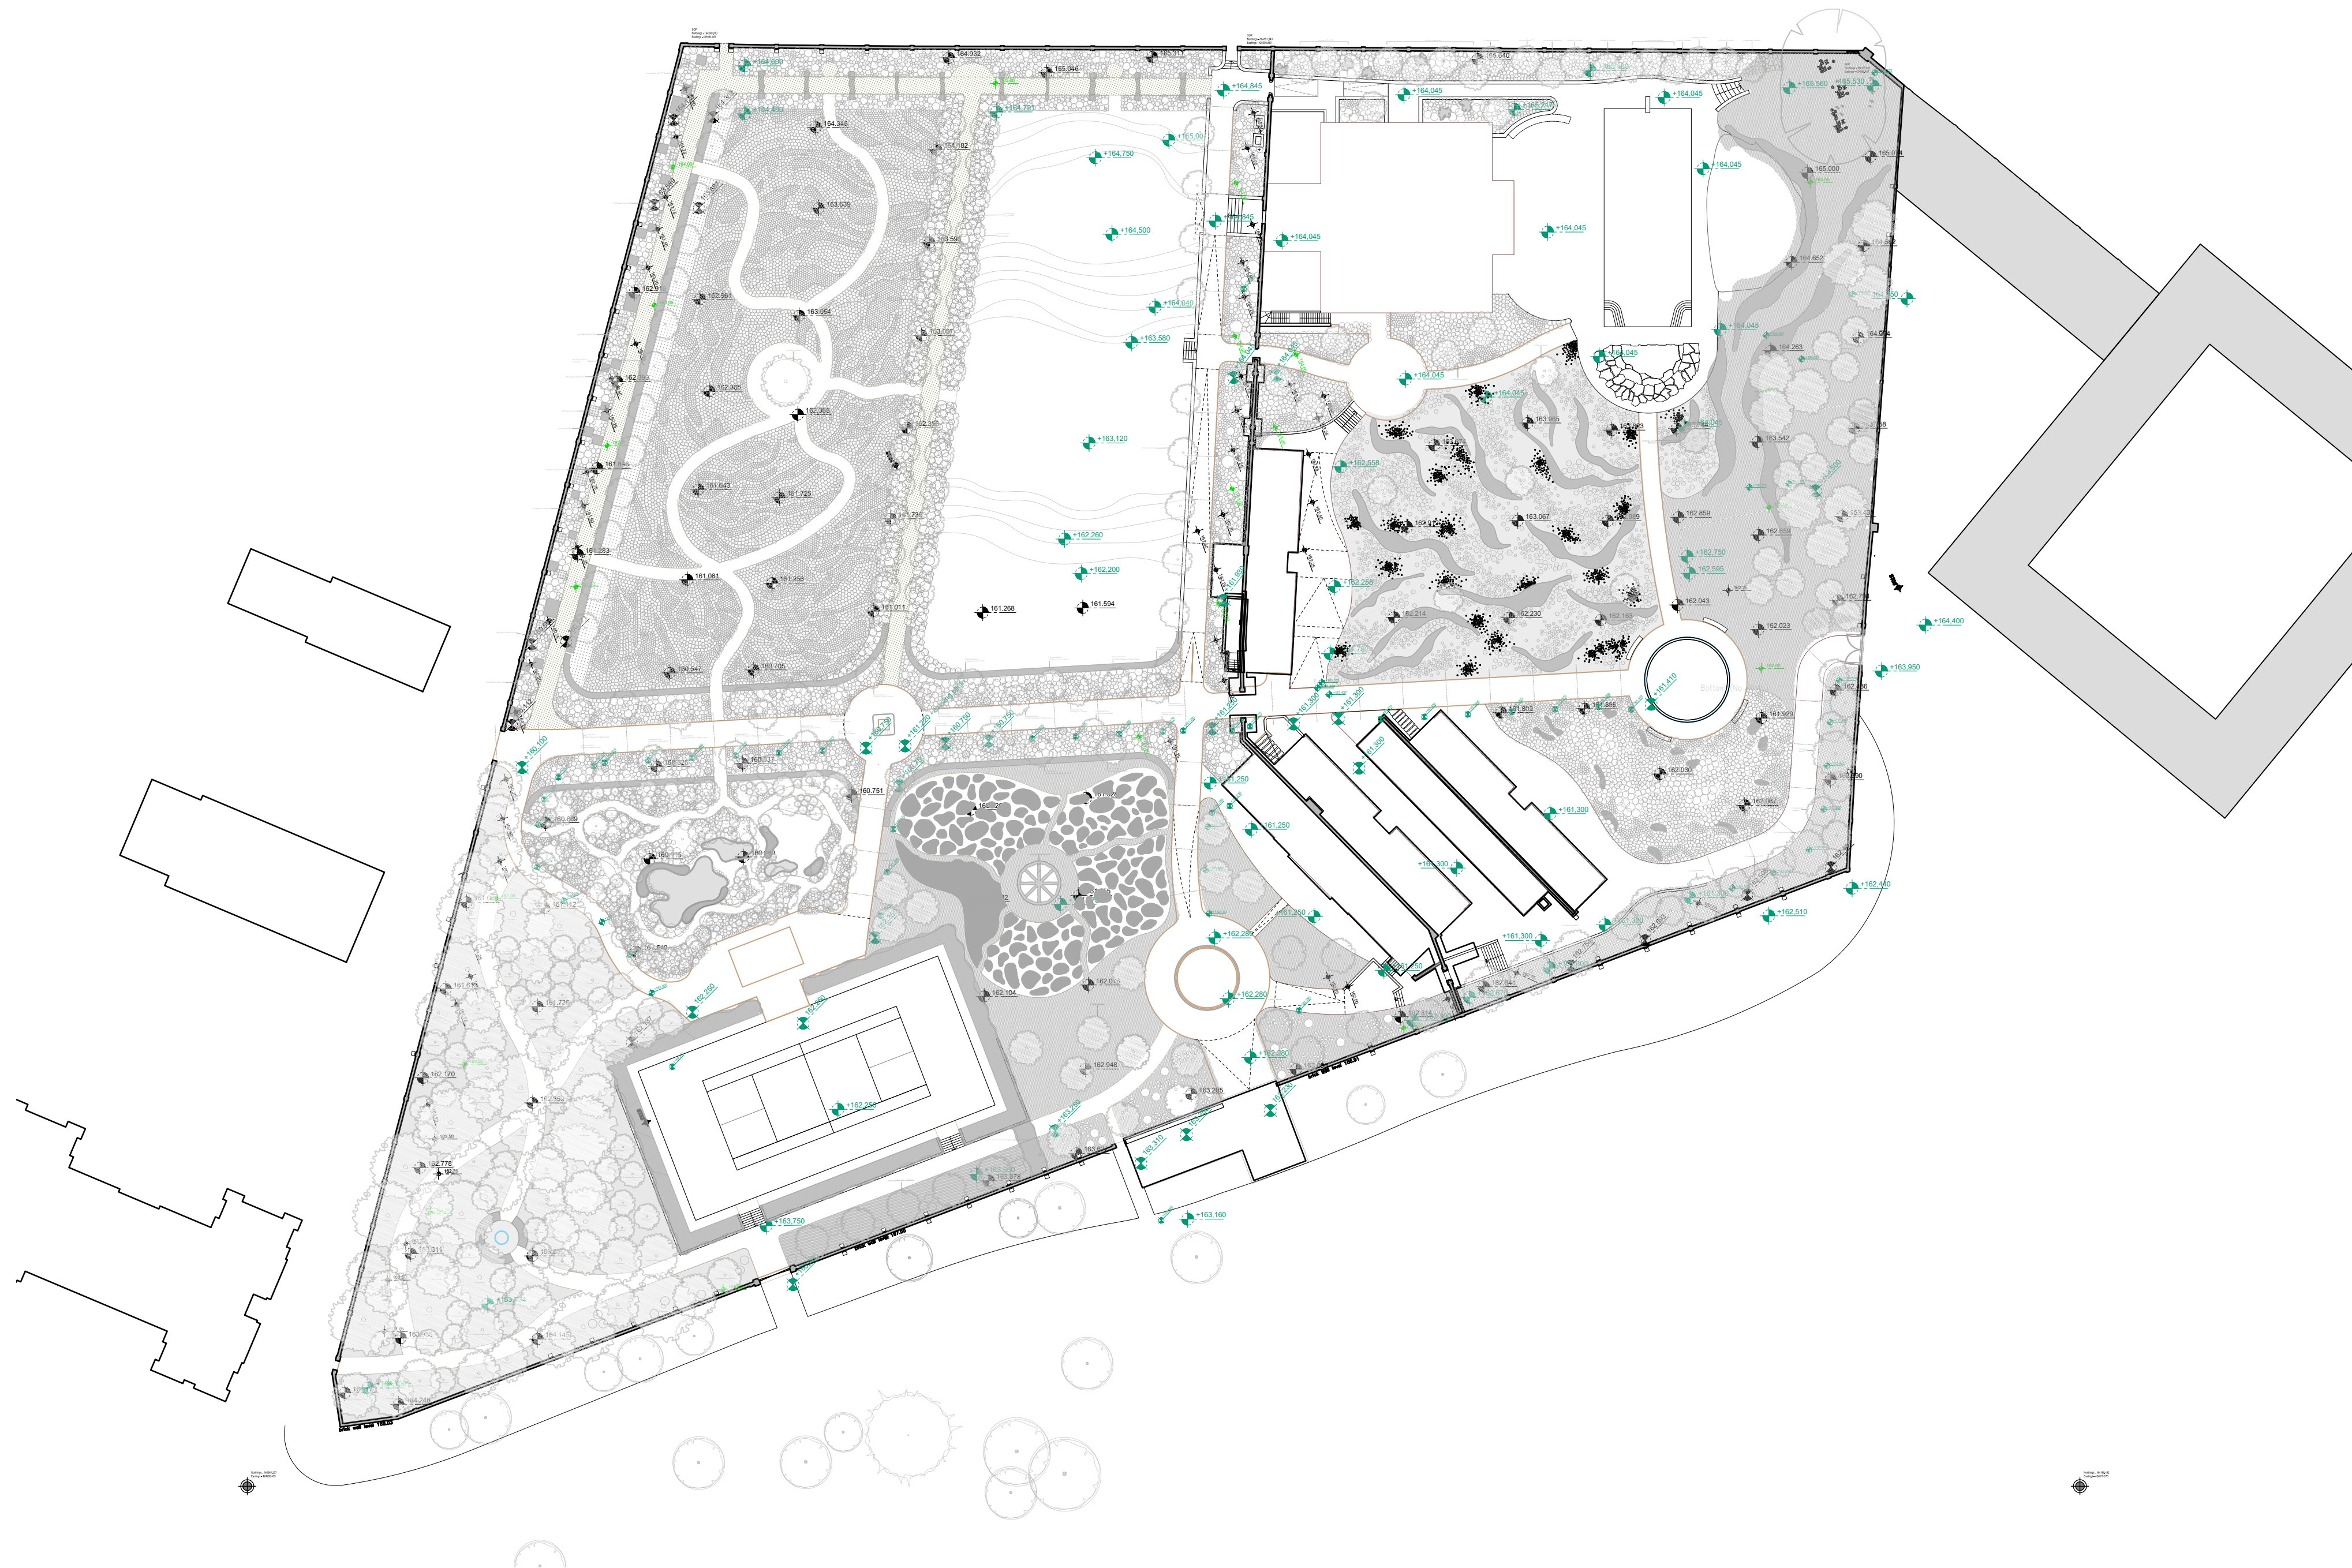

01

Walled Garden Landscape - Proposed Grading Plan
1:500 @_A1

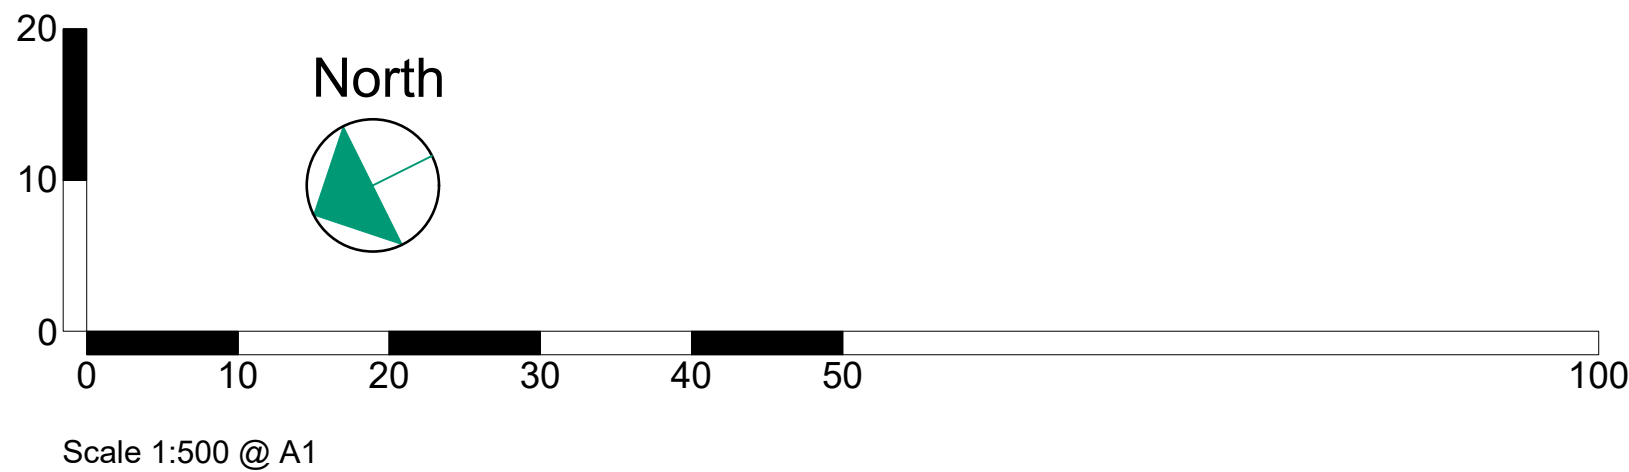

- No. Notes
1. Dimensions to be verified on site. Only figured dimensions to be used and any discrepancies in dimensions are to be reported to the architect. No dimensions are to be scaled from printed drawings. Any areas indicated on this drawing are for guidance only. No responsibility is taken for their accuracy.
 2. There is a risk of injury or death in construction if the works are not properly planned and supervised. The contractor must not undertake any element of the work without first having carried out the necessary risk assessments and prepared detailed method statements.

LEGEND

Landscape Grading Levels

+161.958 Proposed grading levels

165.000 Existing grading levels

P2	Revised area between Pool House & East Garden	28/08/2026
	Wall for NMA Application submission	
P1	Soft Landscape updated inline with approved by client GKE layout	27/05/26
*	Initial Release	20/03/26
no.	revision.	date.



RIBA  211 Design Centre East
Chartered Practice Chelsea Harbour
London, SW10 0XF
mail@blda.co.uk
www.blda.co.uk
t +44 (0) 20 7838 5555
f +44 (0) 20 7838 5556

Job: TH - Walled Garden Landscaping

Title: Walled Garden Landscape - Proposed Grading Levels

Type: LANDSCAPE

Status: FOR PLANNING

drawn by	EC	checked by	BG	approved by	BG
scale	AS NOTED	size	A1	date	26/08/26
job number		drawing number		revision	

3125 212 P2