


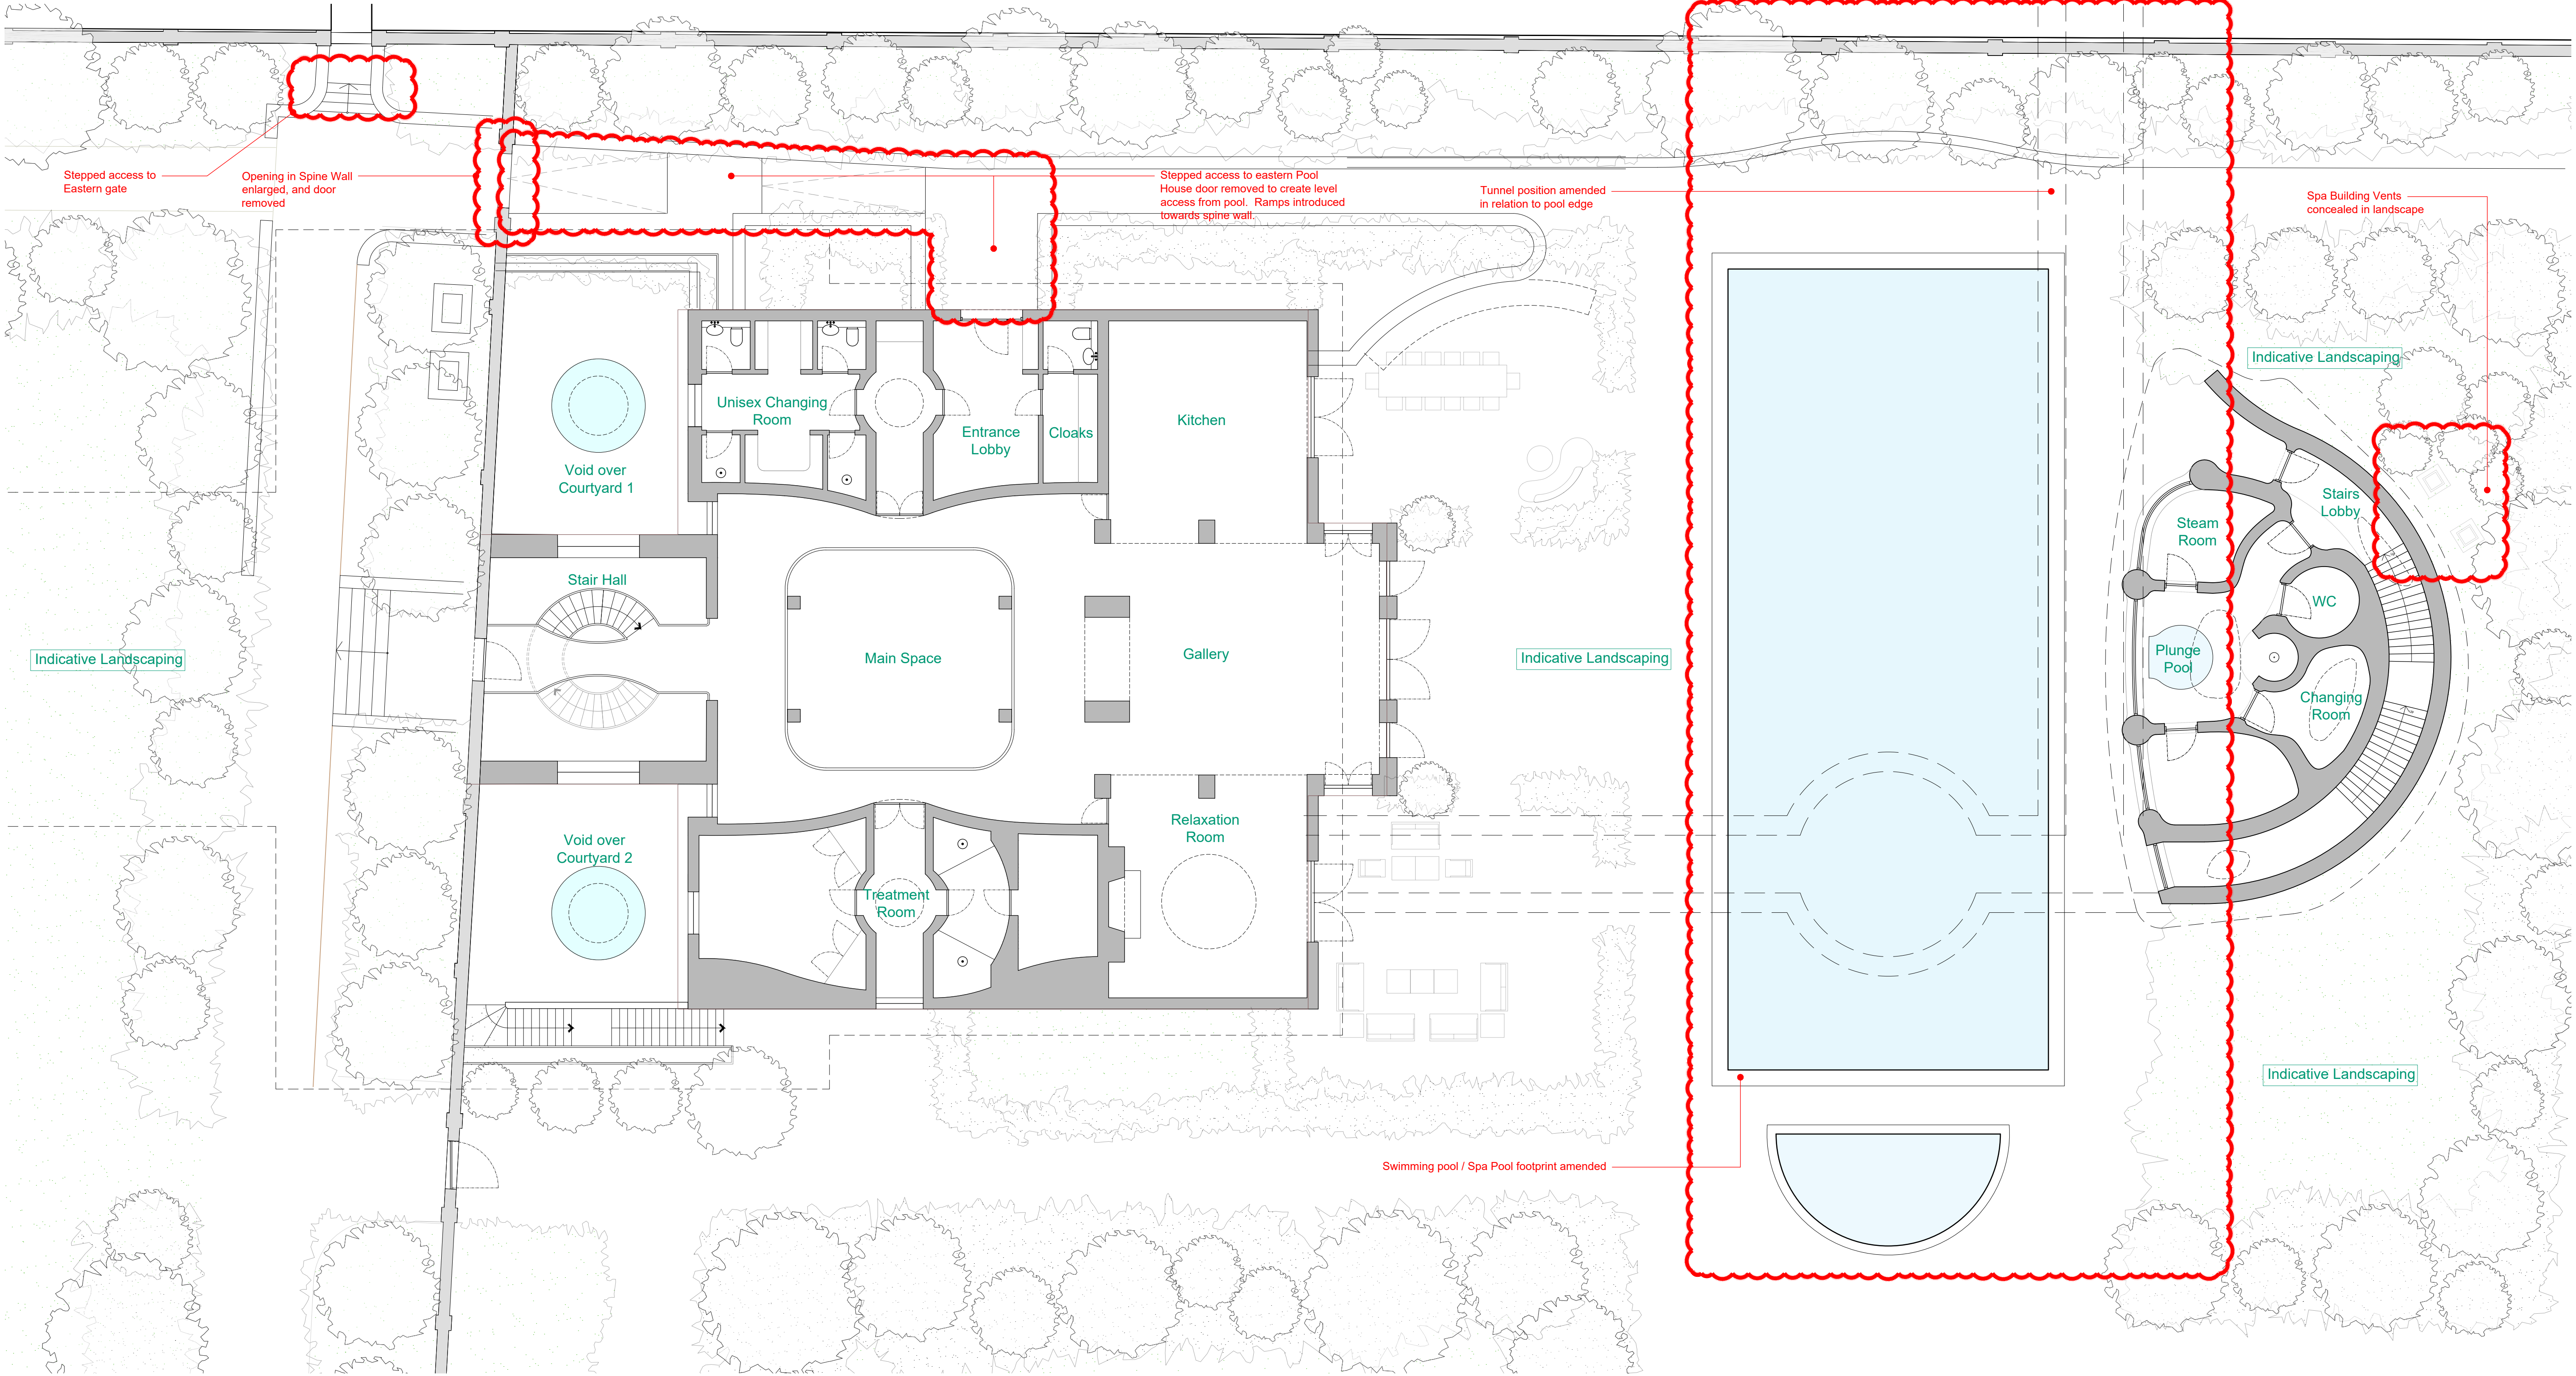

Proposed Ground Floor Plan
Scale 1:100 @ A1

No. Notes

1. Dimensions to be verified on site. Only figured dimensions to be used and any discrepancies in dimensions are to be reported to the architect. No dimensions are to be scaled from printed drawings. Any areas indicated on this drawing are for guidance only. No responsibility is taken for their accuracy.
2. There is a risk of injury or death in construction if the works are not properly planned and supervised. The contractor must not undertake any element of the work without first having carried out the necessary risk assessments and prepared detailed method statements.



G	Landscaping lined coordinated	2026/08/28
F	Pool Footprint, tunnel, and vents	2026/08/12
E	Tunnel through walled garden reinstated	2026/05/26
D	Pool length increased	2026/05/01
C	Spa Building Revisions clouded	2026/03/31
B	Revisions clouded	2026/02/05
A	Spa building plan adjusted & rooflight incorporated	2025/05/08
*	Initial release	2025/04/14
no.	revision.	date.

Job: TH - The Pool House & The Walled Garden
Title: Proposed Ground Floor Plan Summary of Amendments

Type: 250414_FPA01	
Status: PLANNING	
drawn by	checked by -
scale 1:100 @ A1	size A1
job number	drawing number
3121	212.1
	date 14/04/25
	revision
	G

BLDA ARCHITECTS

RIBA  211 Design Centre East
Chartered Practice Chelsea Harbour
London, SW10 0XF
mail@blda.co.uk
www.blda.co.uk
t +44 (0) 20 7838 5555