



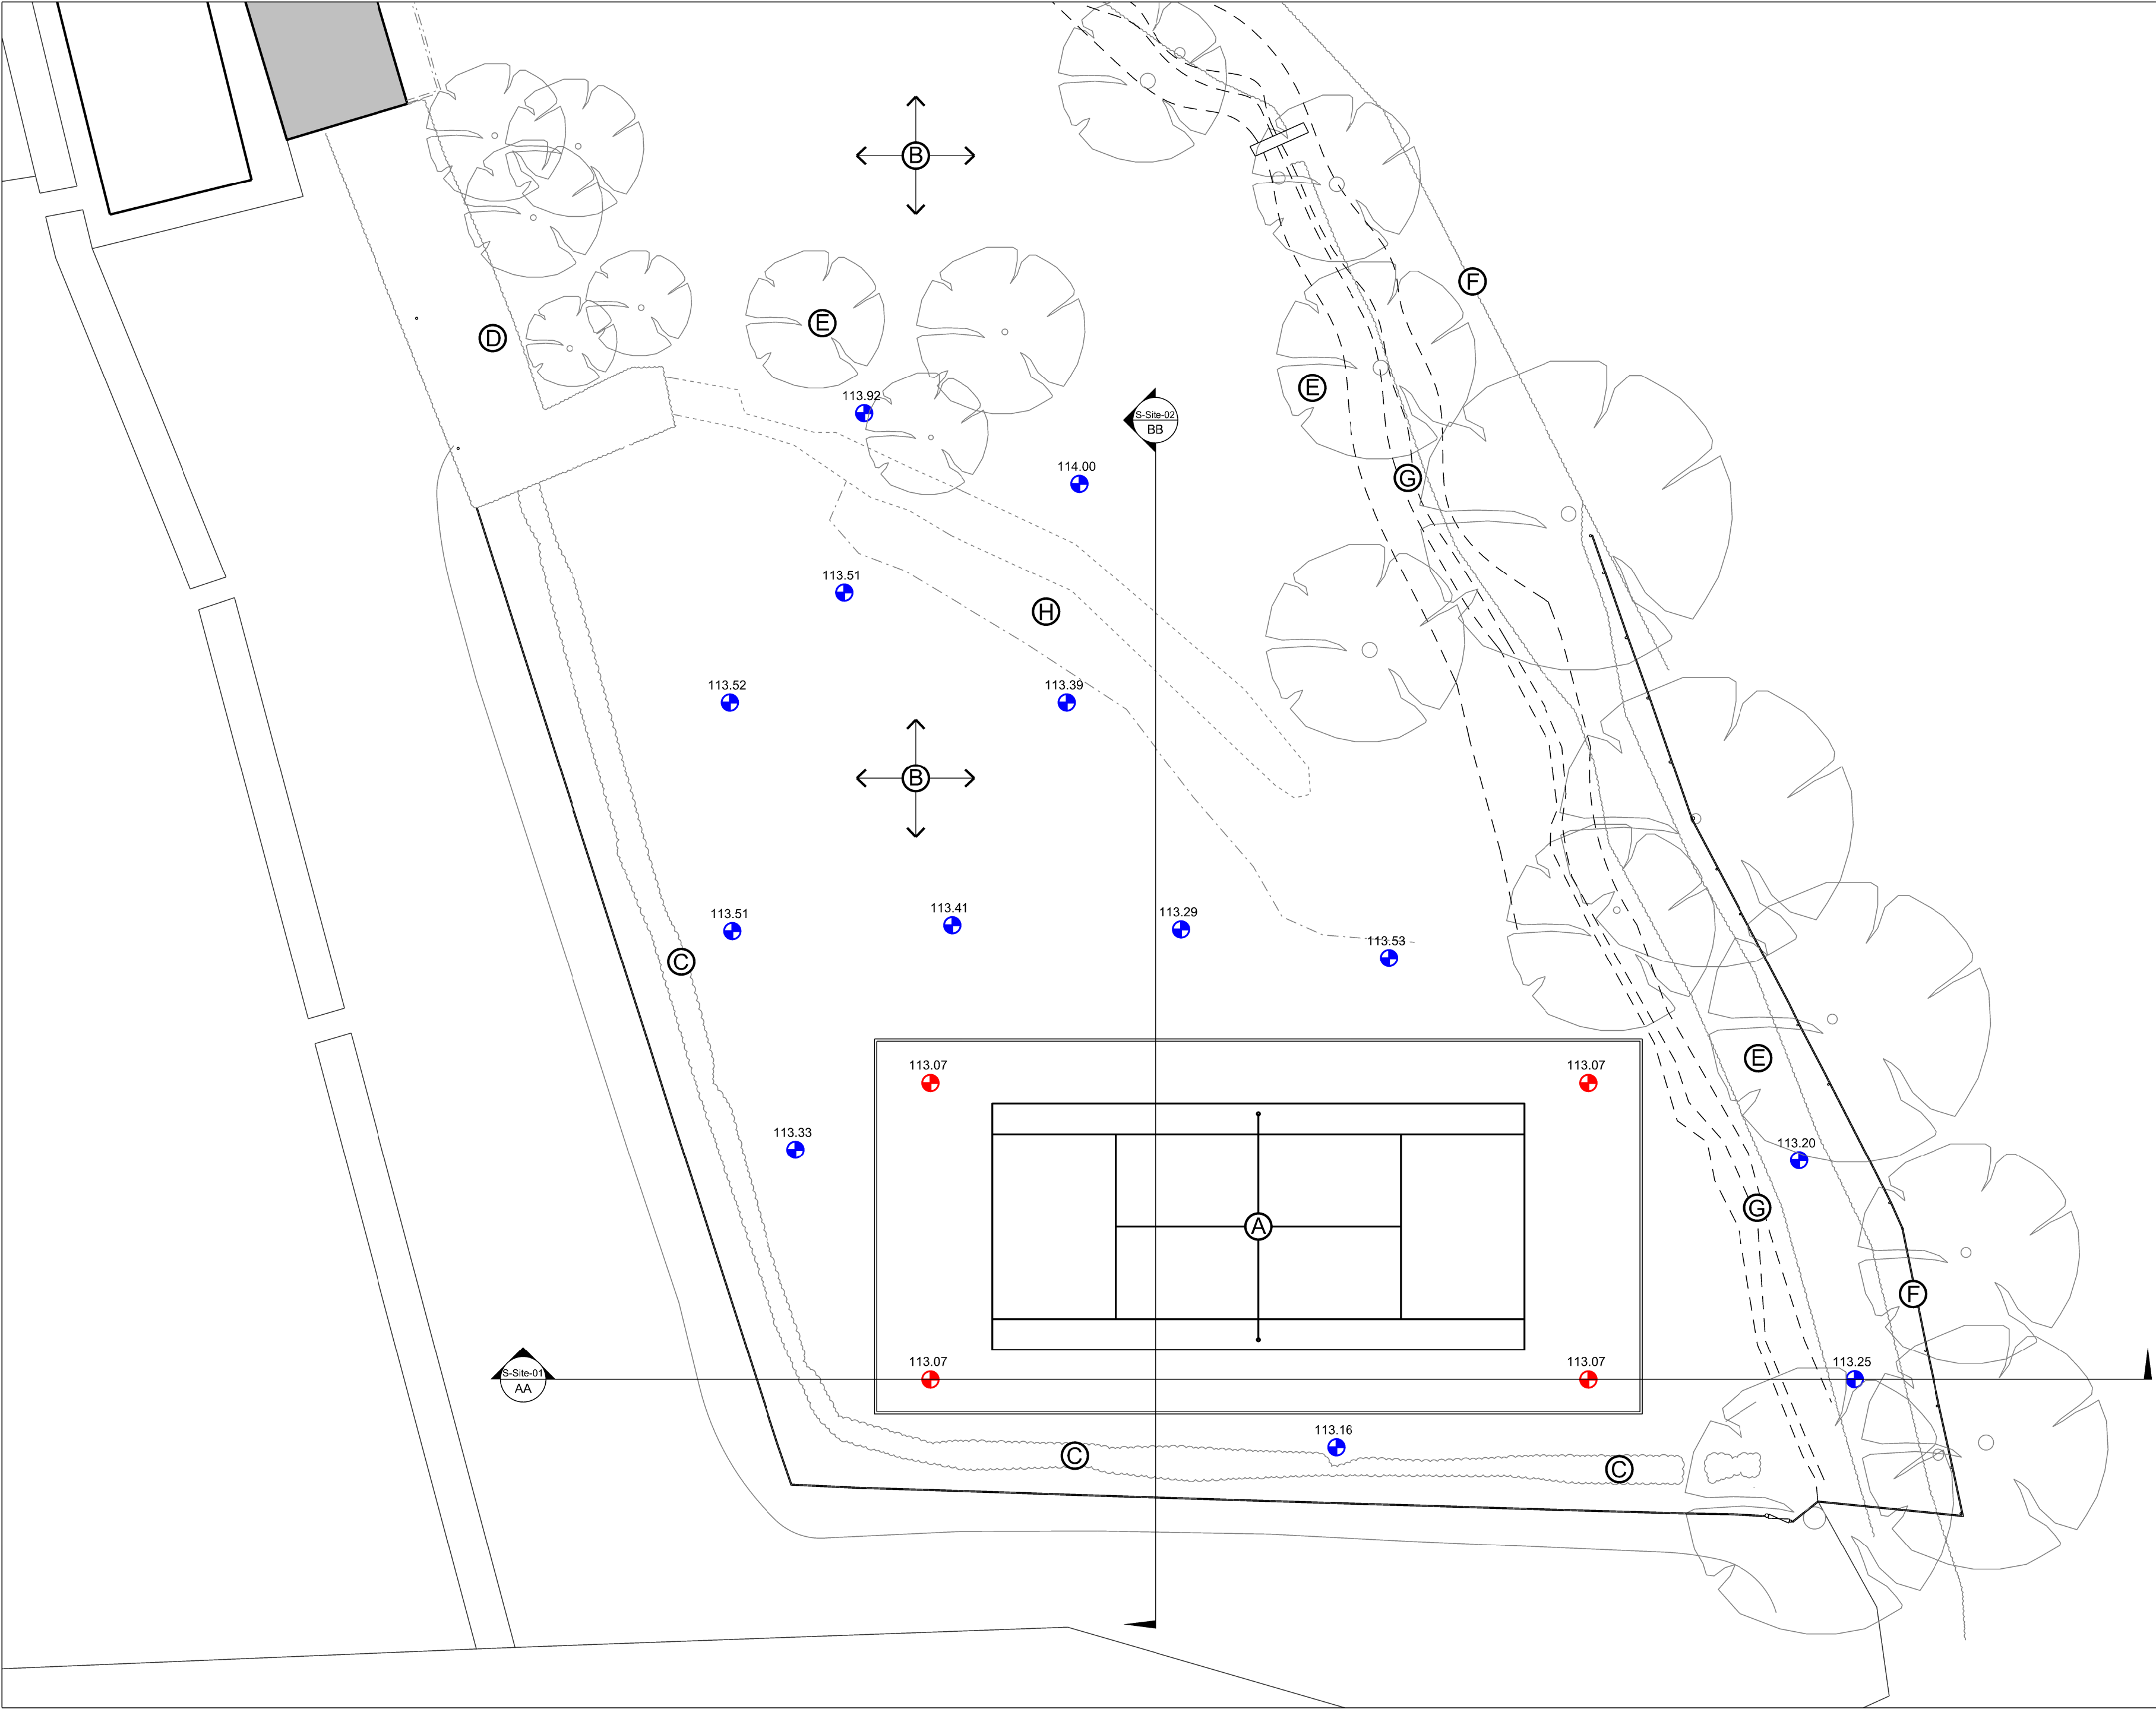

Contractors must check all dimensions on site. Only figured dimensions are to be worked from. Discrepancies must be reported before proceeding. This drawing is copyright. ©

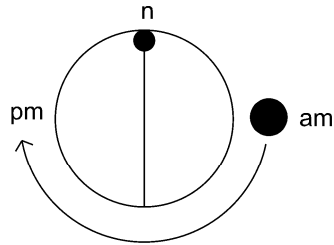

NOTES

- (A) Proposed Tennis Court
- (B) Rear garden laid to grass. (Generally unaffected by proposed works)
- (C) Hedgerow planting to site boundary; circa 2.2m high. (Unaffected by proposed works)
- (D) Landscape planting to site boundary; circa 2.2m high. (Unaffected by proposed works)
- (E) Established / mature tree planting as indicated. (Unaffected by proposed works)
- (F) Timber post and rail fencing to site boundary with additional landscape planting under establishment. (Unaffected by proposed works).
- (G) Ditch inboard of site boundary as indicated. (Unaffected by proposed works)
- (H) Level change / bank as indicated. (Levels generally unaffected by proposed works, except for local grading to Tennis Court site)

LEGEND

- (+) Existing Spot Level (Existing Levels Retained)
- (+) Proposed Spot Level

Rev	Date

Project
Ms P & Ms T Pascoe;
Proposed Tennis Court

Drawing Title
Site Plan
(As Proposed)

Status

Planning

Drawing Number	Revision
P-Site-05	P01
Scale	Date
1:200	12.09.26

