





SOUTH WEST ELEVATION



NORTH EAST ELEVATION

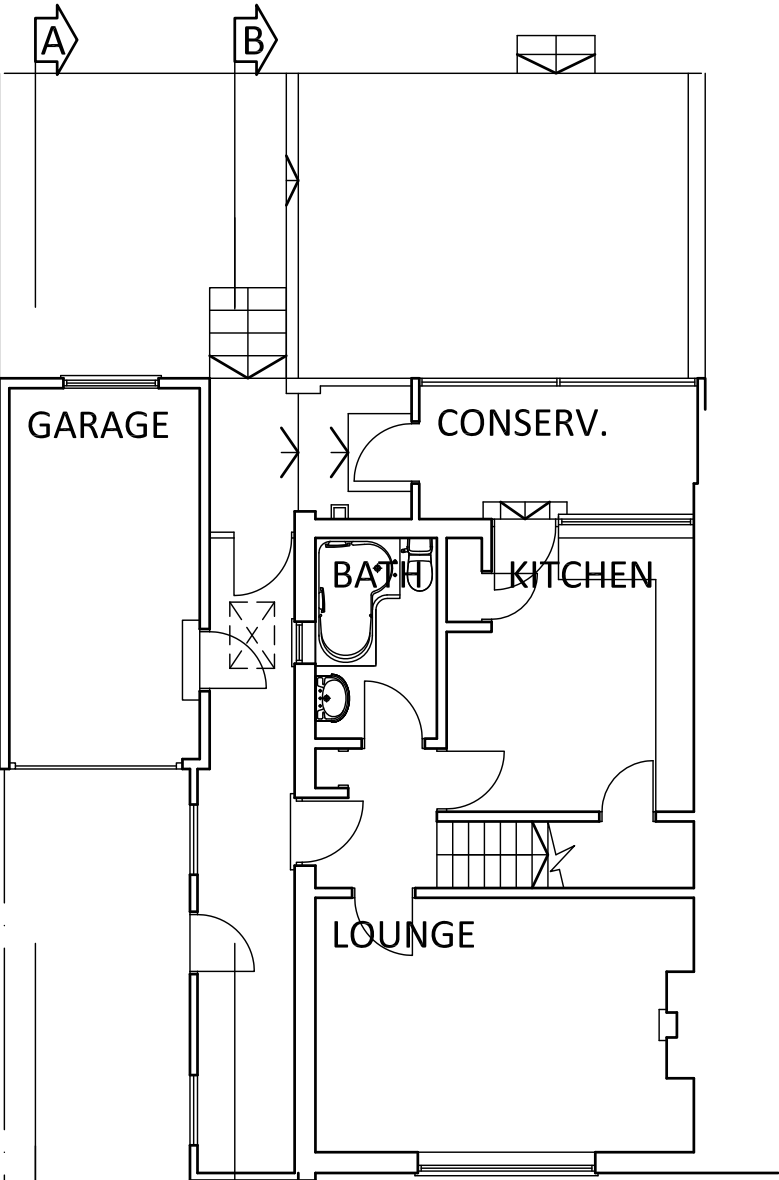


GROUND FLOOR PLAN

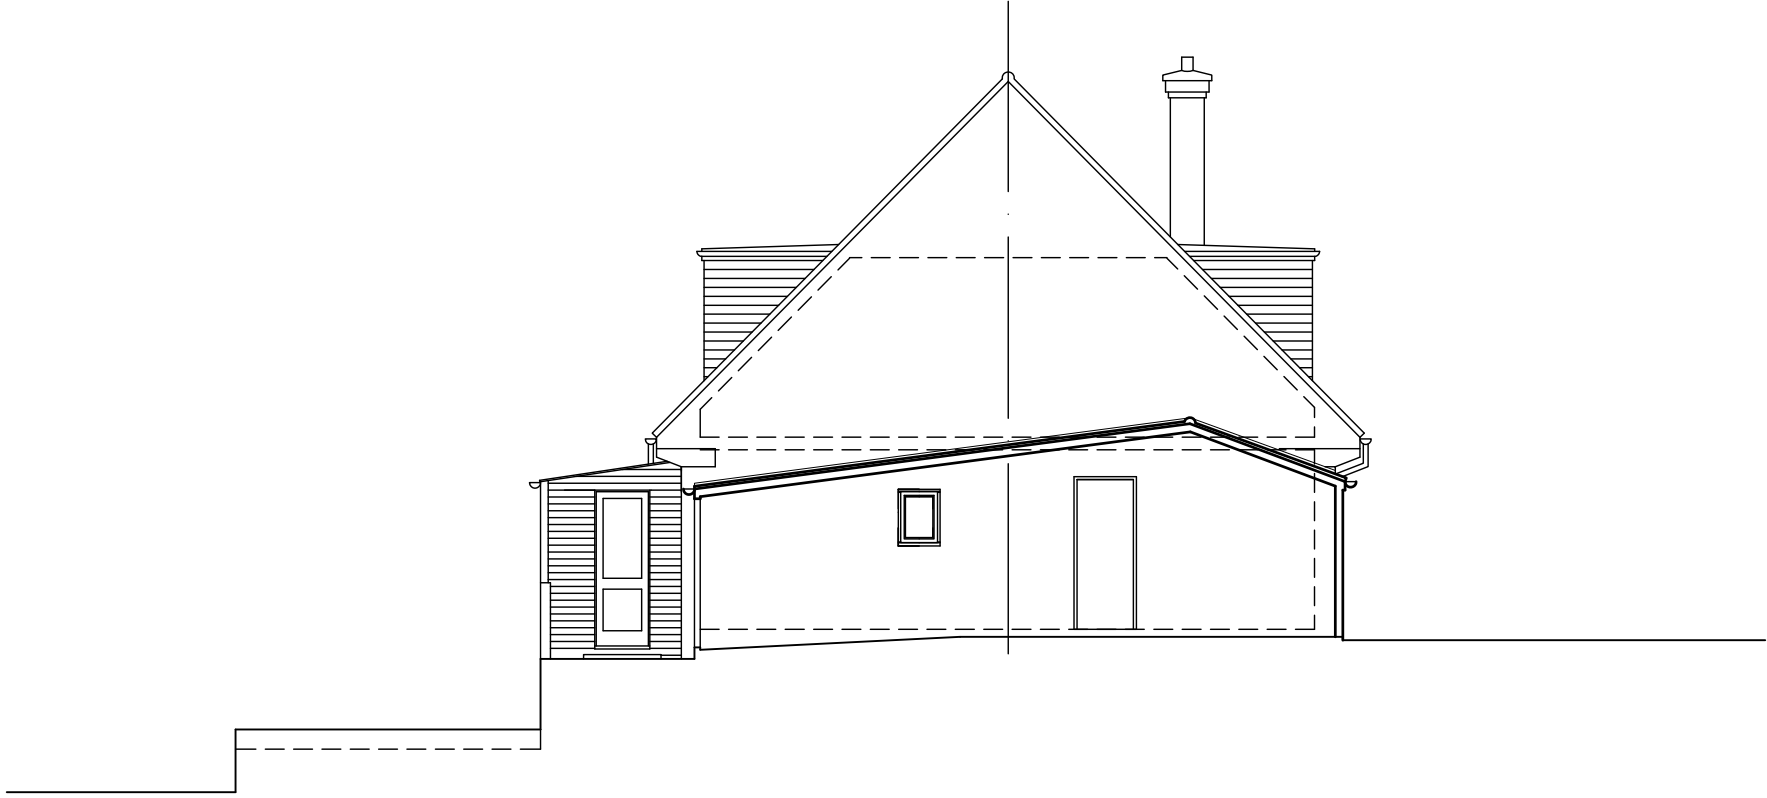

SOUTH EAST ELEVATION AT SECTION B-B



SOUTH EAST ELEVATION AT SECTION A-A

 

LARNER
SING
LIMITED

CHARTERED PRACTICE
FOR BUILDING DESIGN
& PLANNING

CONTACT ADDRESS: UK - 20 LOWER STREET,
RODGES, SOMERSET, BA11 8PU
« FRANCE - 111 RUE DEL SOL, 49200, CONCOYR.
« T+44 (0) 1378300830 M+44 (0) 3783345541
EMAIL: IAN@LARNER-SING.COM
« DIRECTOR IAN SING MRICS MCIOB MARI MCIT

A Minor corrections

Revisions

Project Title

50 PRESTBURY
DRIVE
WARMINSTER

Drawing Title

EXISTING GRD
FLOOR PLAN
& ELEVATIONS

This drawing is copyright
Contractors must verify all dimensions at the site before
setting out, commencing work or making any shop drawing.
Do not scale off the drawing. Only figured dimensions are to
be worked from. Any discrepancies must be reported to the
consultant immediately.

Sheet Size
A2
Date
JULY 26
Scale
1:100
Prepared by
IDS
Drawing No.

821/S01a