




EXISTING EAST ELEVATION
Scale 1:100

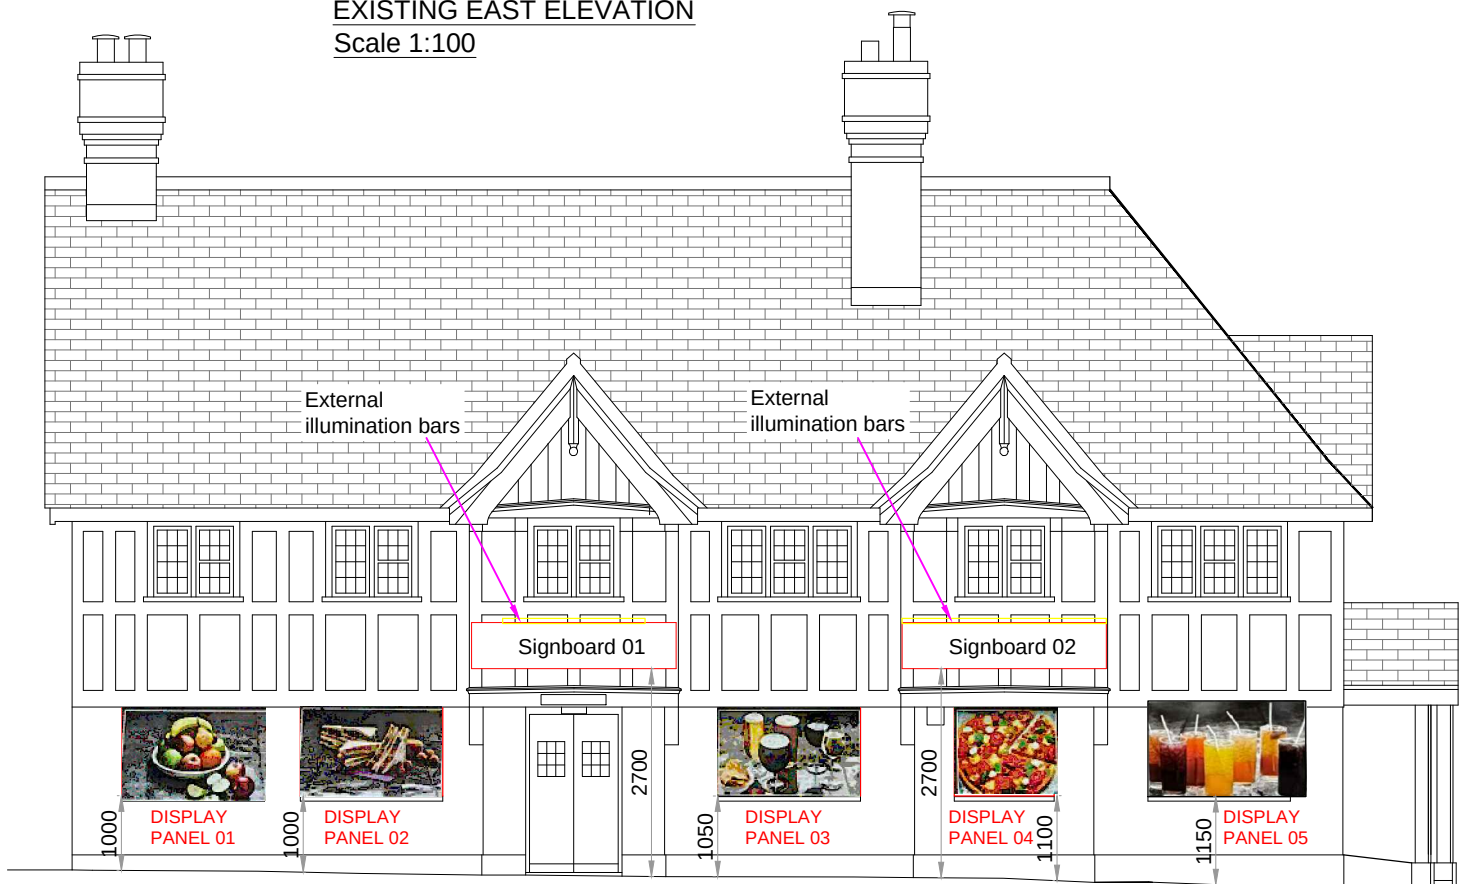

PROPOSED EAST ELEVATION
Scale 1:100

Display panel 01
HxWxD: 1.15m x 1.8m x 0.03m
Material: Aluminium composite panel (ACP) with digitally printed vinyl

Display panel 02
HxWxD: 1.15m x 1.8m x 0.03m
Material: Aluminium composite panel (ACP) with digitally printed vinyl

Display panel 03
HxWxD: 1.15m x 1.8m x 0.03m
Material: Aluminium composite panel (ACP) with digitally printed vinyl

Display panel 04
HxWxD: 1.15m x 1.3m x 0.03m
Material: Aluminium composite panel (ACP) with digitally printed vinyl



Display panel 05
HxWxD: 1.3m x 1.8m x 0.03m
Material: Aluminium composite panel (ACP) with digitally printed vinyl



Signboard 01
Fascia sign
HxWxD: 0.6m x 2.7/3.0m x 0.1m
Max. height of letters: 25cm
Material: Aluminium composite panels
Illumination: Externally illuminated by external lighting fixed to the fascia signs
Colours: Purple violet- RAL 4007
Traffic yellow- RAL 1023



Signboard 02
Fascia sign
HxWxD: 0.6m x 2.7/3.0m x 0.1m
Max. height of letters: 35cm
Material: Aluminium composite panels
Illumination: Externally illuminated by external lighting fixed to the fascia signs
Colours: Purple violet- RAL 4007
Traffic yellow- RAL 1023
White- RAL 9016

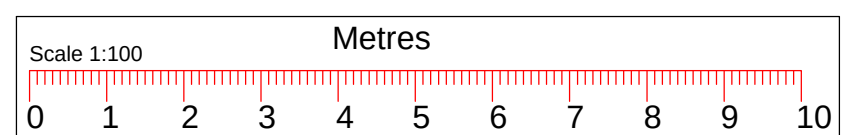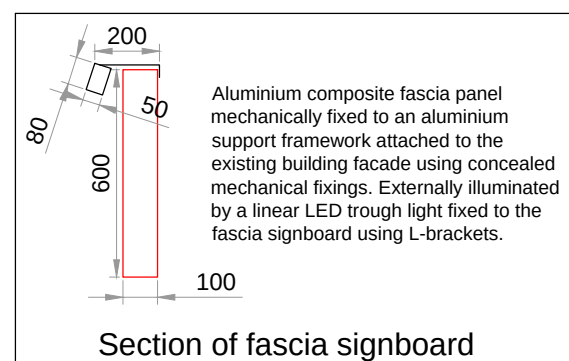

TITLE: INSTALLATION OF ADVERTISEMENTS

NAME : THE CROSS KEYS
ADDRESS : HIGH STREET
ROWDE
SN10 2PN



MKM DESIGN & CONSTRUCTION

Contact: M.Ramela (BSc.)
Tel : 07885503039 Web: mkmdesigns.co.uk
Email: mathu_eng@yahoo.co.uk

IMPORTANT NOTE:
1. This drawing is copyright of MKM DESIGN AND CONSTRUCTION LTD. This can be used for any purposes, if it is issued/submitted by us only.
2. Contractor/Builder to check all dimensions on site before commencement of any works, any discrepancies to be notified to us in writing.
3. All works shall comply with the latest Building Regulations & be to the satisfaction of the Local Authority.
4. Materials shall be suitable for the purpose for which they are used & the quality shall not be lower than that defined in the relevant British standards.
5. The structural beam sizes shown on this drawing shall be installed once the beam sizes and structural calculations are approved by the Local Authority. Any changes to beam length and bearing plate/ bearing pier sizes to be confirmed with our engineer.

Drg No : MKM/26/HIG/PL02

Page : 01/03

Drwn By: M.Mathu

Date : 03/09/2026

Scale : Shown@A3