

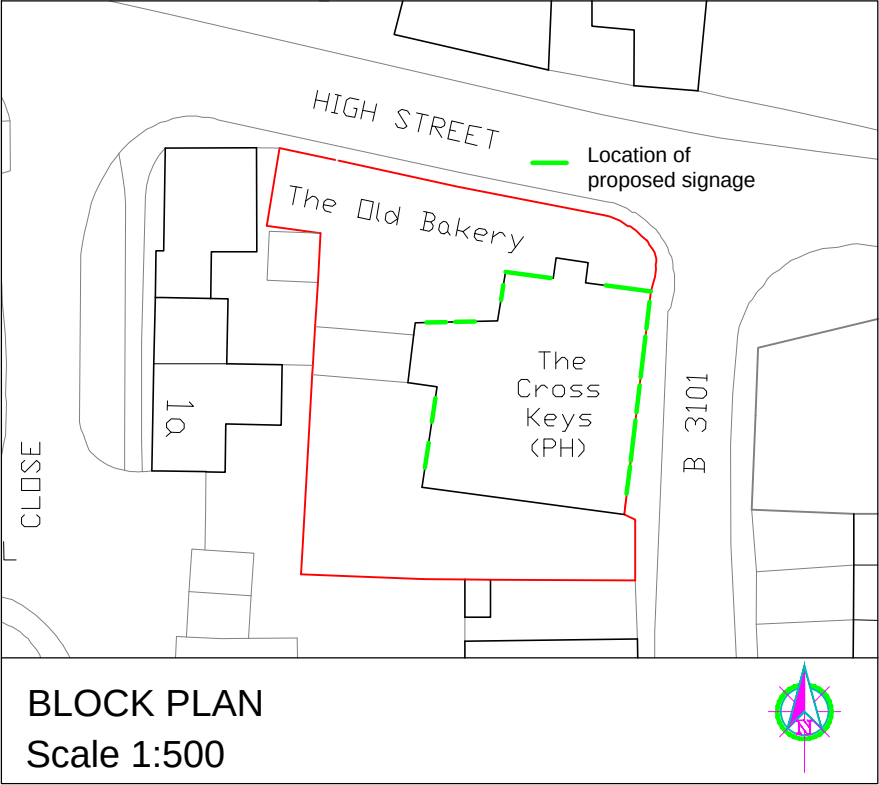
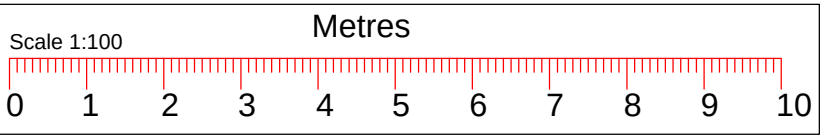
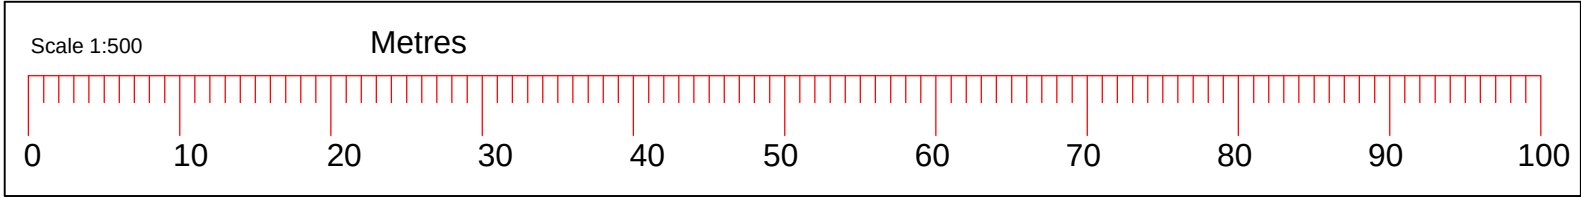


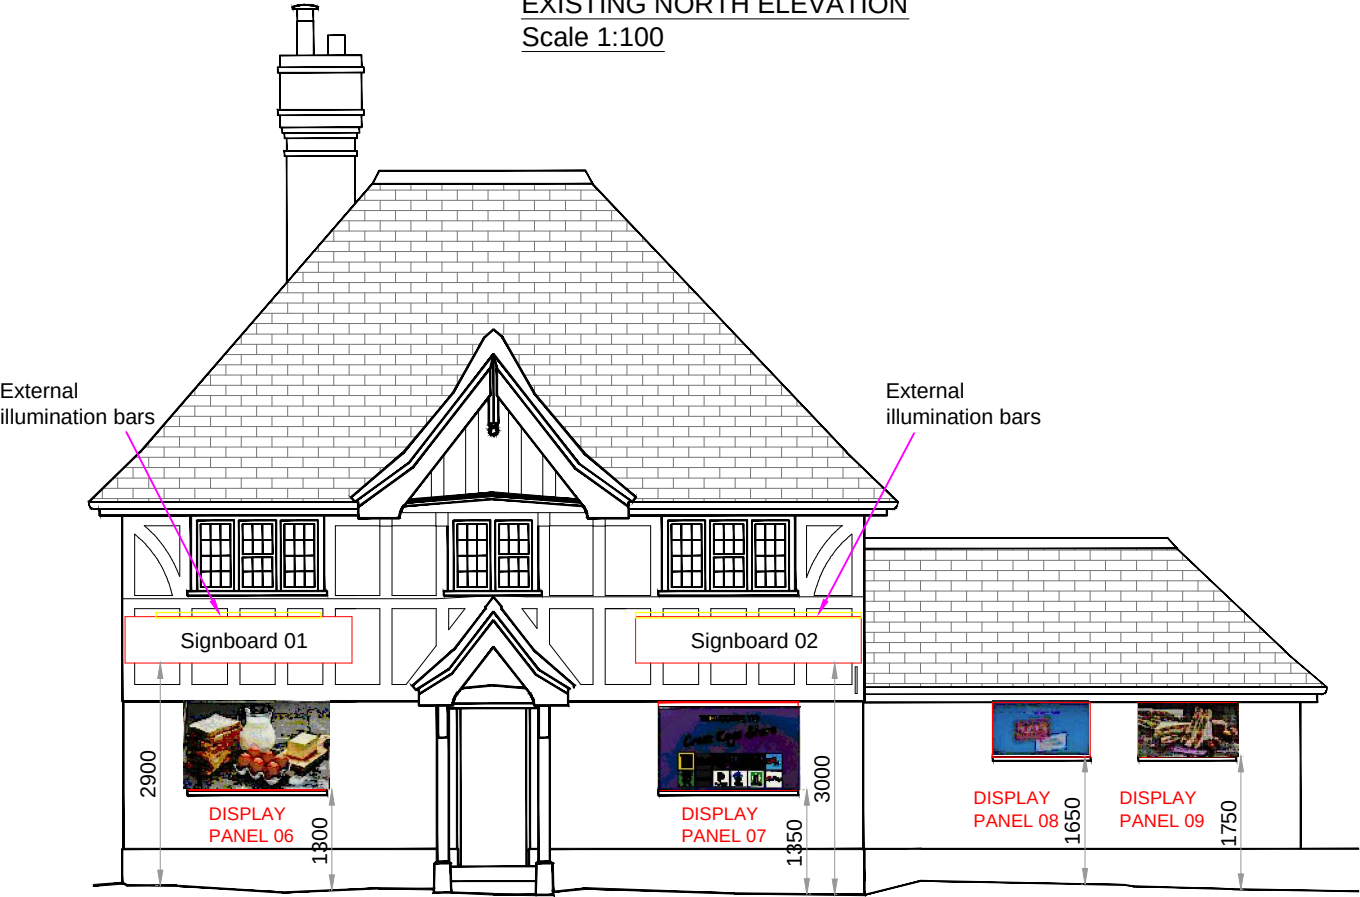

EXISTING NORTH ELEVATION

Scale 1:100

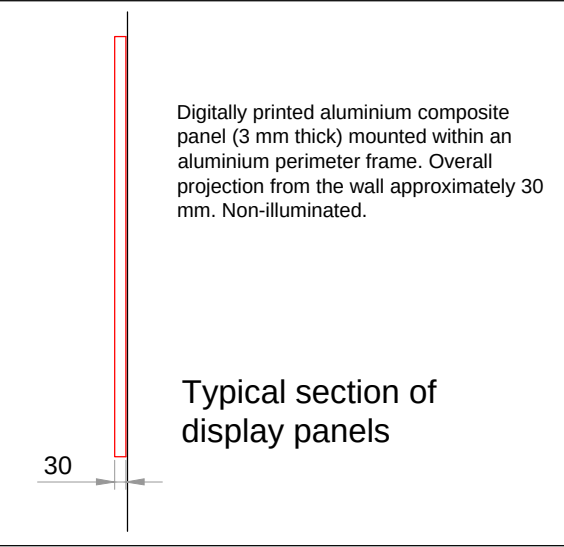

PROPOSED NORTH ELEVATION

Scale 1:100

Display panel 06
HxWxD: 1.15m x 1.8m x 0.03m
Material: Aluminium composite panel (ACP) with digitally printed vinyl

Display panel 07
HxWxD: 1.15m x 1.8m x 0.03m
Material: Aluminium composite panel (ACP) with digitally printed vinyl

Display panel 08
HxWxD: 0.7m x 1.3m x 0.03m
Material: Aluminium composite panel (ACP) with digitally printed vinyl

Display panel 09
HxWxD: 0.7m x 1.3m x 0.03m
Material: Aluminium composite panel (ACP) with digitally printed vinyl

TITLE: INSTALLATION OF ADVERTISEMENTS

NAME : THE CROSS KEYS

ADDRESS : HIGH STREET

ROWDE

SN10 2PN



IMPORTANT NOTE:
1. This drawing is copyright of MKM DESIGN AND CONSTRUCTION LTD. This can be used for any purposes, if it is issued/submitted by us only.
2. Contractor/Builder to check all dimensions on site before commencement of any works, any discrepancies to be notified to us in writing.
3. All works shall comply with the latest Building Regulations & be to the satisfaction of the Local Authority.
4. Materials shall be suitable for the purpose for which they are used & the quality shall not be lower than that defined in the relevant British standards.
5. The structural beam sizes shown on this drawing shall be installed once the beam sizes and structural calculations are approved by the Local Authority. Any changes to beam length and bearing plate/ bearing pier sizes to be confirmed with our engineer.

Contact: M.Ramela (BSc.)
Tel : 07885503039 Web: mkmdesigns.co.uk
Email: mathu_eng@yahoo.co.uk