

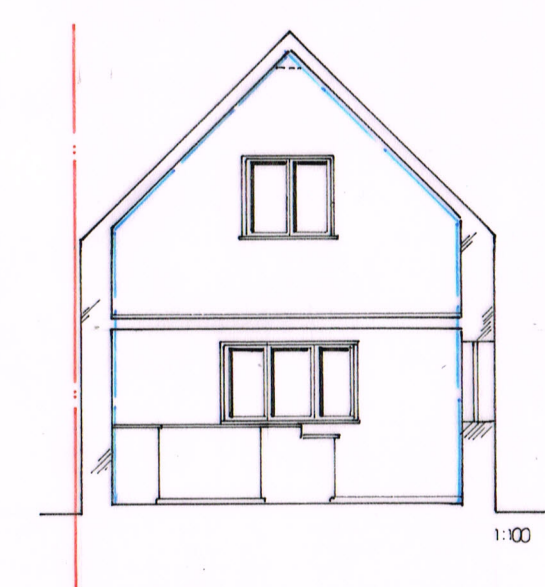
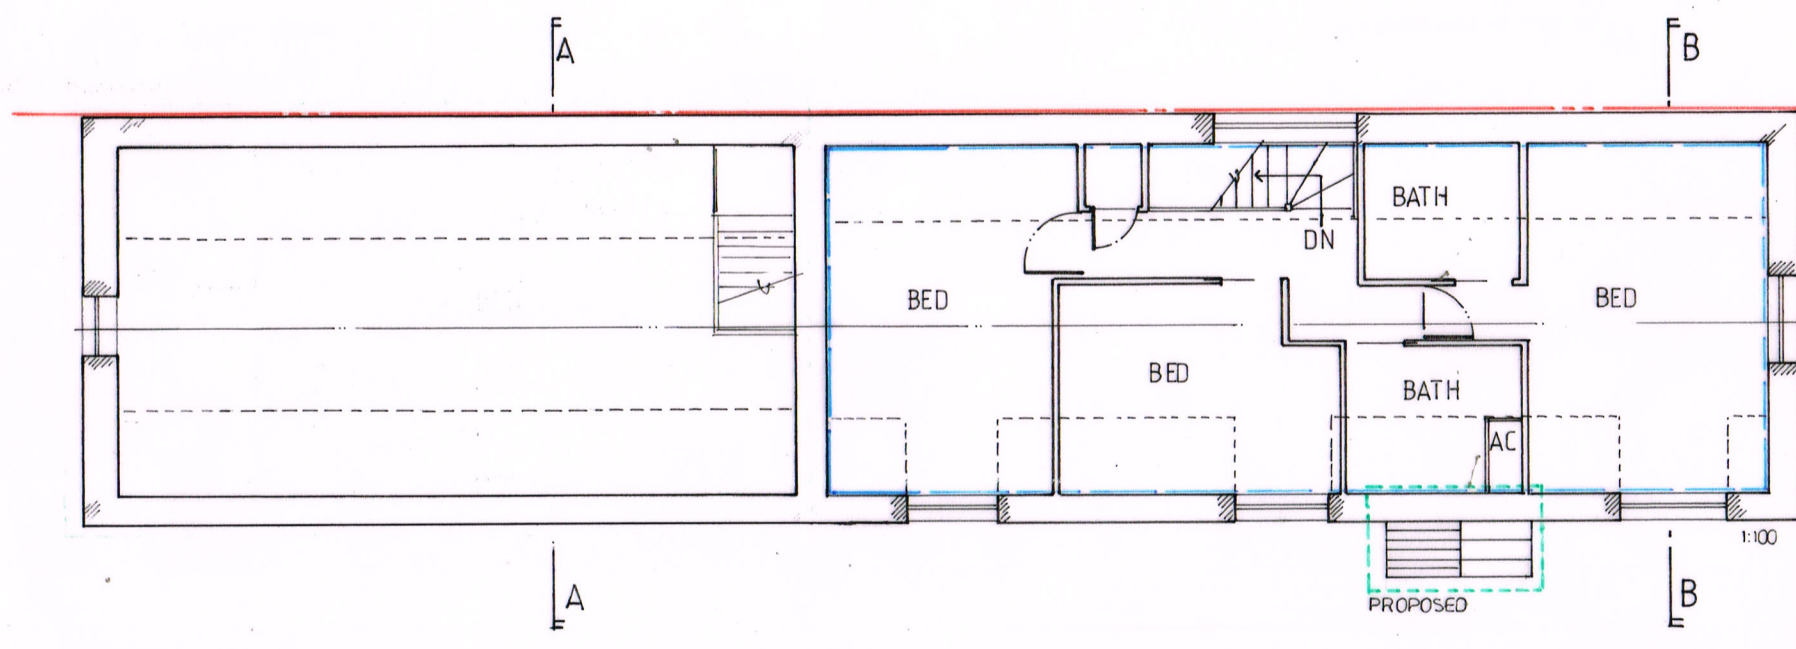


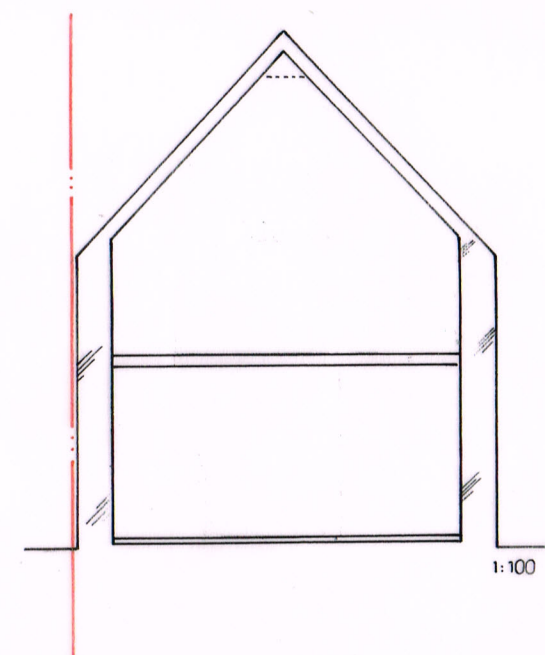

SCALE 1:100

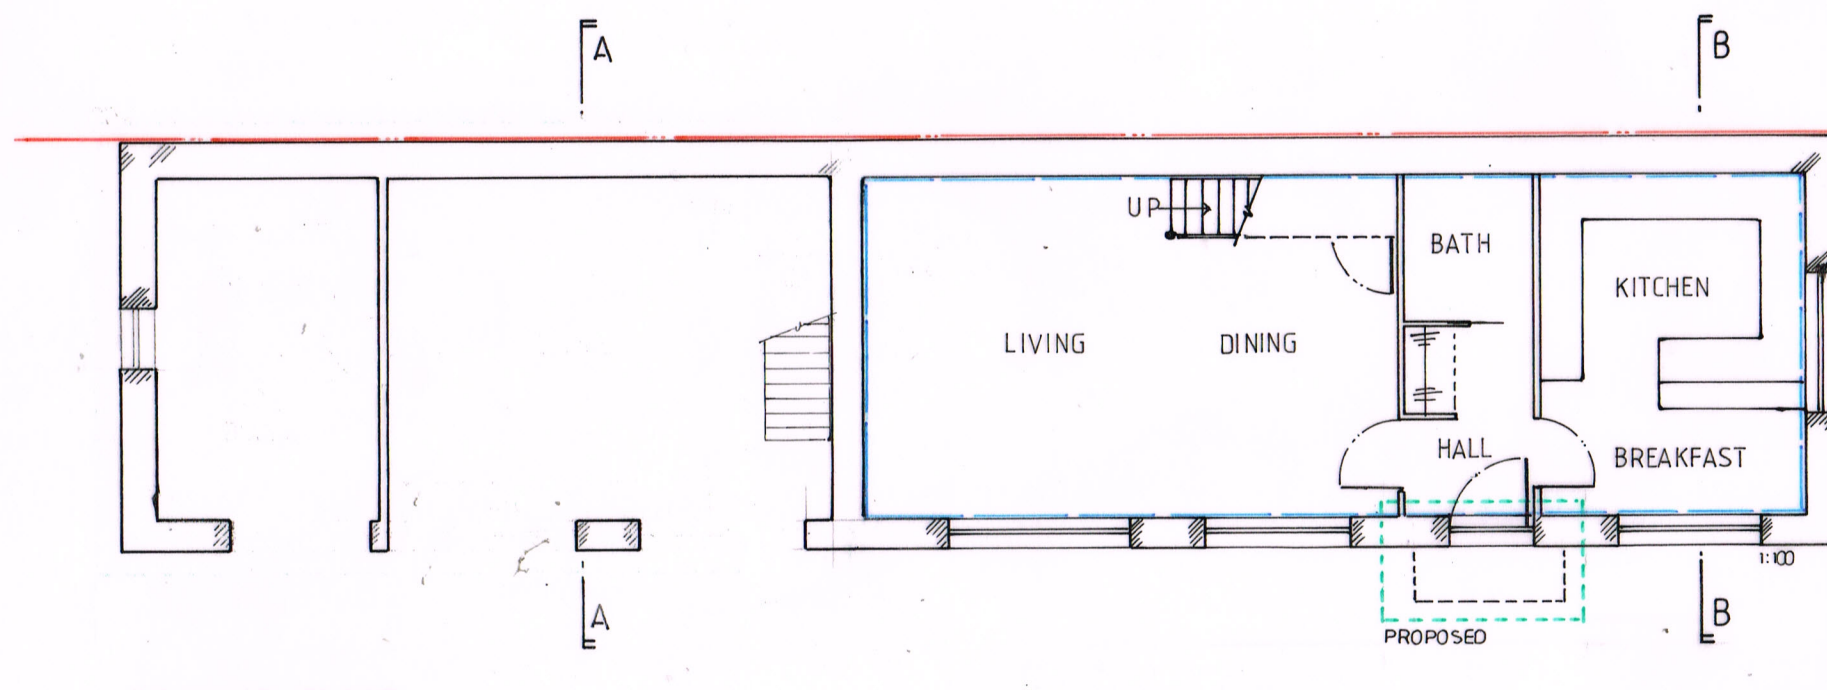

0 1 2 3 4 5 m

Do not scale from this drawing for construction use figured dimensions only. If you are in doubt please ask using the contact details below.

Contact: Tel. 01793 272179
email: design@conceptarchitecture.co.uk

**PLANNING
ONLY**

ASHTON KEYNES

PROPOSED FLOOR PLANS

C0260503	1:100	5:26	RSH
----------	-------	------	-----

260503/PI002



concept architecture
Designing Dreams. Creating Reality