



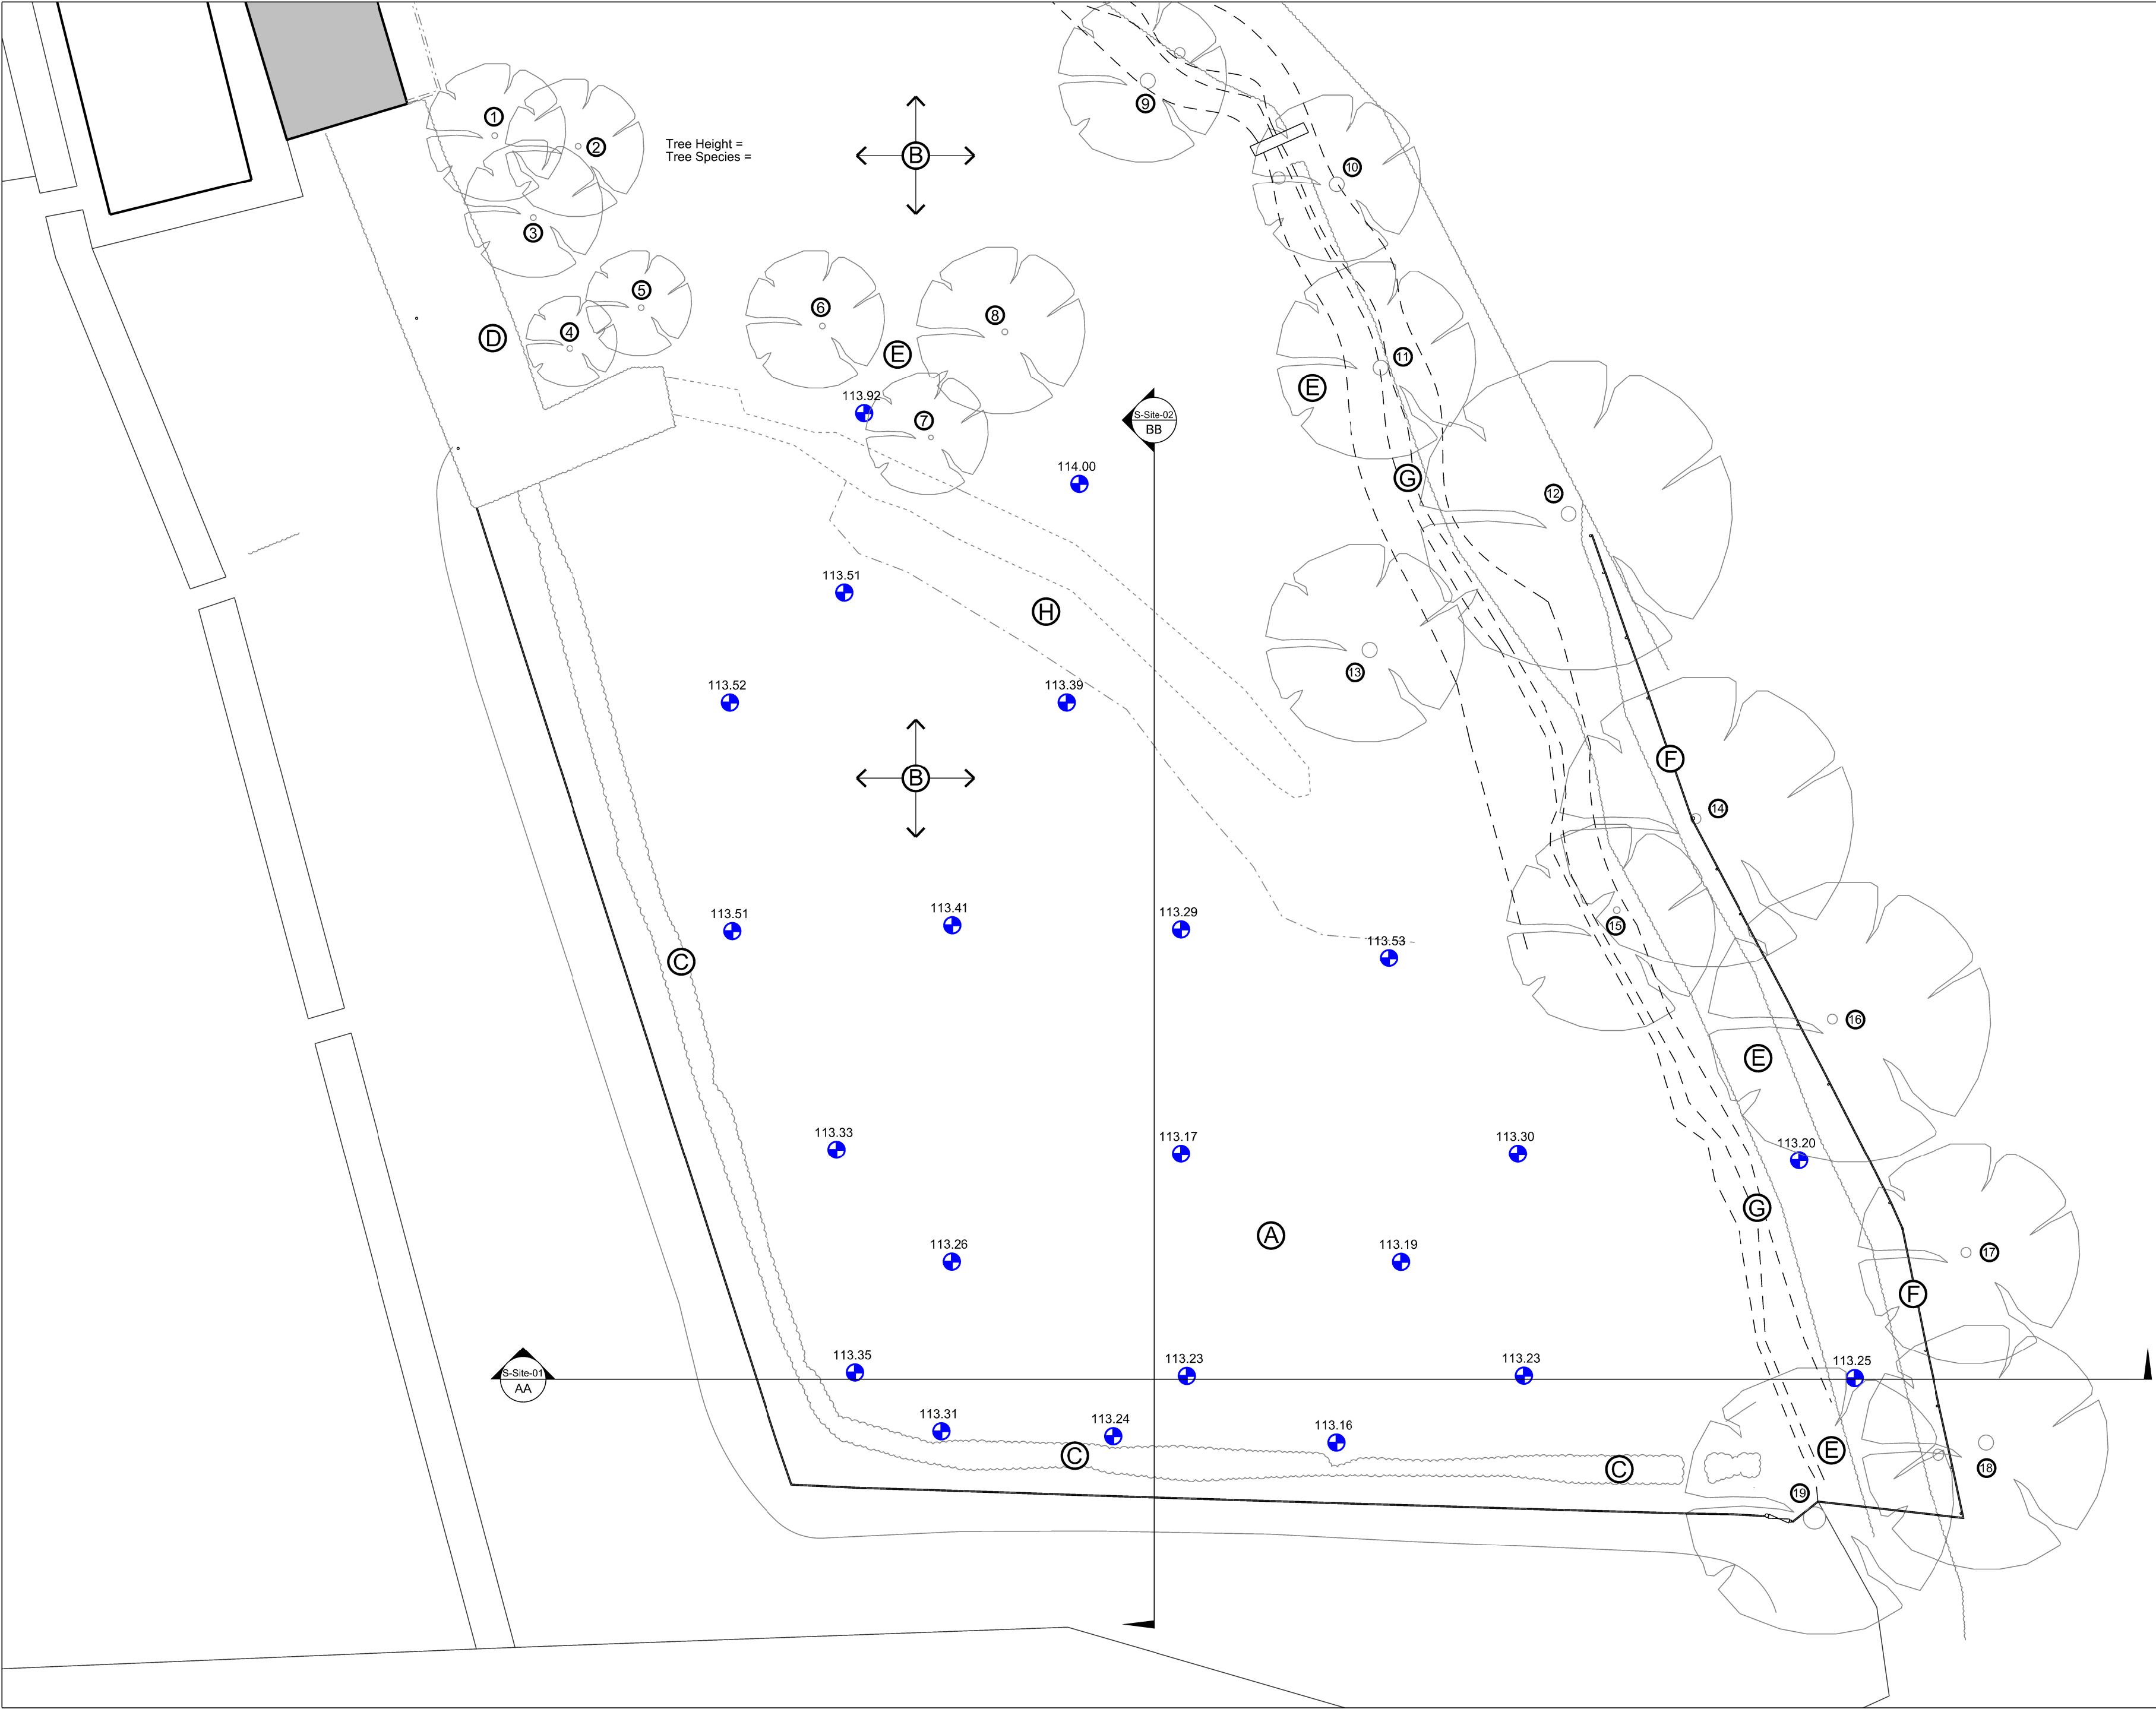

Contractors must check all dimensions on site. Only figured dimensions are to be worked from. Discrepancies must be reported before proceeding. This drawing is copyright. ©

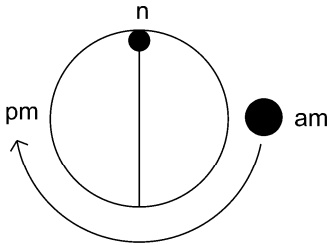

NOTES

- (A) Application site (Garden) laid to grass
- (B) Rear garden laid to grass
- (C) Hedgerow planting to site boundary (circa 2.0m - 2.2m high)
- (D) Landscape planting to site boundary (circa 2.0m - 2.2m high)
- (E) Established / mature tree planting as indicated
- (F) Timber post and rail fencing to site boundary with additional landscape planting under establishment.
- (G) Ditch inboard of site boundary as indicted
- (H) Level change / bank as indicated

LEGEND

- Existing Spot Level

TREES (Stated heights are above ground level)

- (1) Height = 5.41m; Specis = Silver Birch
- (2) Height = 9.21m; Specis = Silver Birch
- (3) Height = 8.05m; Specis = Silver Birch
- (4) Height = 7.76m; Specis = Silver Birch
- (5) Height = 8.28m; Specis = Silver Birch
- (6) Height = 8.94m; Specis = Hornbeam
- (7) Height = 7.90m; Specis = Hornbeam
- (8) Height = 7.87m; Specis = Hornbeam
- (9) Height = 13.94m; Specis = Ash
- (10) Height = 9.98m; Specis = Hawthorn
- (11) Height = 10.51m; Specis = Hawthorn
- (12) Height = 13.03m; Specis = Ash
- (13) Height = 10.86m; Specis = Ash
- (14) Height = 12.74m; Specis = Oak
- (15) Height = 9.75m; Specis = Hawthorn
- (16) Height = 15.49m; Specis = Oak
- (17) Height = 9.73m; Specis = Oak
- (18) Height = 17.46m; Specis = Willow
- (19) Height = 14.09m; Specis = Willow

Rev	Date

Project
Ms P & Ms T Pascoe;
Proposed Tennis Court

Drawing Title
Site Plan
(As Existing)

Status
Planning

Drawing Number	Revision
P-Site-03	P01
Scale	Date
1:200	12.09.26

