



EAST AND WEST ELEVATIONS

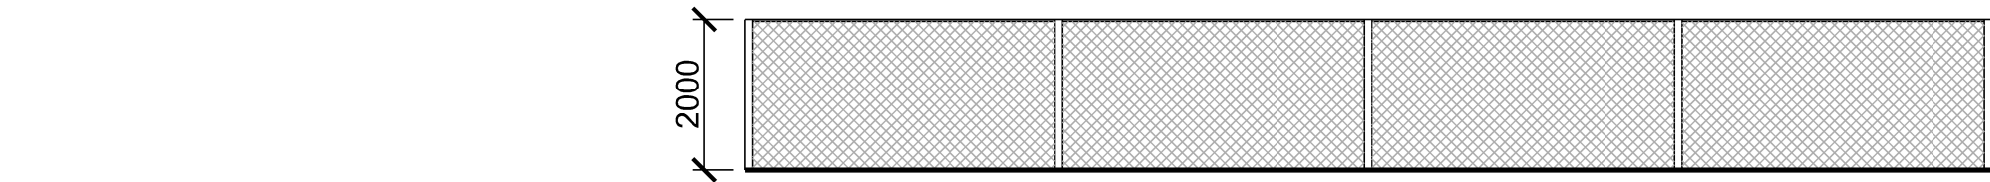


Notes:  
- Fencing to be 2m high dropping to 0.9m as indicated.  
- Fencing to be 'Invisible post and open mesh chain link fencing'. (See image top right)

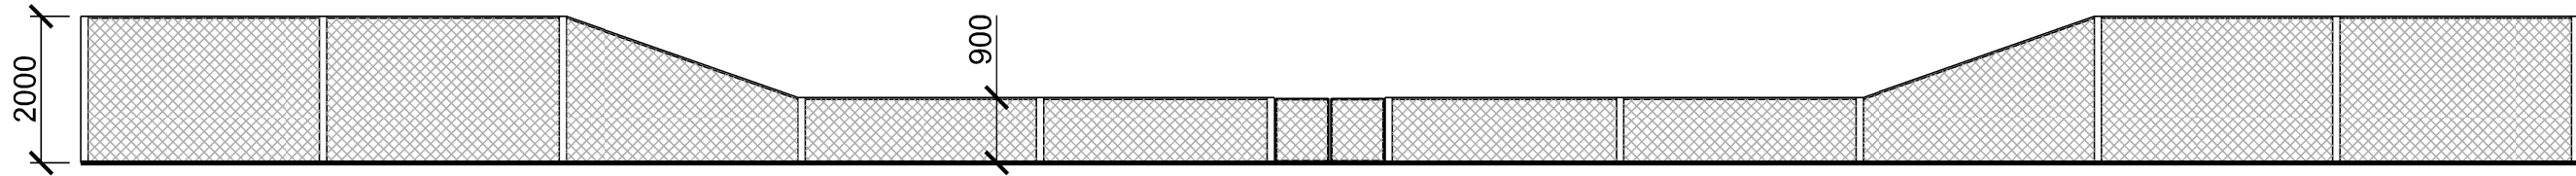

NORTH AND SOUTH ELEVATIONS




Contractors must check all dimensions on site. Only figured dimensions are to be worked from. Discrepancies must be reported before proceeding. This drawing is copyright. ©

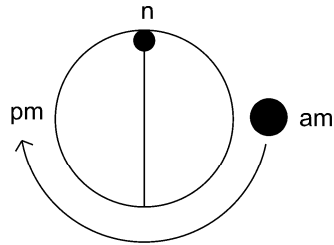

PROPOSED PLAN

Notes:  
- All dimensions based on standard LTA Court Sizing.  
- Court surfacing to be 'Synthetic Grass'. (See image above right)

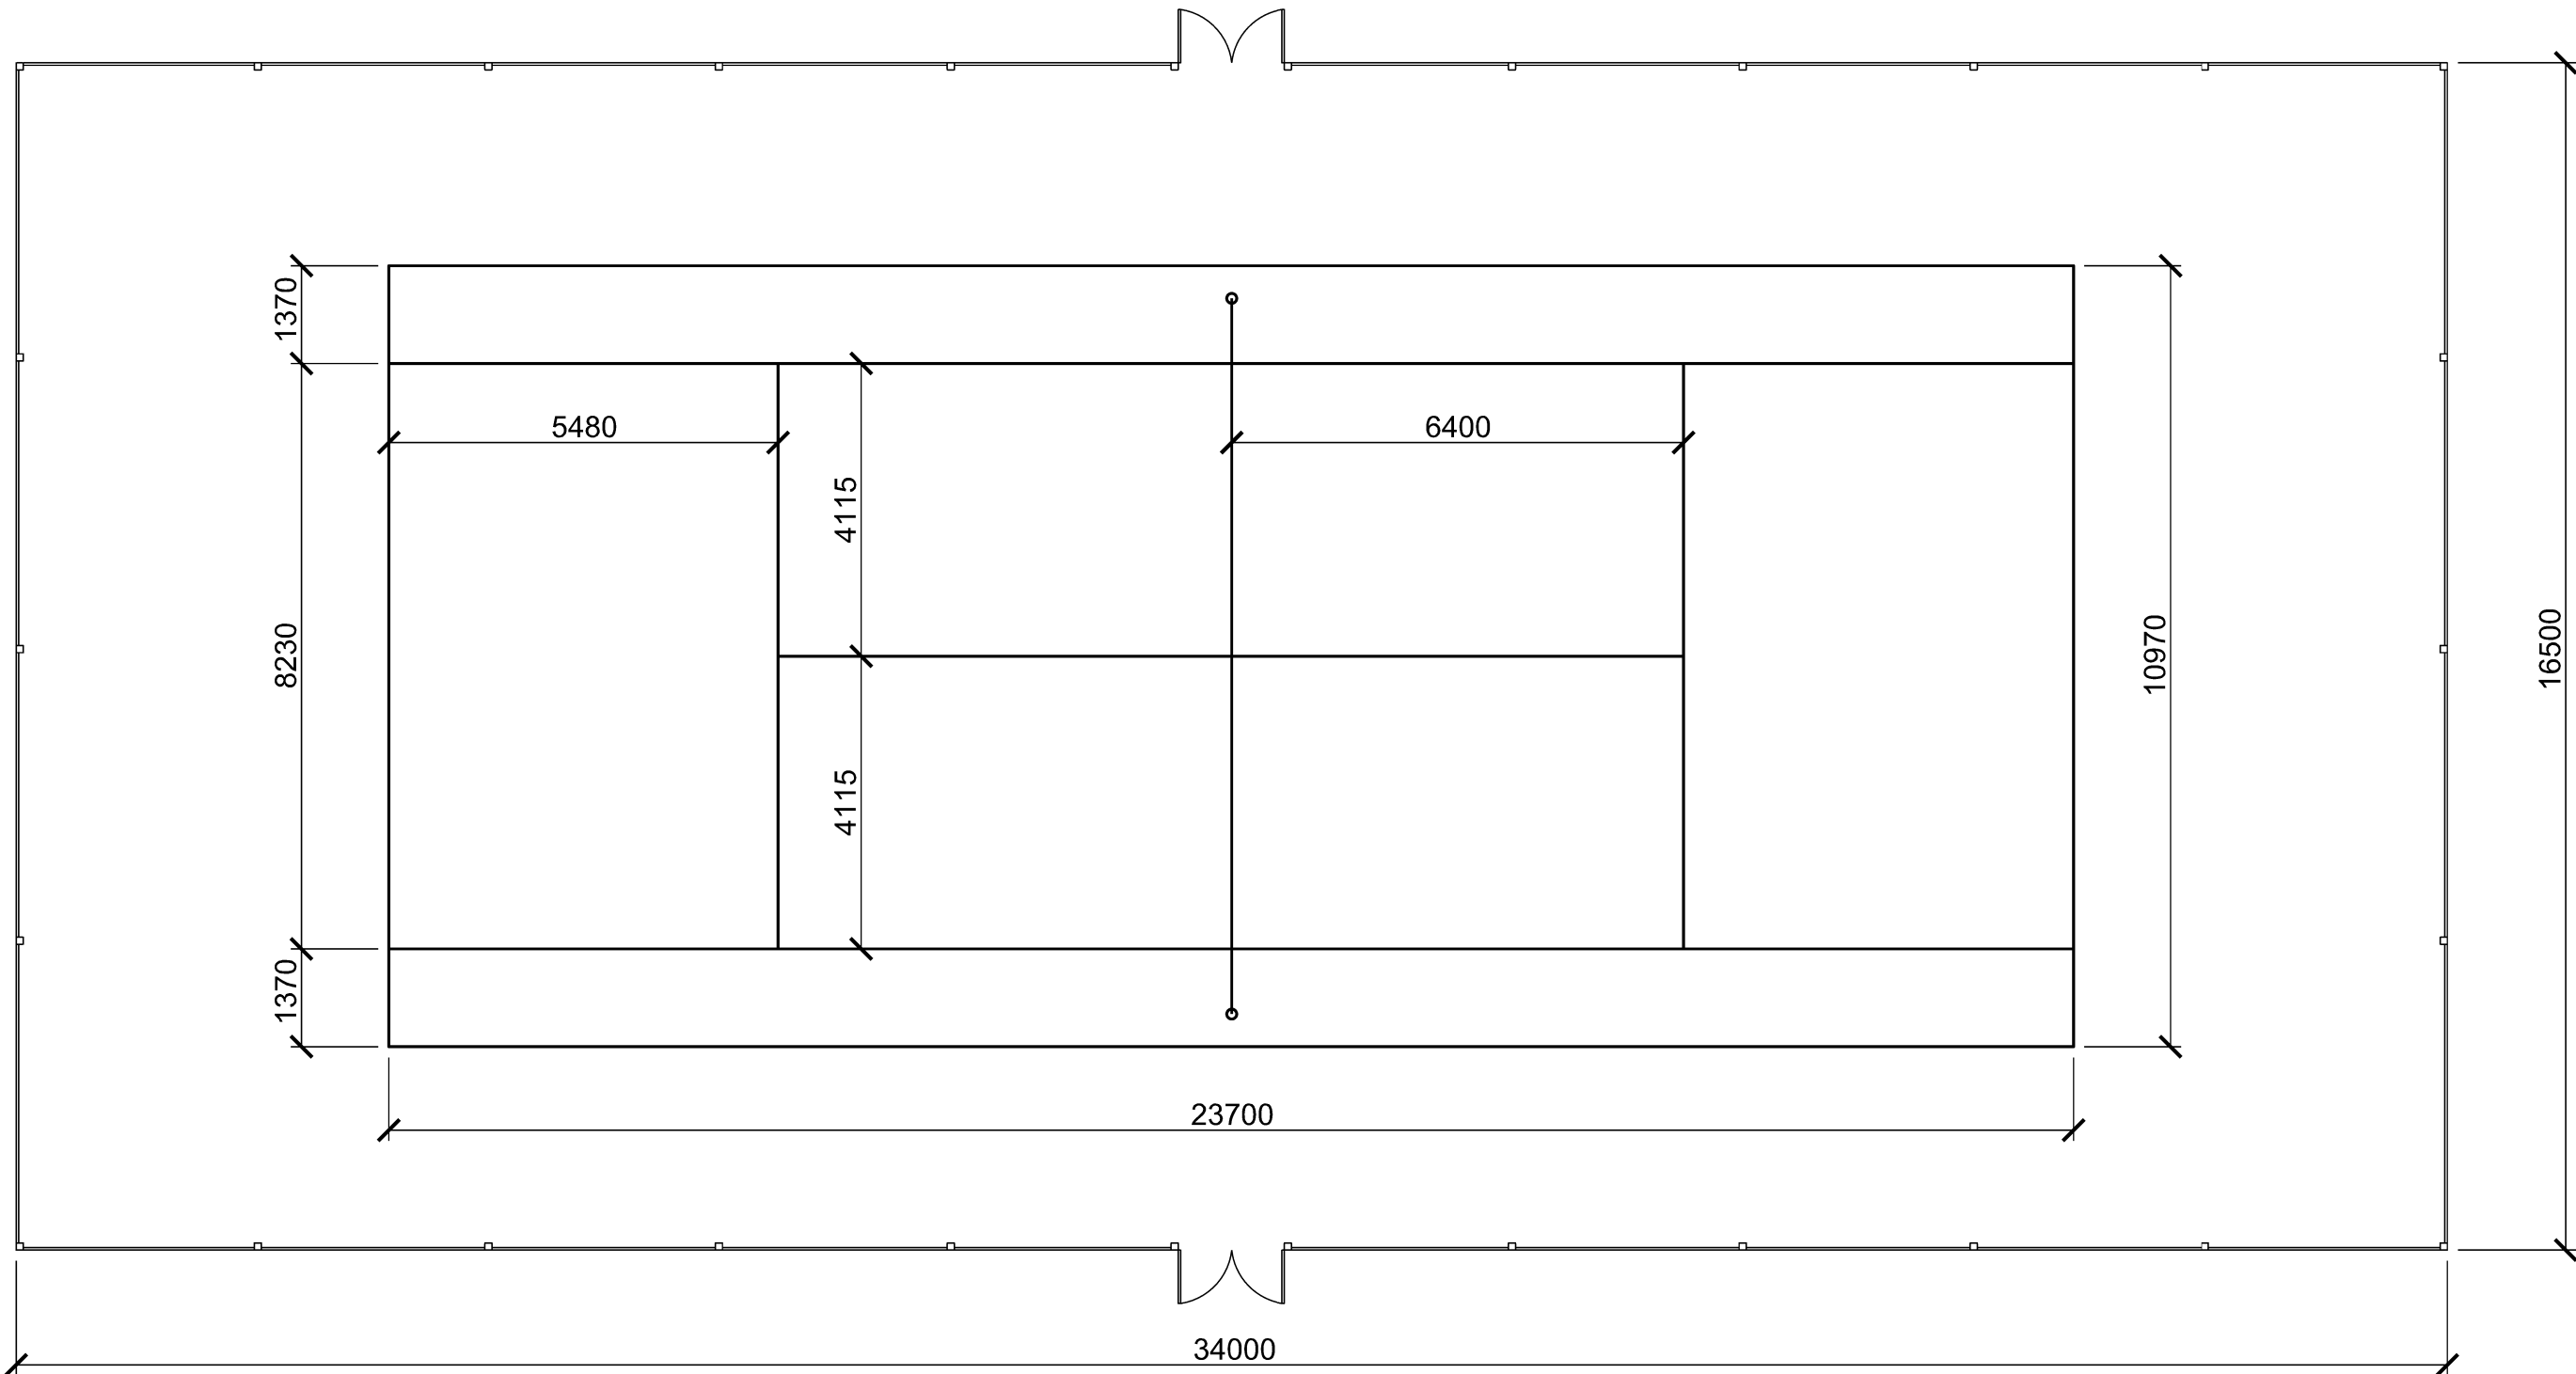

| Rev              | Date |
|------------------|------|
| Revision Details |      |

Project  
Ms P & Ms T Pascoe;  
Proposed Tennis Court

Drawing Title  
Proposed Tennis Court

Status  
Planning

|                        |            |                  |
|------------------------|------------|------------------|
| Drawing Number<br>C-01 |            | Revision<br>P01  |
| Scale<br>1:100         | Size<br>A2 | Date<br>09.09.26 |

