

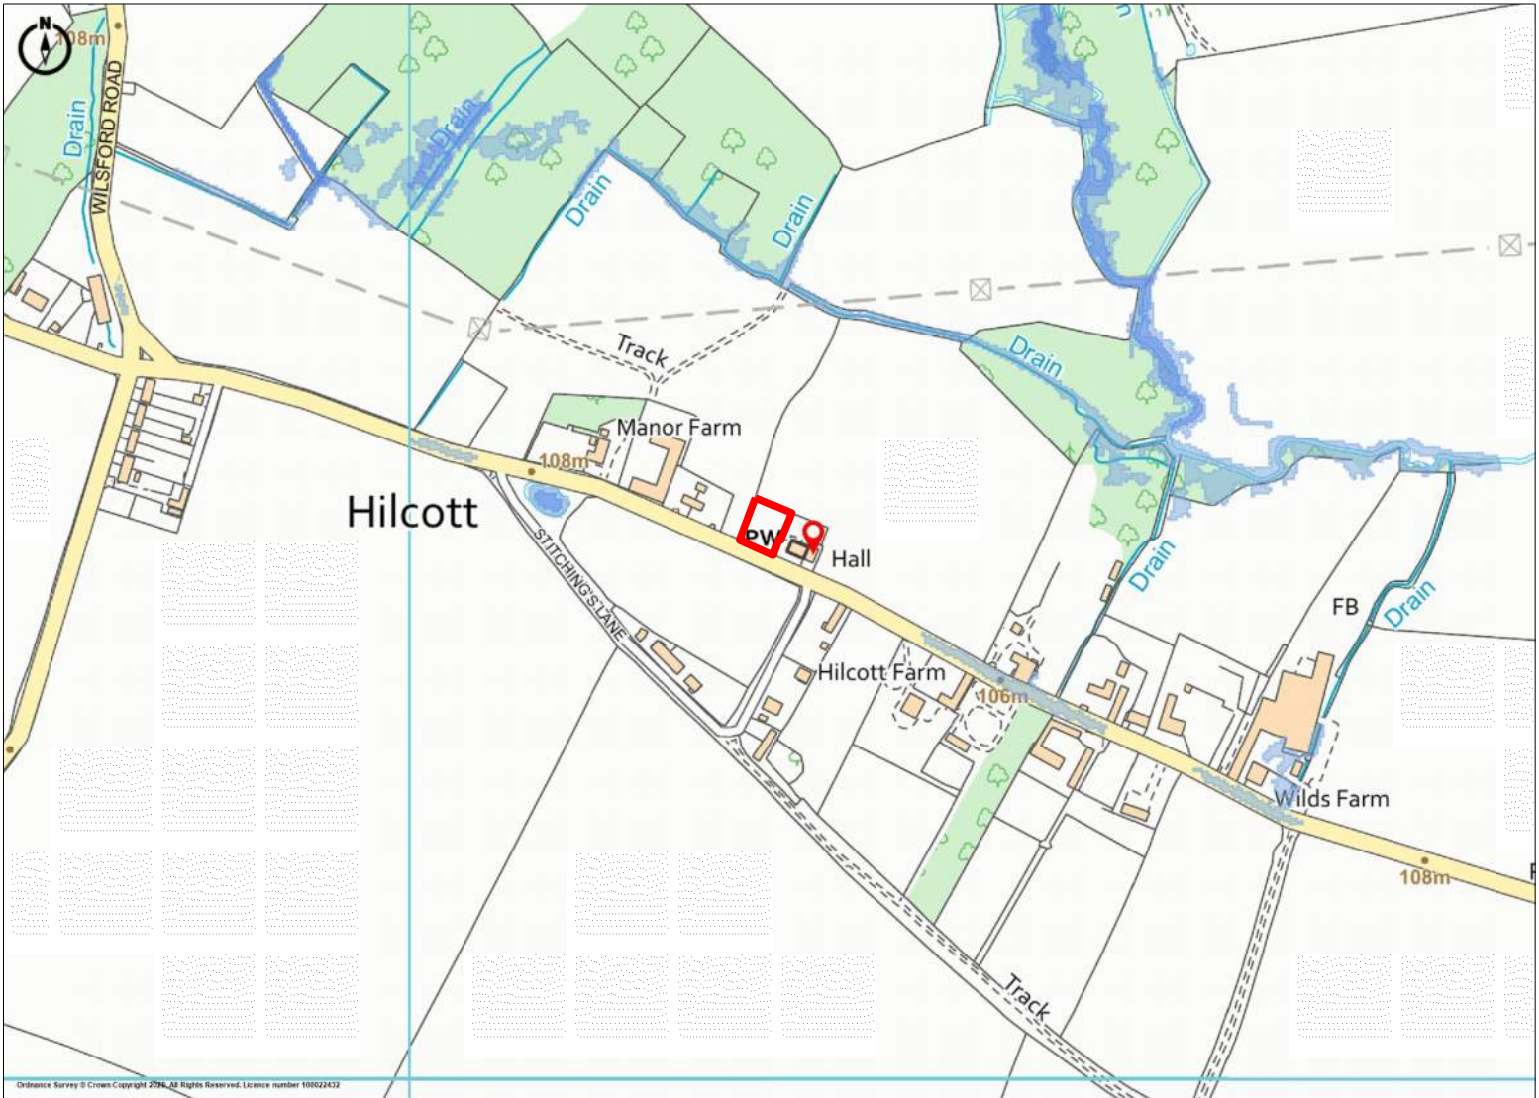


PRINTS AND REVISIONS				© PWA	
Rev	Date	Description		By	Chk
S3-5	11/09/26	REDRAWN; EVI ADDED;		pdw	

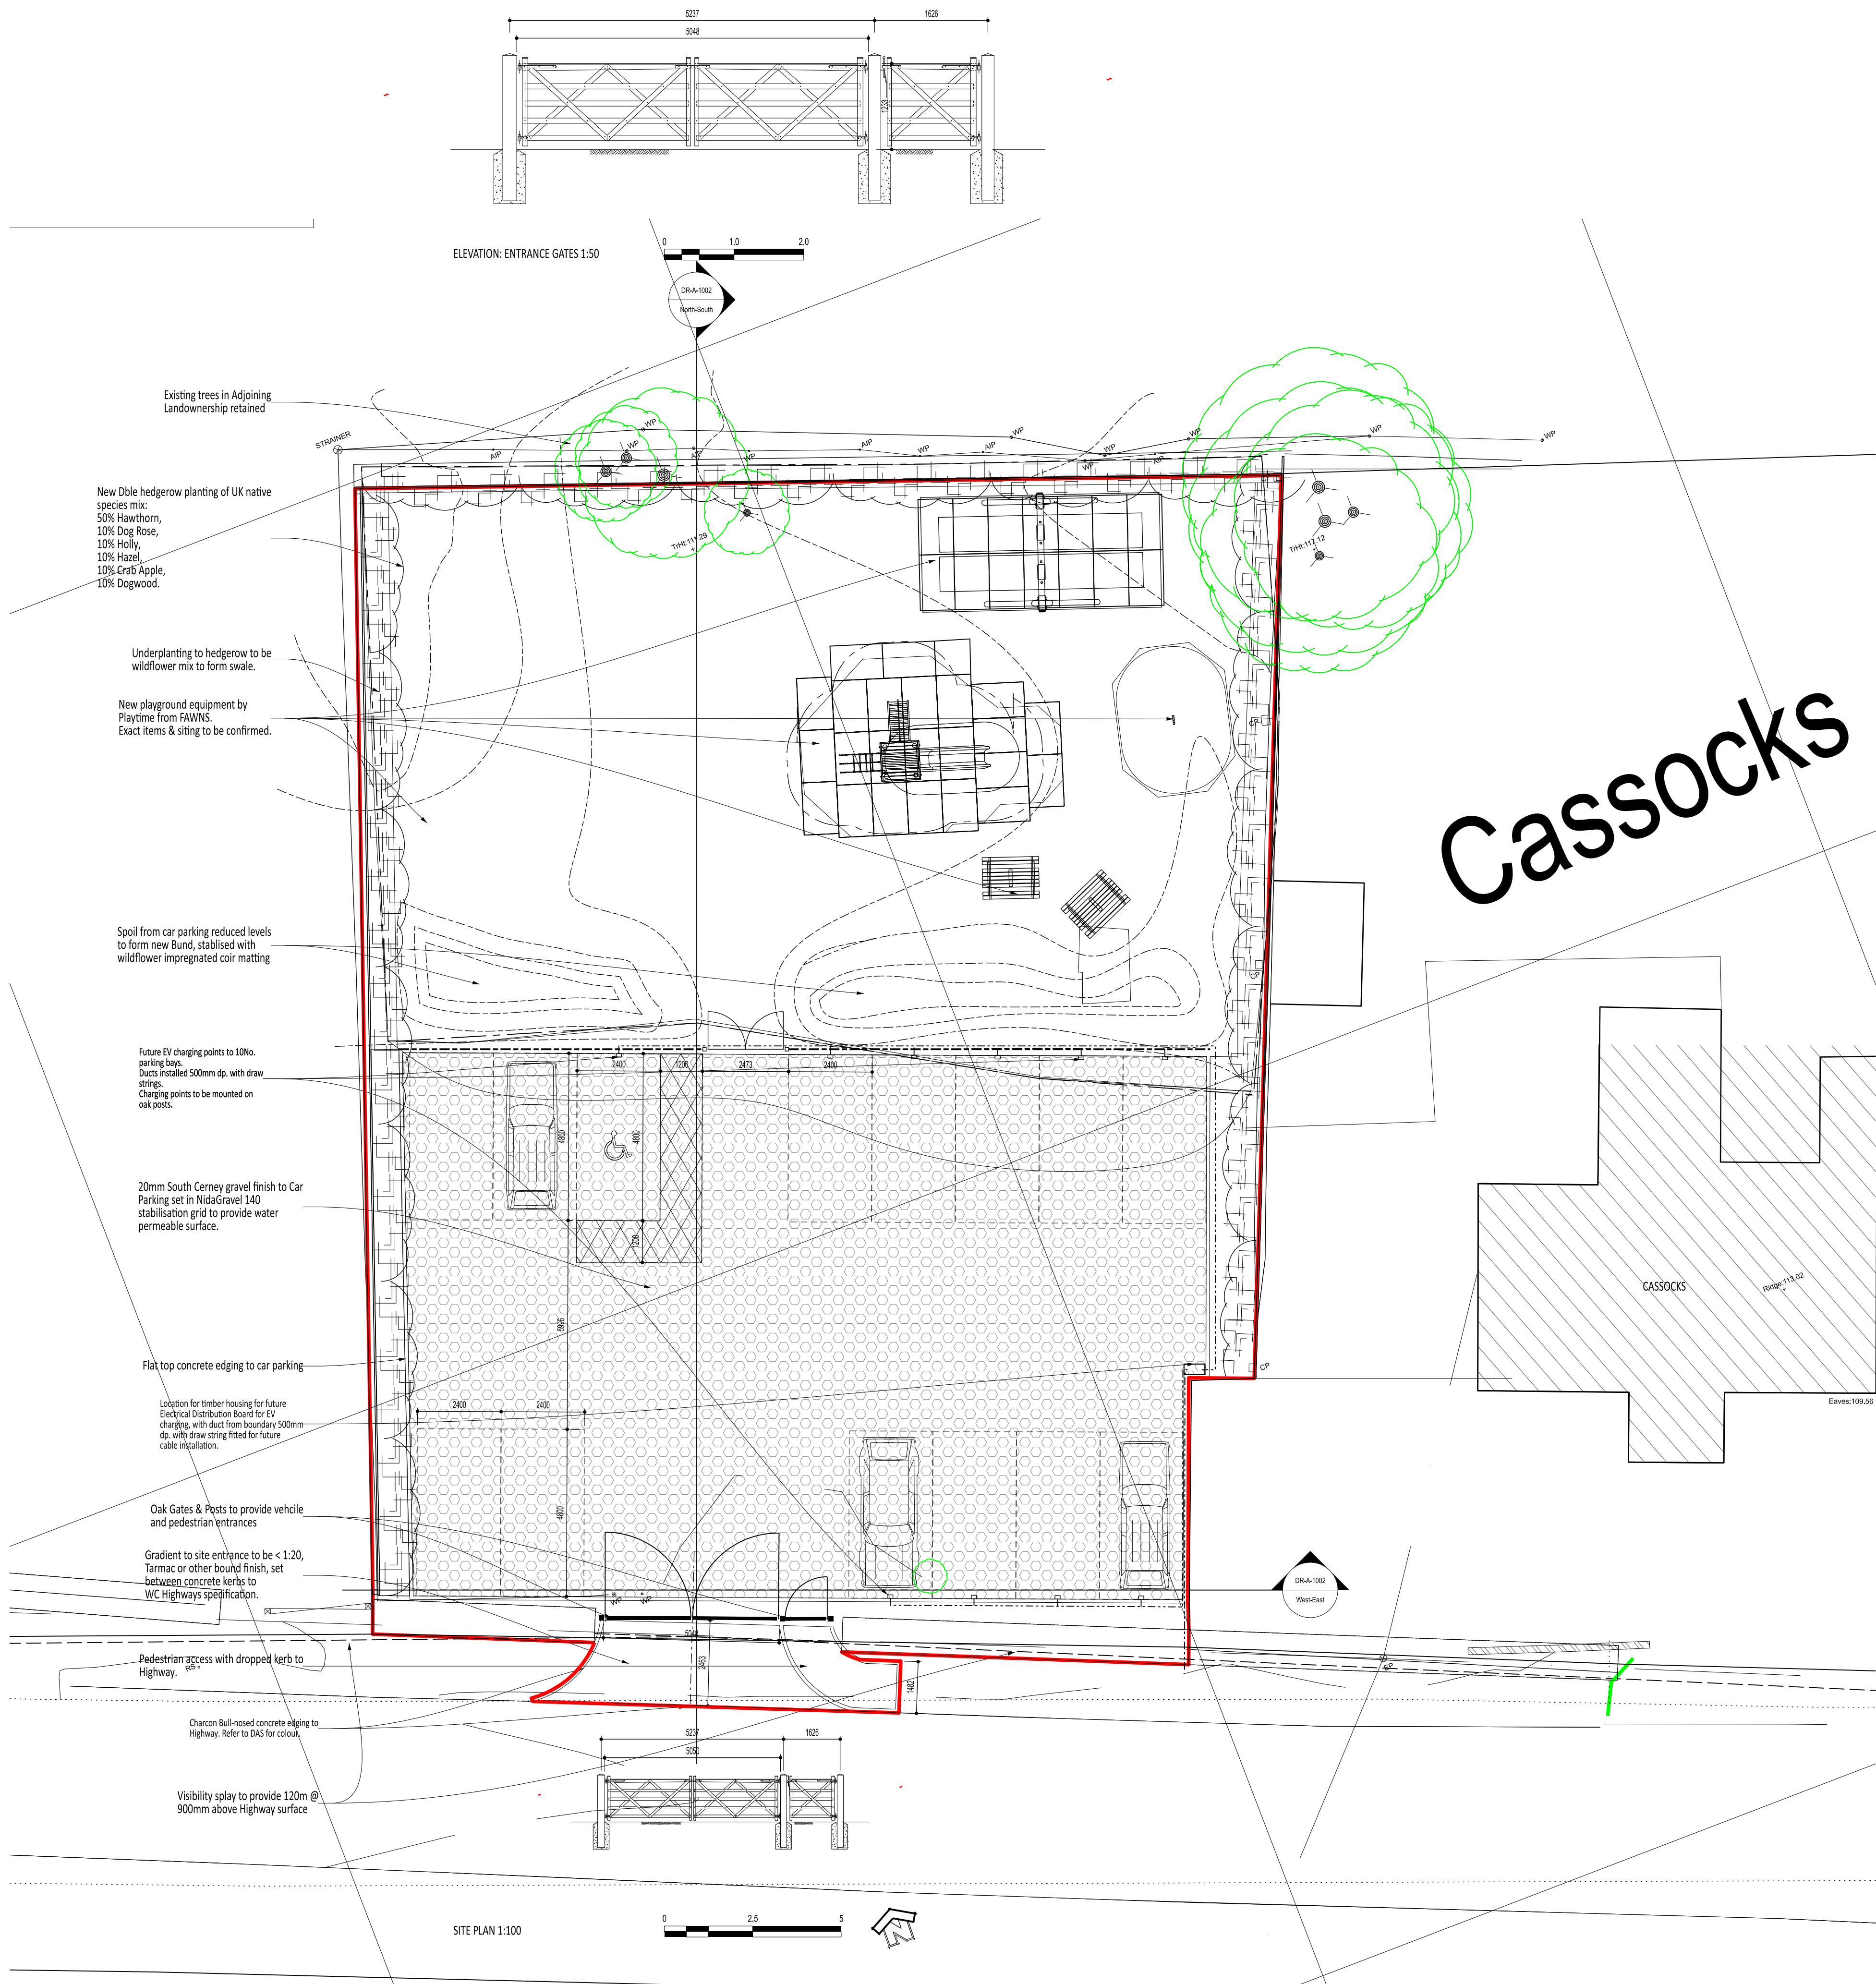

Promapv2
LANDMARK INFORMATION

SITE LOCATION PLAN: Not To Scale

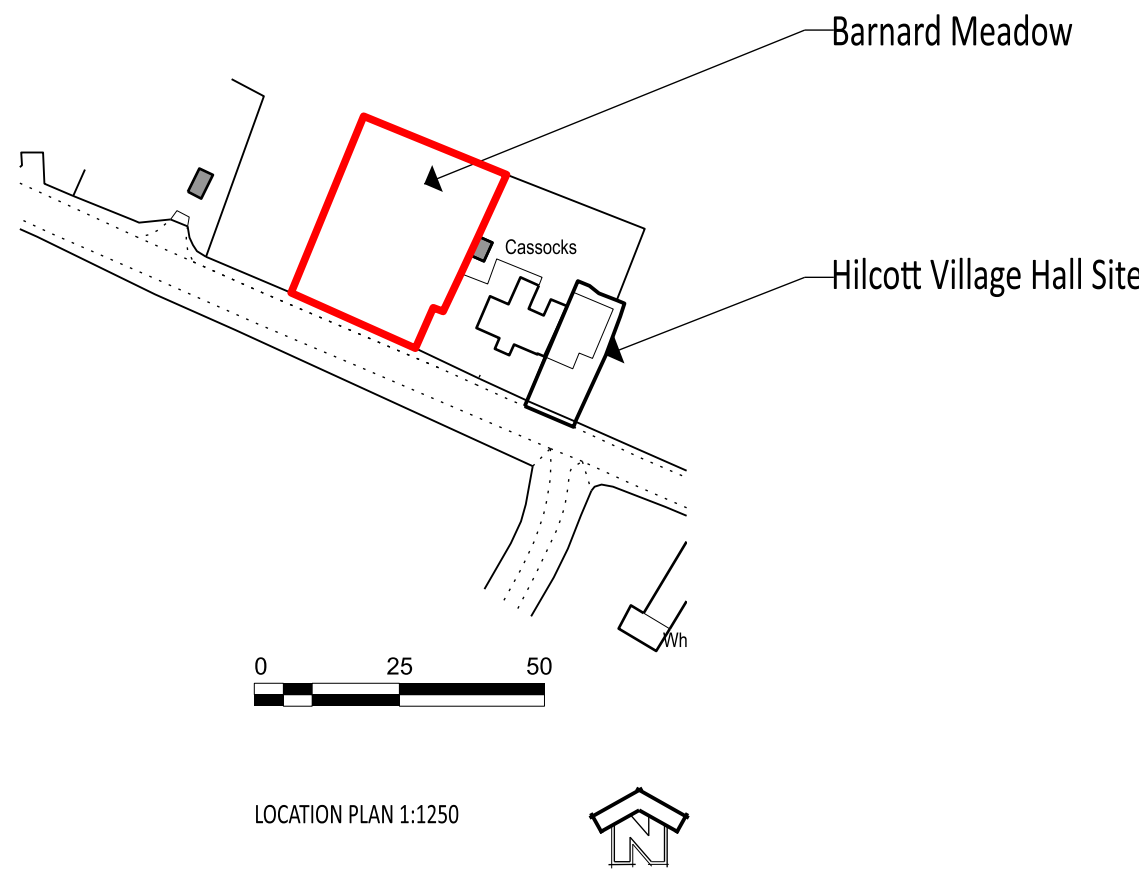

Project New Car Park & Community Space BARNARD MEADOW HILCOTT PEWSEY SN9 6EY		Client Trustees Of Hilcott Village Hall	
Title PROPOSALS General Arrangement SITE PLAN, GATE ELEVATIONS			
Status PLANNING			
Scale VARIES	Date March 25	Drawn pdw	
Job No. HVHBMH-PWA-XX-00-DR-A-1001	Drawing Number	Revision S3-5	
PATRICK WILSON Architects Architecture Planning Project Management Barleyfield Cottage, Pewsey, Wiltshire, SN9 6LU Tel: 01672 562178 E-mail: practice@pwarchitects.co.uk			

Check all dimensions and report any errors or omissions

A1 Sheet © PWA