


PRINTS AND REVISIONS				© PWA	
Rev	Date	Description	By	Chk	
			pdw		

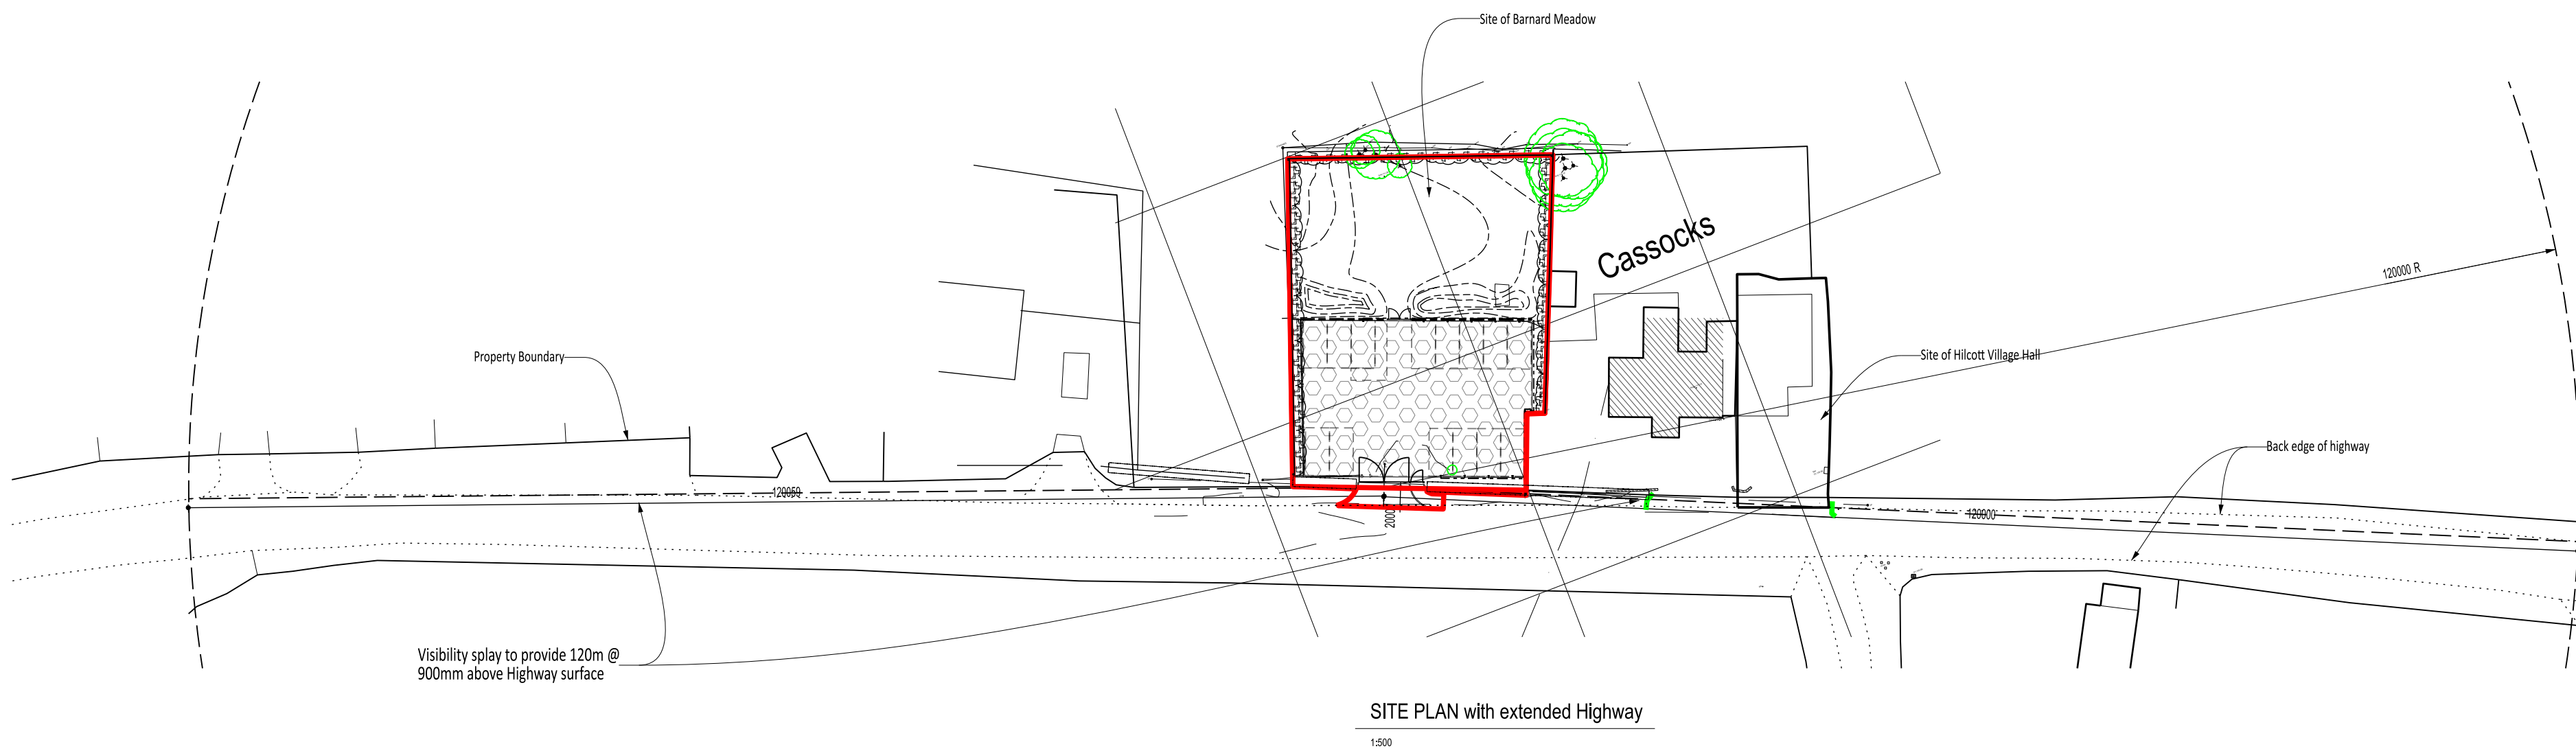

Project New Car Park & Community Space BARNARD MEADOW HILCOTT PEWSEY SN9 6EY		Client Trustees Of Hilcott Village Hall
Title PROPOSALS General Arrangement SITE PLAN, HIGHWAY VISIBILITY SPLAYS		
Status PLANNING		
Scale 1:500	Date June 25	Drawn pdw
Job No. HVHBMH-PWA-XX-00-DR-A-1004	Drawing Number	Revision
PATRICK WILSON Architects Architecture Planning Project Management Barleyfield Cottage, PEWSEY, Wiltshire, SN9 6LU Tel: 01672 562178 E-mail: practice@pwarchitects.co.uk		