
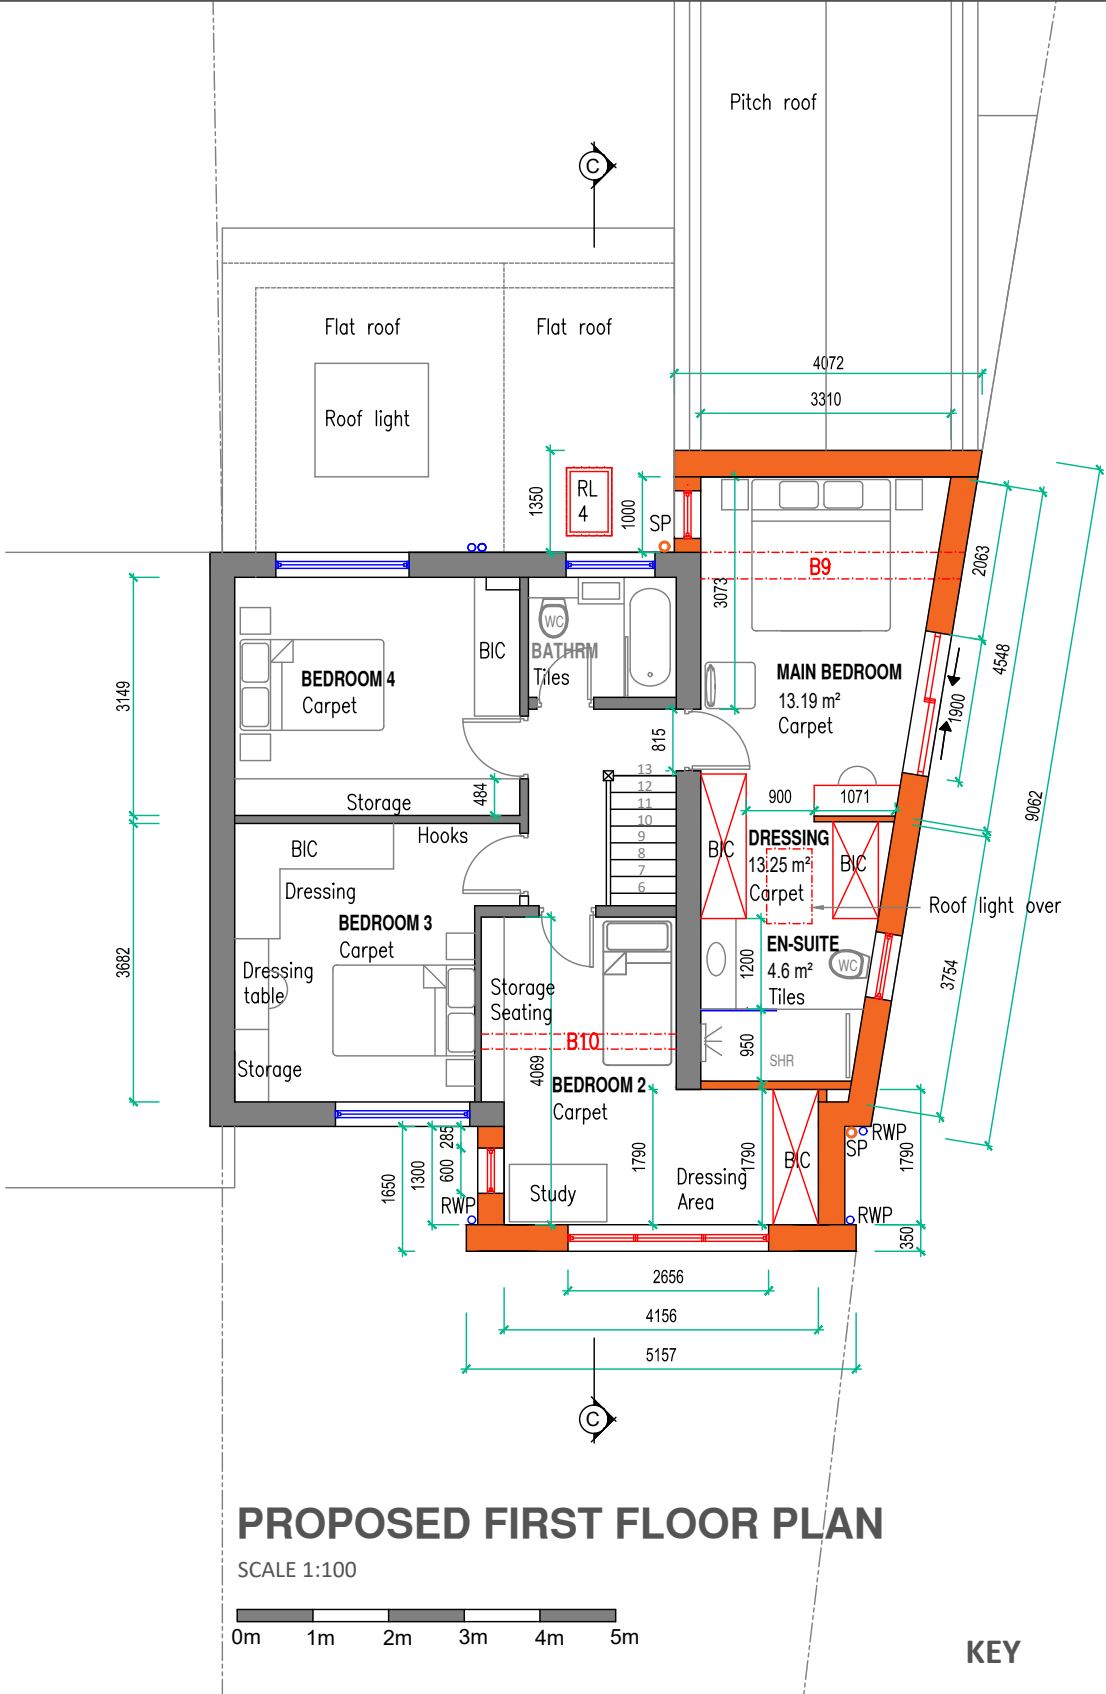


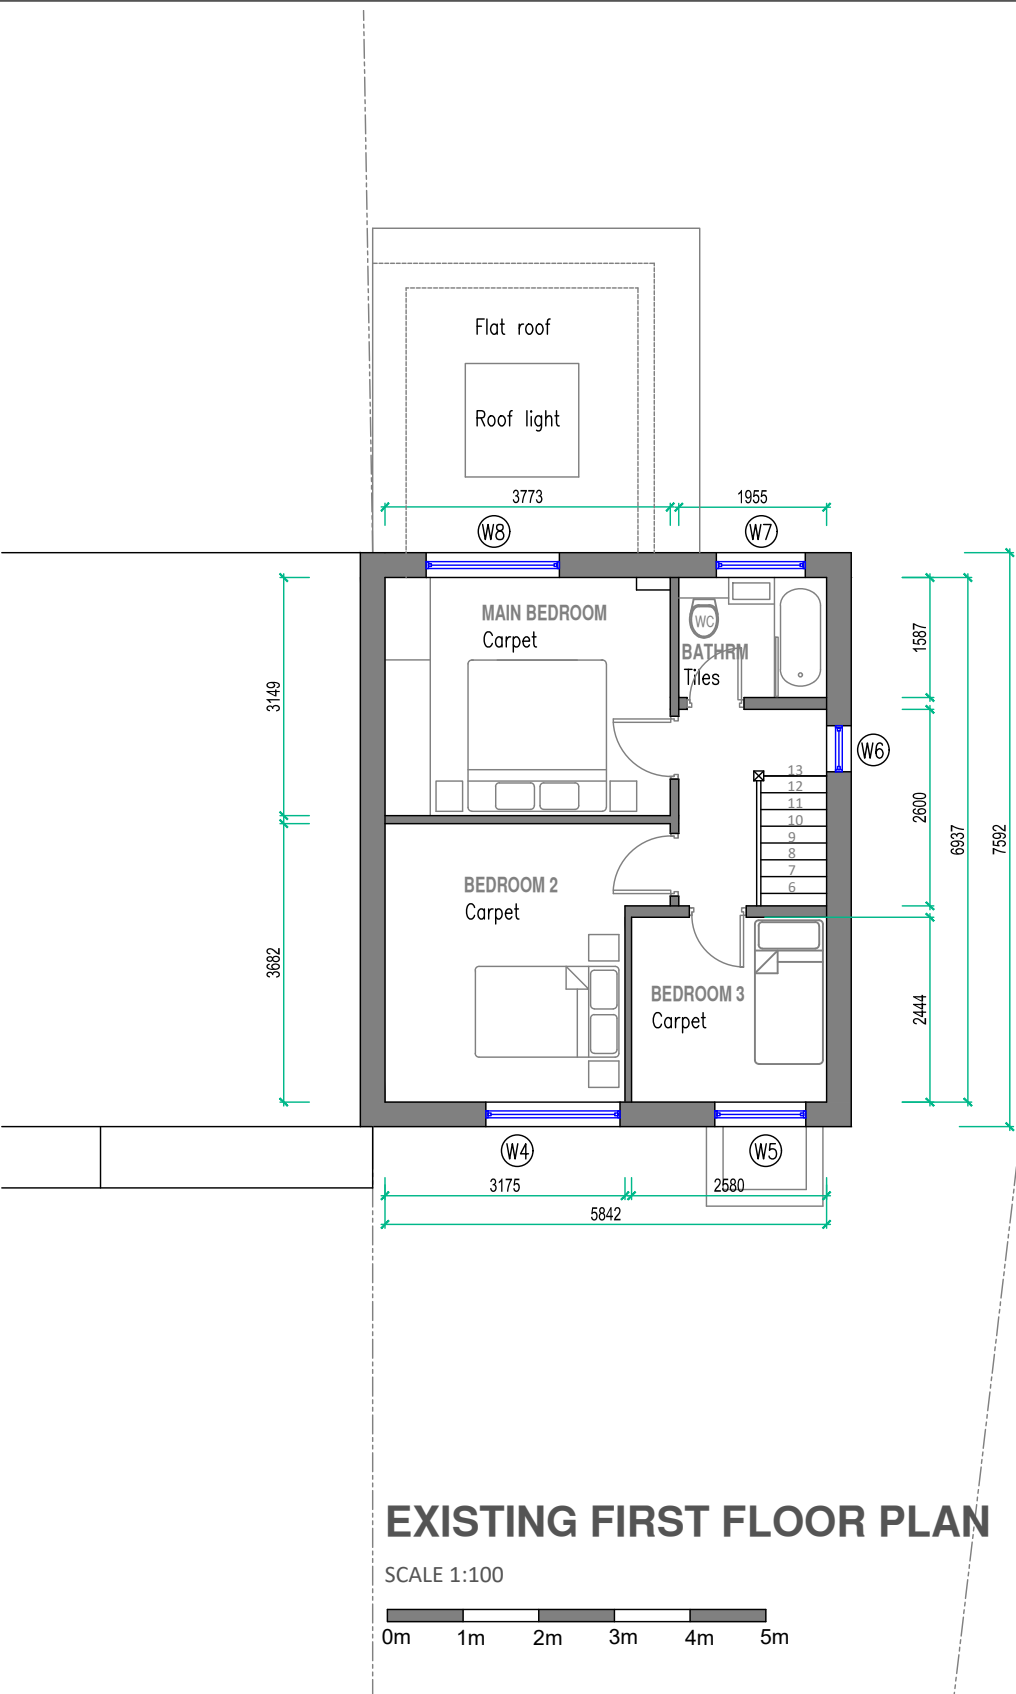

- KEY
- Existing Walls
 - New Walls
 - New Grass Pavers
 - New Windows
 - Steel beams by Structural Engineer

© Drawings and design copyright of:
Schneider Design Ltd

Do NOT scale this drawing
Do not derive dimensions from digital media

Revisions		
Rev	Date	Description
A	14/09/26	Indicated scale bar.

Matt & Jess Burke
Client

New Extension
1 St Mary's Gardens
Hilperton
Wiltshire, BA14 7PG
Project

FIRST FLOOR PLAN
Drawing Title

2662	20/08/26	BS
Project No.	Date	Drawn
101		A
Drawing No.		Revision

mbi: ++44(0) 7883 012682
e-mail: bernadette@schneider-design.co.uk

SCHNEIDER DESIGN
Architecture Interiors
Design Management

PLANNING APPROVAL
Drawing Status