




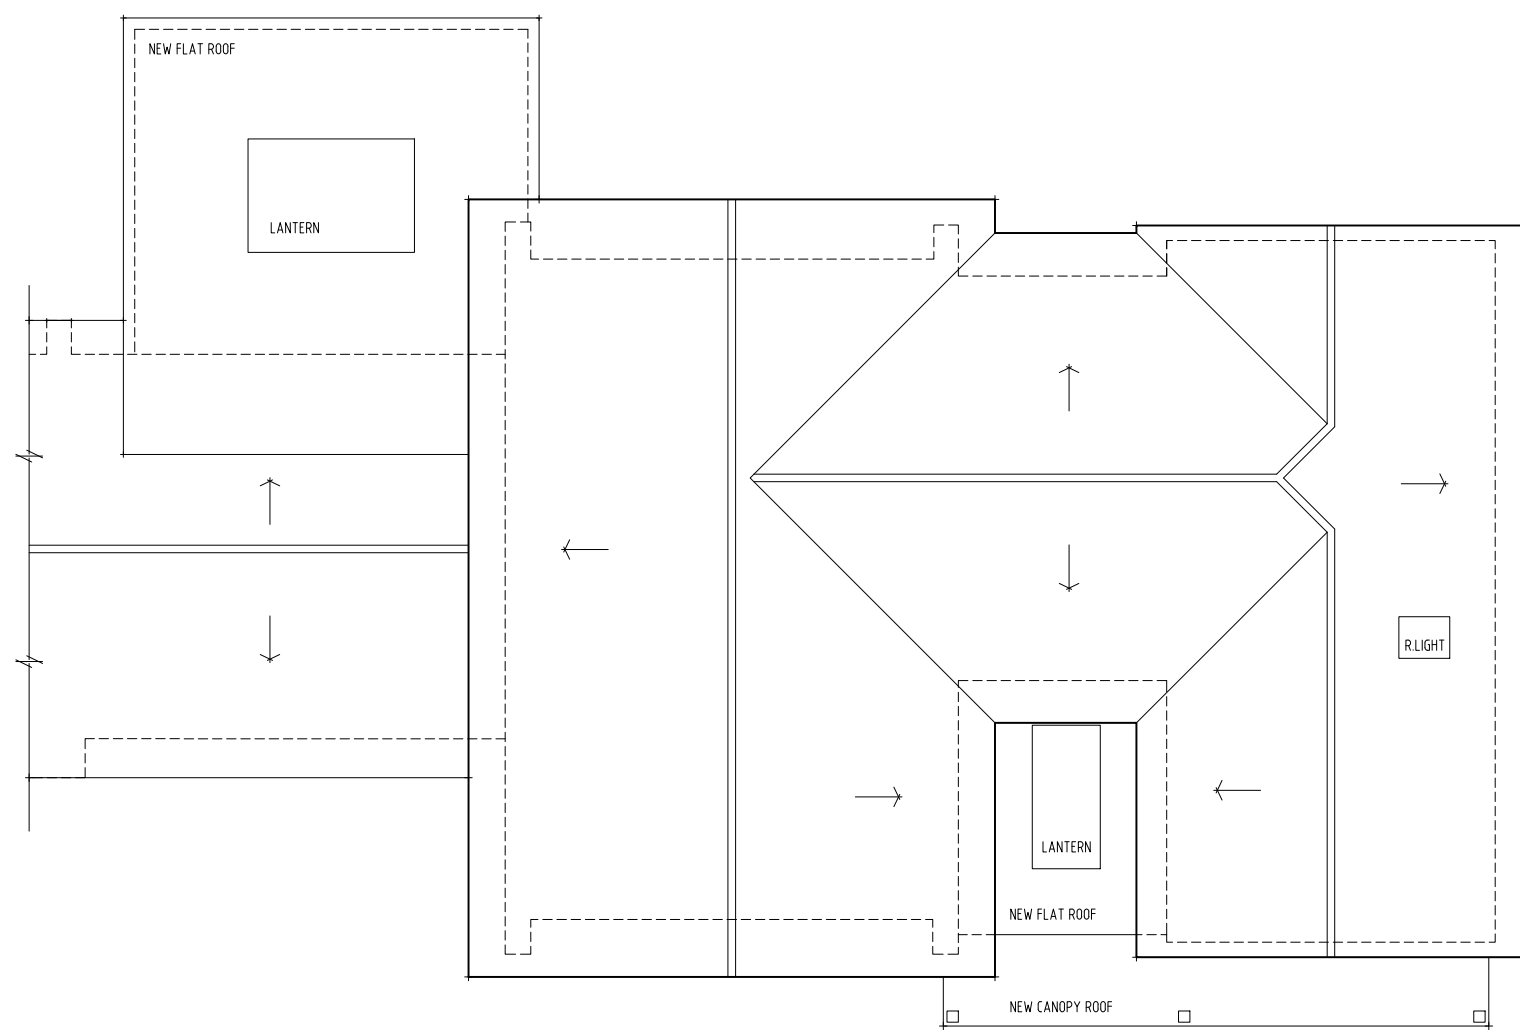

Proposed Roof Plan


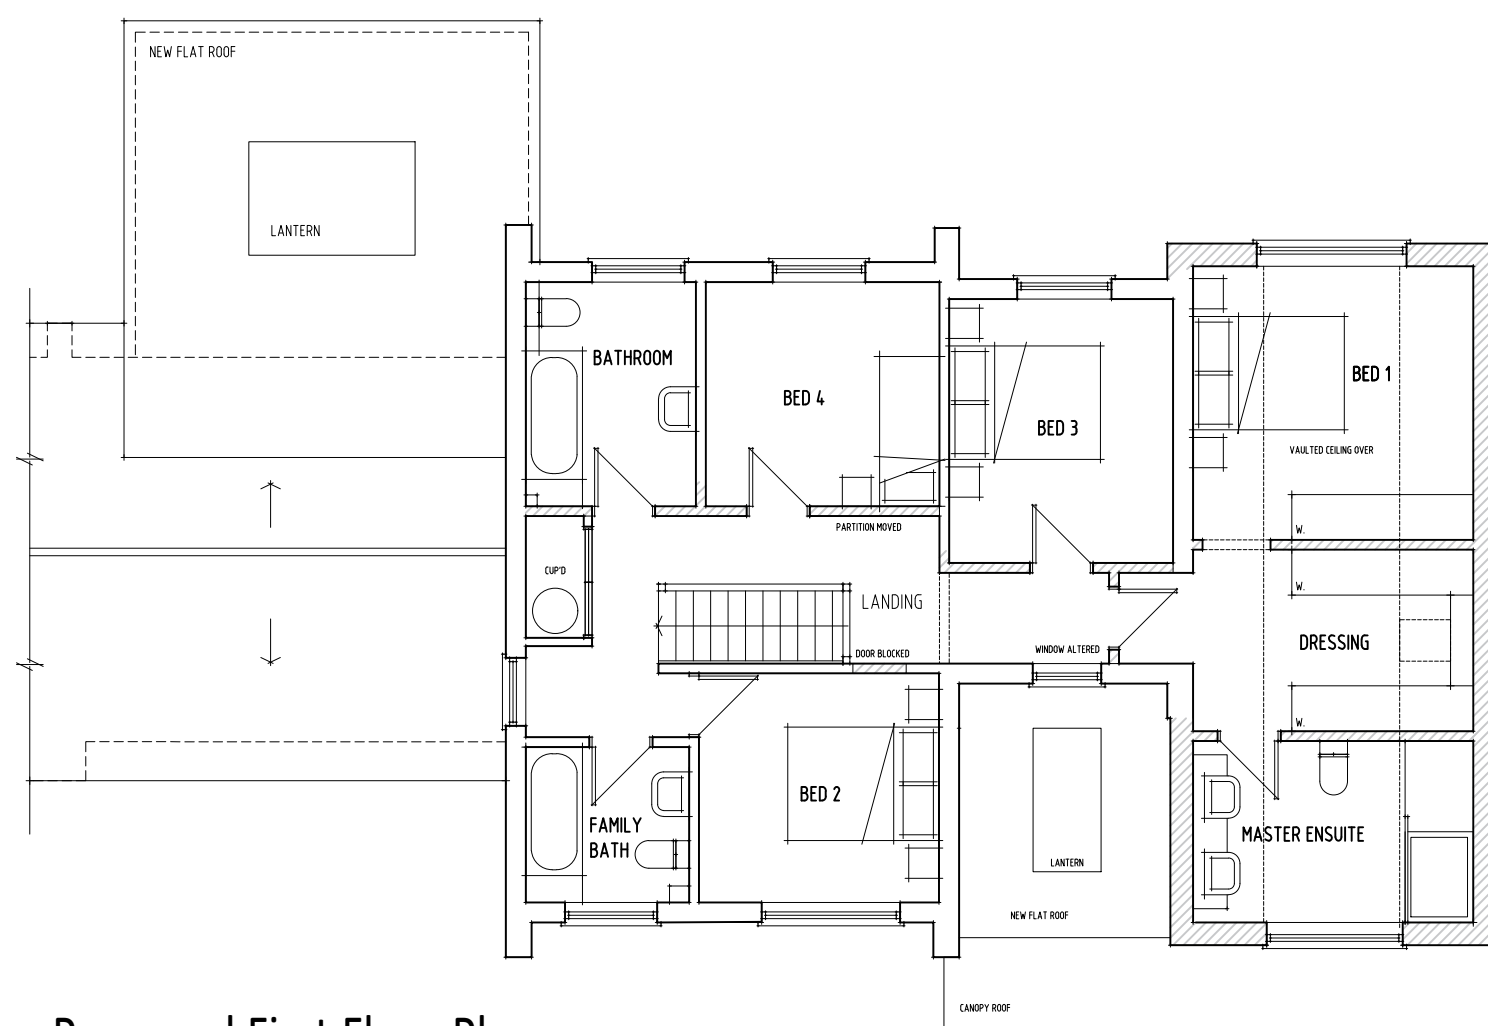


Proposed First Floor Plan

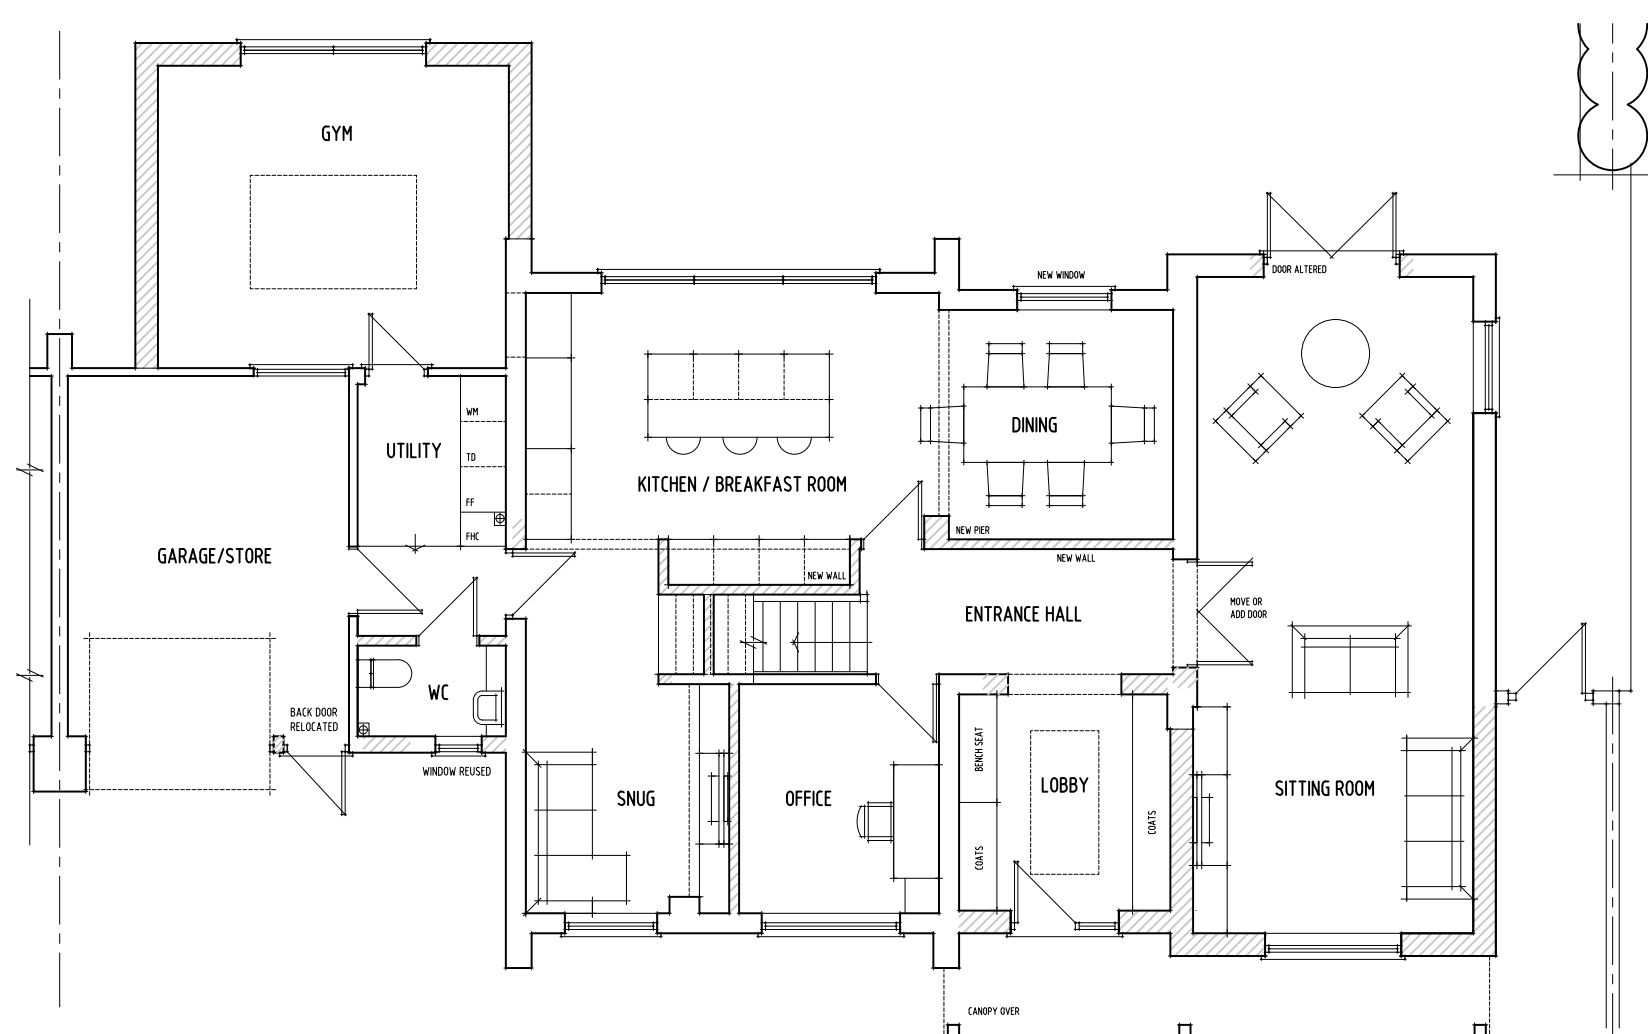


Proposed Ground Floor Plan


PROPOSED PLANS 1:100

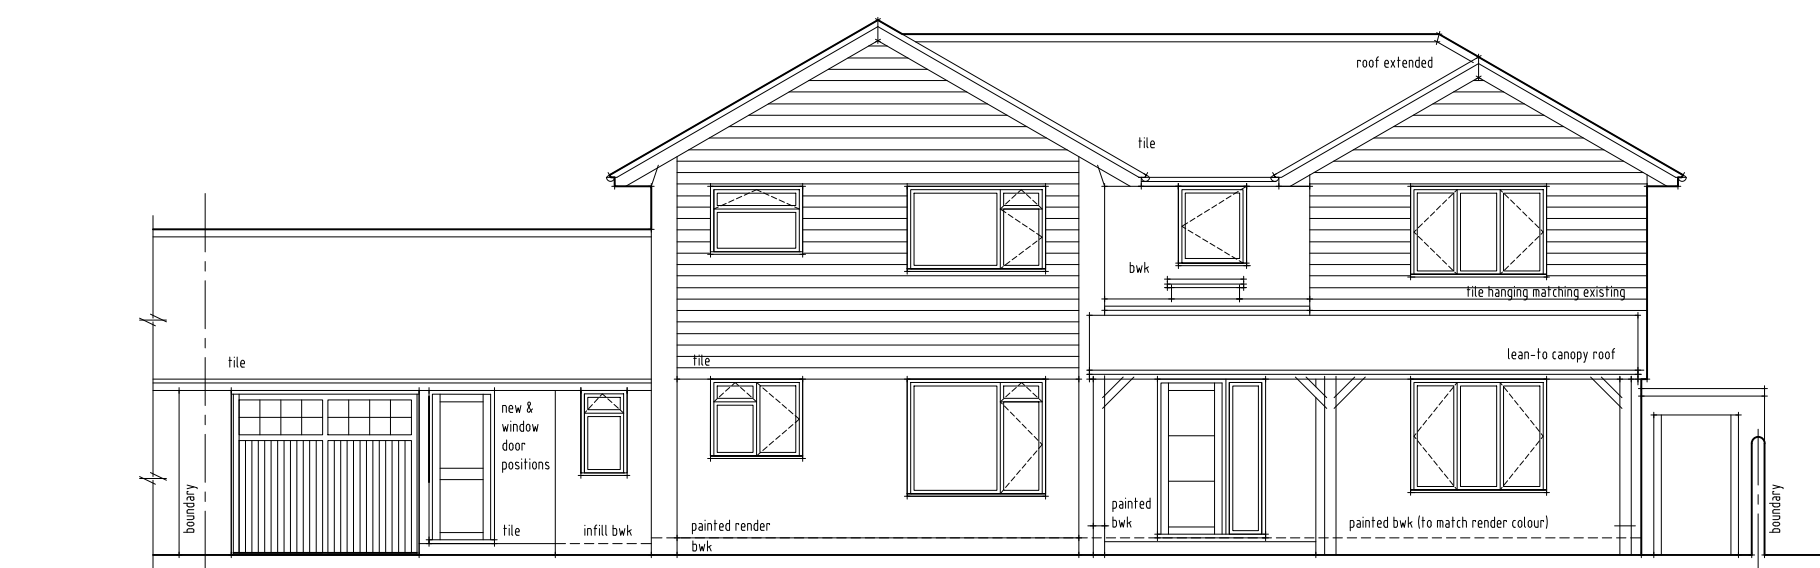 

Proposed North Elevation


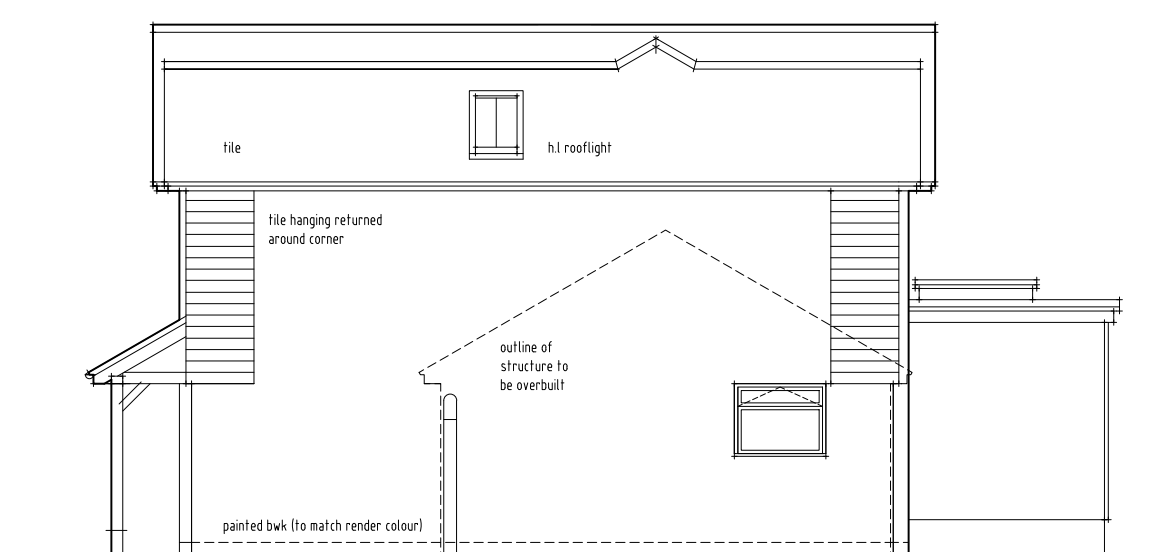


Proposed West Elevation

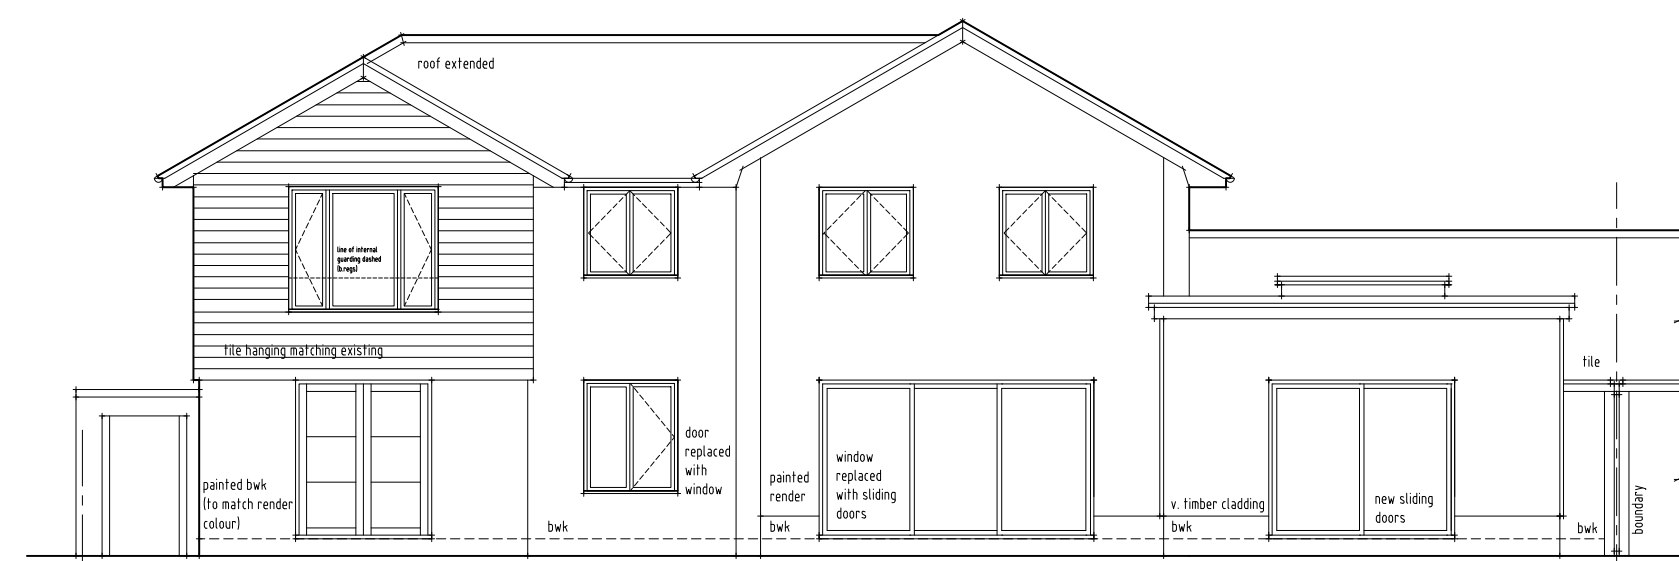


Proposed South Elevation


PROPOSED ELEVATIONS 1:100

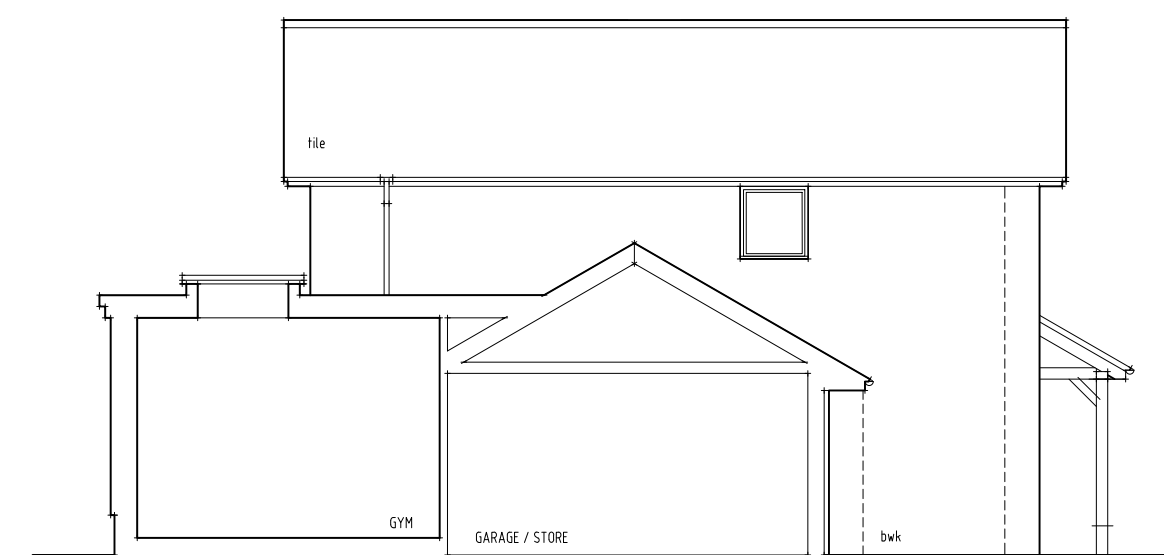 

Proposed East Elevation & Garage Section

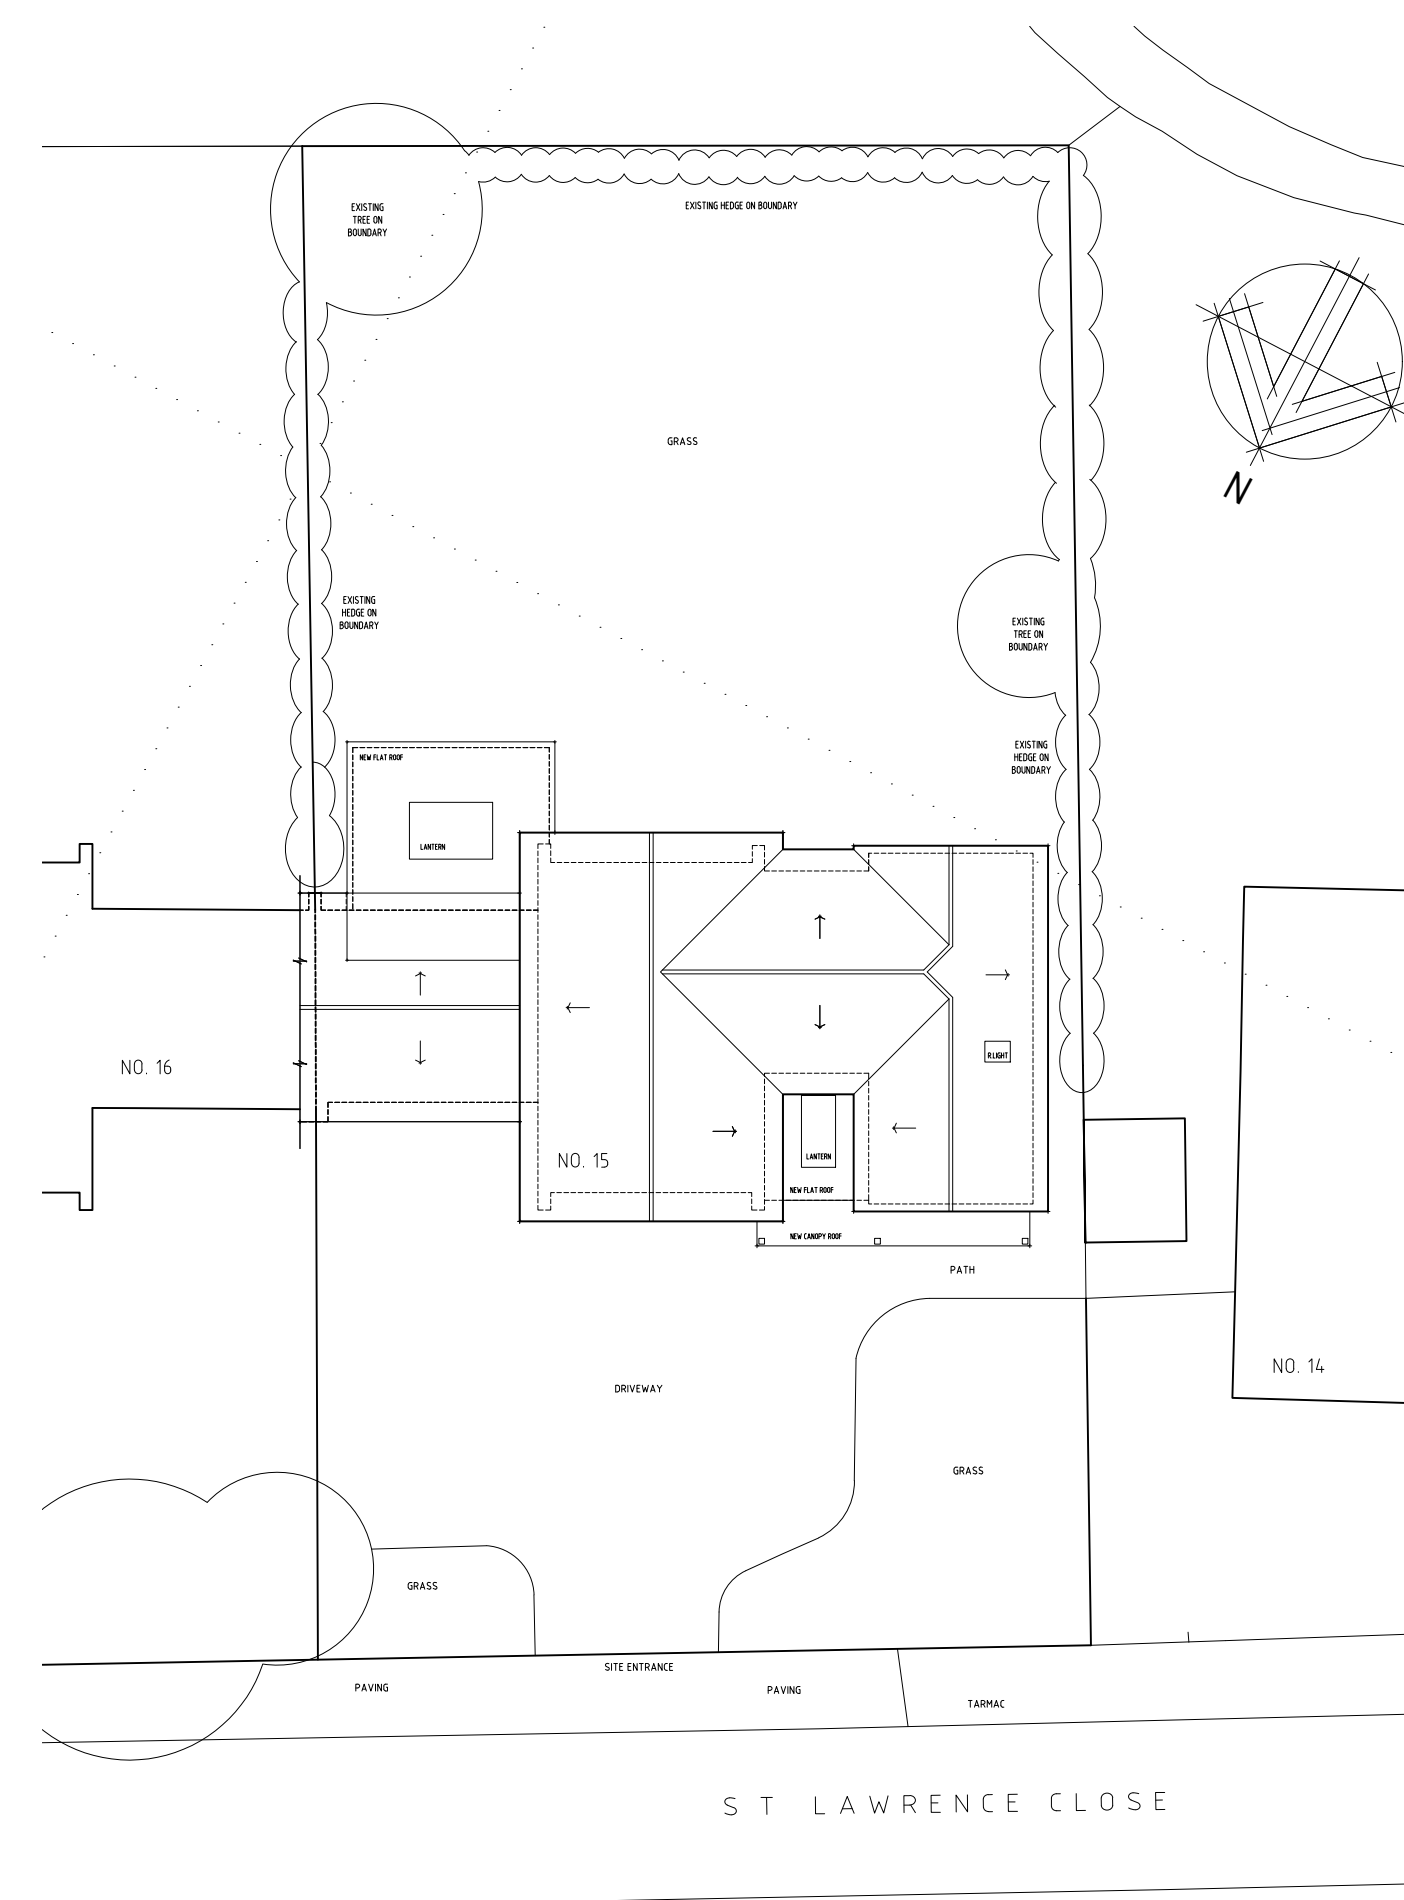

PROPOSED SITE PLAN 1:200

 

AREAS OF ALTERATION HATCHED

ALL CASEMENTS OPEN OUTWARDS
DASHED LINES INDICATE OPENING
WINDOWS & HINGE POINT
GUARD RAILS ADDED INTERNALLY
IF LOW LEVEL O.C.L. PROPOSED

Rev B: Materials clarified
Rev A: Master bedroom window details clarified

SPACE design solutions ltd.

Ivon House - High Road - Broad Chalke
Salisbury - SP5 5EH
Tel. 01722 780915 Mob. 07970 473967
Email. spacedsl@btinternet.com

Client: MR METSON

Job Title: 15 ST LAWRENCE CLOSE
STRATFORD-SUB-CASTLE

Drawing Title:
PROPOSED PLANS AND ELEVATIONS

Scale: 1:100 & 1:200 @ A1

Date: JUN 26 Drawn by: DAJ

Dwg. No. **562-11** Rev. **B**

PROPOSED ALTERATIONS TO 15 ST LAWRENCE CLOSE - STRATFORD SUB CASTLE