



THIS DRAWING AND DESIGN IS COPYRIGHT OF VINES & LIPSCOMBE DESIGN GROUP AND HAS BEEN PREPARED FOR PLANNING PURPOSES ONLY AND NOT FOR ANY CONSTRUCTION PURPOSES. IT MAY NOT BE COPIED, ALTERED OR REPRODUCED IN ANY WAY WITHOUT THE WRITTEN AUTHORITY OF VINES & LIPSCOMBE DESIGN GROUP.

13 / 03 / 13 4 Paper Size A3

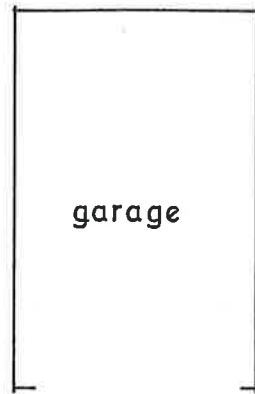


garage

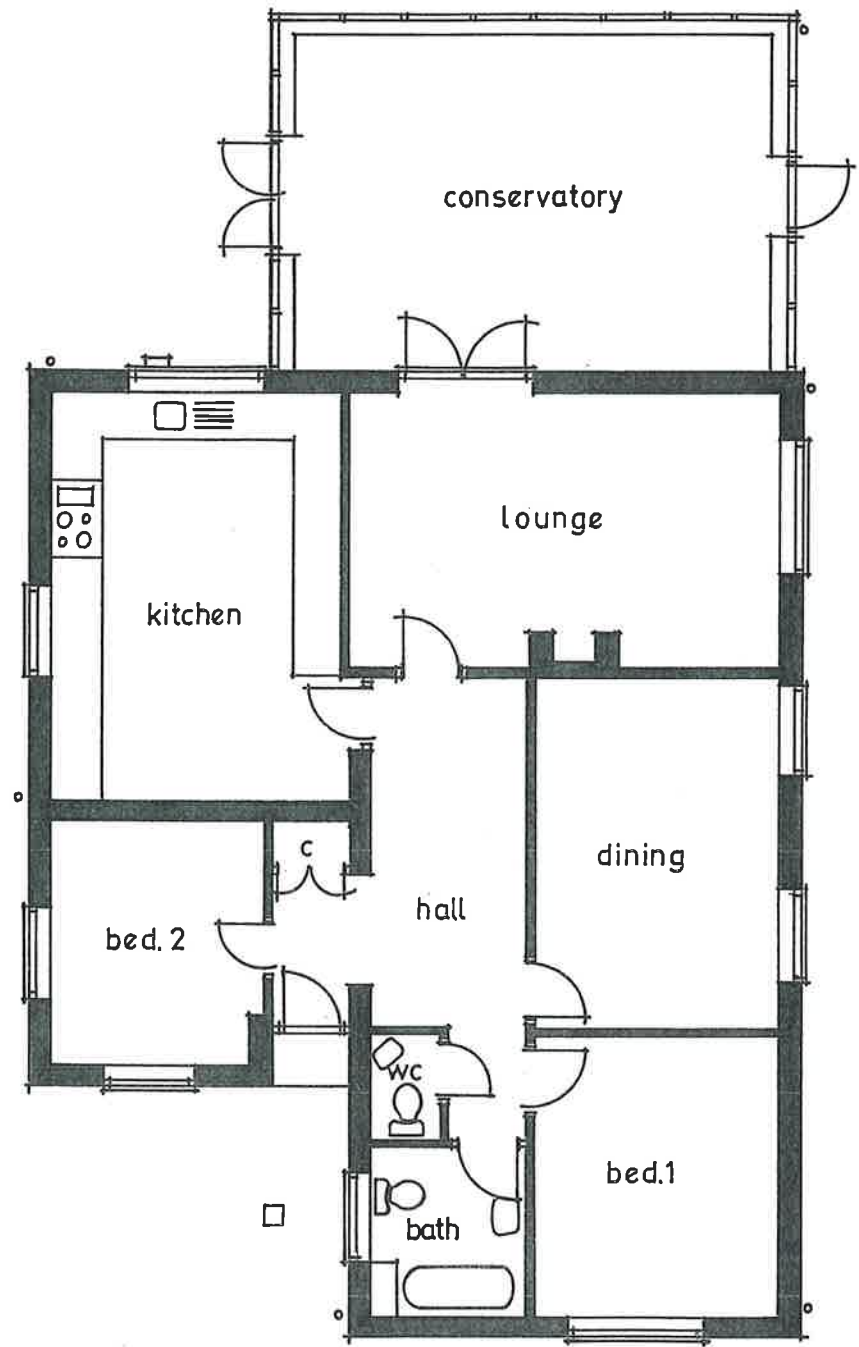

Existing Ground Floor Layout Plan

Scale 1:100

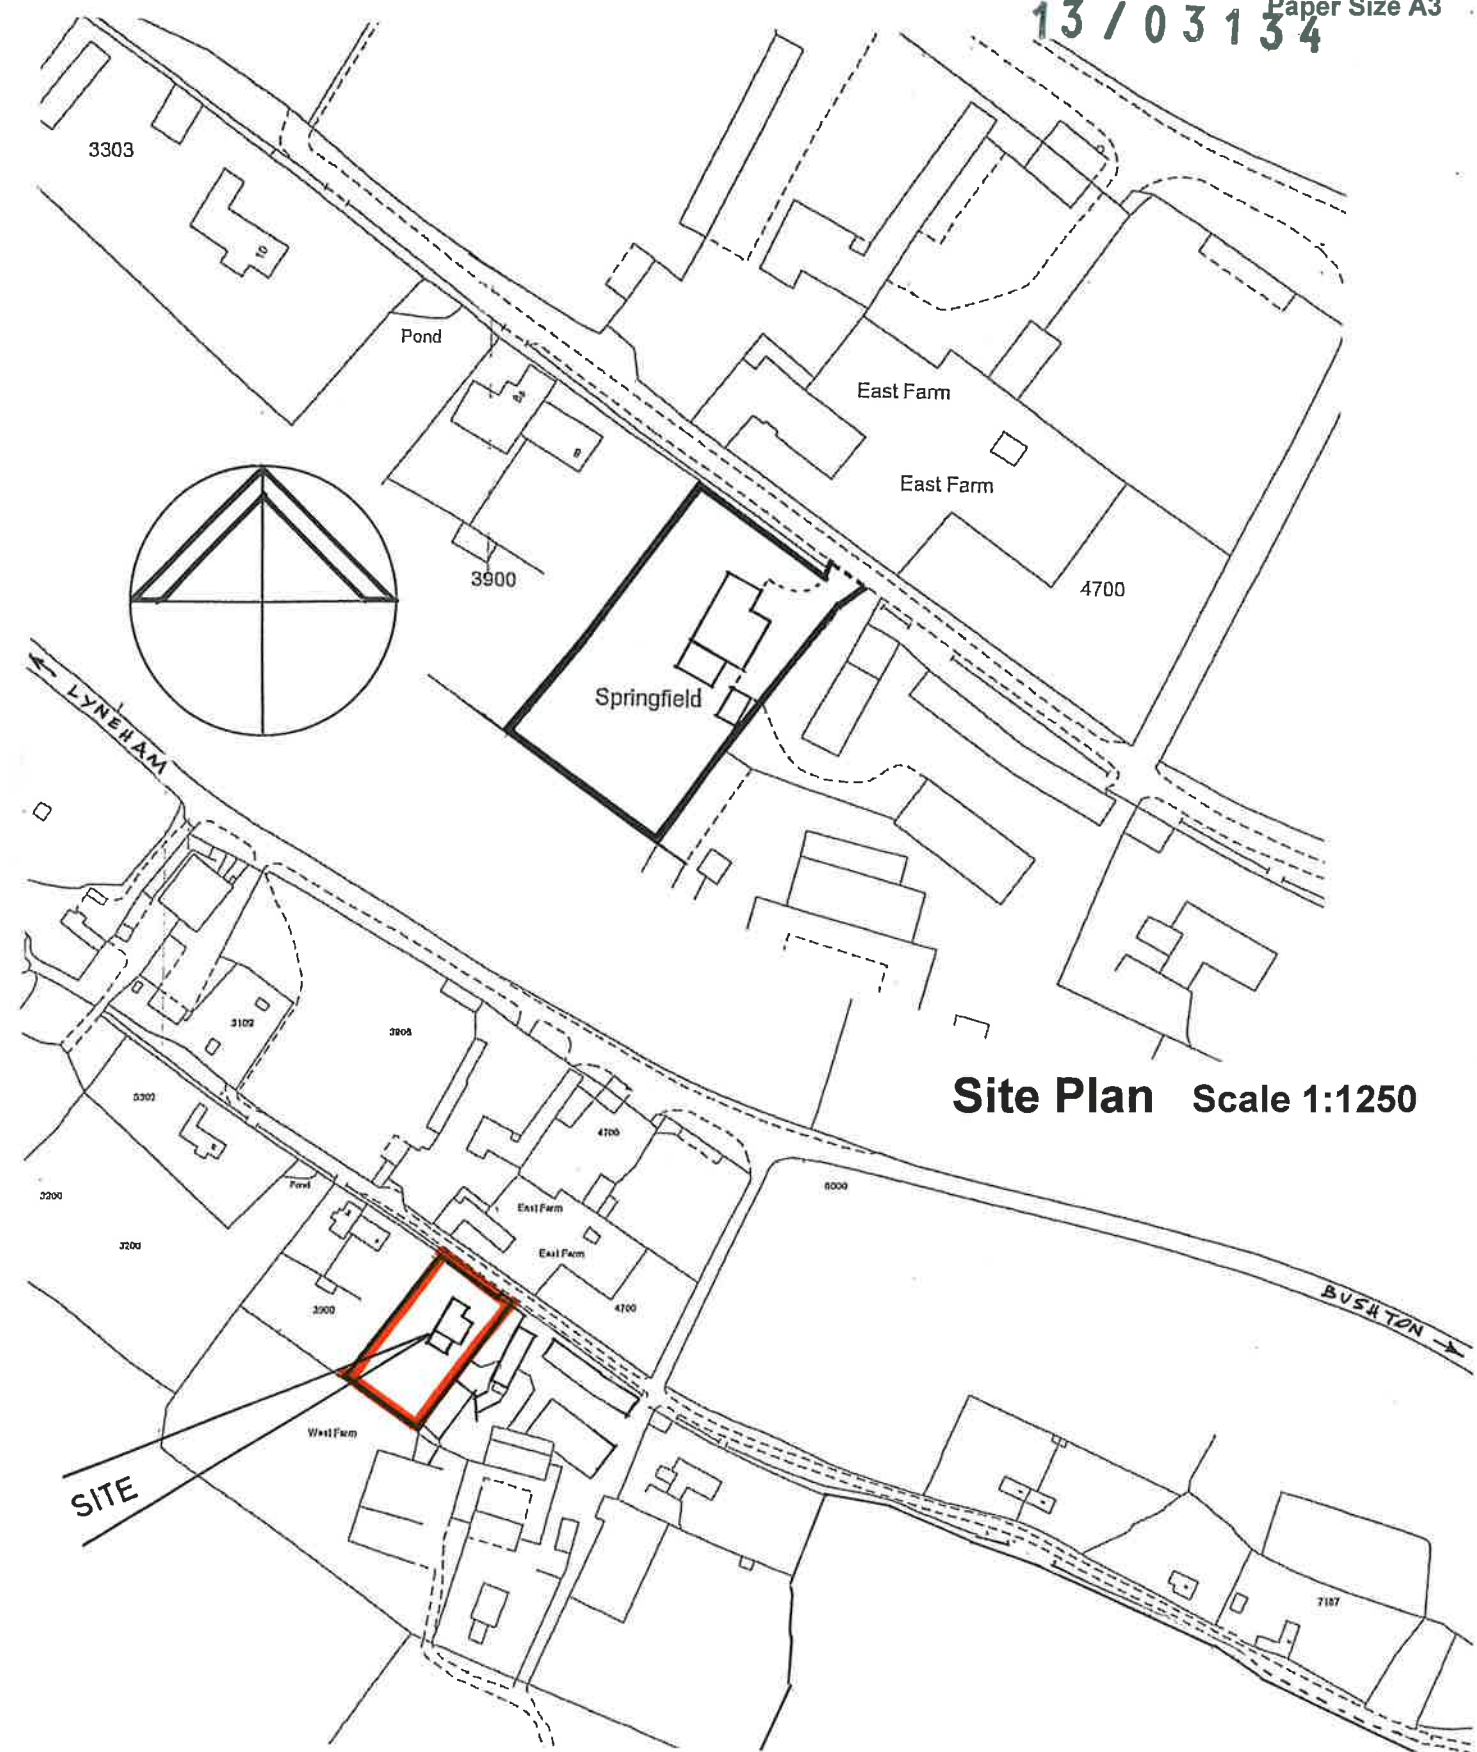

Site Plan Scale 1:1250

Site Plan Scale 1:2500

Vines & Lipscombe
Design Group
Architectural & Town Planning Consultants

Dauntsey House Dauntsey Lock Wiltshire SN15 4TL
Tel +44 (0) 1249 890759 Email vivvines@lineone.net

ARCHITECTURAL DESIGN TOWN & COUNTRY PLANNING
DEVELOPMENT PLANNING & BUILDING CONSULTANTS
RESIDENTIAL COMMERCIAL INDUSTRIAL LEISURE AGRICULTURE

Drawing No: 2013 - 09 - 1

Date: July 2013



EXTENSION & ALTERATIONS
AT SPRINGFIELD PRESTON
NR CHIPPENHAM WILTSHIRE
SN15 4DX
FOR MR & MRS ALAN MOLE

13 / 03 13 4

Existing roof is covered in Marley
Eternit granular finish concrete
pantiles





Existing North East (Front) Elevation

Existing walls are constructed in Bradley's
reconstructed stone Masonry T Block with
feature lintel and cill soldier courses in red
facing bricks




Existing North West (Side) Elevation

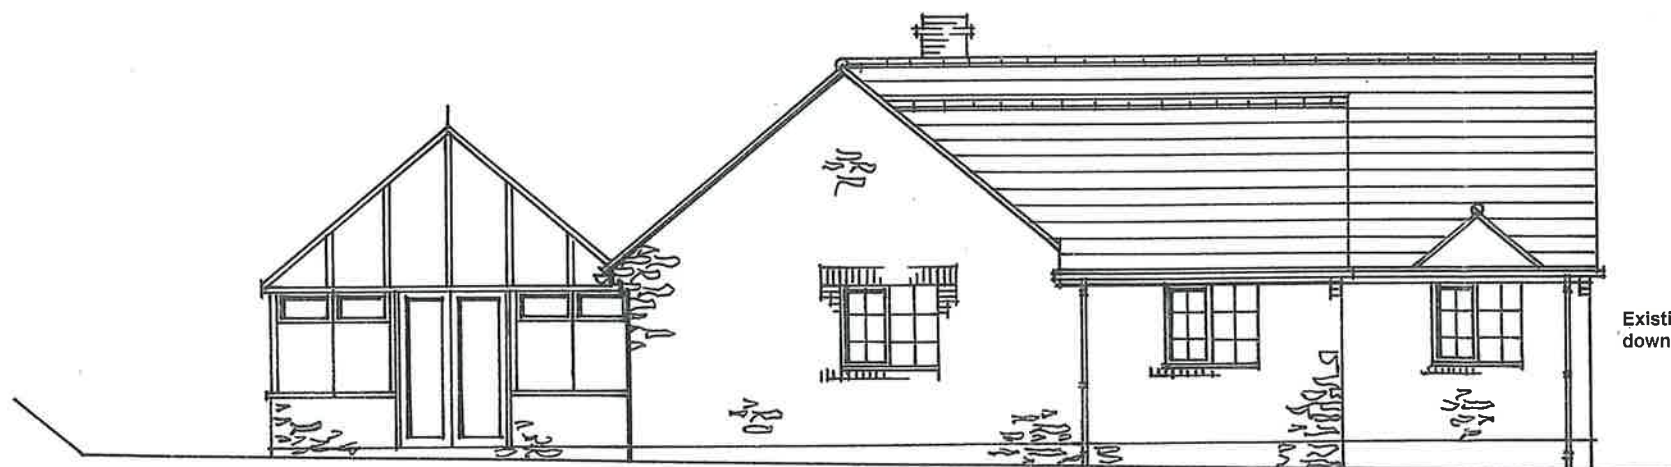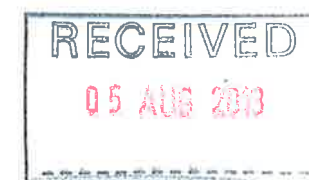

Existing South East (Side) Elevation

Existing squareline gutters and
downpipes are in White Upvc

Existing windows, doors and
frames are in White Upvc

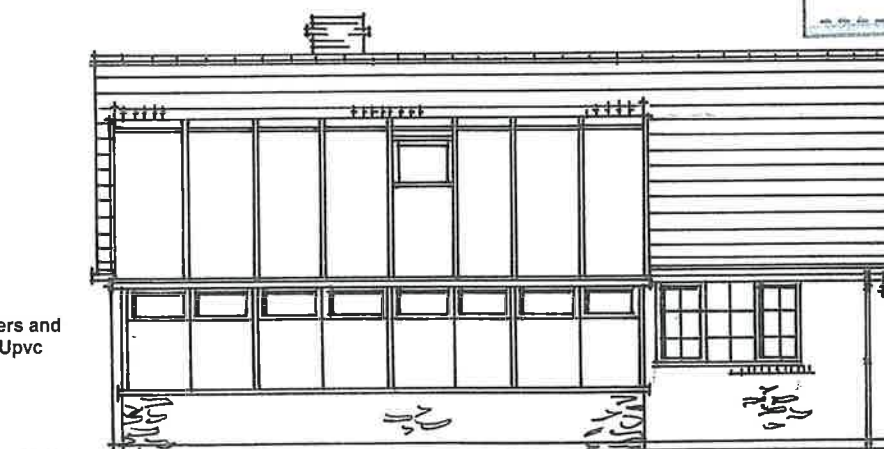

Existing South West (Rear) Elevation

Scale 1:100

**Vines & Lipscombe
Design Group**
Architectural & Town Planning Consultants

Dauntsey House Dauntsey Lock Wiltshire SN15 4TL
Tel + 44 (0) 1249 890759 Email vivvines@lineone.net


ARCHITECTURAL DESIGN TOWN & COUNTRY PLANNING
DEVELOPMENT PLANNING & BUILDING CONSULTANTS
RESIDENTIAL COMMERCIAL INDUSTRIAL LEISURE AGRICULTURE

Drawing No: 2013 - 09 - 2

Date: July 2013

**EXTENSION & ALTERATIONS
AT SPRINGFIELD PRESTON
NR CHIPPENHAM WILTSHIRE
SN15 4DX
FOR MR & MRS ALAN MOLE**


THIS DRAWING AND DESIGN IS COPYRIGHT OF VINES & LIPSCOMBE DESIGN GROUP AND HAS BEEN PREPARED FOR PLANNING PURPOSES ONLY AND NOT FOR ANY CONSTRUCTION PURPOSES. IT MAY NOT BE COPIED, ALTERED OR REPRODUCED IN ANY WAY WITHOUT THEIR AUTHORITY

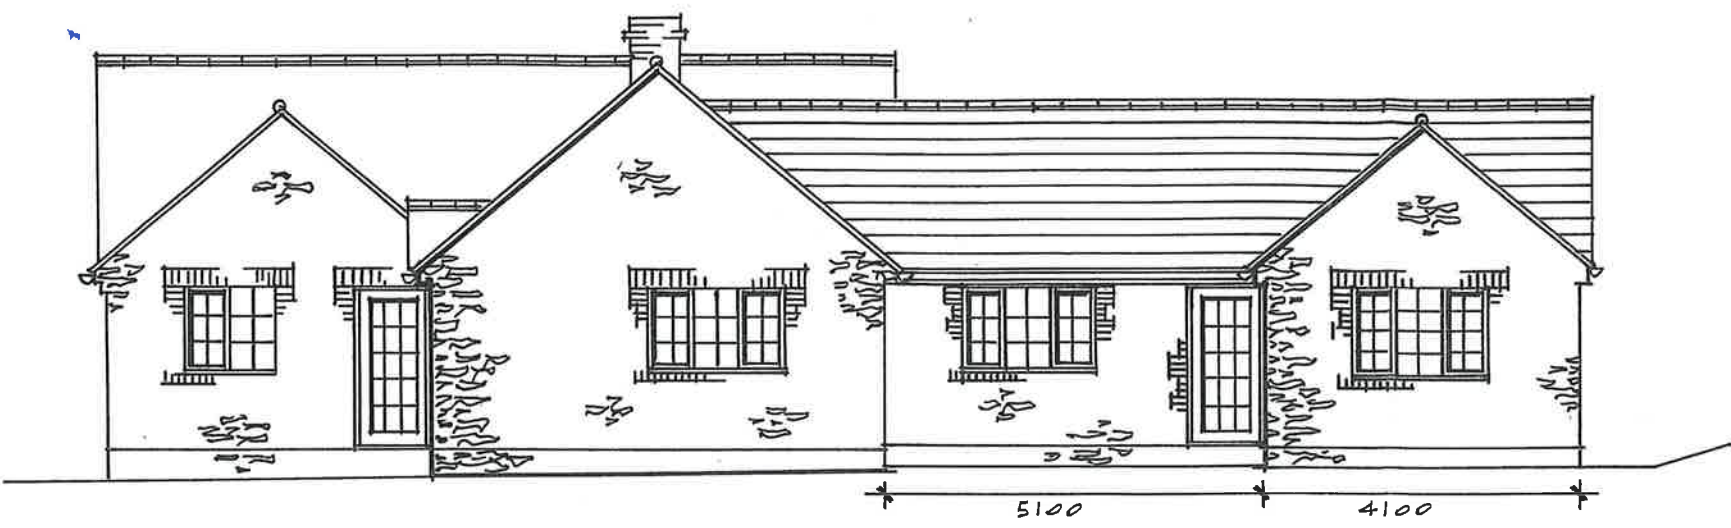

Proposed North East (Front) Elevation


Proposed walls are to be constructed in Bradley's reconstructed stone Masonry T Block with feature lintel and cill soldier courses in red facing bricks to match the Existing

Gutters and downpipes are to be in squareline style White Upvc to match the existing

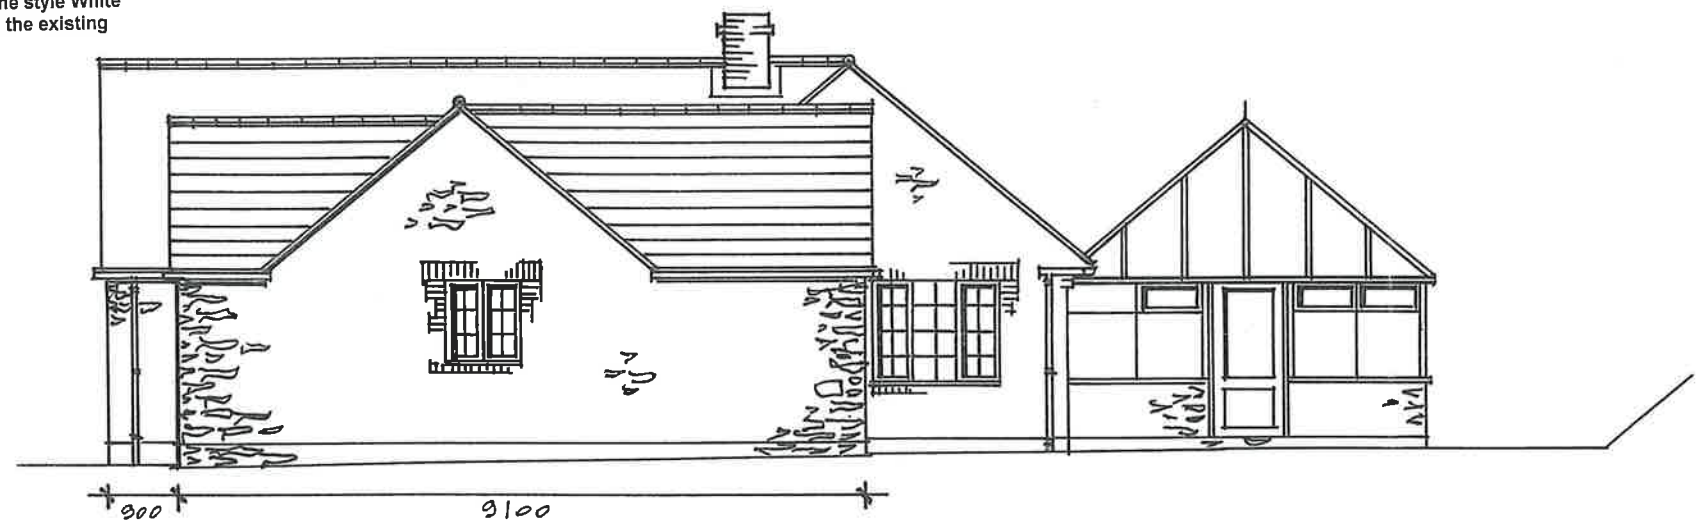

Proposed North West (Side) Elevation



Roof is to be covered in Marley Eternit granular finish concrete pantiles to match the existing

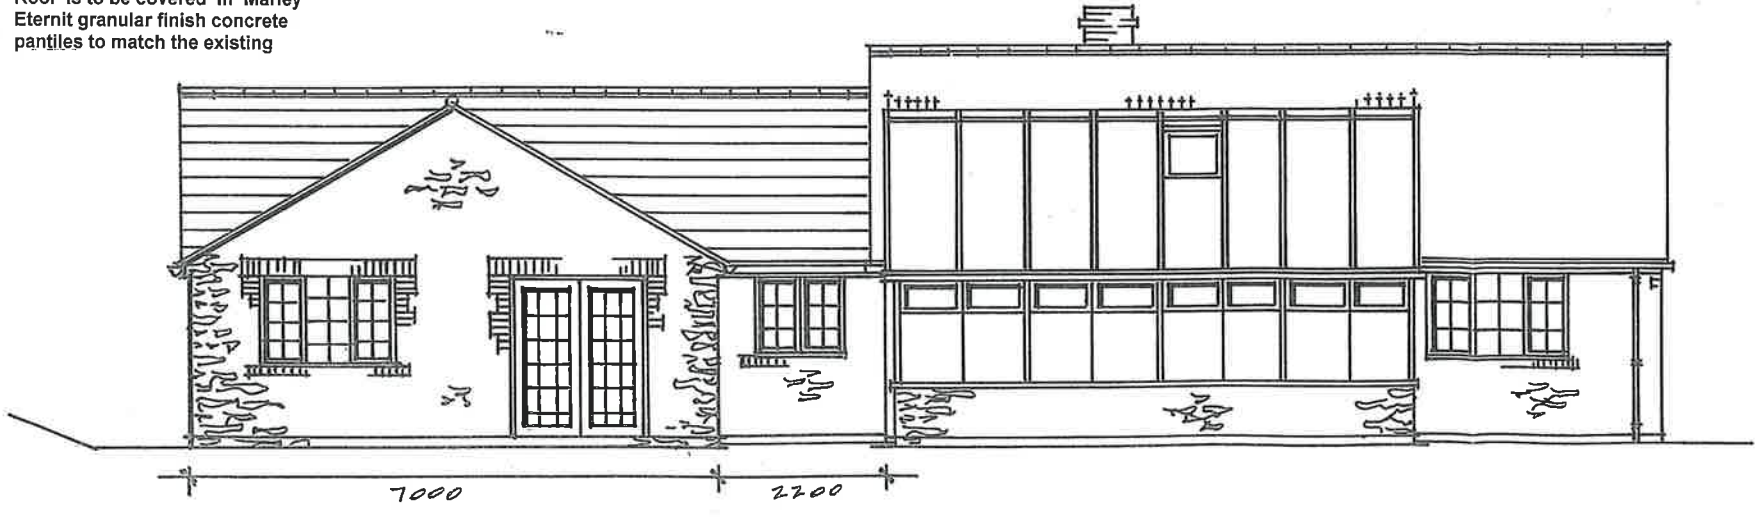

Proposed South West (Rear) Elevation




Scale 1:100

Proposed windows, doors and frames are to be in White Upvc to match the existing

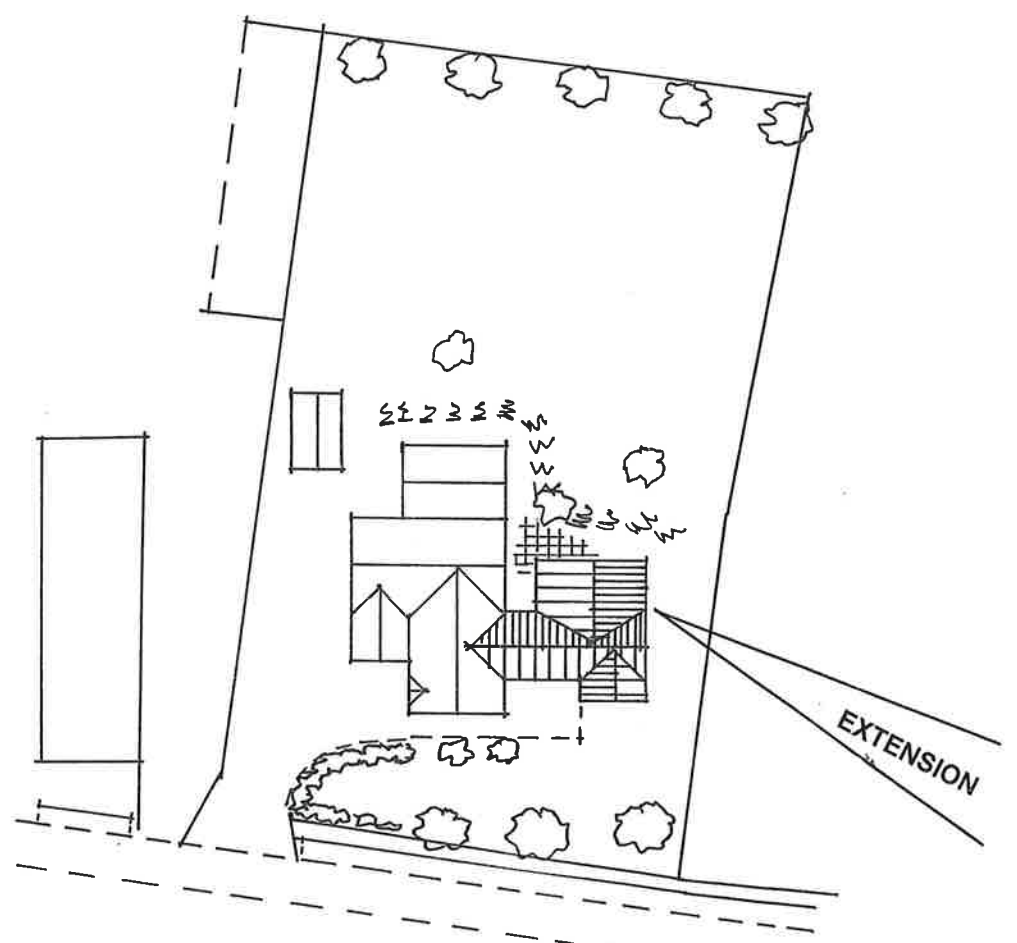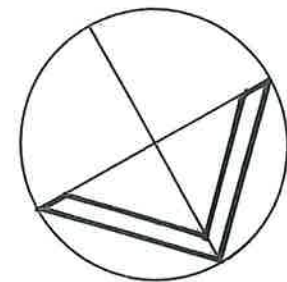

Block Plan Scale 1:500

**EXTENSION & ALTERATIONS
AT SPRINGFIELD PRESTON
NR CHIPPENHAM WILTSHIRE
SN15 4DX
FOR MR & MRS ALAN MOLE**

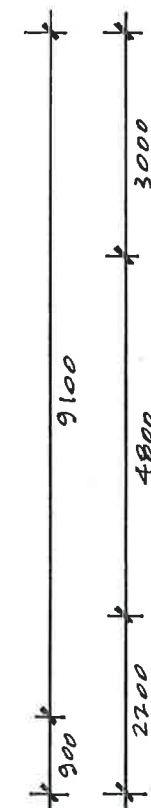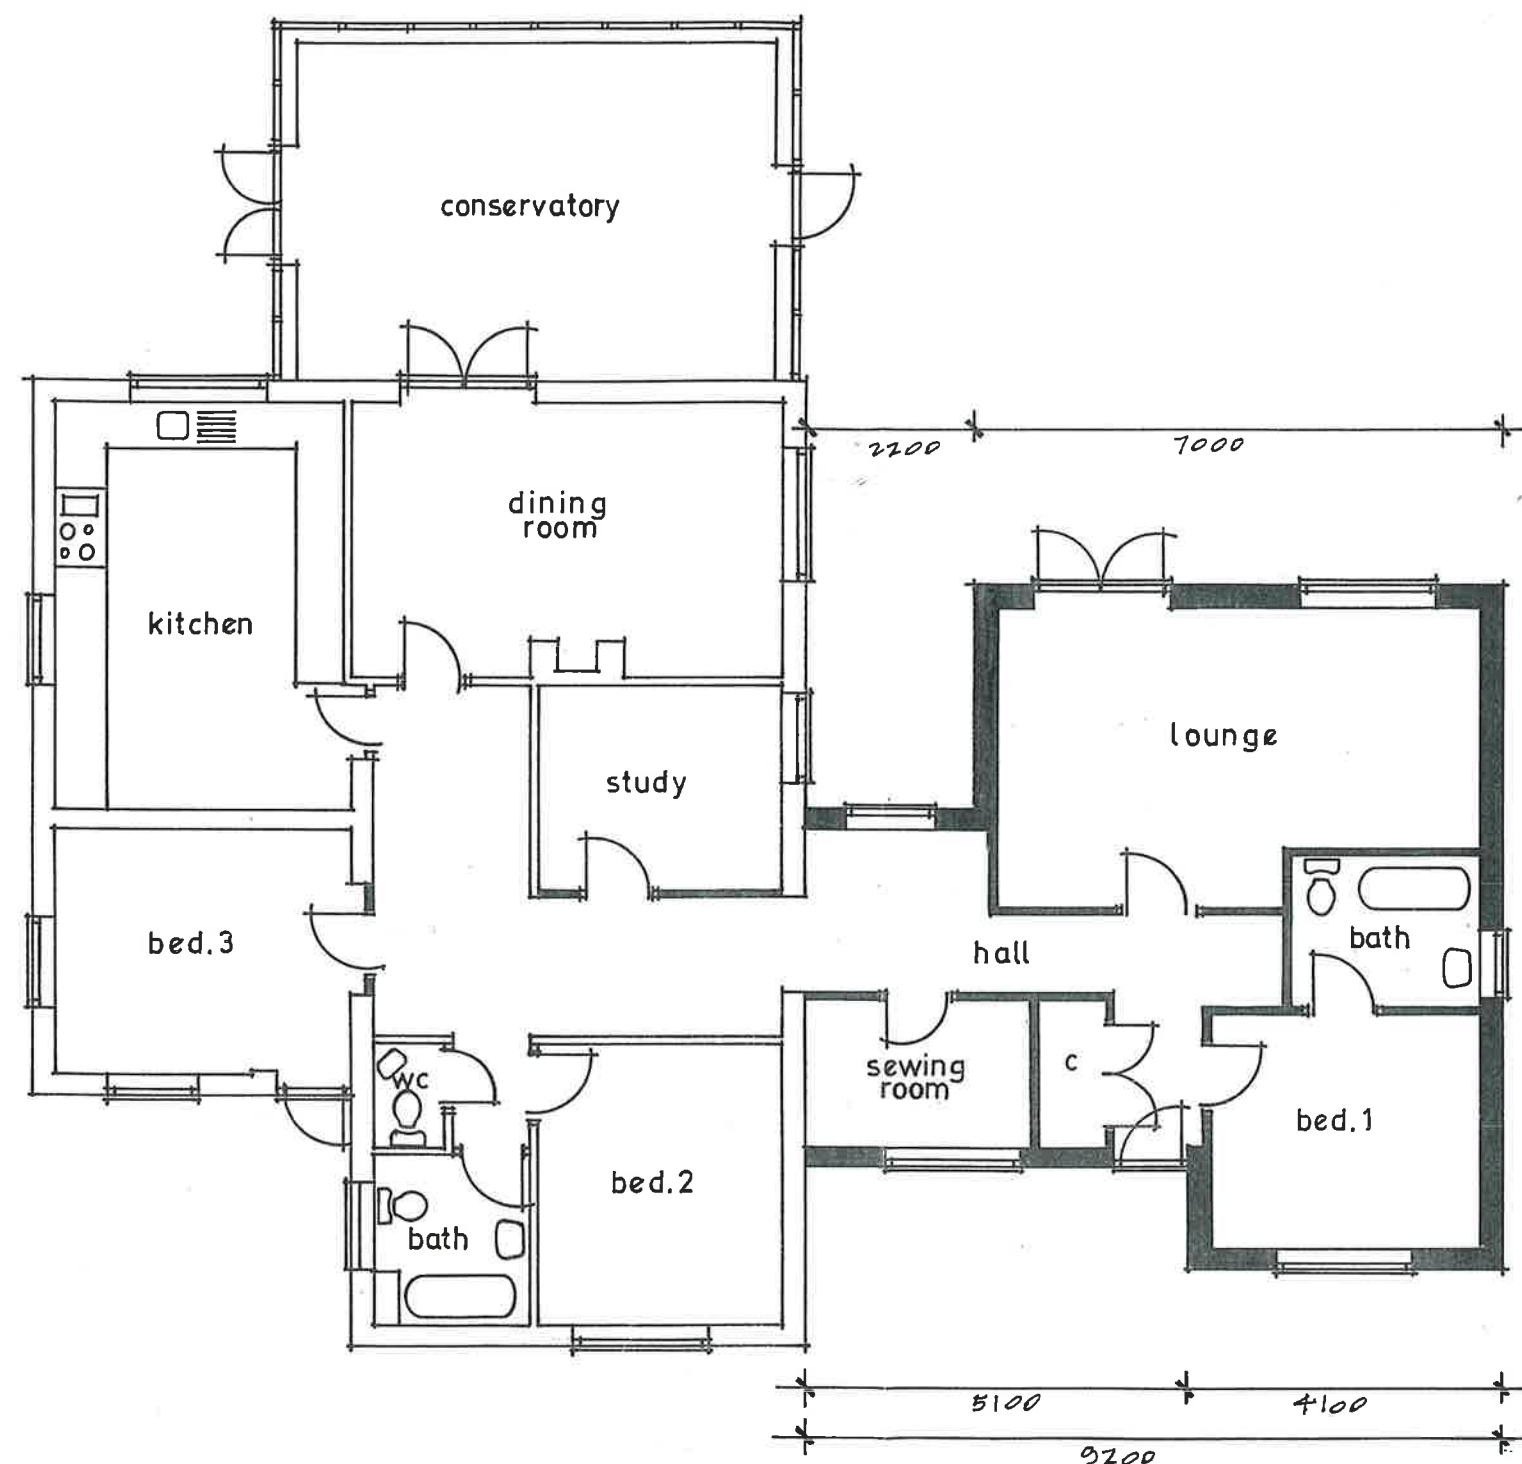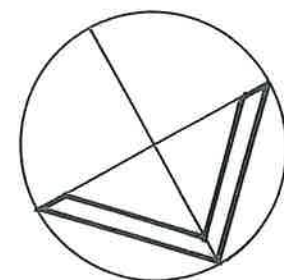

Proposed Ground Floor Layout Plan

Scale 1:100

**EXTENSION & ALTERATIONS
AT SPRINGFIELD PRESTON
NR CHIPPENHAM WILTSHIRE
SN15 4DX
FOR MR & MRS ALAN MOLE**

**Vines & Lipscombe
Design Group**
Architectural & Town Planning Consultants

Dauntsey House Dauntsey Lock Wiltshire SN15 4TL
Tel +44 (0) 1249 890759 Email vivvines@lineone.net

ARCHITECTURAL DESIGN TOWN & COUNTRY PLANNING
DEVELOPMENT PLANNING & BUILDING CONSULTANTS
RESIDENTIAL COMMERCIAL INDUSTRIAL LEISURE AGRICULTURE

Drawing No: 2013 - 09 - 3

Date: July 2013