



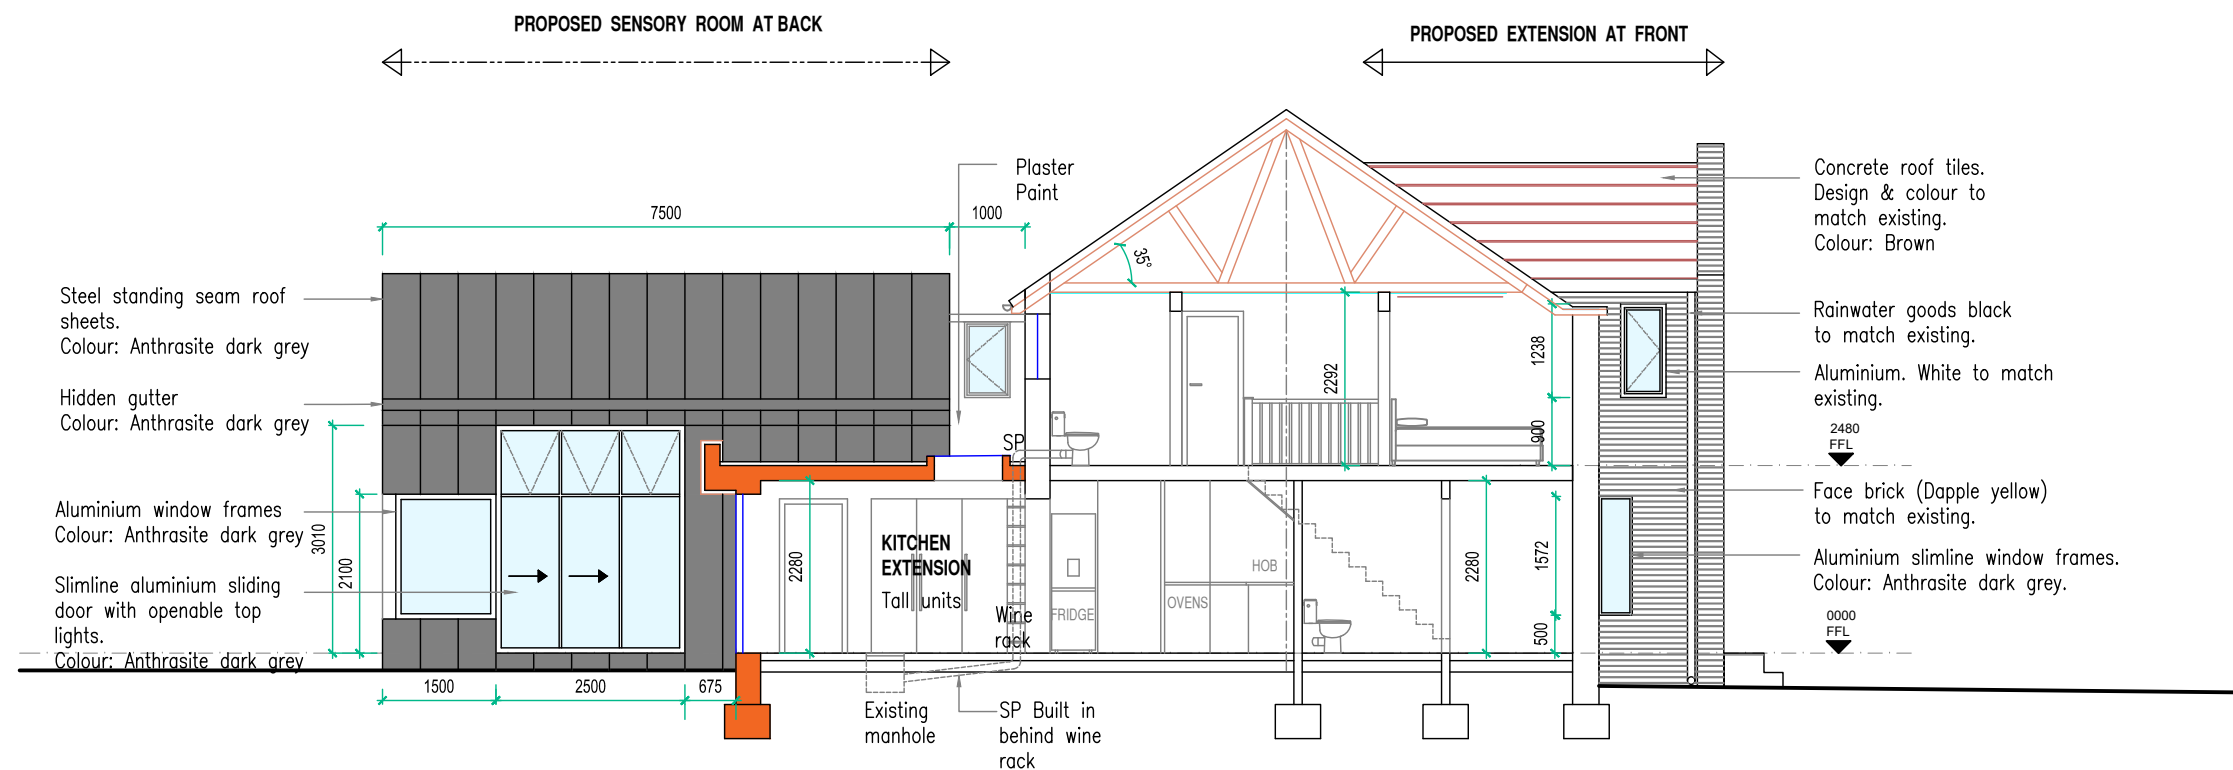

PROPOSED NORTH ELEVATION

SCALE 1:100

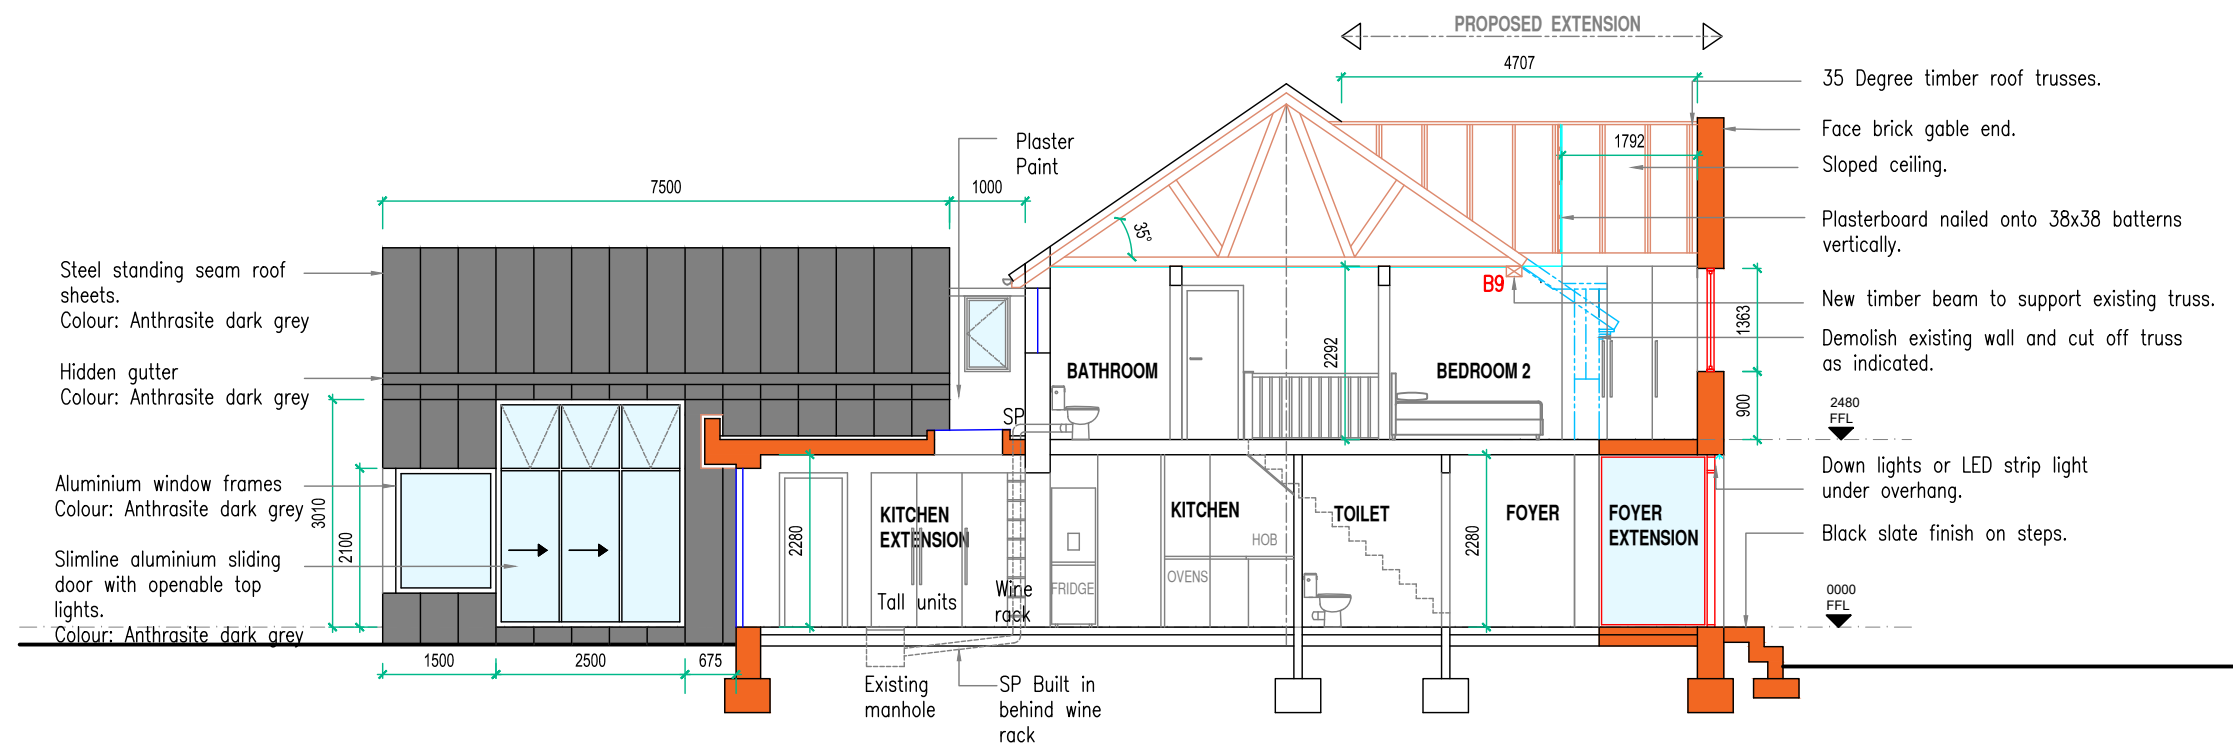

PROPOSED SECTION C-C

SCALE 1:100

© Drawings and design copyright of:
Schneider Design Ltd

Do NOT scale this drawing
Do not derive dimensions from digital media

Revisions

Rev	Date	Description
A	14/09/26	Indicated scale bar.

Matt & Jess Burke

Client

New Extension
1 St Mary's Gardens
Hilperton
Wiltshire, BA14 7PG

Project

PROPOSED NORTH ELEVATION & SECTION C-C

Drawing Title

2662	20/08/26	BS
Project No.	Date	Drawn
203		A
Drawing No.		Revision

mbl: ++44(0) 7883 012682
e-mail: bernadette@schneider-design.co.uk



PLANNING APPROVAL

Drawing Status