





FRONT ELEVATION
Scale 1:100

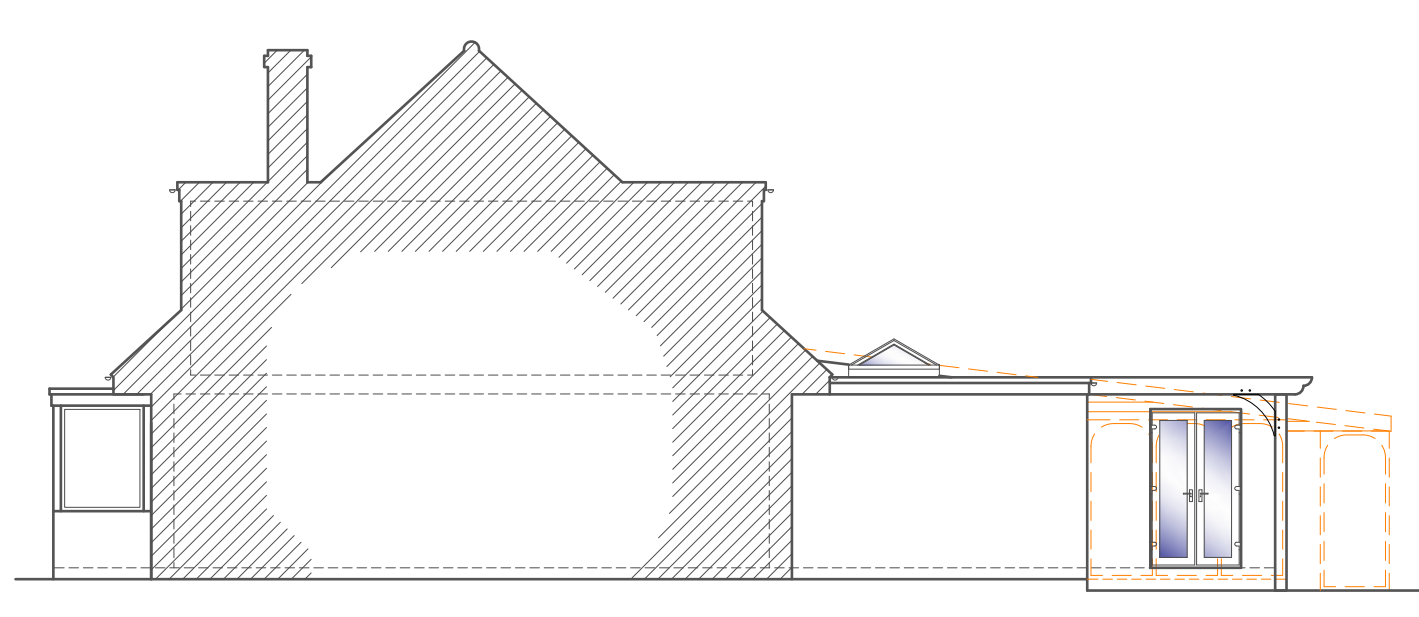


SIDE ELEVATION
Scale 1:100




REAR ELEVATION
Scale 1:100

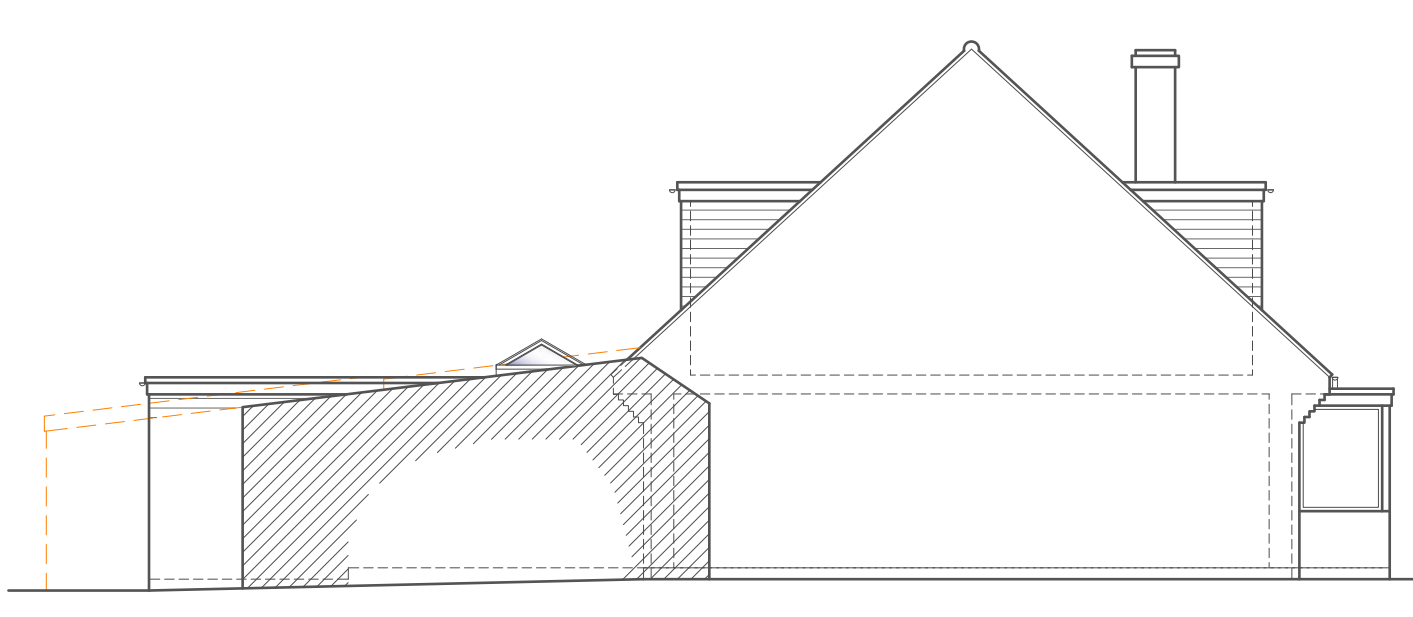


SIDE ELEVATION
Scale 1:100

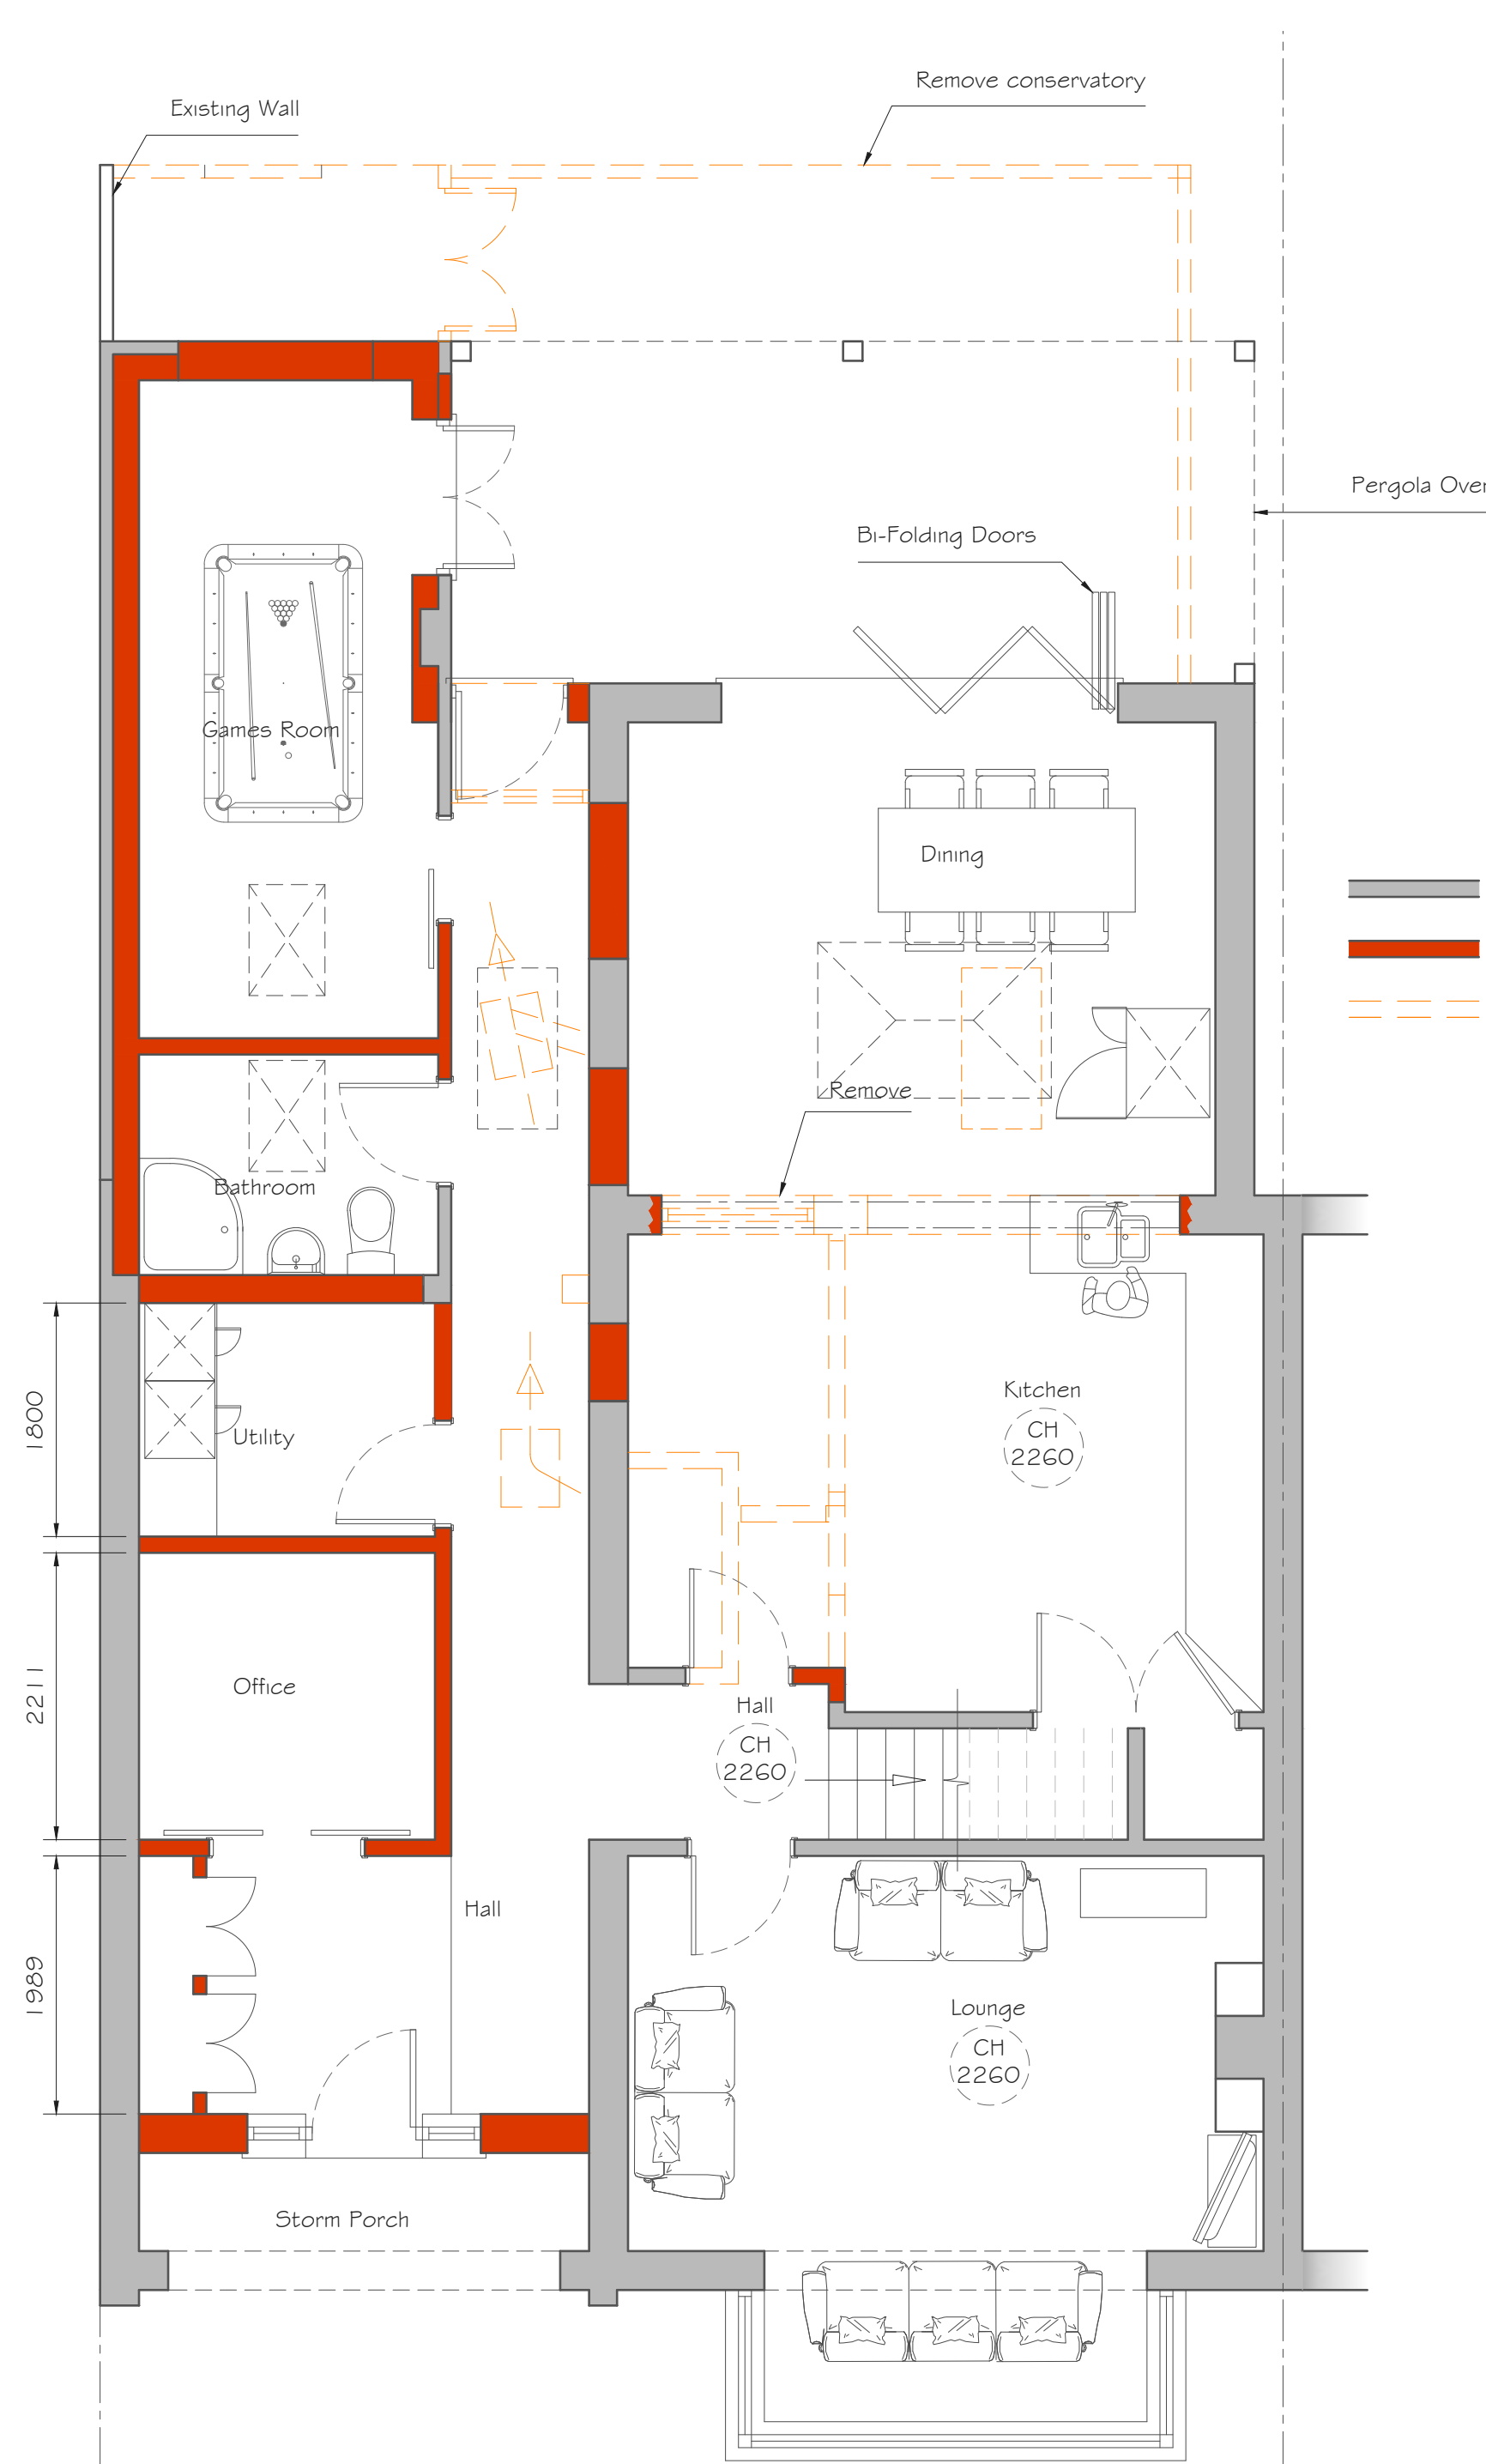


GROUND FLOOR PLAN
Scale 1:50

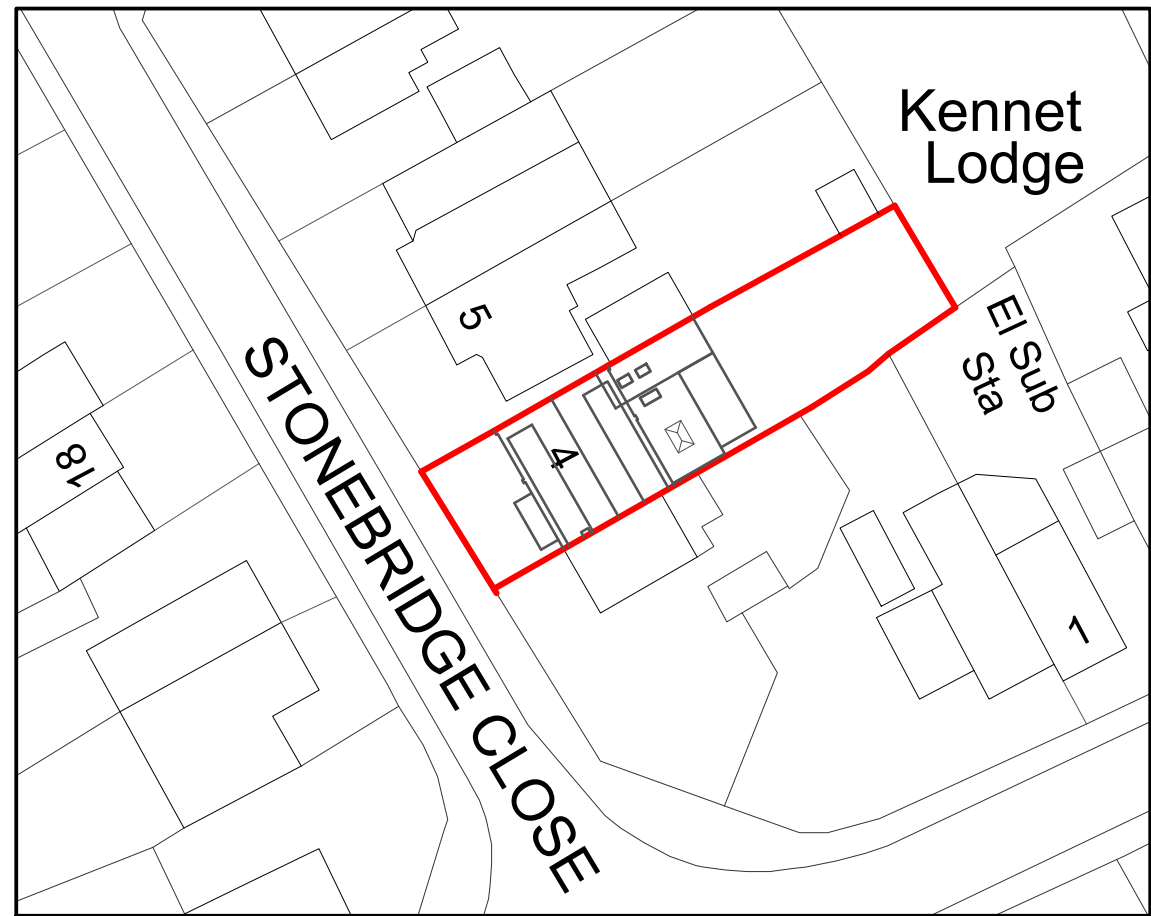


BLOCK PLAN
Scale 1:500

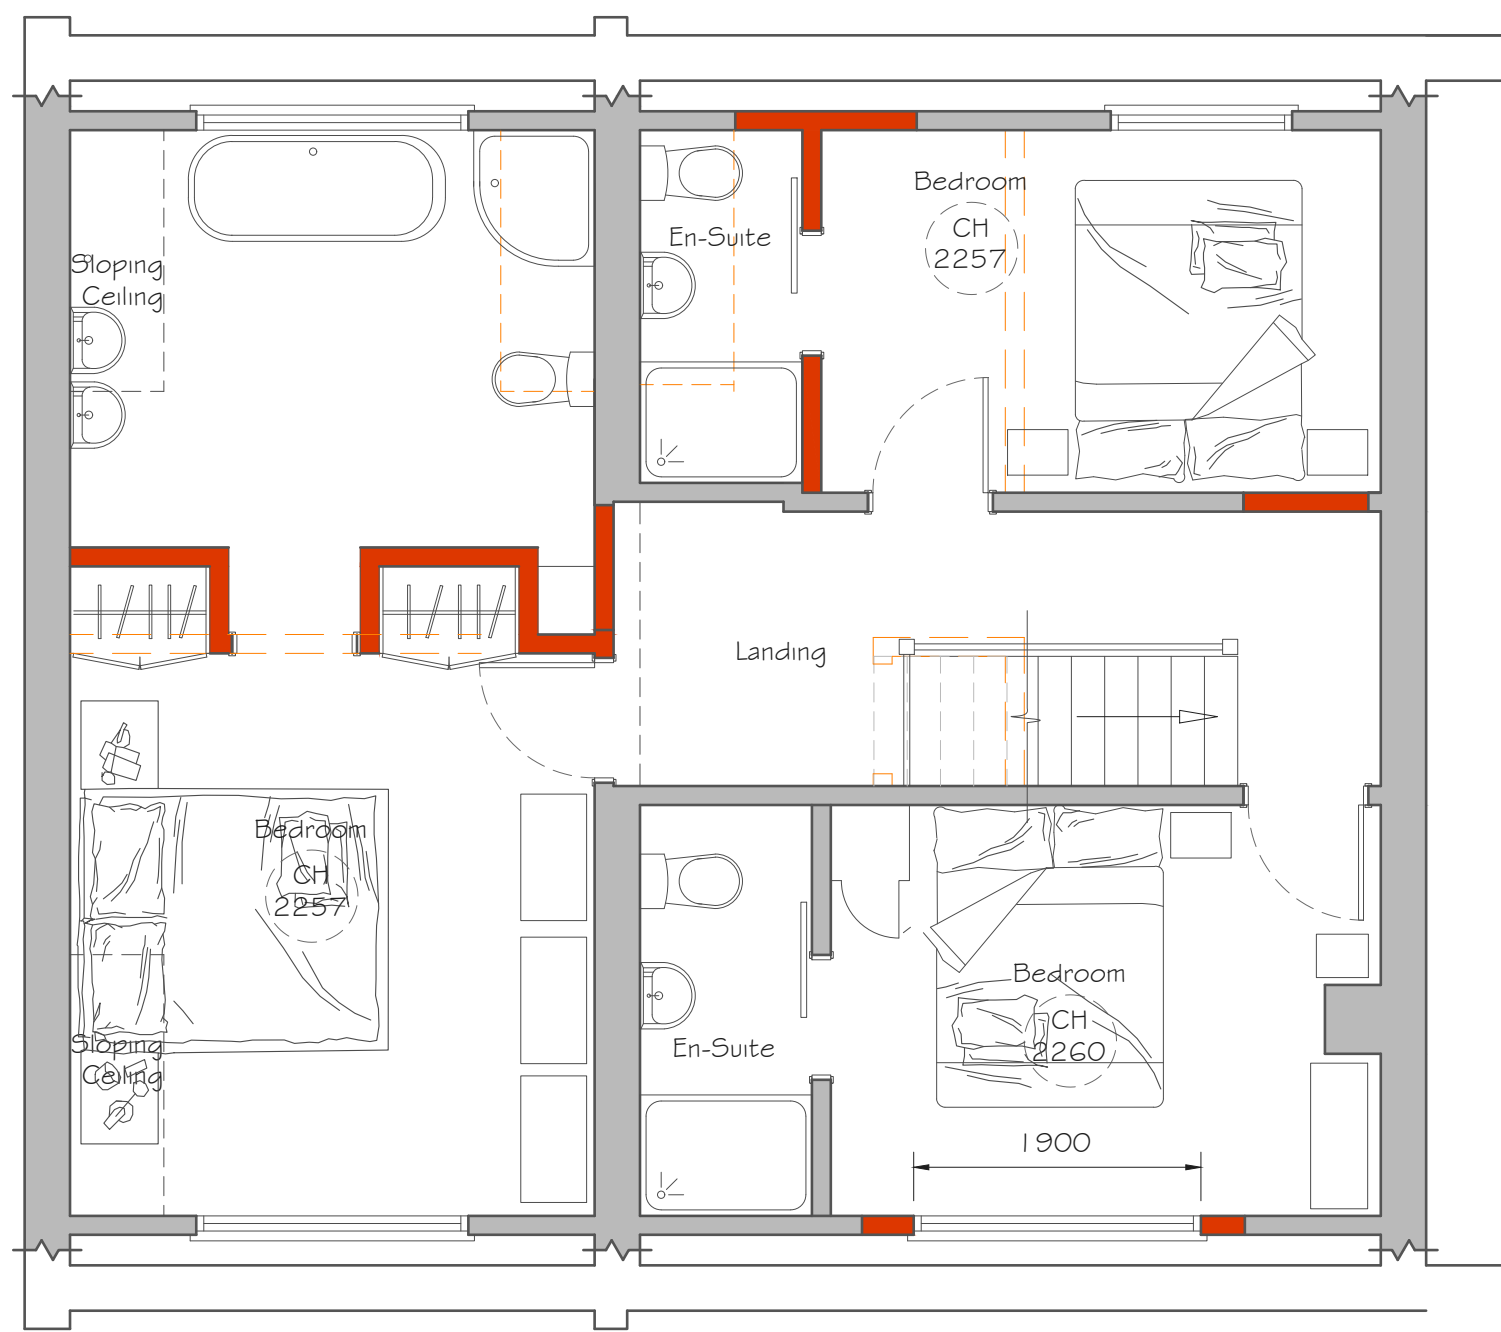

FIRST FLOOR PLAN
Scale 1:50

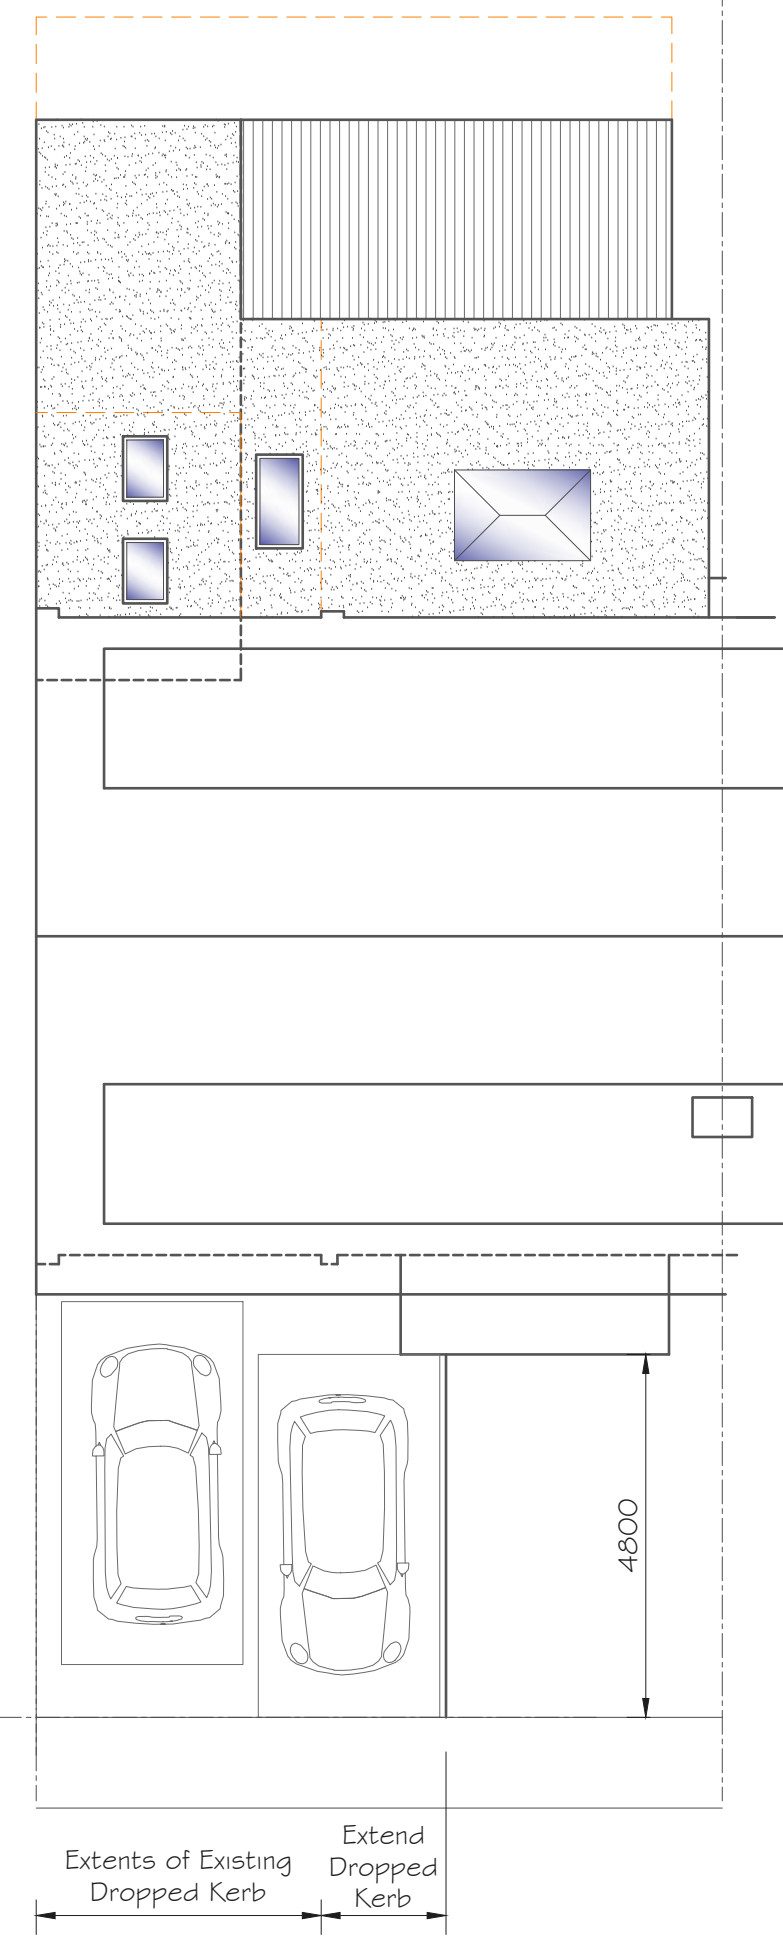

ROOF PLAN
Scale 1:100

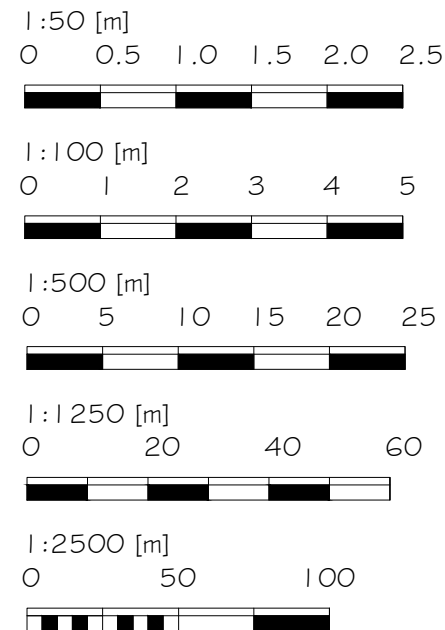

Alex Dawson www.addraughting.co.uk alex@addraughting.co.uk 01672 511412 07791 341698 59 Barrow Close Marlborough Wiltshire SN8 2BE AD DRAUGHTING ARCHITECTURAL SERVICES	
Client MR & MRS BAIN	
Job Title EXTENSION AT: 4 STONEBRIDGE CLOSE, MARLBOROUGH, WILTS, SN8 2AE.	
Drawing Title PROPOSED ELEVATIONS AND PLANS	
Scale AS SHOWN	
Date 14/09/2026	Drawn AD
Drawing No. 1653-02	Rev C