


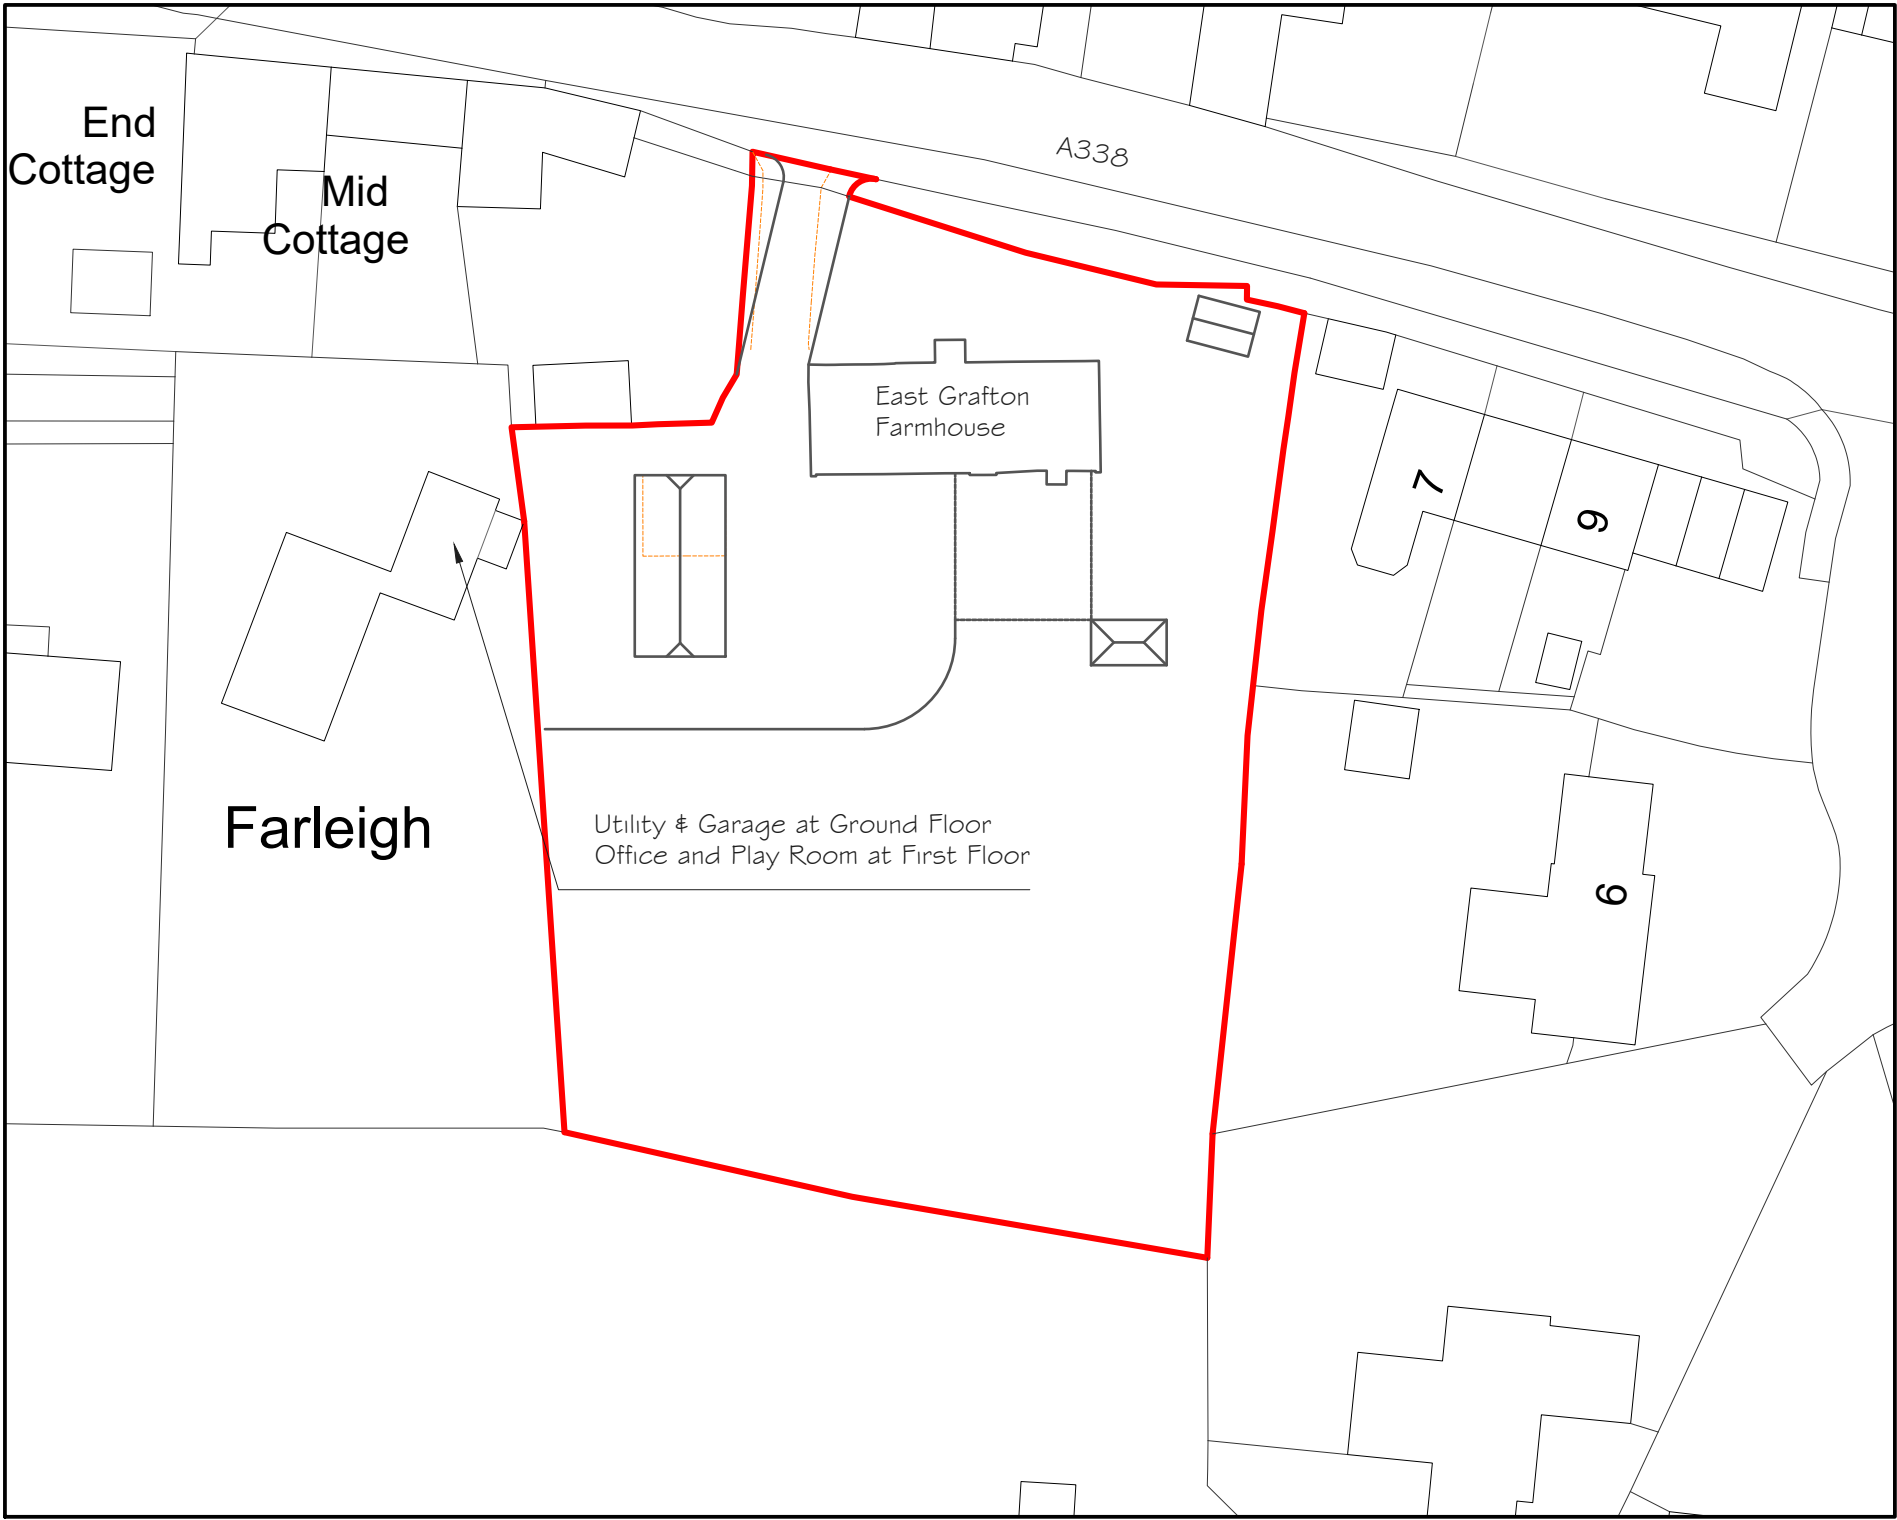
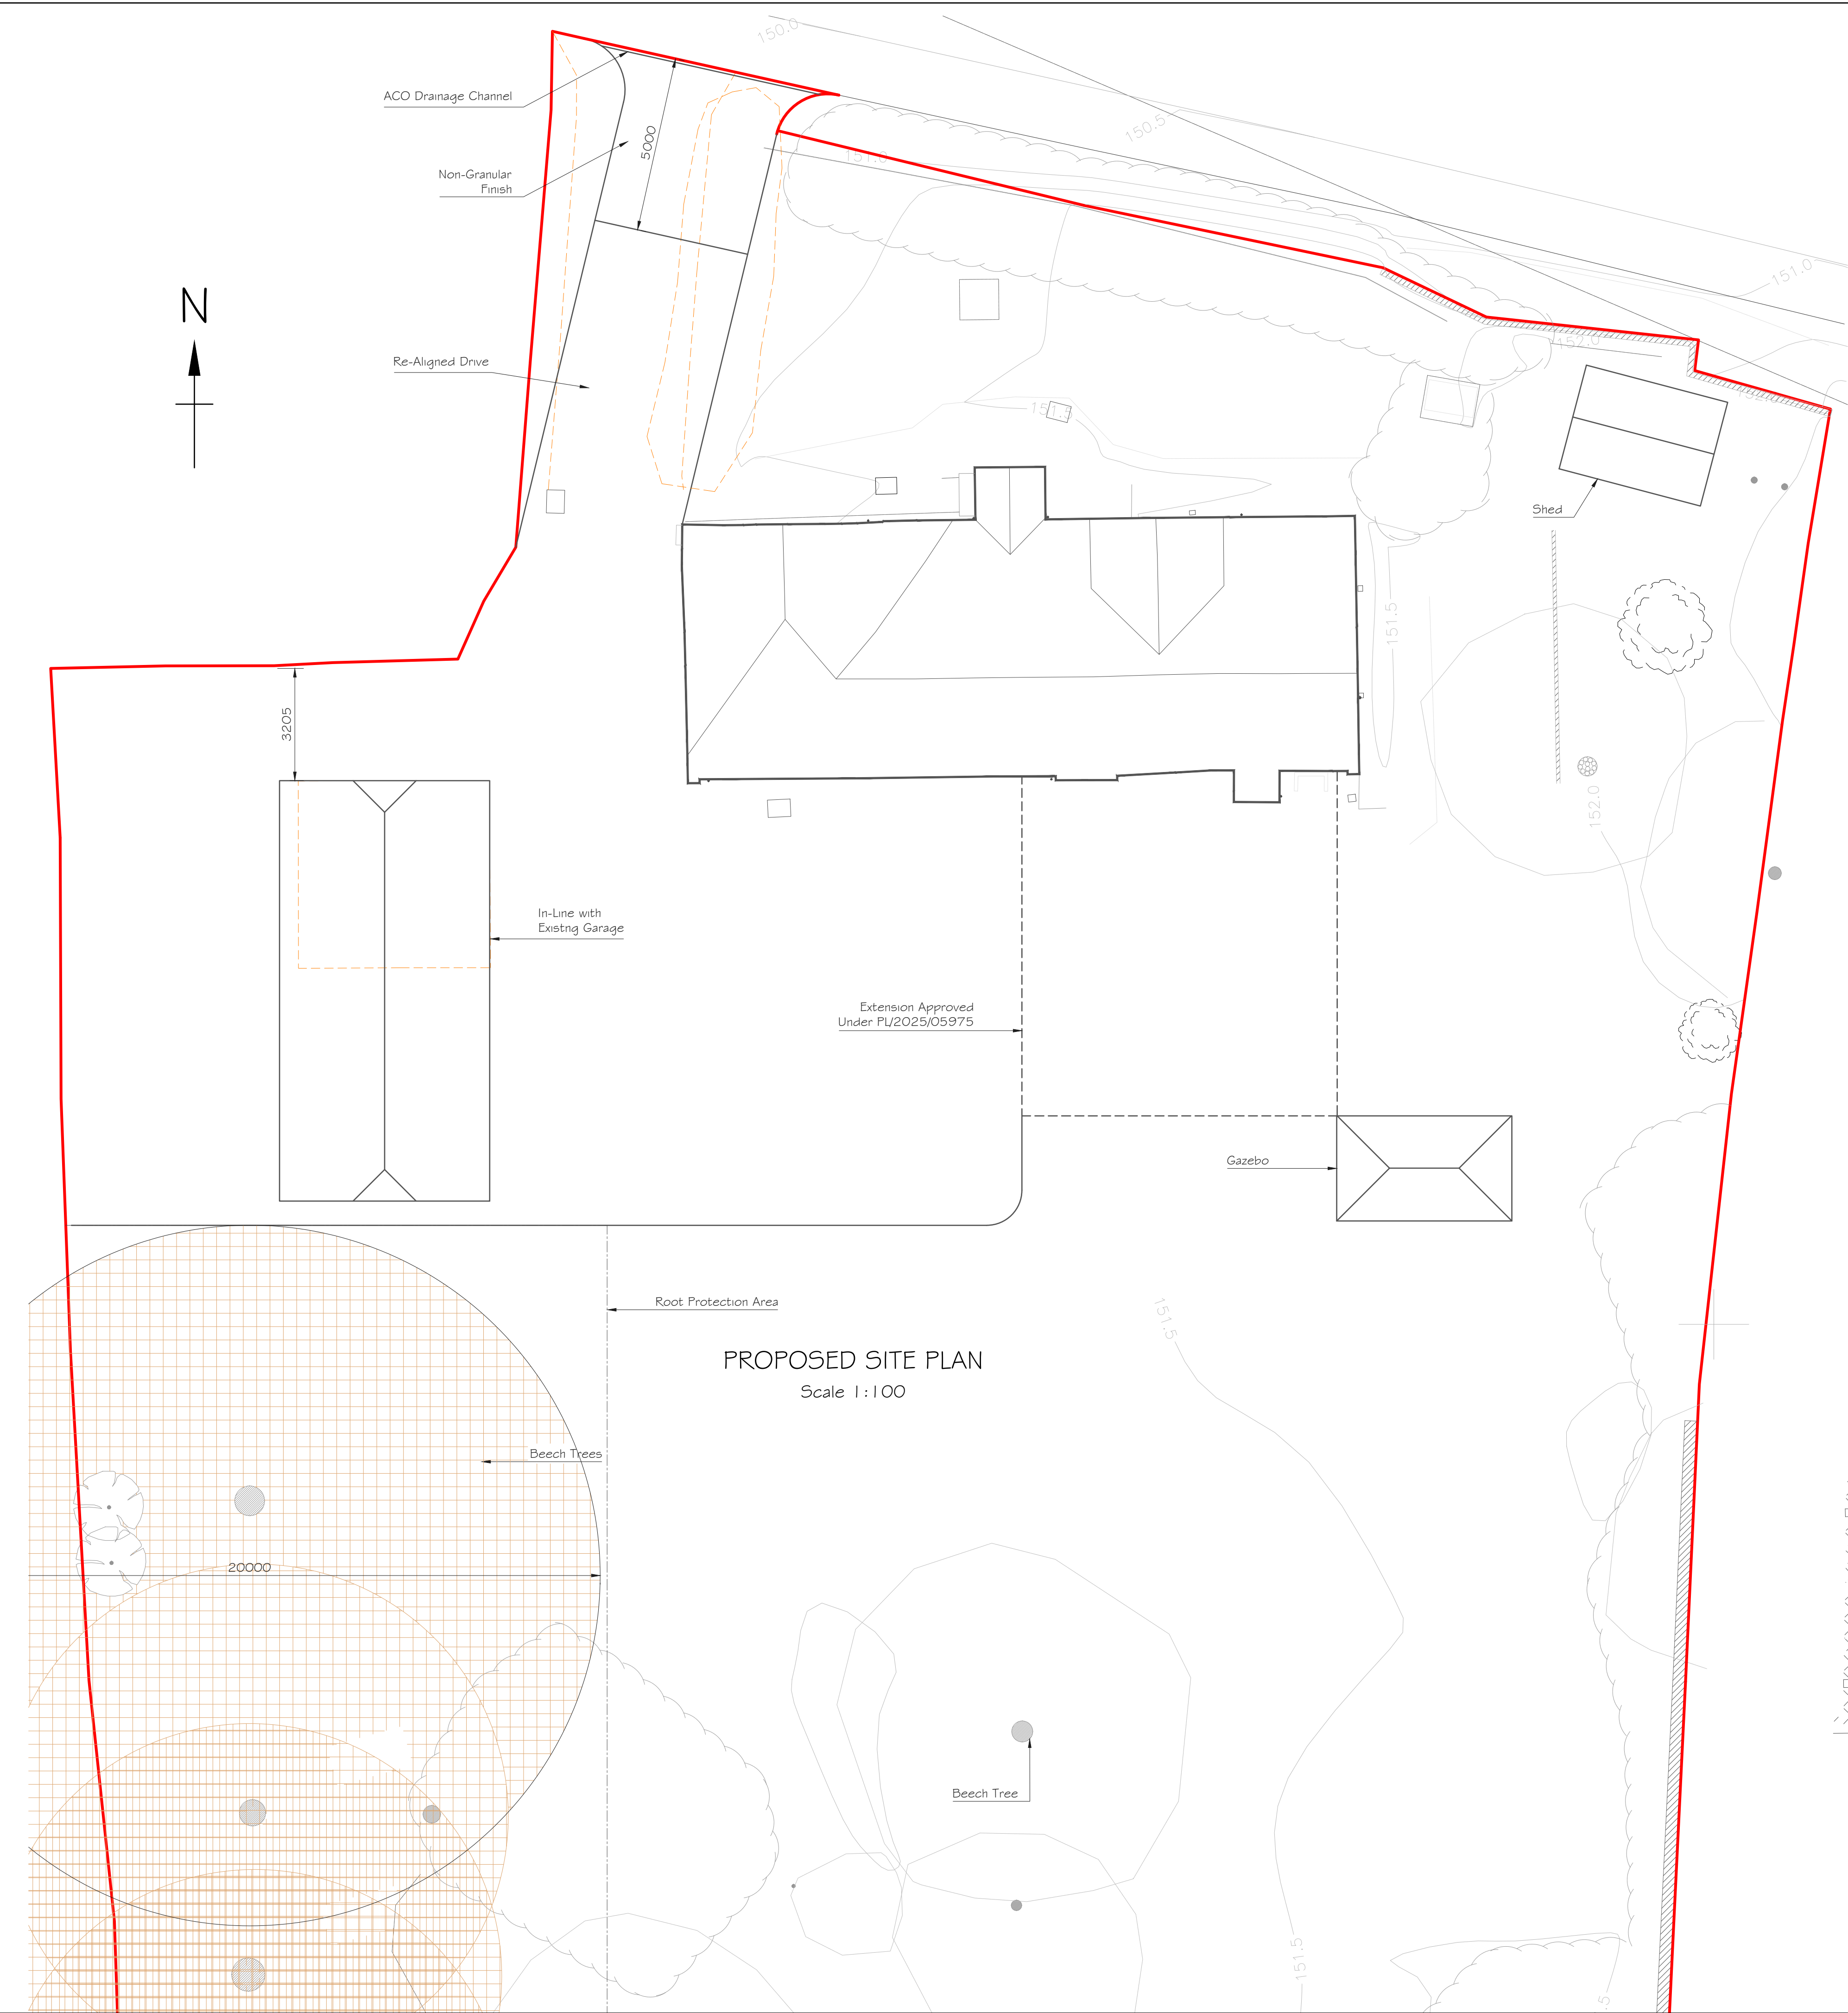


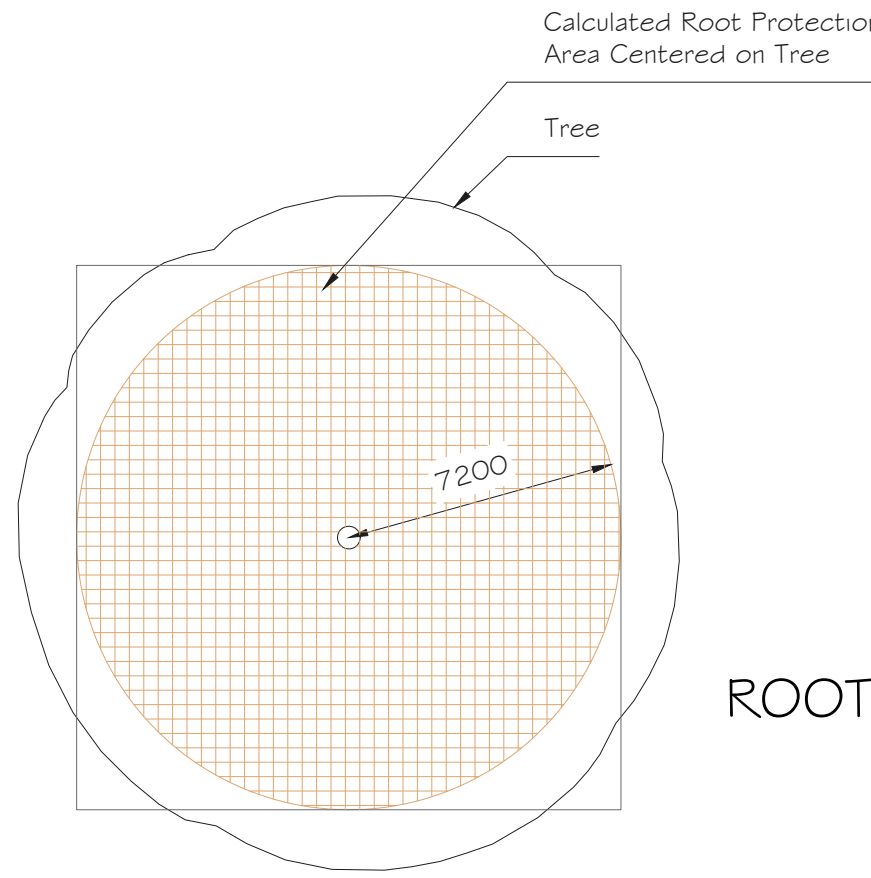

BLOCK PLAN
Scale 1:500

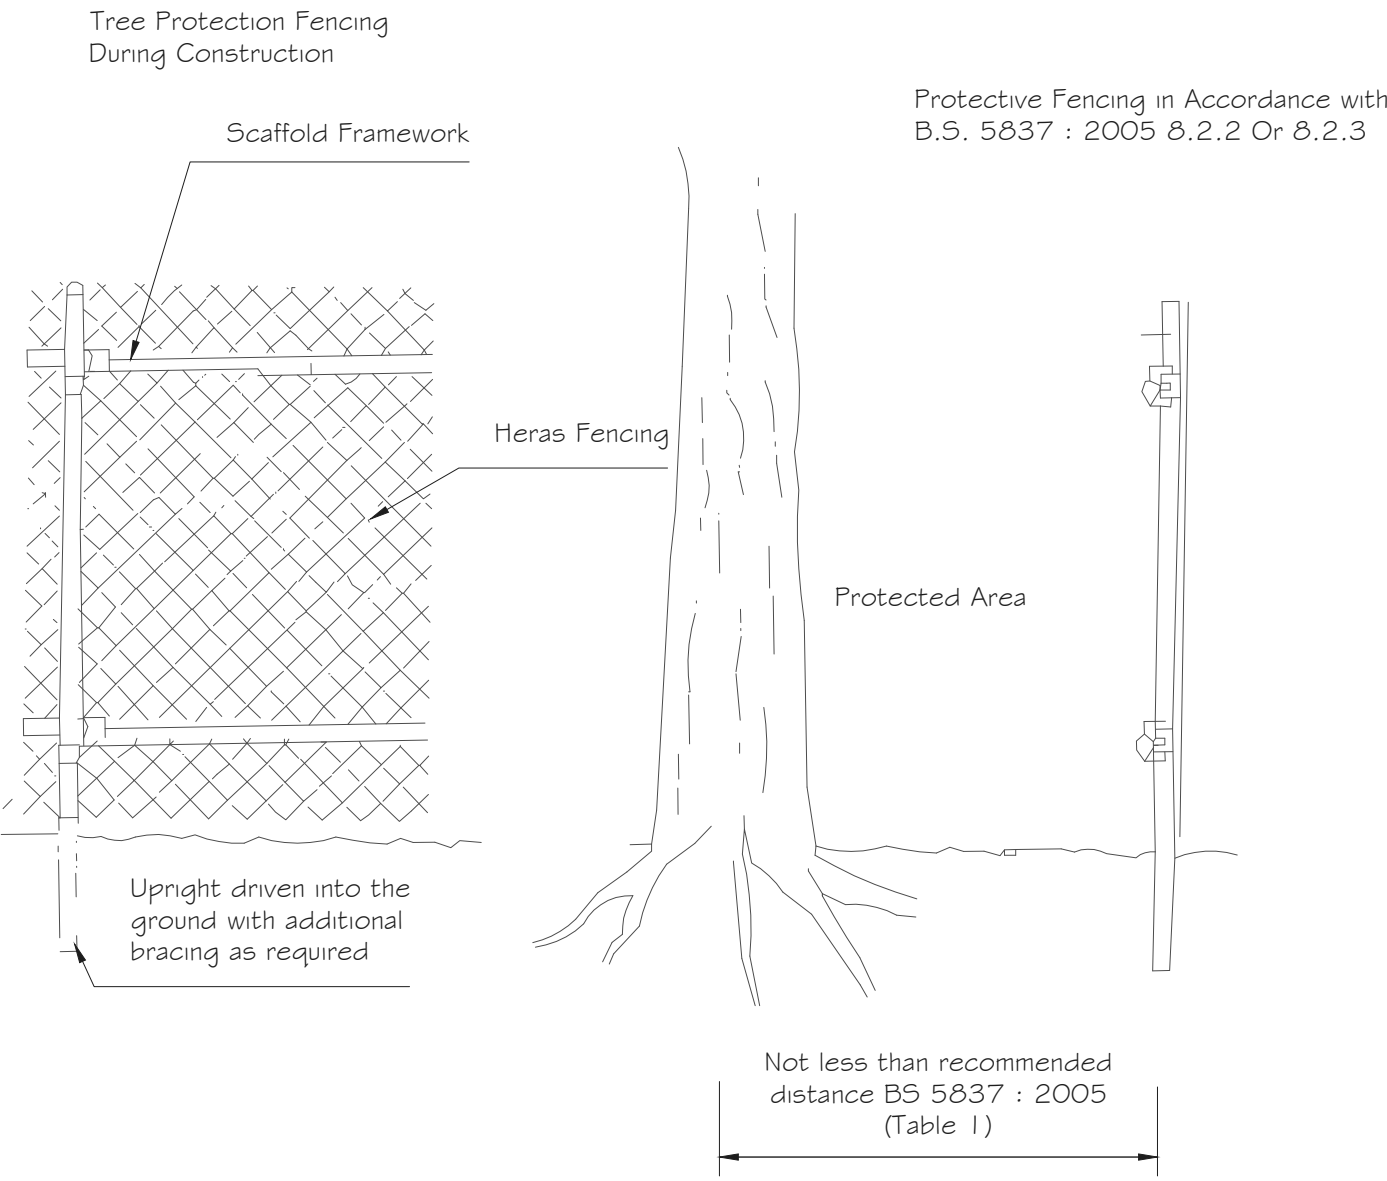

ROOT PROTECTION AREA
Scale 1:200

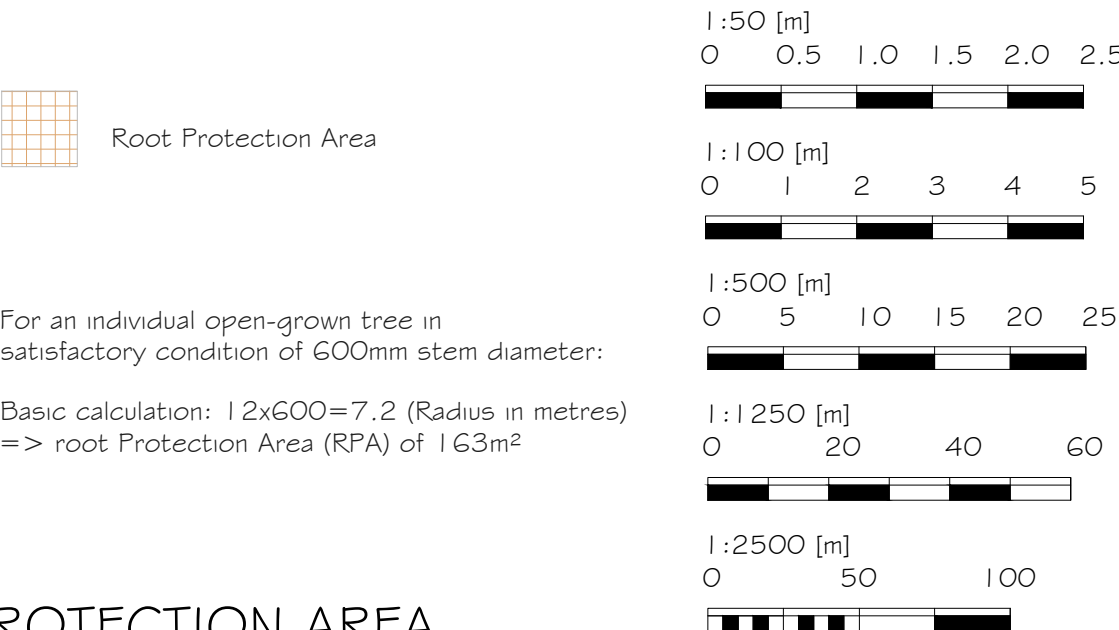

ROOT PROTECTION FENCING
Scale 1:20

Alex Dawson www.addraughting.co.uk alex@addraughting.co.uk 01672 511412 07791 341698  AD DRAUGHTING ARCHITECTURAL SERVICES	
Client MR & MRS BAILEY	
Job Title EXTENSION AT: EAST GRAFTON FARM HOUSE, EAST GRAFTON, MARLBOROUGH, WILTSHIRE, SN8 3DF.	
Drawing Title PROPOSED SITE PLAN & BLOCK PLANS	
Scale AS SHOWN	
Date 09/09/2026	Drawn AD
Drawing No. 1601-02	Rev H