
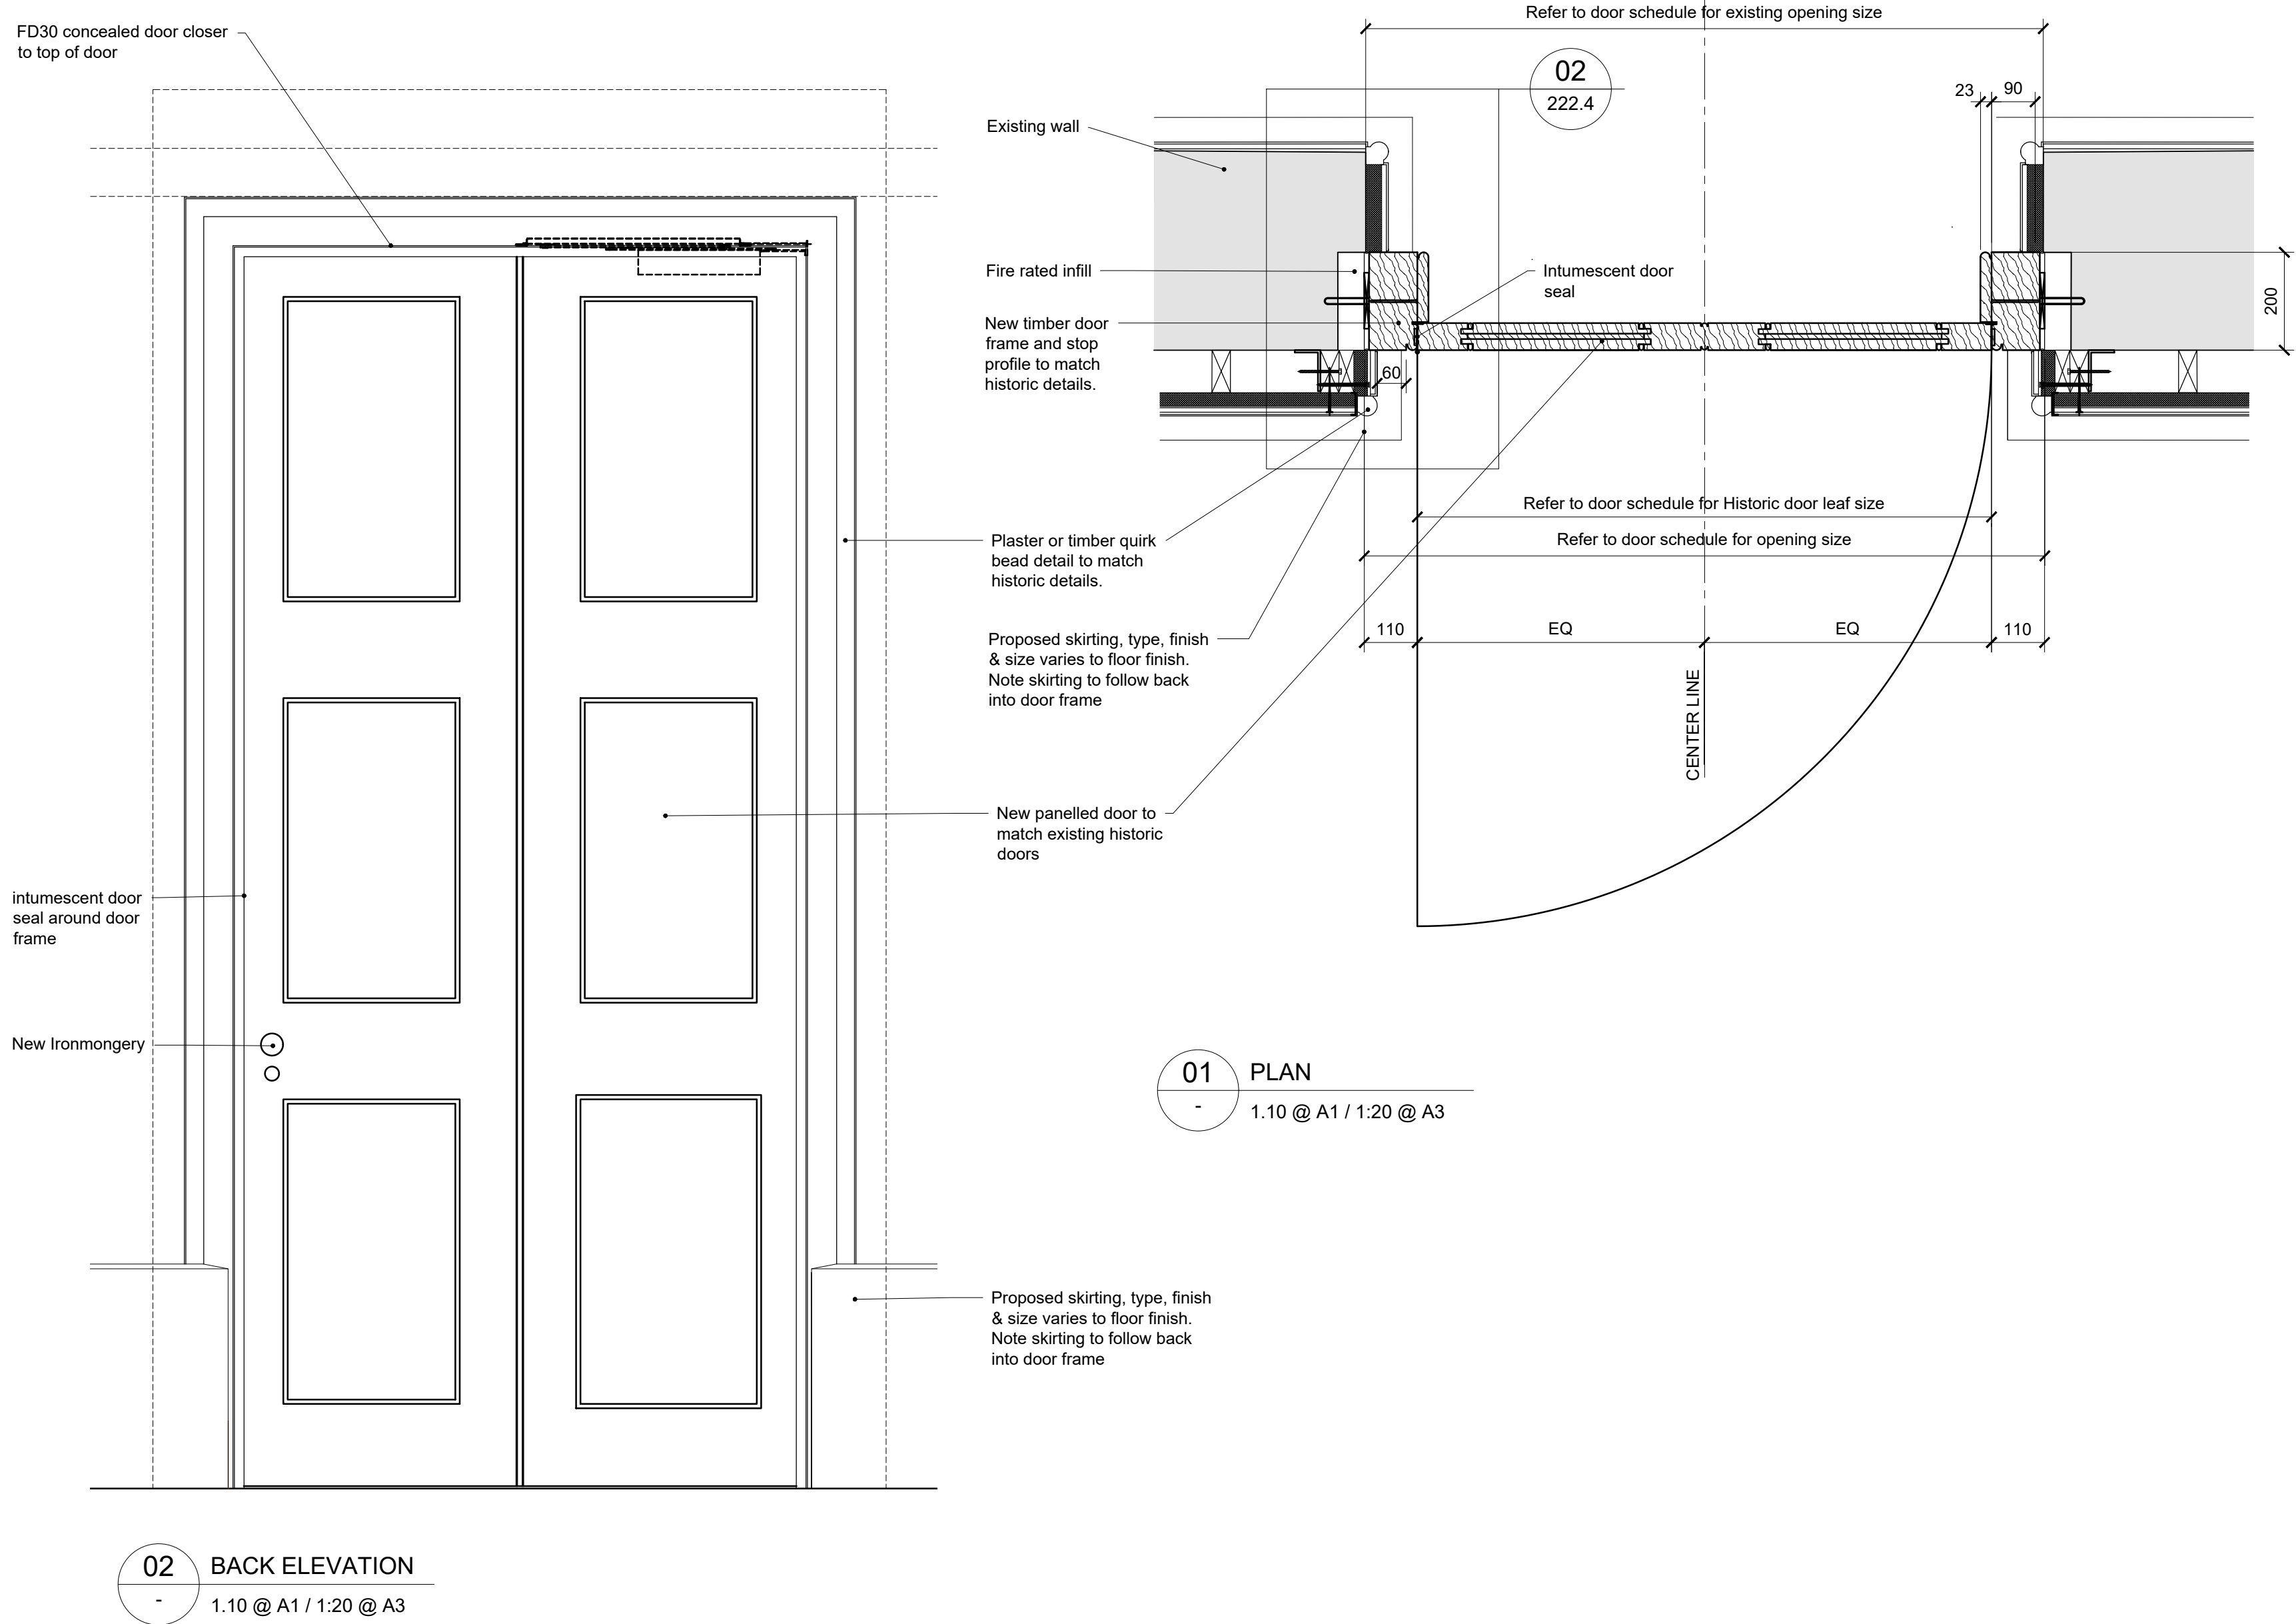


TO BE READ IN CONJUNCTION WITH DOOR SCHEDULE

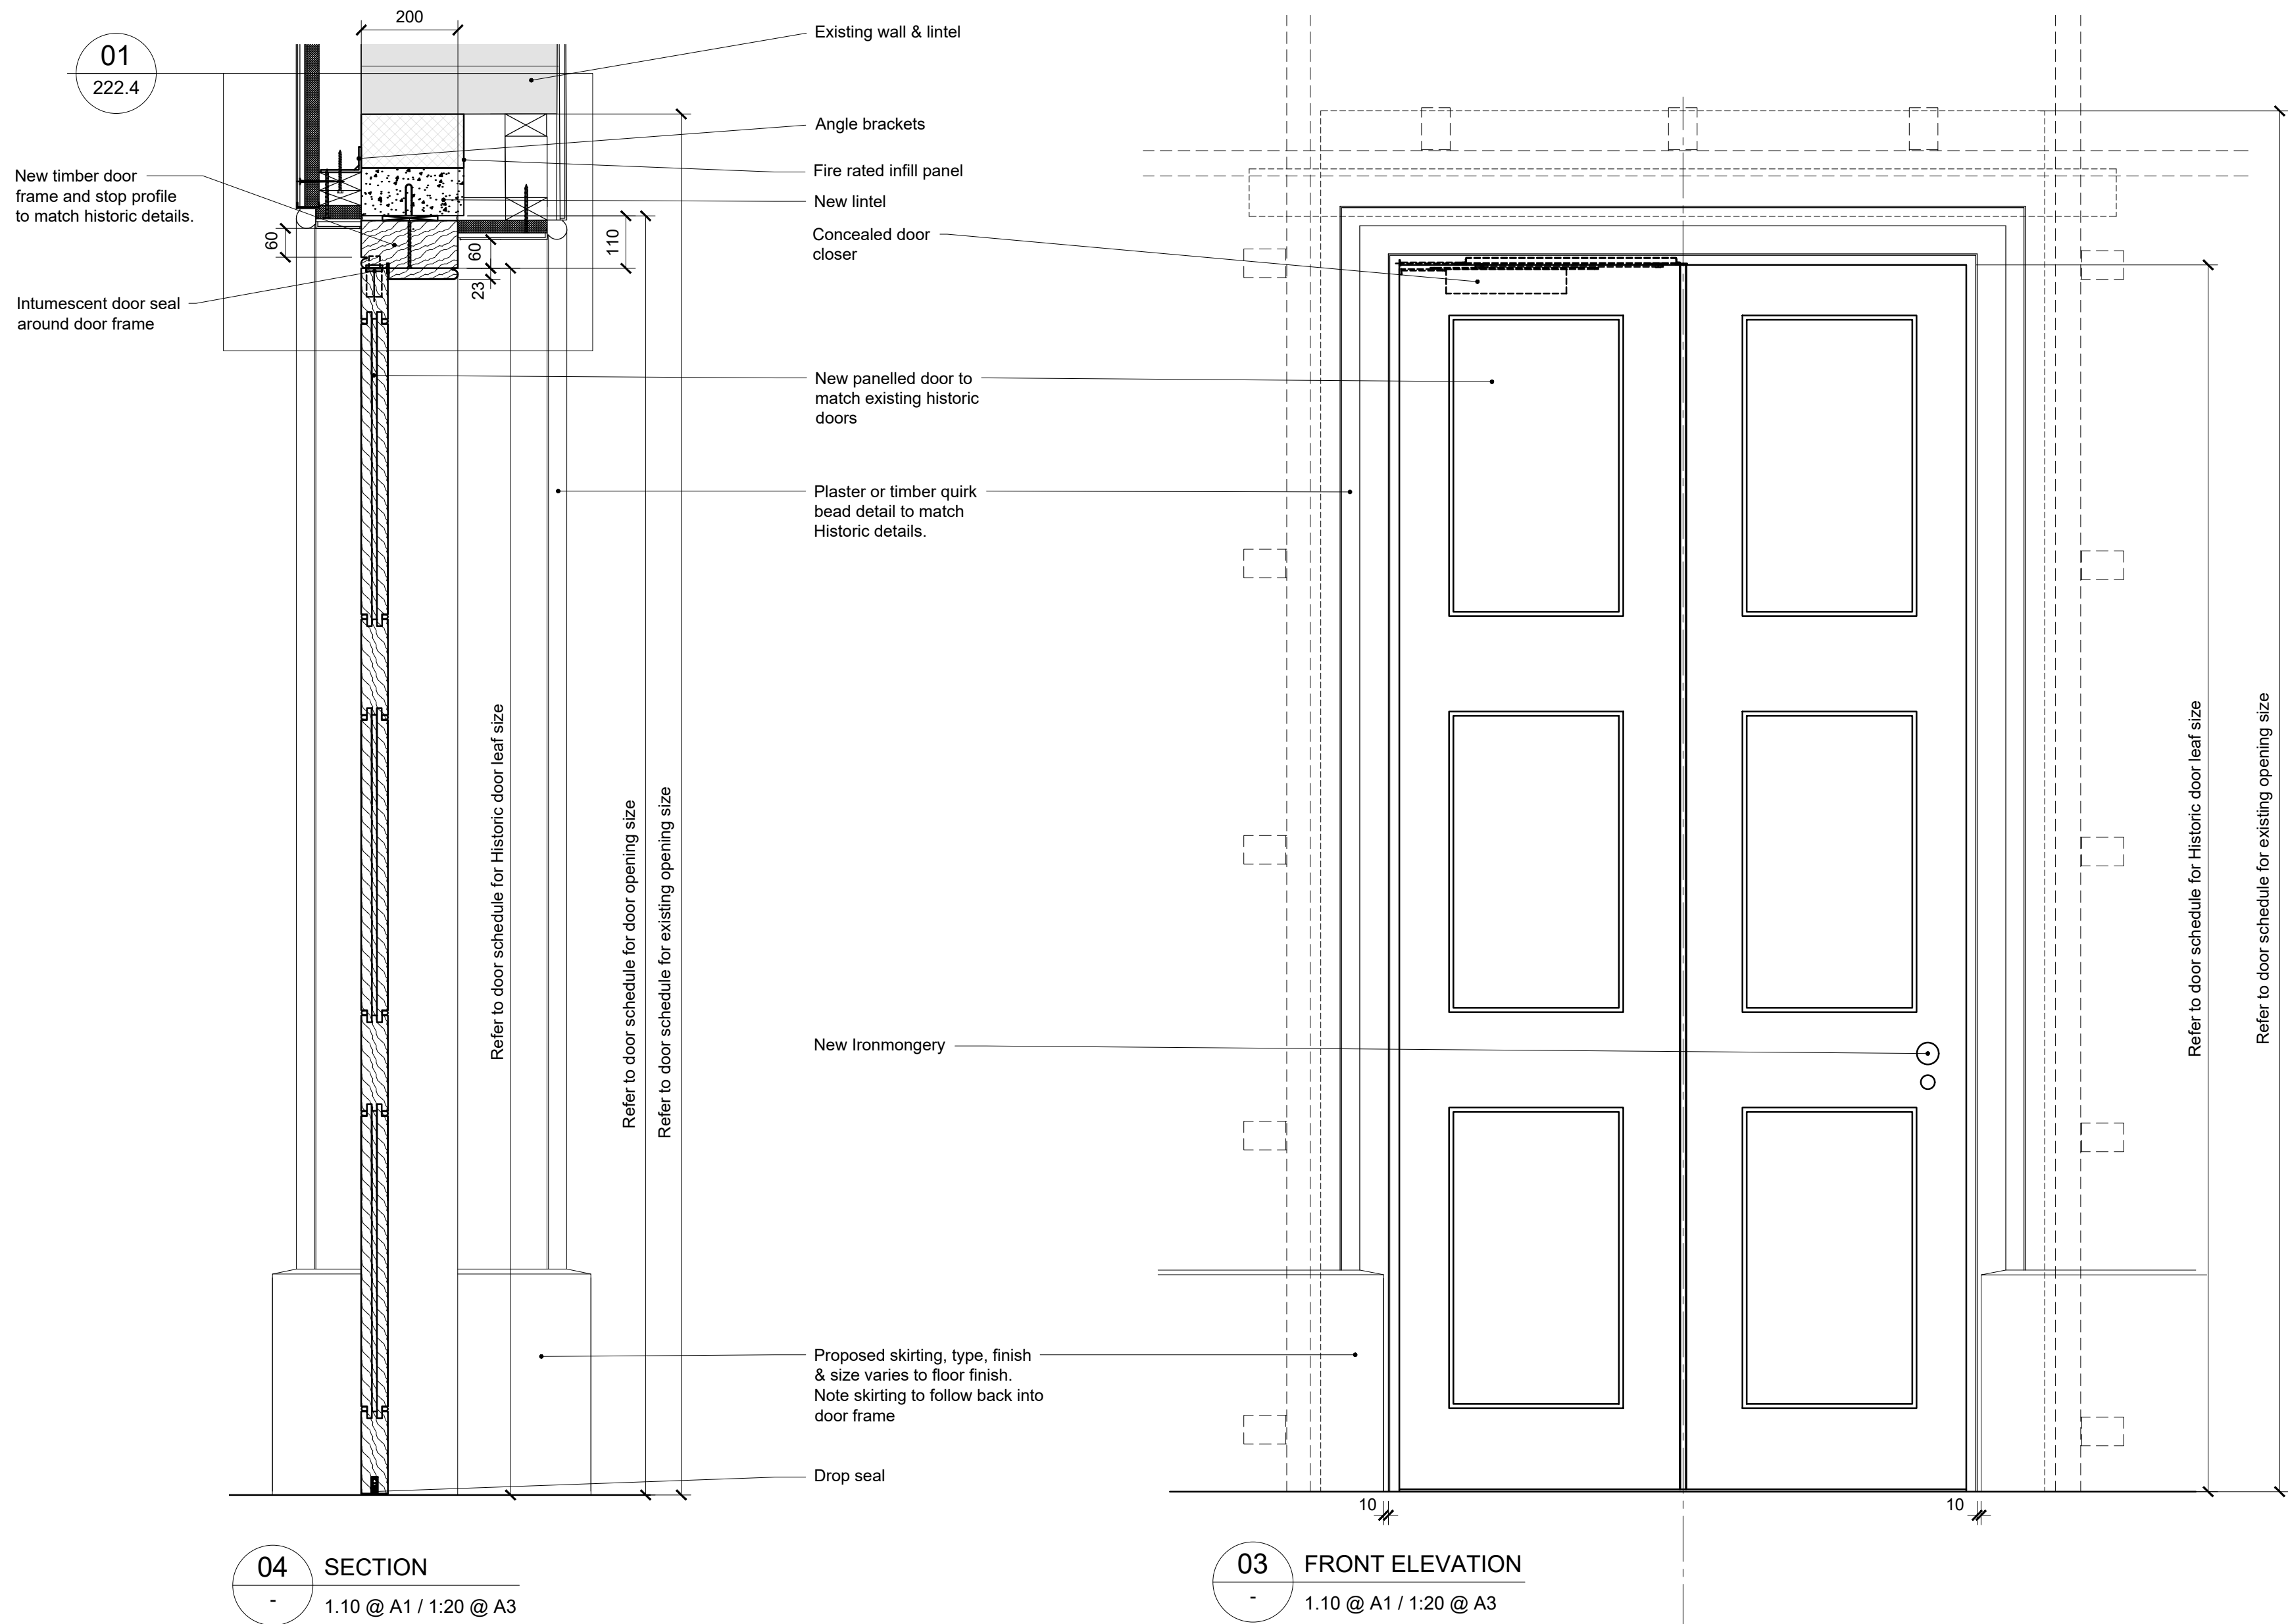


JAMB DETAIL SHOWN IS TYPICAL
REFER TO GROUND FLOOR
GA PLAN G401 FOR INFORMATION.

TYPICAL NEW FD30S FIRE RATED GROUND FLOOR DOORS

No. Notes

- Dimensions to be verified on site. Only figured dimensions to be used and any discrepancies in dimensions are to be reported to the architect. No dimensions are to be scaled from printed drawings. Any areas indicated on this drawing are for guidance only. No responsibility is taken for their accuracy.
- There is a risk of injury or death in construction if the works are not properly planned and supervised. The contractor must not undertake any element of the work without first having carried out the necessary risk assessments and prepared detailed method statements.

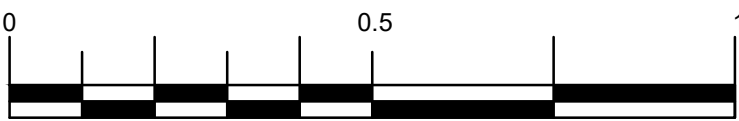

Scale in Metres @ 1:10

Job: Tottenham House - The Old Stables

Title: Typical New Ground Floor Doors
FIRE RATED

Type: 200 Planning

Status: PLANNING

drawn by	JMH	checked by	size	A1	approved by	date	27/01/26
scale	1:10	size	drawing number	revision	date	revision	
26/09/25	3123	222.2		*			
date.							

* Issued for Planning
no. revision.

RIBA 
Chartered Practice

BLDA ARCHITECTS

211 Design Centre East
Chelsea Harbour
London, SW10 0XF

mail@blda.co.uk
www.blda.co.uk
t +44 (0) 20 7838 5555