



TO BE READ IN CONJUNCTION WITH DOOR SCHEDULE

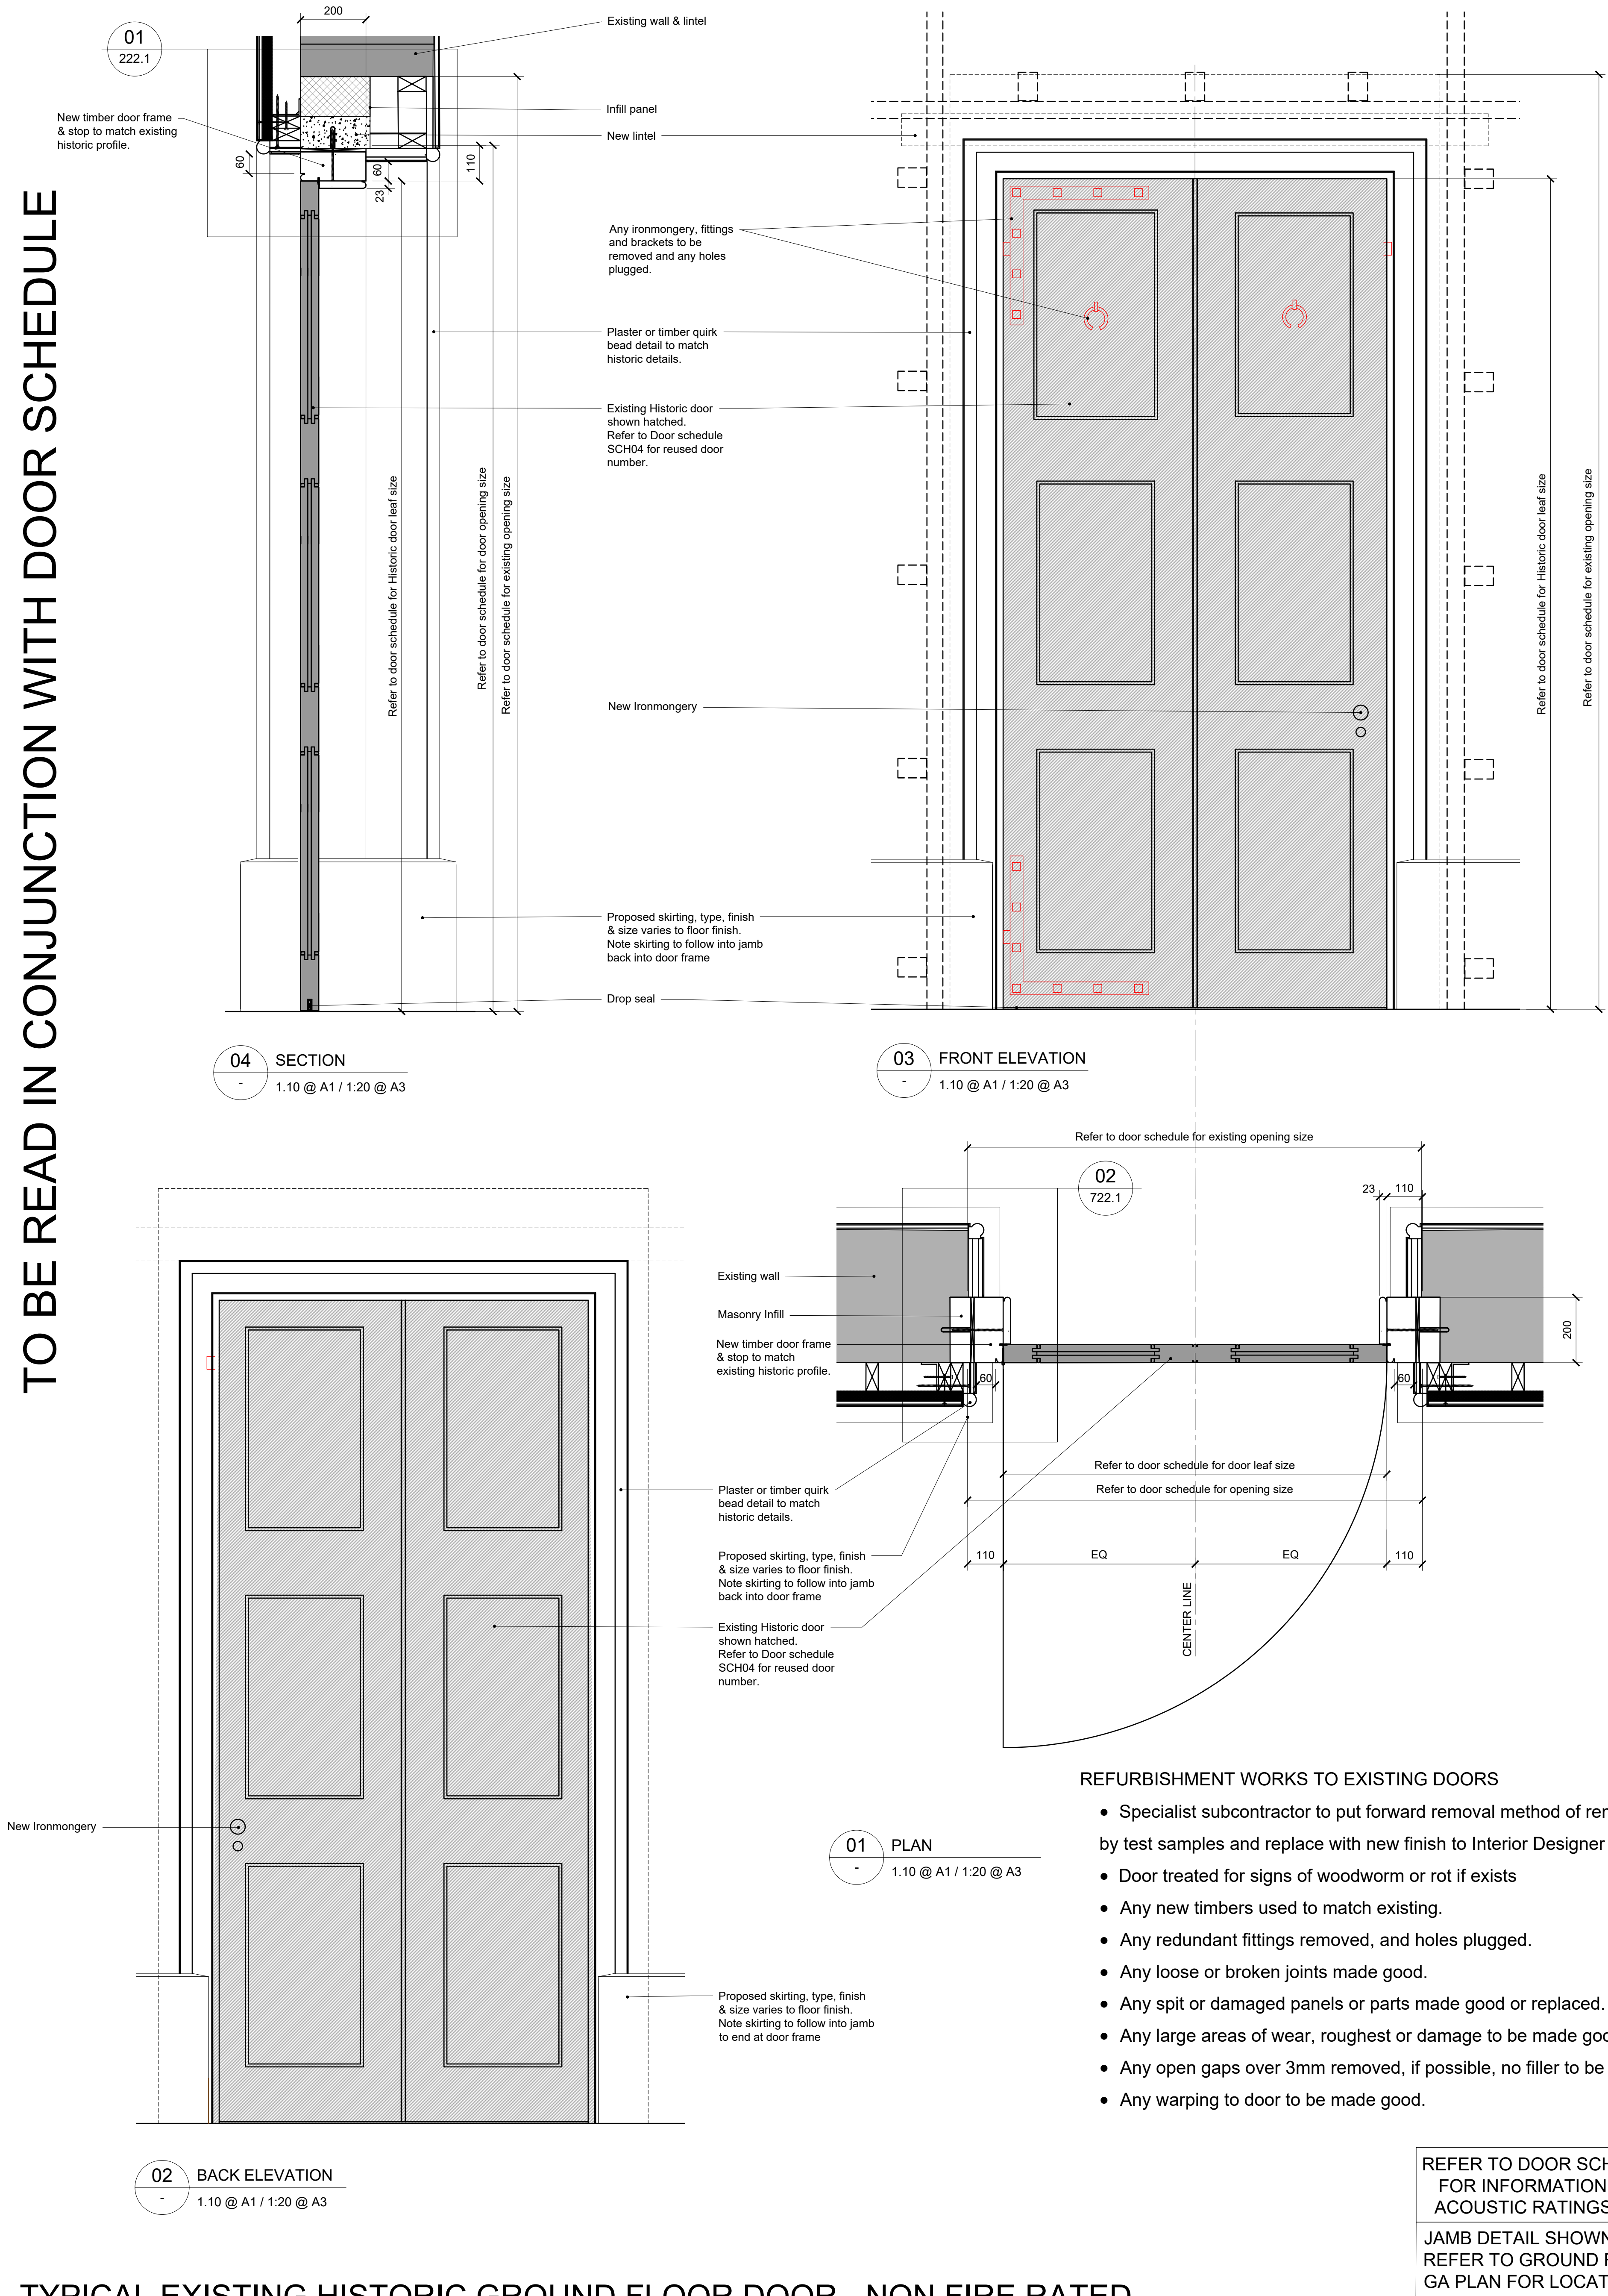

TYPICAL EXISTING HISTORIC GROUND FLOOR DOOR - NON FIRE RATED.

- No. Notes
1. Dimensions to be verified on site. Only figured dimensions to be used and any discrepancies in dimensions are to be reported to the architect. No dimensions are to be scaled from printed drawings. Any areas indicated on this drawing are for guidance only. No responsibility is taken for their accuracy.
 2. There is a risk of injury or death in construction if the works are not properly planned and supervised. The contractor must not undertake any element of the work without first having carried out the necessary risk assessments and prepared detailed method statements.

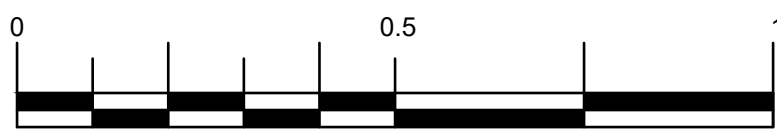

Scale in Metres @ 1:10

* Issued for Planning
no. revision.

12/01/26
date.

Job: Tottenham House - The Old Stables

Title: Typical Existing reused Historic Ground Floor Doors
NON FIRE RATED

Type: 200 Planning

Status: PLANNING

drawn by	checked by	approved by
JMH	A1	28/01/26
scale 1:10	size	date
job number	drawing number	revision
3123	221.1	*

BLDA ARCHITECT

RIBA 211 Design Centre East
Chelsea Harbour
London, SW10 0XF
Chartered Practice
mail@blda.
www.blda.c
t +44 (0) 20