
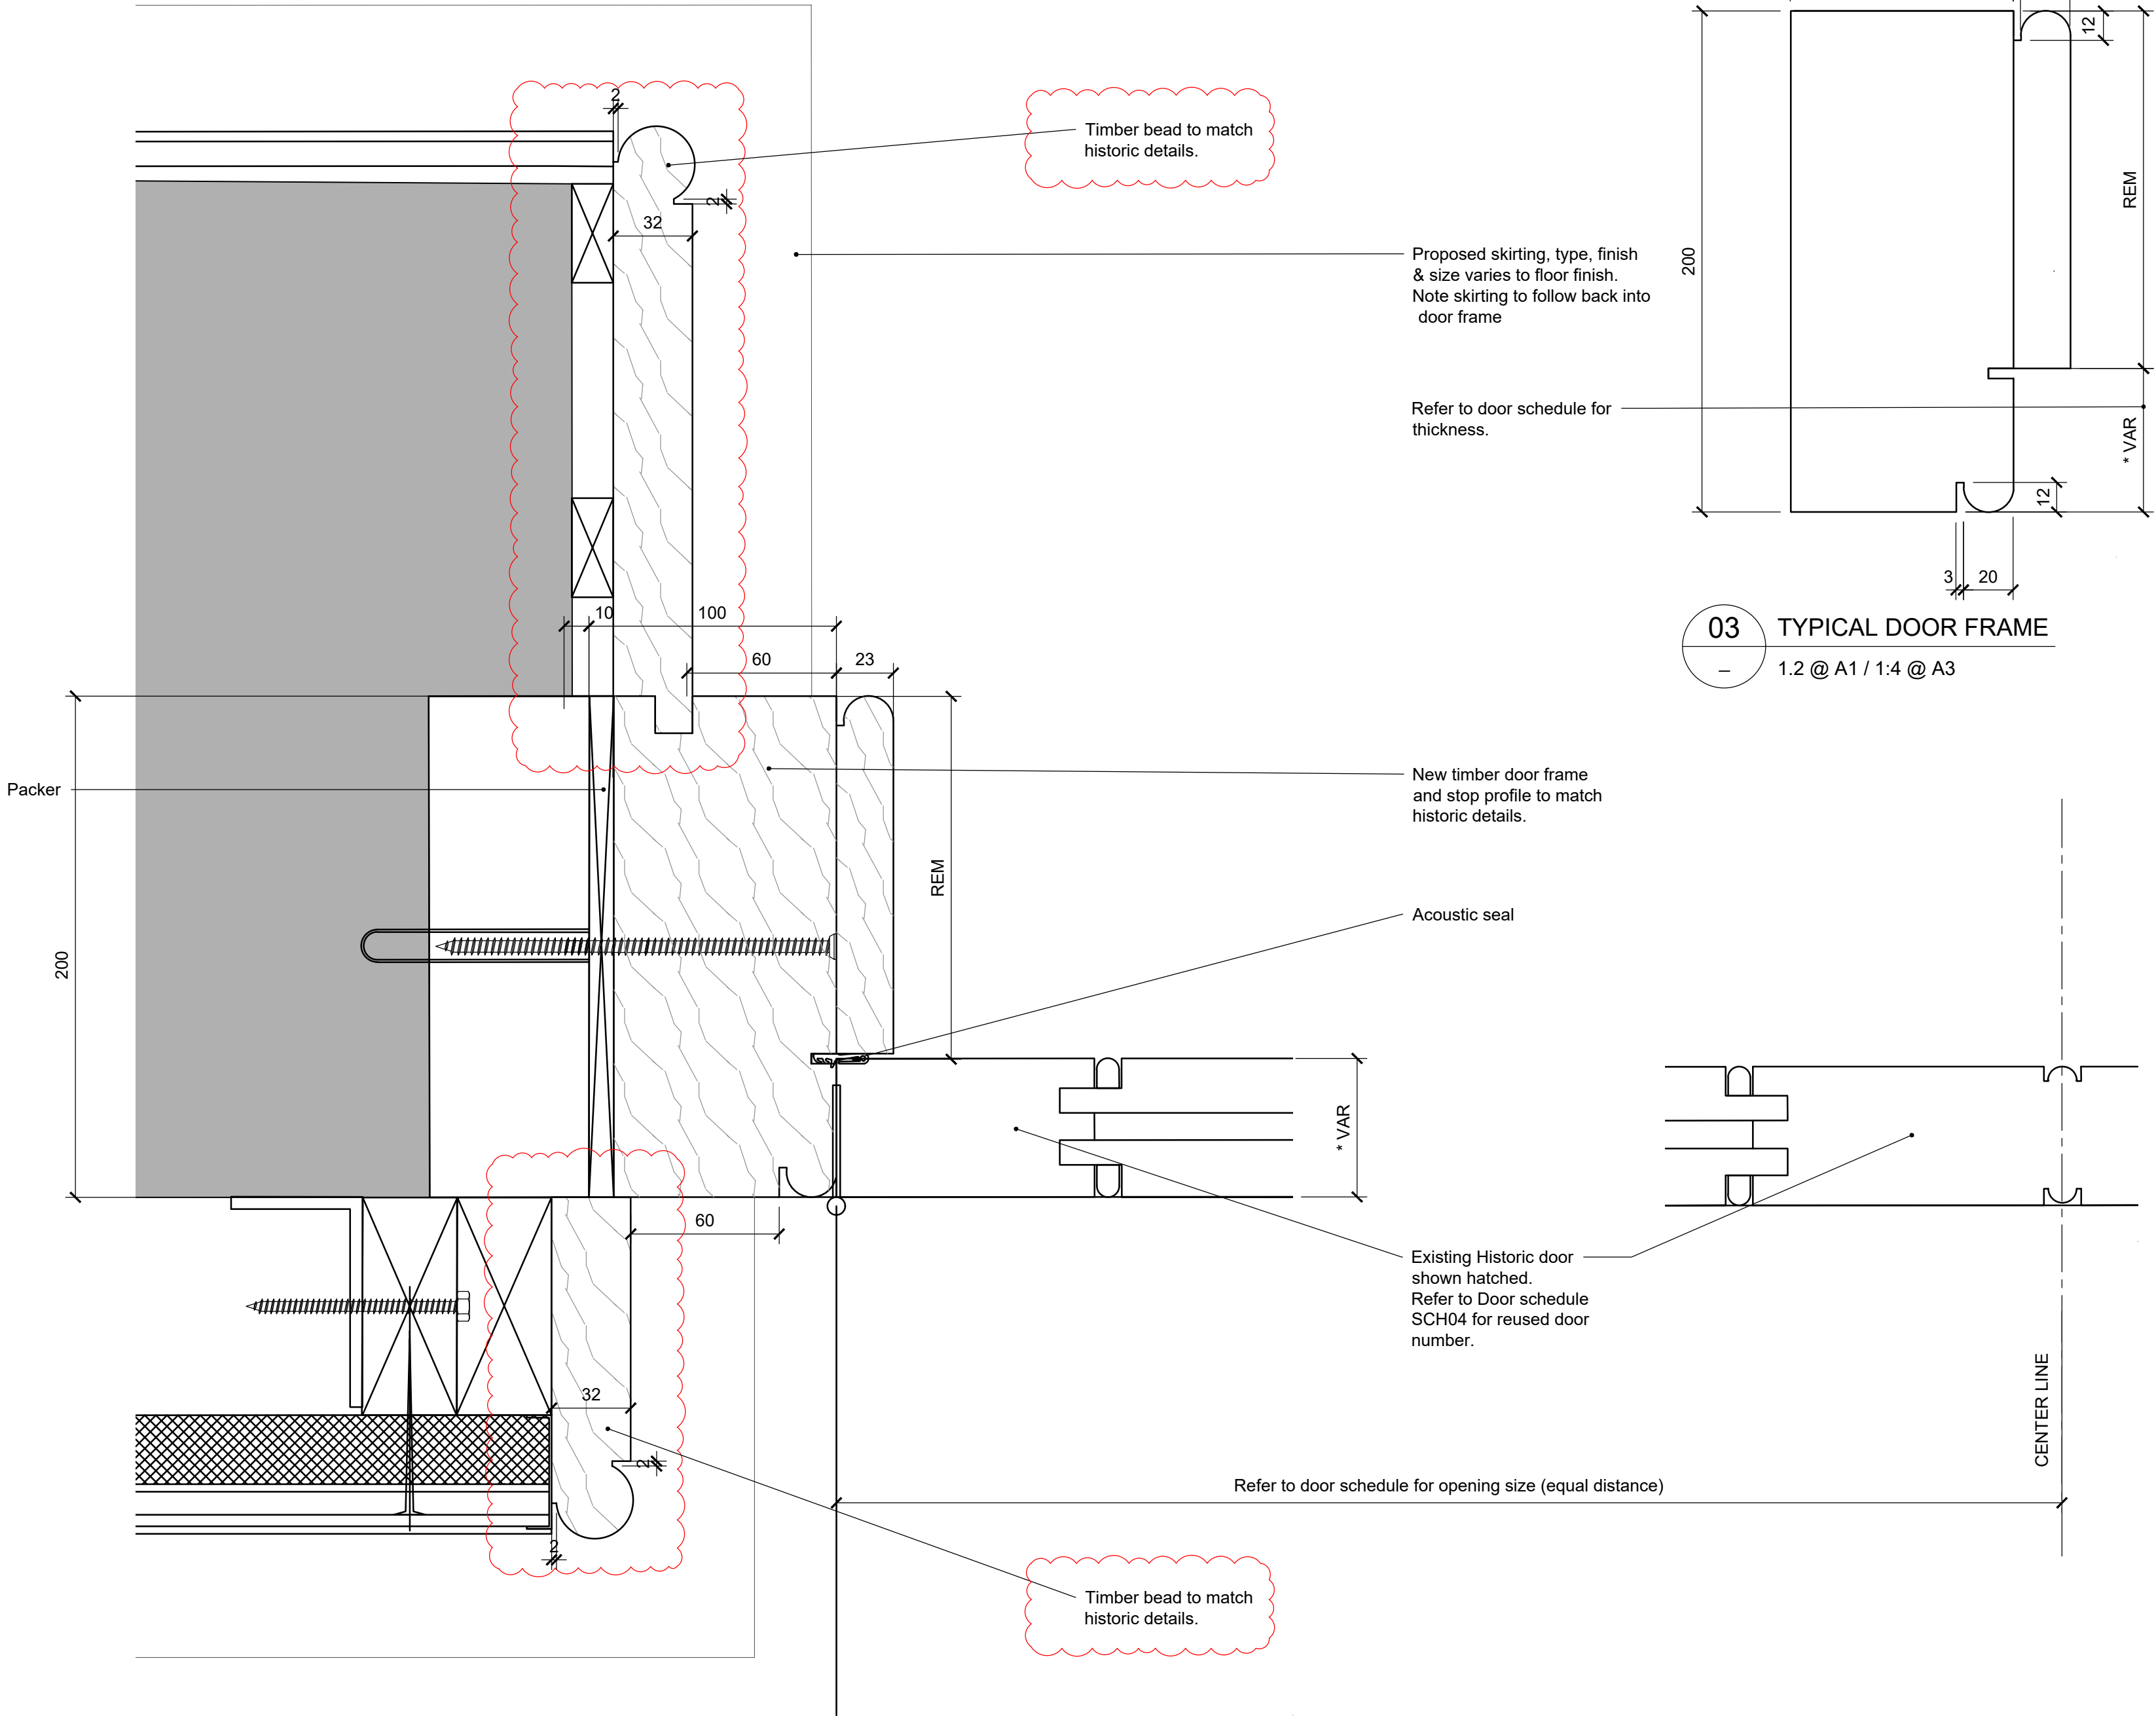


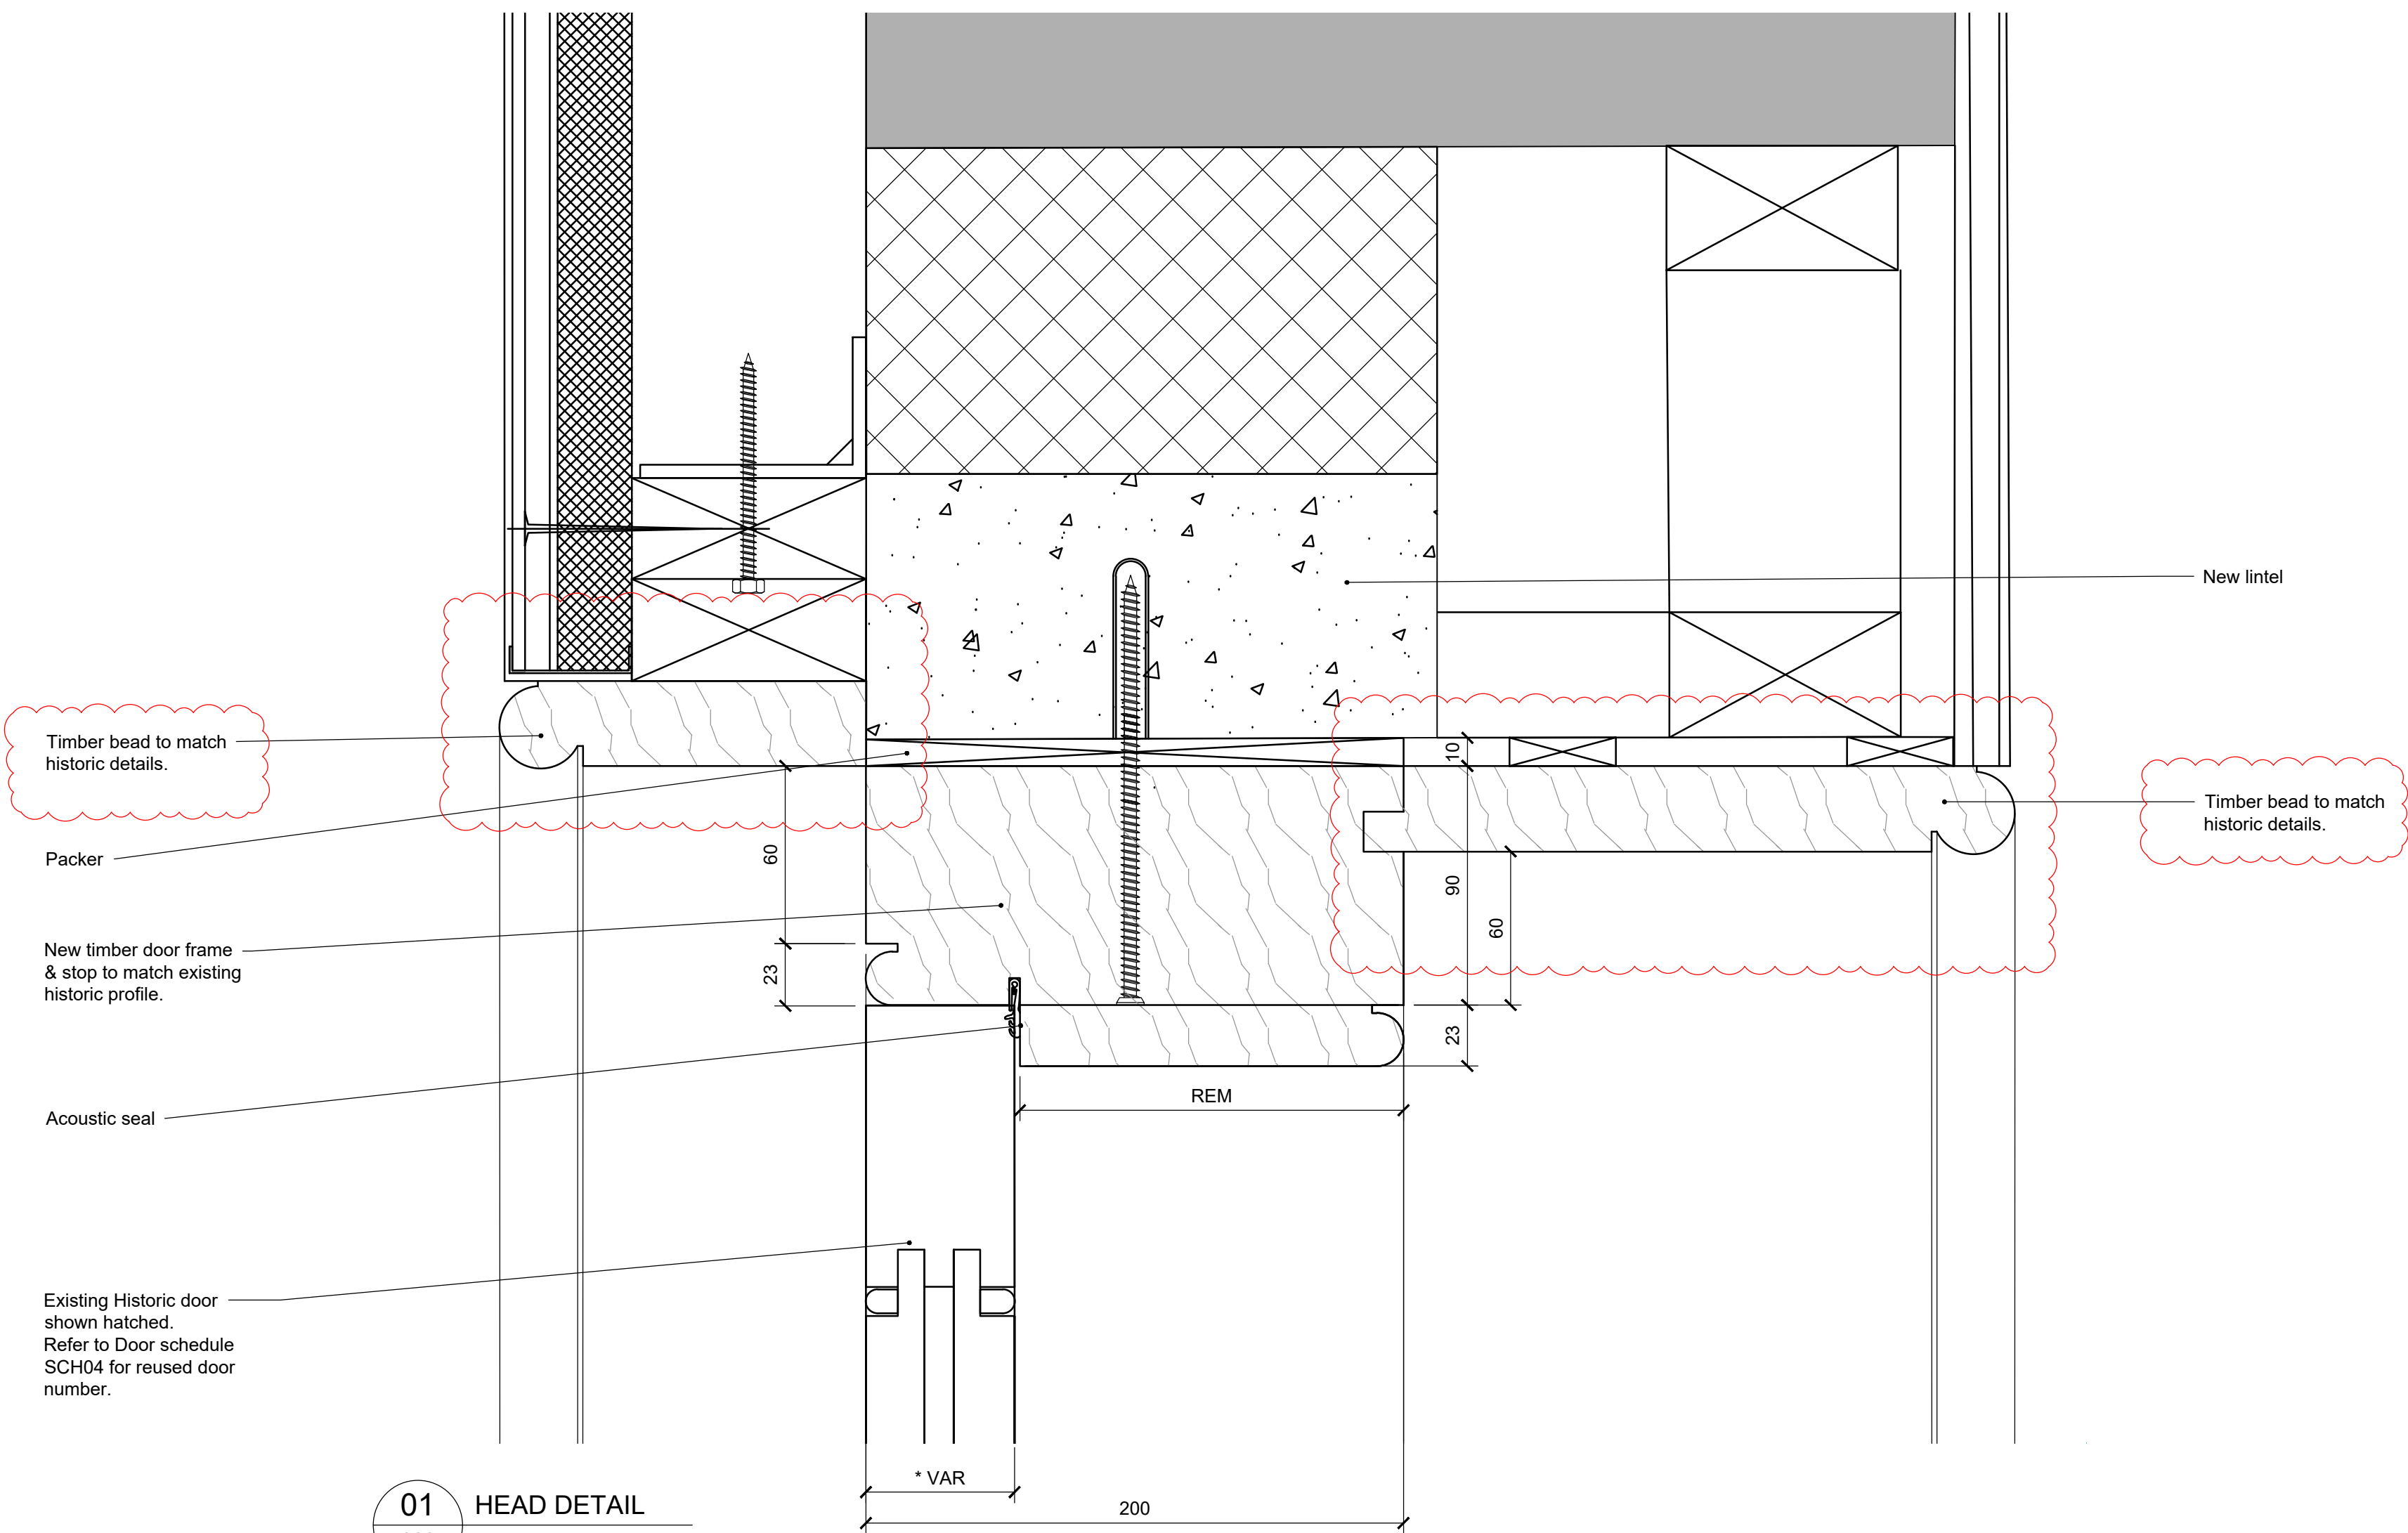

REFER TO DOOR SCHEDULE SCH04 FOR INFORMATION REGARDING ACOUSTIC RATINGS & FINISHES .

JAMB DETAIL SHOWN IS TYPICAL REFER TO GROUND FLOOR GA PLAN FOR LOCATION

TYPICAL EXISTING HISTORIC GROUND FLOOR DOOR - NON FIRE RATED.

No. Notes

1. Dimensions to be verified on site. Only figured dimensions to be used and any discrepancies in dimensions are to be reported to the architect. No dimensions are to be scaled from printed drawings. Any areas indicated on this drawing are for guidance only. No responsibility is taken for their accuracy.
2. There is a risk of injury or death in construction if the works are not properly planned and supervised. The contractor must not undertake any element of the work without first having carried out the necessary risk assessments and prepared detailed method statements.

Job: Tottenham House - The Old Stables

Title: Typical Existing reused Historic Ground Floor Doors details
NON FIRE RATED

Type: 200 Planning

Status: PLANNING

drawn by	JMH	checked by	RM	approved by	
scale	1:2	size	A1	date	07/09/26
job number	3123	drawing number	221.2	revision	A
date.	10/03/26				

A *	Door bead revised to match existing Issued for Planning
no.	revision.

07/09/26
10/03/26
date.



RIBA 211 Design Centre East
Chelsea Harbour
London, SW10 0XF
Chartered Practice

mail@blda.co.uk
www.blda.co.uk
t +44 (0) 20 7838 5555

