



TO BE READ IN CONJUNCTION WITH DOOR SCHEDULE

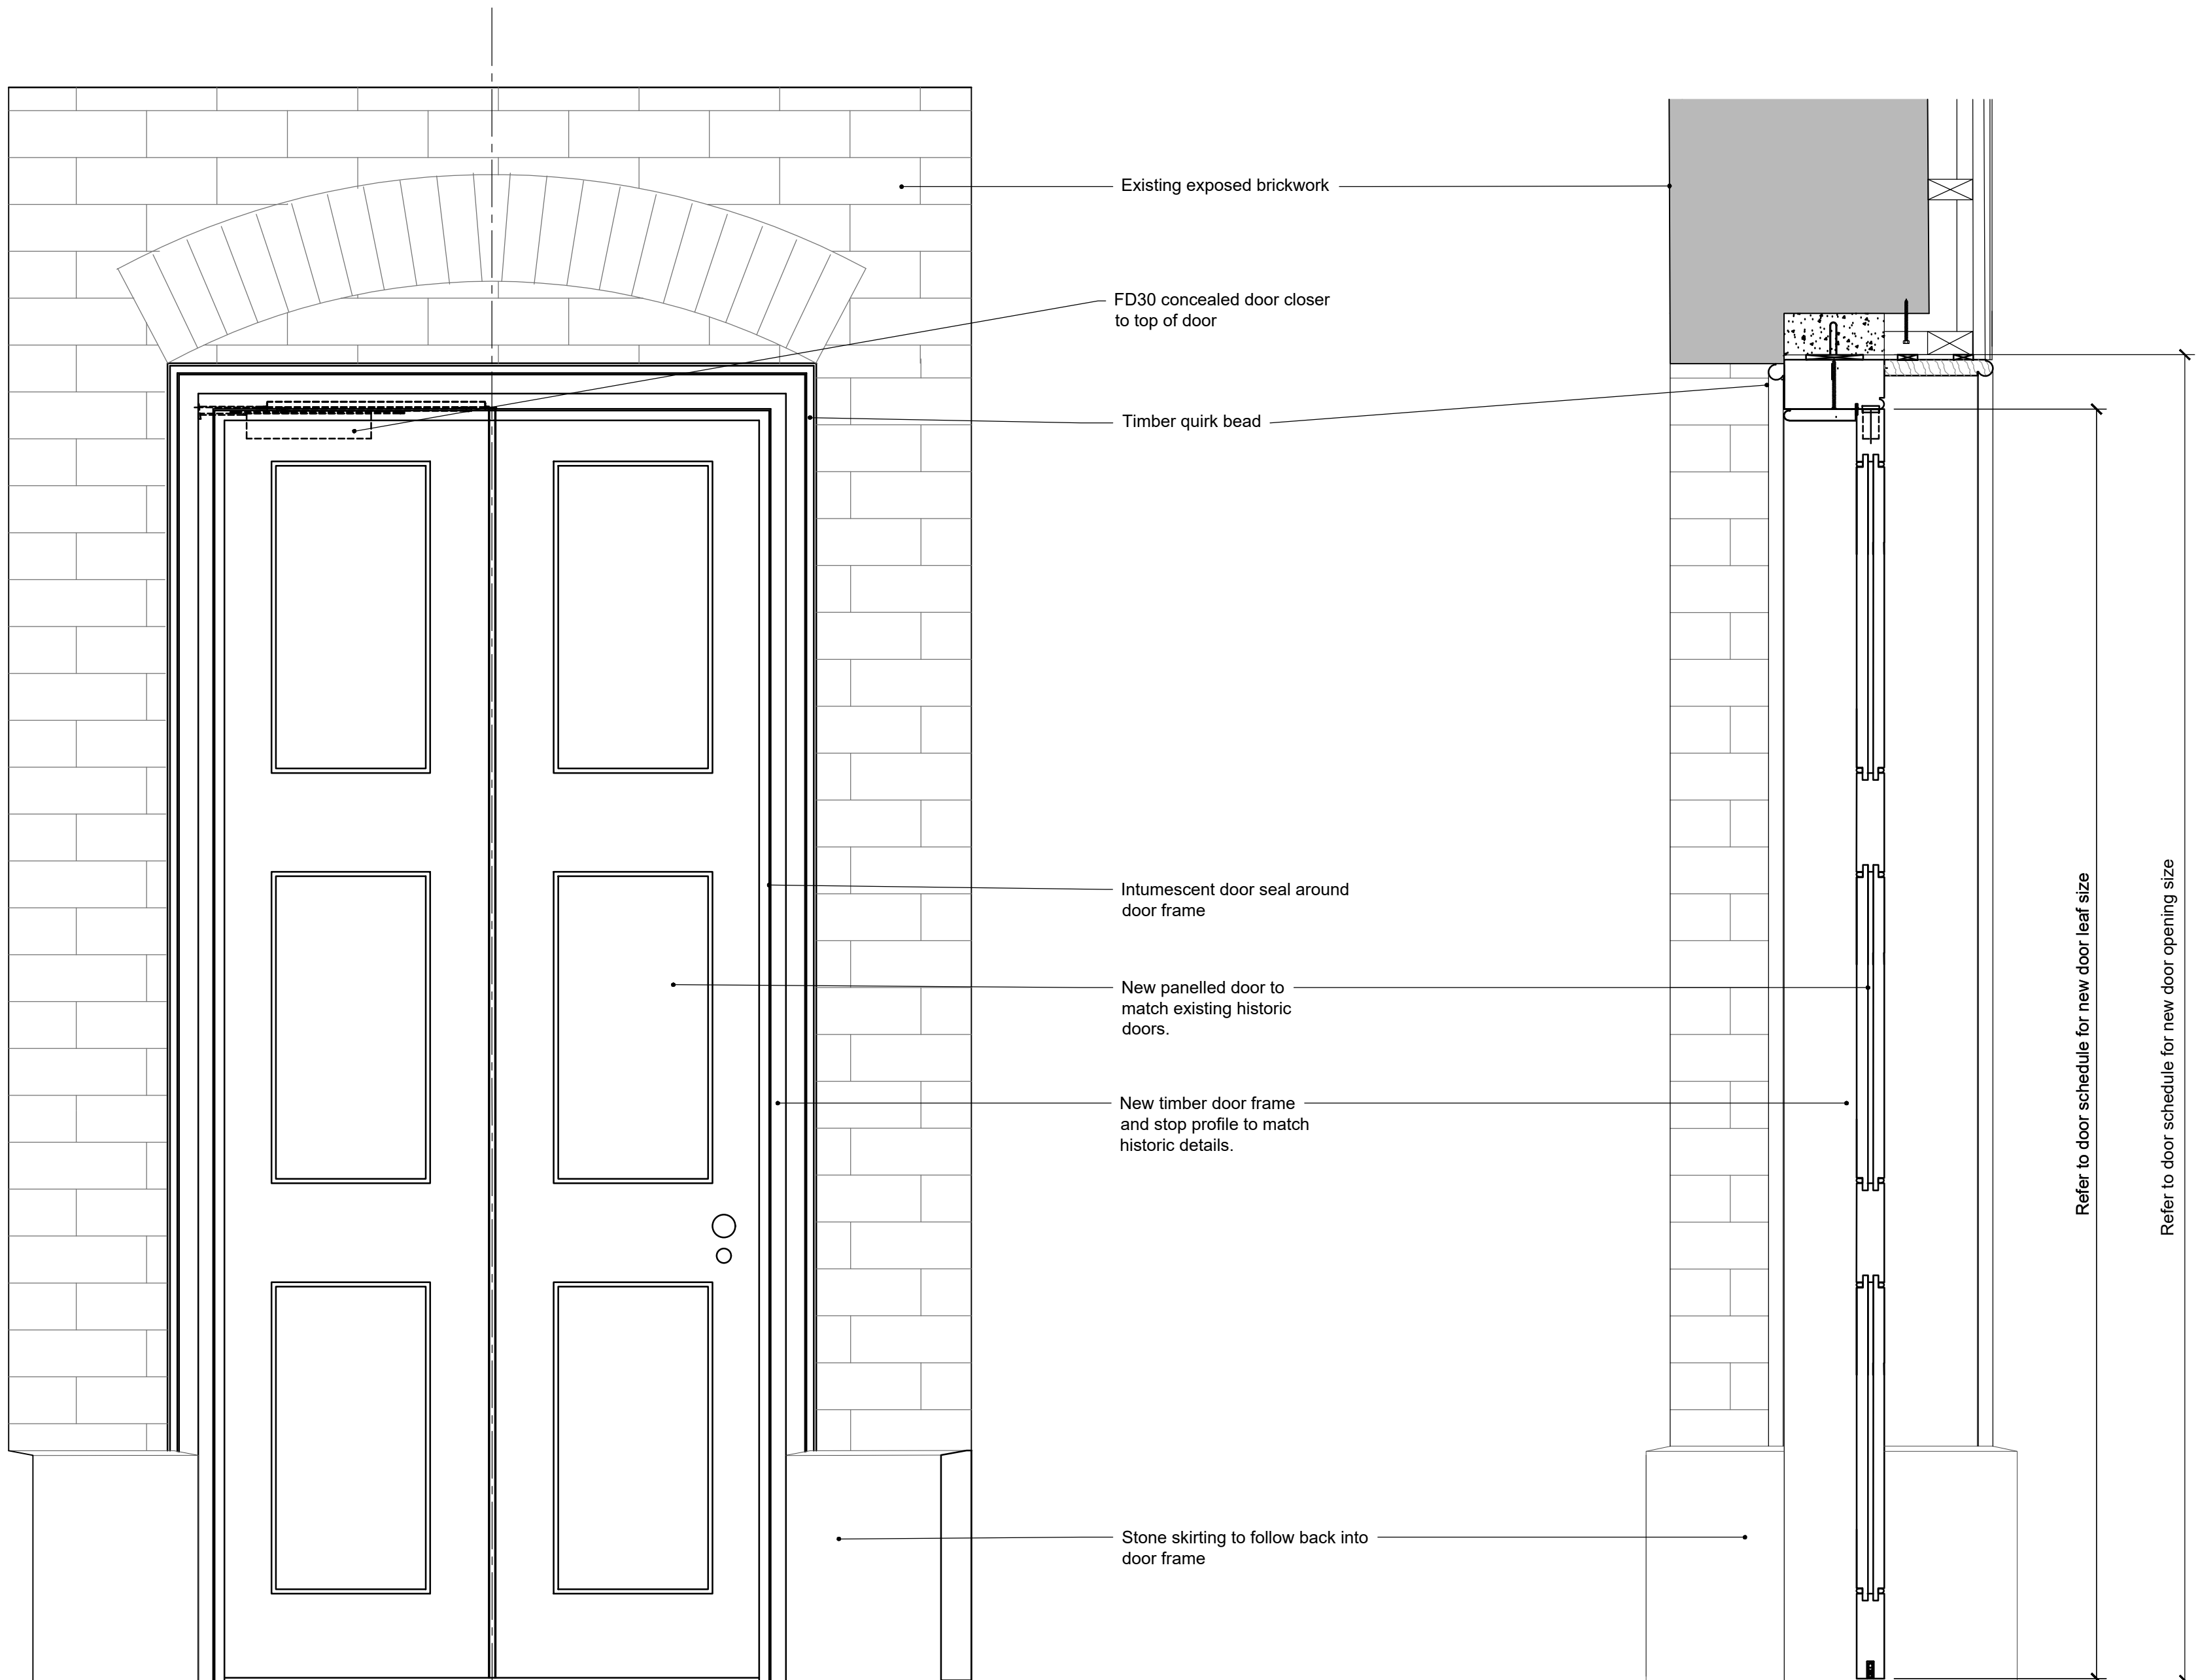


02 FRONT ELEVATION (TO GUEST BAR)
1.10 @ A1 / 1:20 @ A3

03 SECTION
1.10 @ A1 / 1:20 @ A3

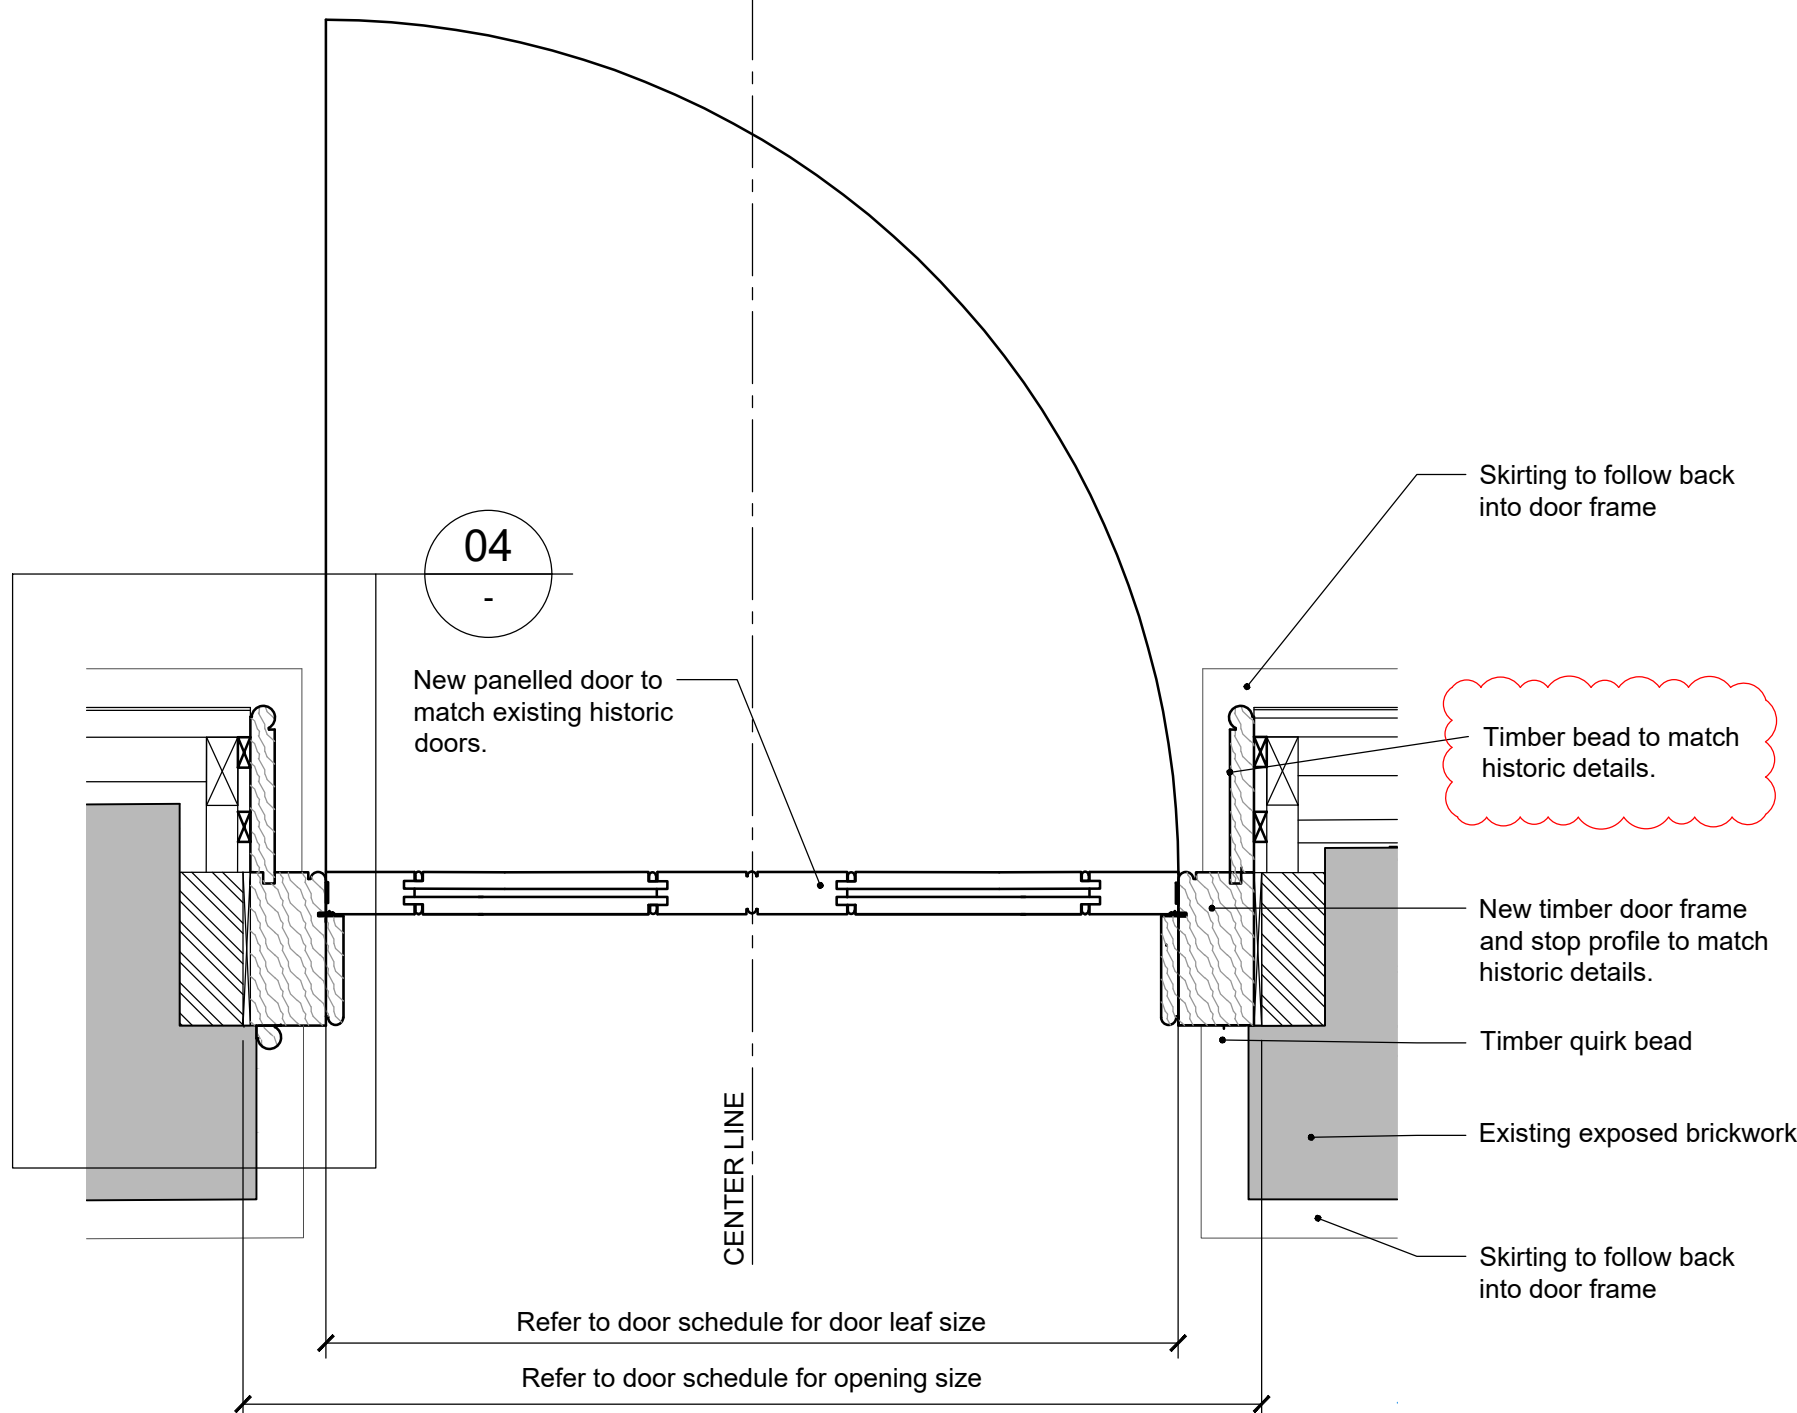

01 PLAN
1.10 @ A1 / 1:20 @ A3

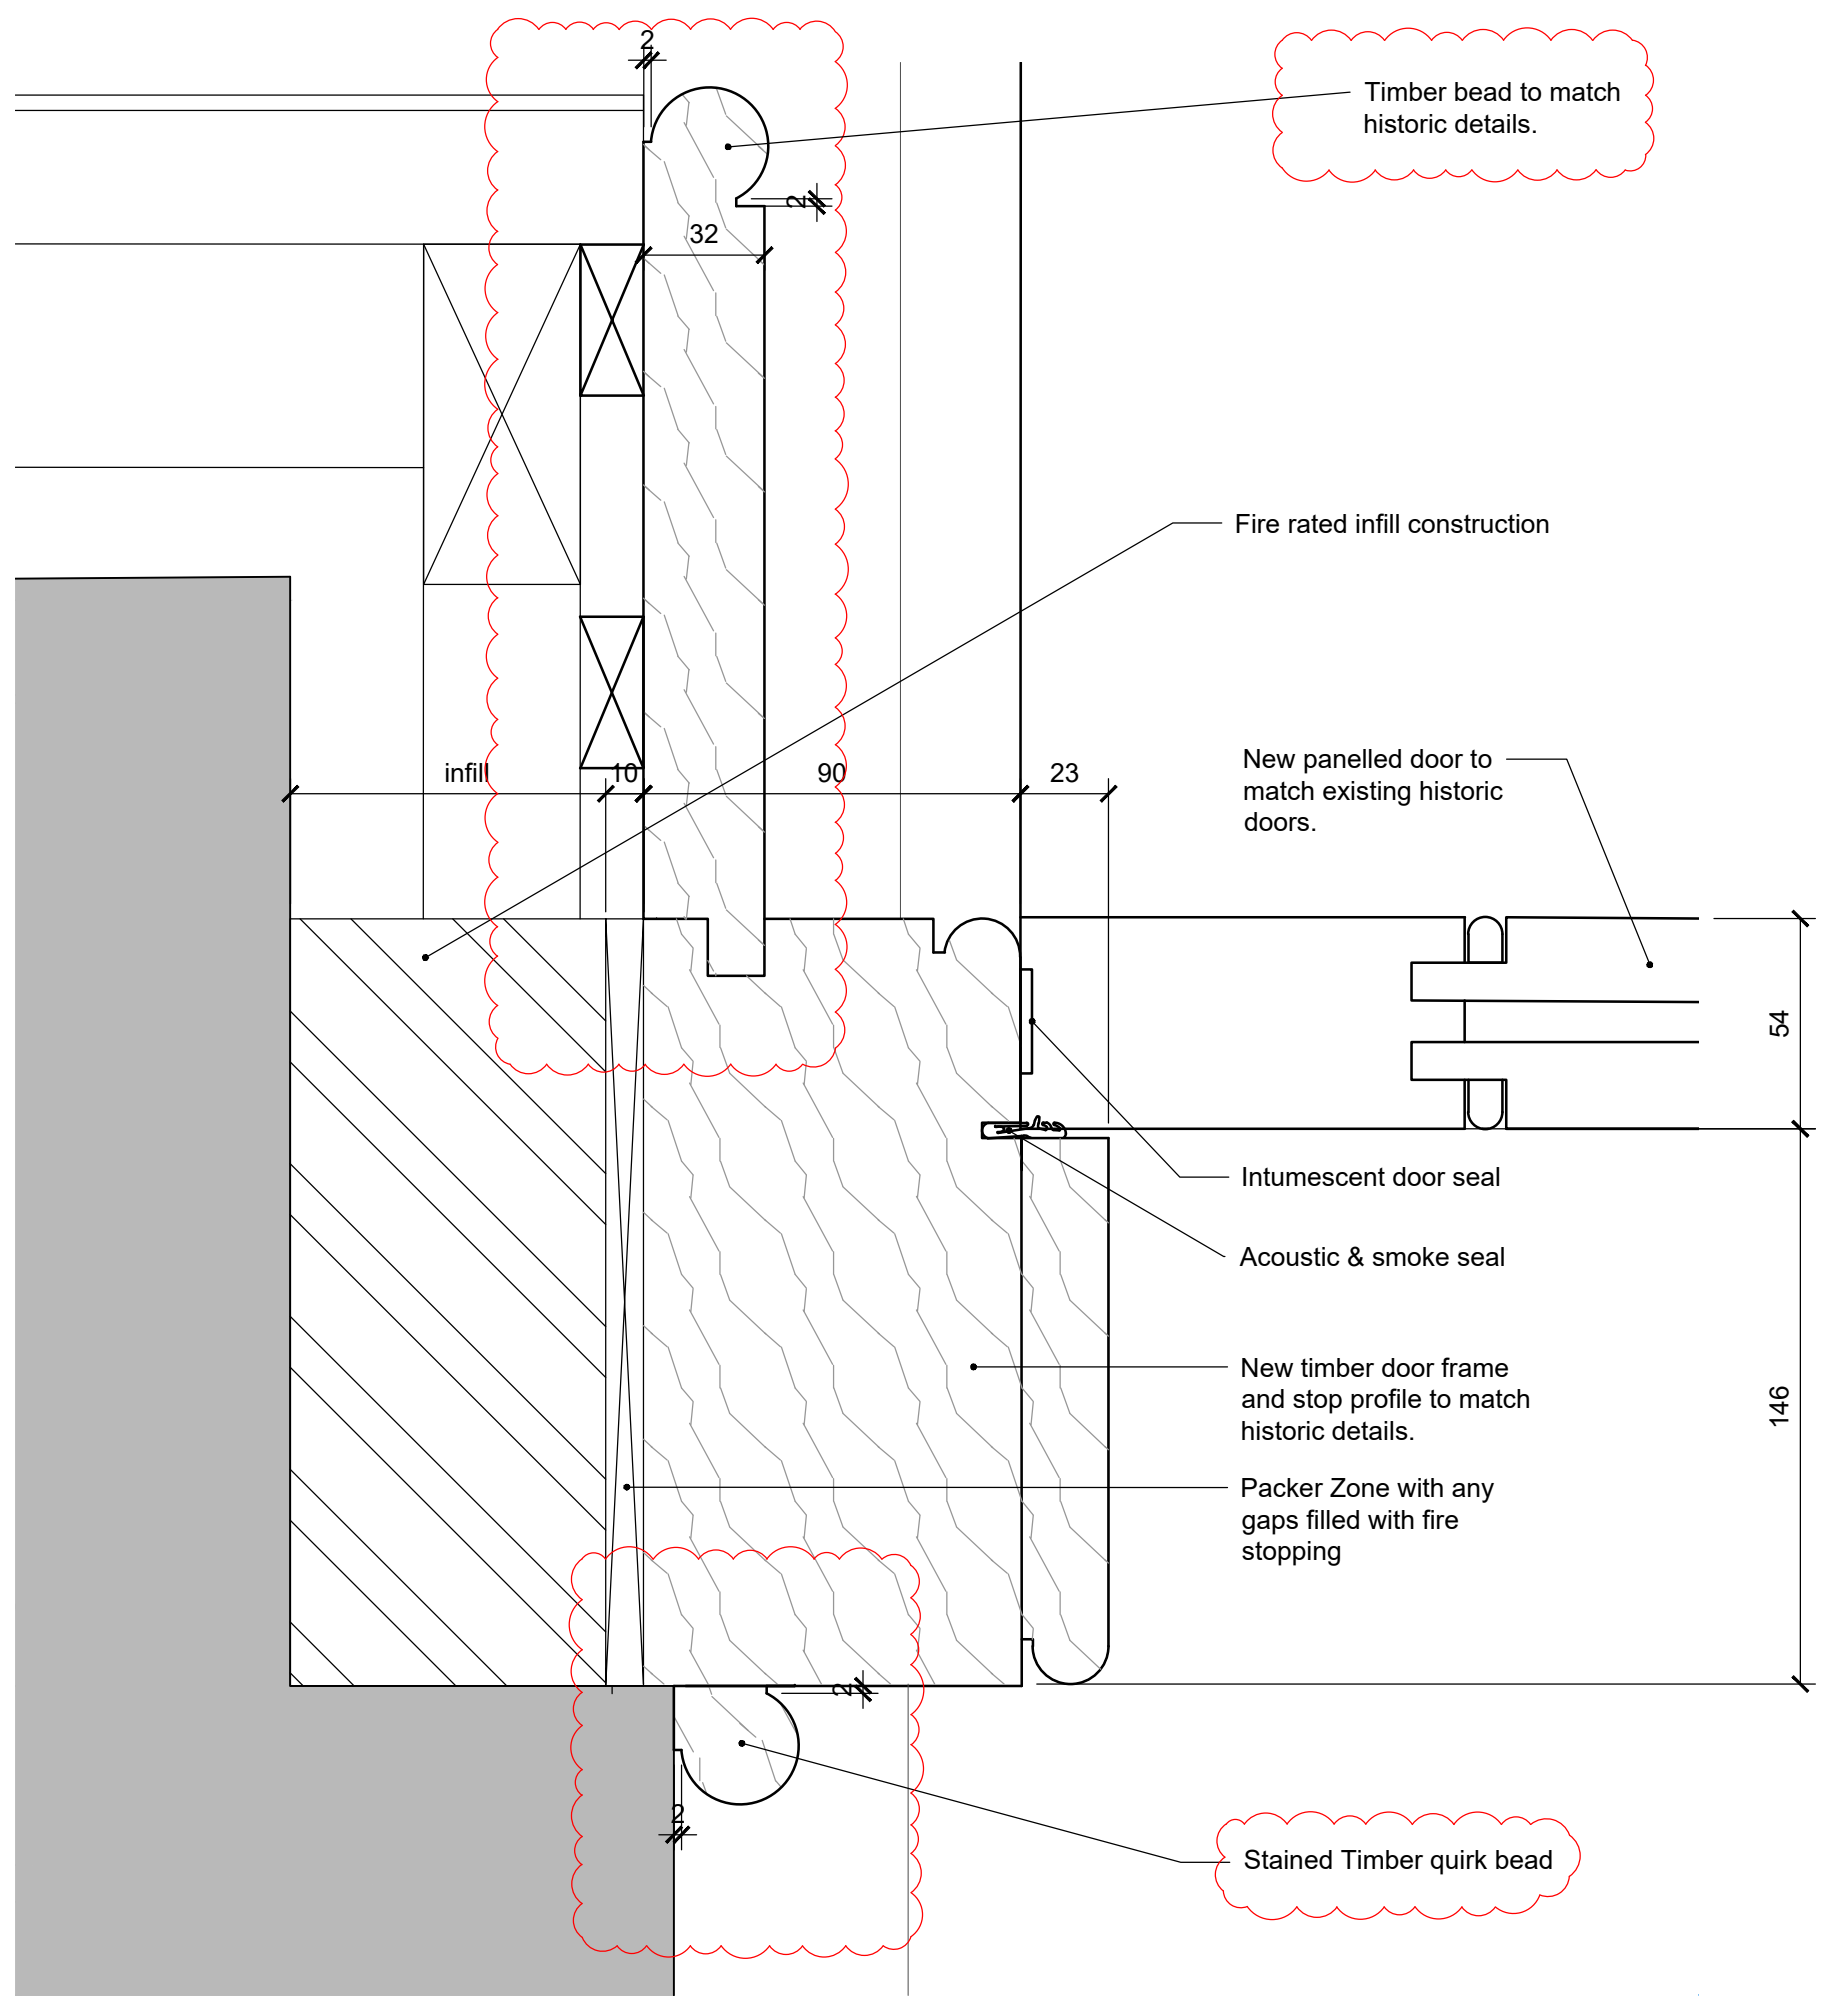

04 JAMB DETAIL
1.10 @ A1 / 1:20 @ A3

JAMB DETAIL SHOWN IS TYPICAL
REFER TO GROUND FLOOR
GA PLAN G401 FOR INFORMATION.


DOOR DG21

GF GUEST BAR G22

DOOR TO ACHIEVE FD30S FIRE RATING

No. Notes

- Dimensions to be verified on site. Only figured dimensions to be used and any discrepancies in dimensions are to be reported to the architect. No dimensions are to be scaled from printed drawings. Any areas indicated on this drawing are for guidance only. No responsibility is taken for their accuracy.
- There is a risk of injury or death in construction if the works are not properly planned and supervised. The contractor must not undertake any element of the work without first having carried out the necessary risk assessments and prepared detailed method statements.

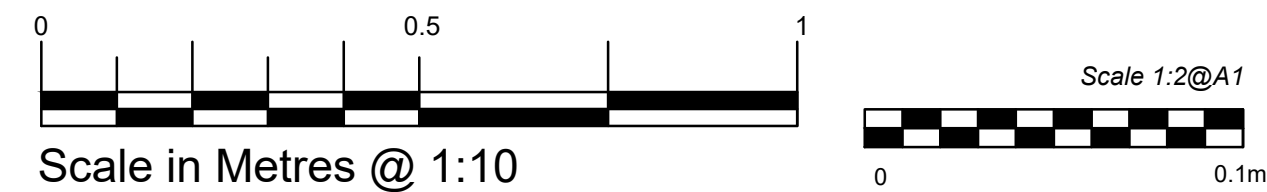

Job: Tottenham House - The Old Stables

Title: Ground Floor
Door DG21*
G22 Guest Bar

Type: 200 Planning
Status: PLANNING

drawn by	JMH	checked by	RM	approved by	
scale	AS SHOWN	size	A1	date	10/09/26
job number	3123	drawing number	223.9	revision	A
date	07/09/26				

A Door bead revised to match existing
Issued for Planning
no. revision.

BLDA ARCHITECTS

RIBA Chartered Practice
211 Design Centre East
Chelsea Harbour
London, SW10 0XF
mail@blda.co.uk
www.blda.co.uk
t +44 (0) 20 7838 5555