



TO BE READ IN CONJUNCTION WITH DOOR SCHEDULE

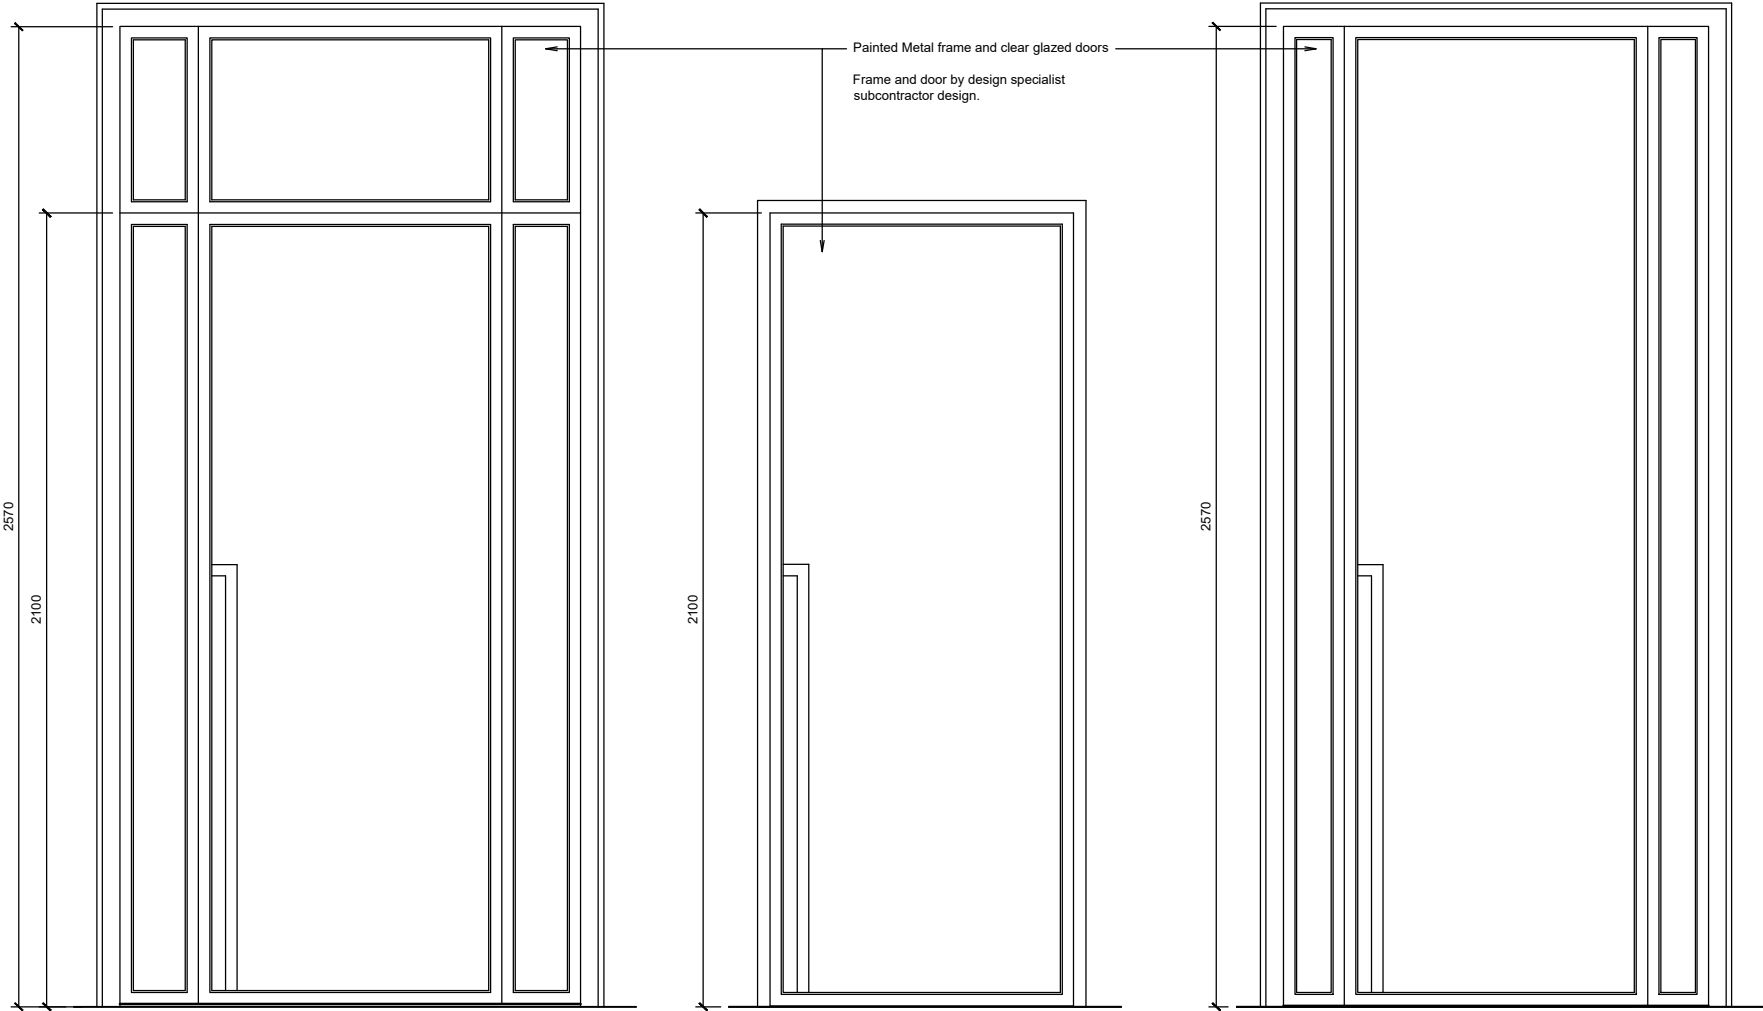

04 DOOR DG03 ELEVATION TO HAMMAM G09
1.10 @ A1 / 1:20 @ A3

05 DOOR DG04 ELEVATION TO SPA SHOWER G10
1.10 @ A1 / 1:20 @ A3

06 DOOR DG07 ELEVATION TO SPA SHOWER G10
1.10 @ A1 / 1:20 @ A3

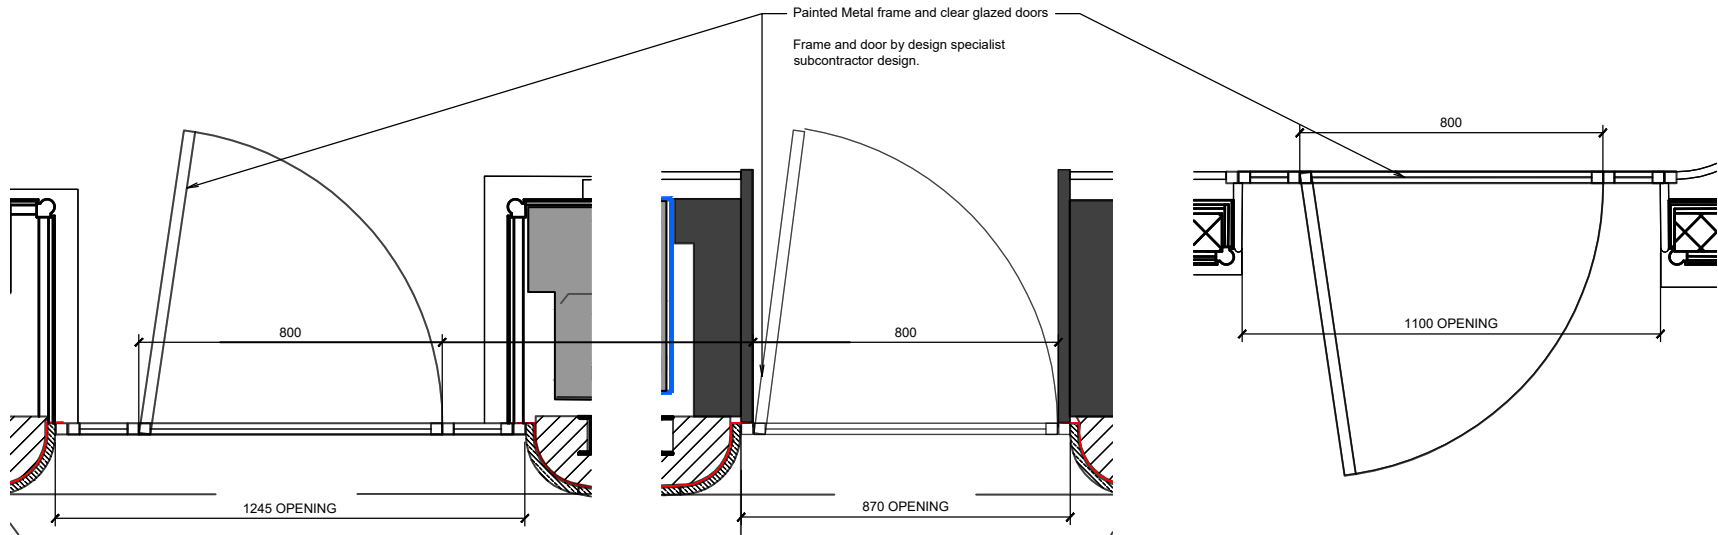

01 DOOR DG03 PLAN TO HAMMAM G09
1.10 @ A1 / 1:20 @ A3

02 DOOR DG04 PLAN TO SPA SHOWER G10
1.10 @ A1 / 1:20 @ A3

03 DOOR DG07 PLAN TO SPA SHOWER G10
1.10 @ A1 / 1:20 @ A3

GF HAMMAN G09 & SPA SHOWER G10

No. Notes

- Dimensions to be verified on site. Only figured dimensions to be used and any discrepancies in dimensions are to be reported to the architect. No dimensions are to be scaled from printed drawings. Any areas indicated on this drawing are for guidance only. No responsibility is taken for their accuracy.
- There is a risk of injury or death in construction if the works are not properly planned and supervised. The contractor must not undertake any element of the work without first having carried out the necessary risk assessments and prepared detailed method statements.



* Initial Release
no. revision.

06/02/26
date.

Job: Tottenham House - The Old Stables

Title: Ground Floor
Doors DG03, 04 & 07
GF HAMMAM G09 & SPA SHOWER G10

Type: 200 Planning

Status: PLANNING

drawn by	JMH	checked by		approved by	
scale	1:10 @ A1	size	A1	date	06/02/26
job number	3123	drawing number	223.11	revision	*

BLDA ARCHITECTS

RIBA Chartered Practice
211 Design Centre East
Chelsea Harbour
London, SW10 0XF
mail@blda.co.uk
www.blda.co.uk
t +44 (0) 20 7838 5555