
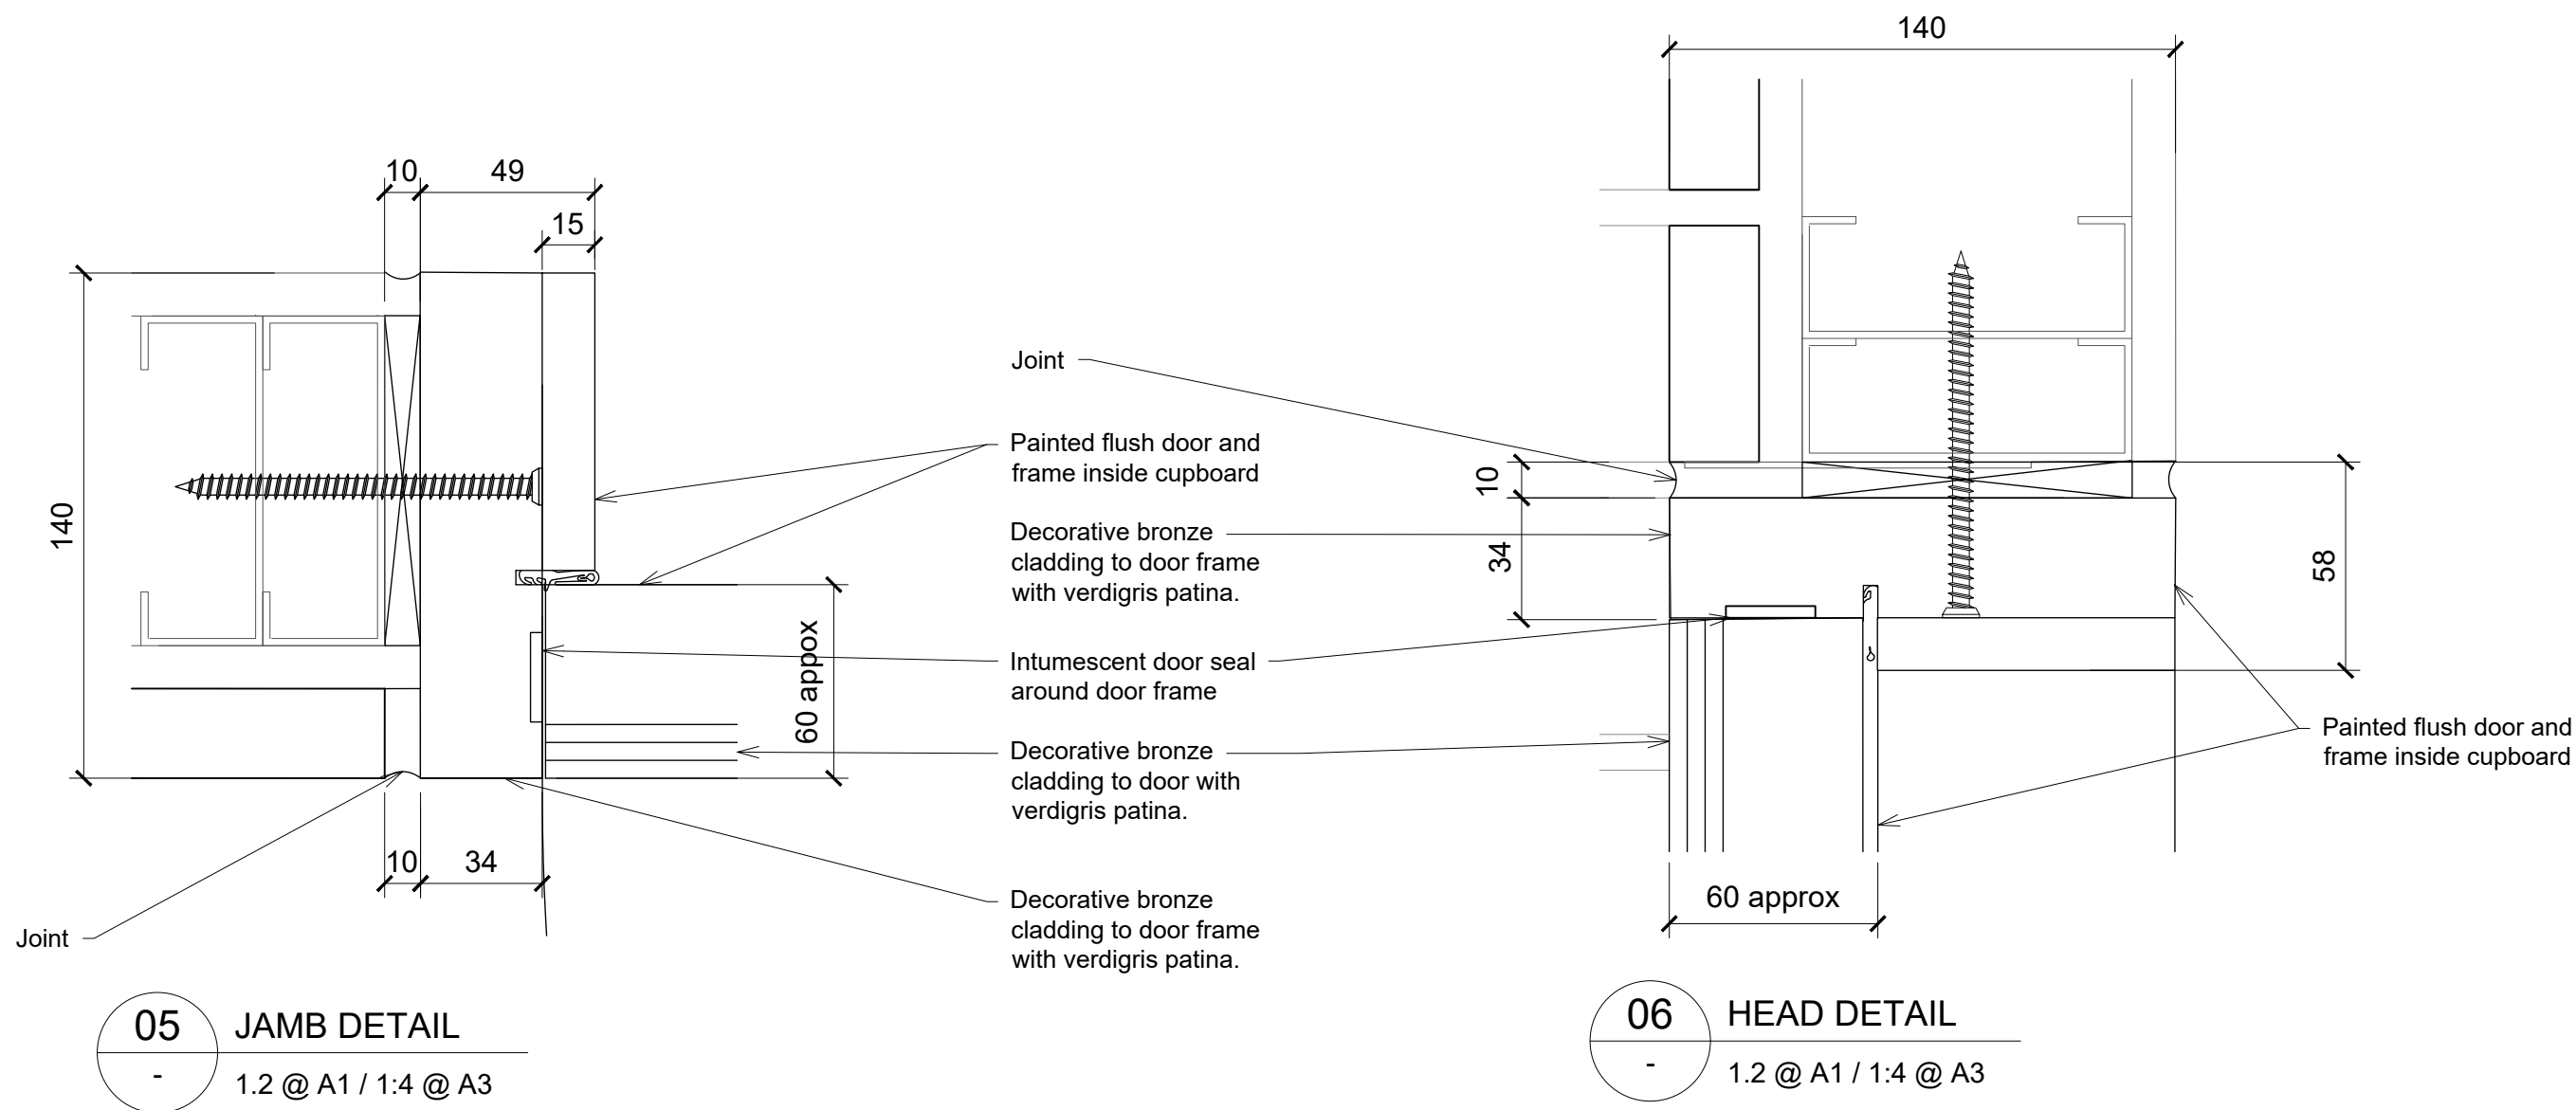
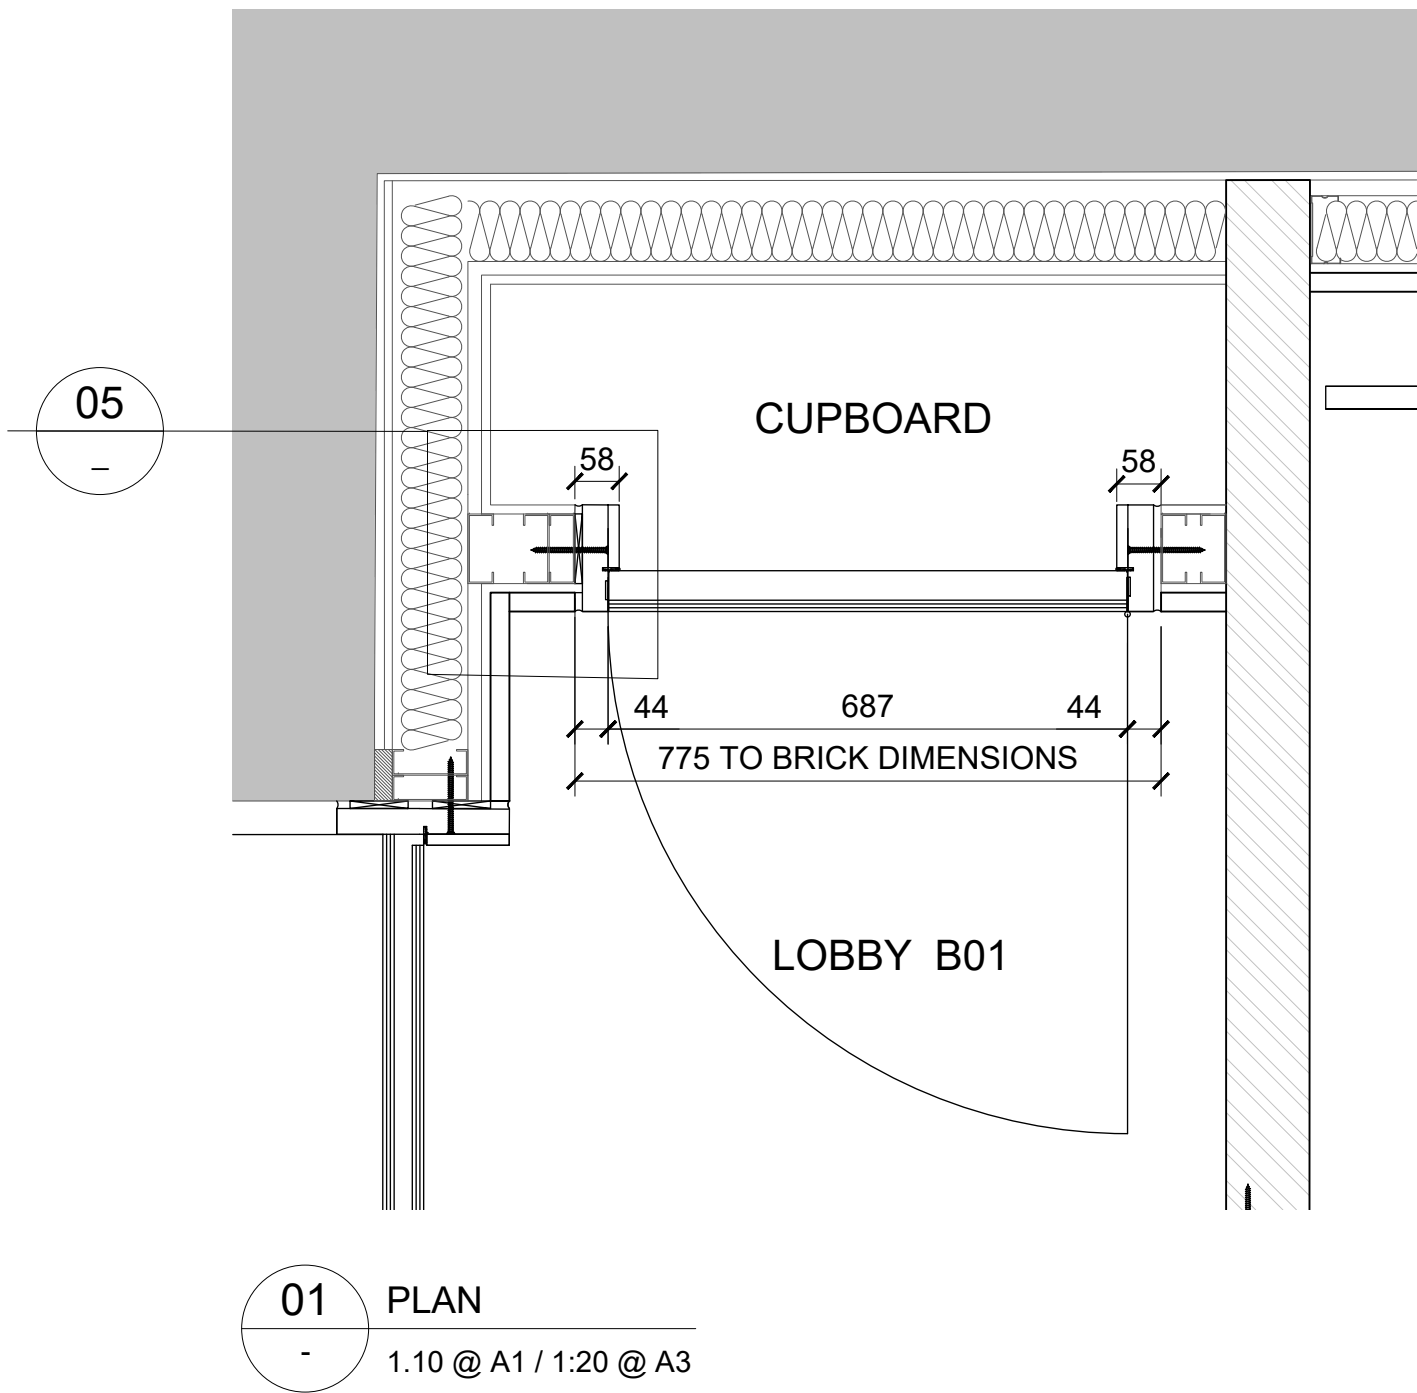


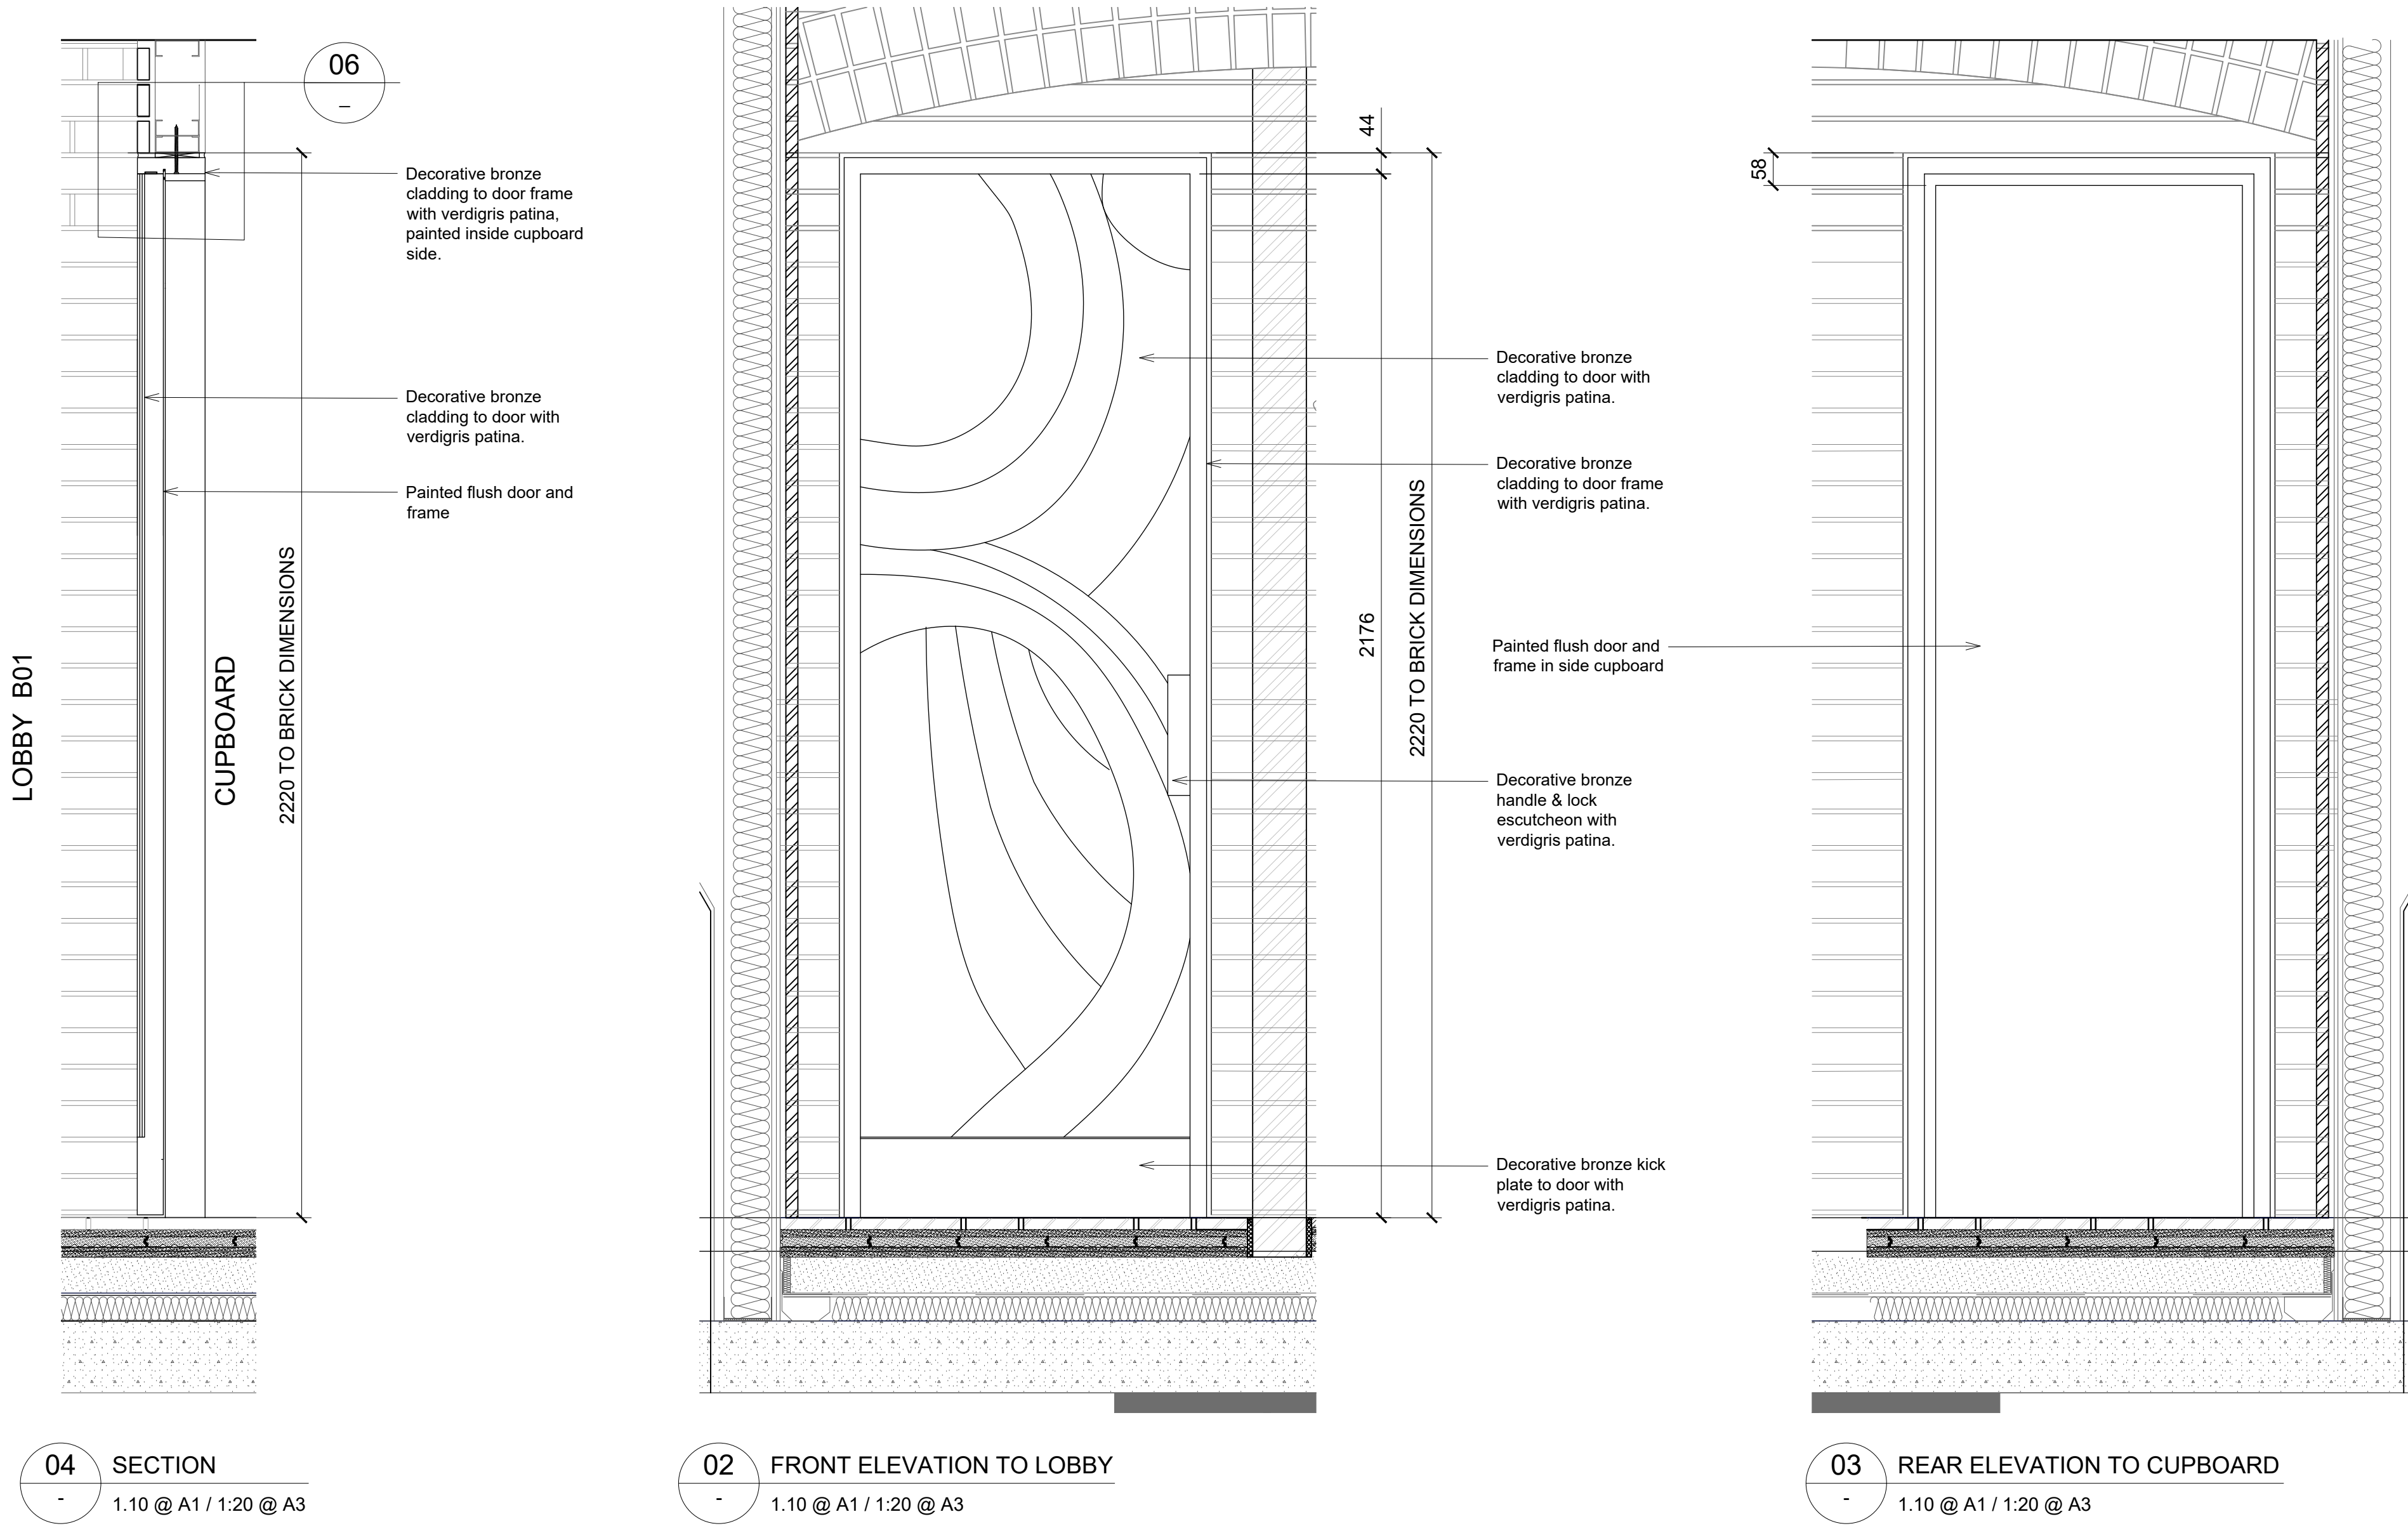


REFER TO DOOR SCHEDULE SCH04 FOR INFORMATION REGARDING ACOUSTIC RATINGS & FINISHES .

JAMB DETAIL SHOWN IS TYPICAL REFER TO FIRST FLOOR GA PLAN G402 FOR INFORMATION.

FIRE RATED FD30S
DOOR DB01

No. Notes

- Dimensions to be verified on site. Only figured dimensions to be used and any discrepancies in dimensions are to be reported to the architect. No dimensions are to be scaled from printed drawings. Any areas indicated on this drawing are for guidance only. No responsibility is taken for their accuracy.
- There is a risk of injury or death in construction if the works are not properly planned and supervised. The contractor must not undertake any element of the work without first having carried out the necessary risk assessments and prepared detailed method statements.

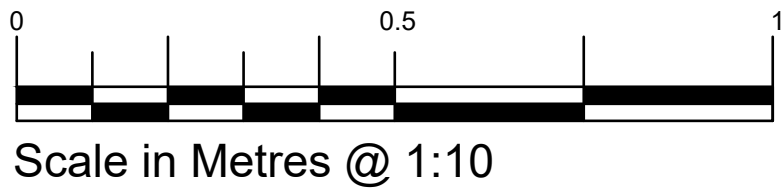

* Initial Release
no. revision.

21/02/28
date.

Job: Tottenham House - The Old Stables
Title: Lower Ground Floor
Lobby B01
Door DB01

Type: 200 Planning
Status: PLANNING

drawn by	JMH	checked by	AS SHOWN	size	A1	approved by	
scale		date		revision			19/02/26
job number	3123	drawing number	225			*	

BLDA ARCHITECTS

RIBA 211 Design Centre East
Chartered Practice Chelsea Harbour
London, SW10 0XF
mail@blda.co.uk
www.blda.co.uk
t +44 (0) 20 7838 5555