




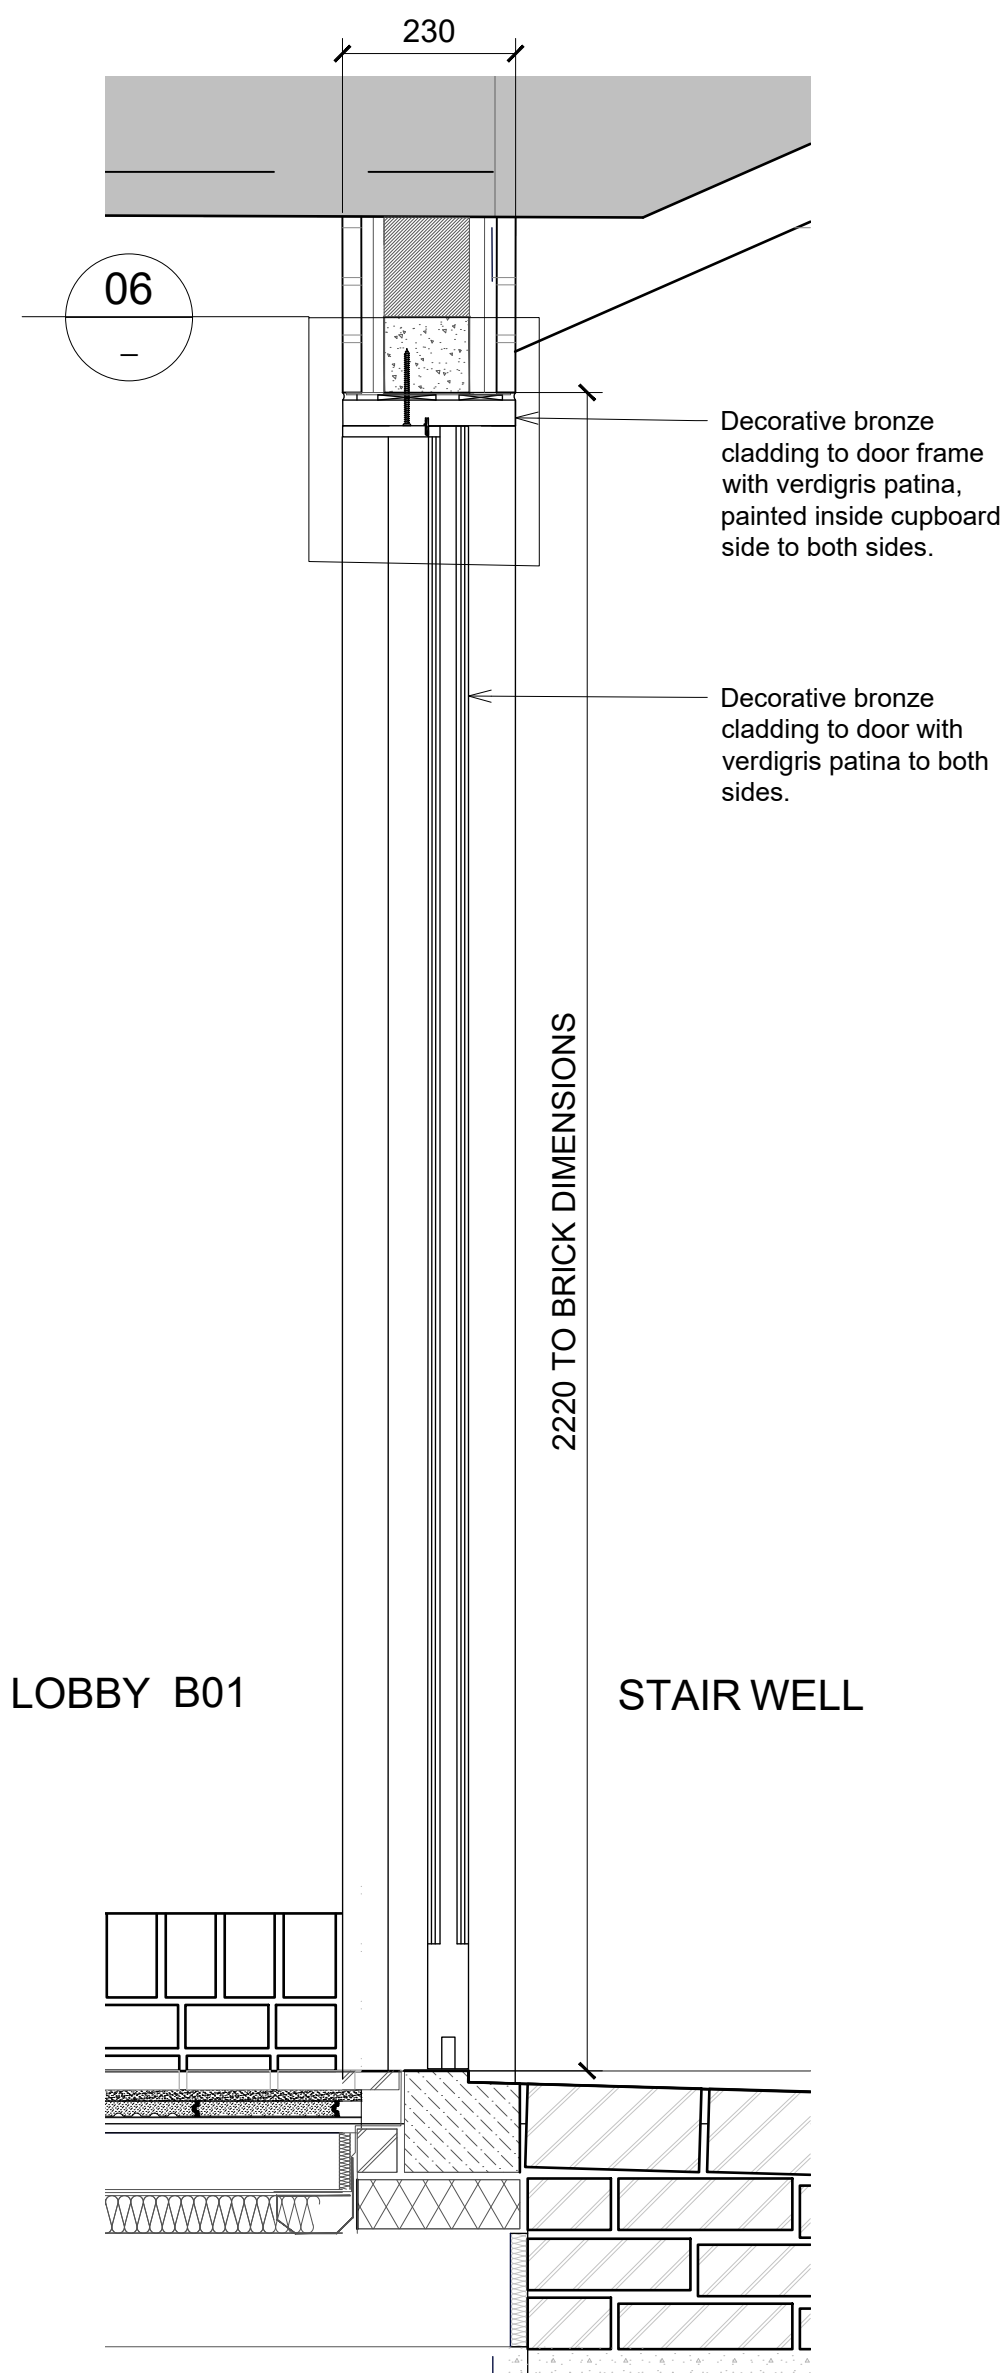


04 SECTION
1:10 @ A1 / 1:20 @ A3

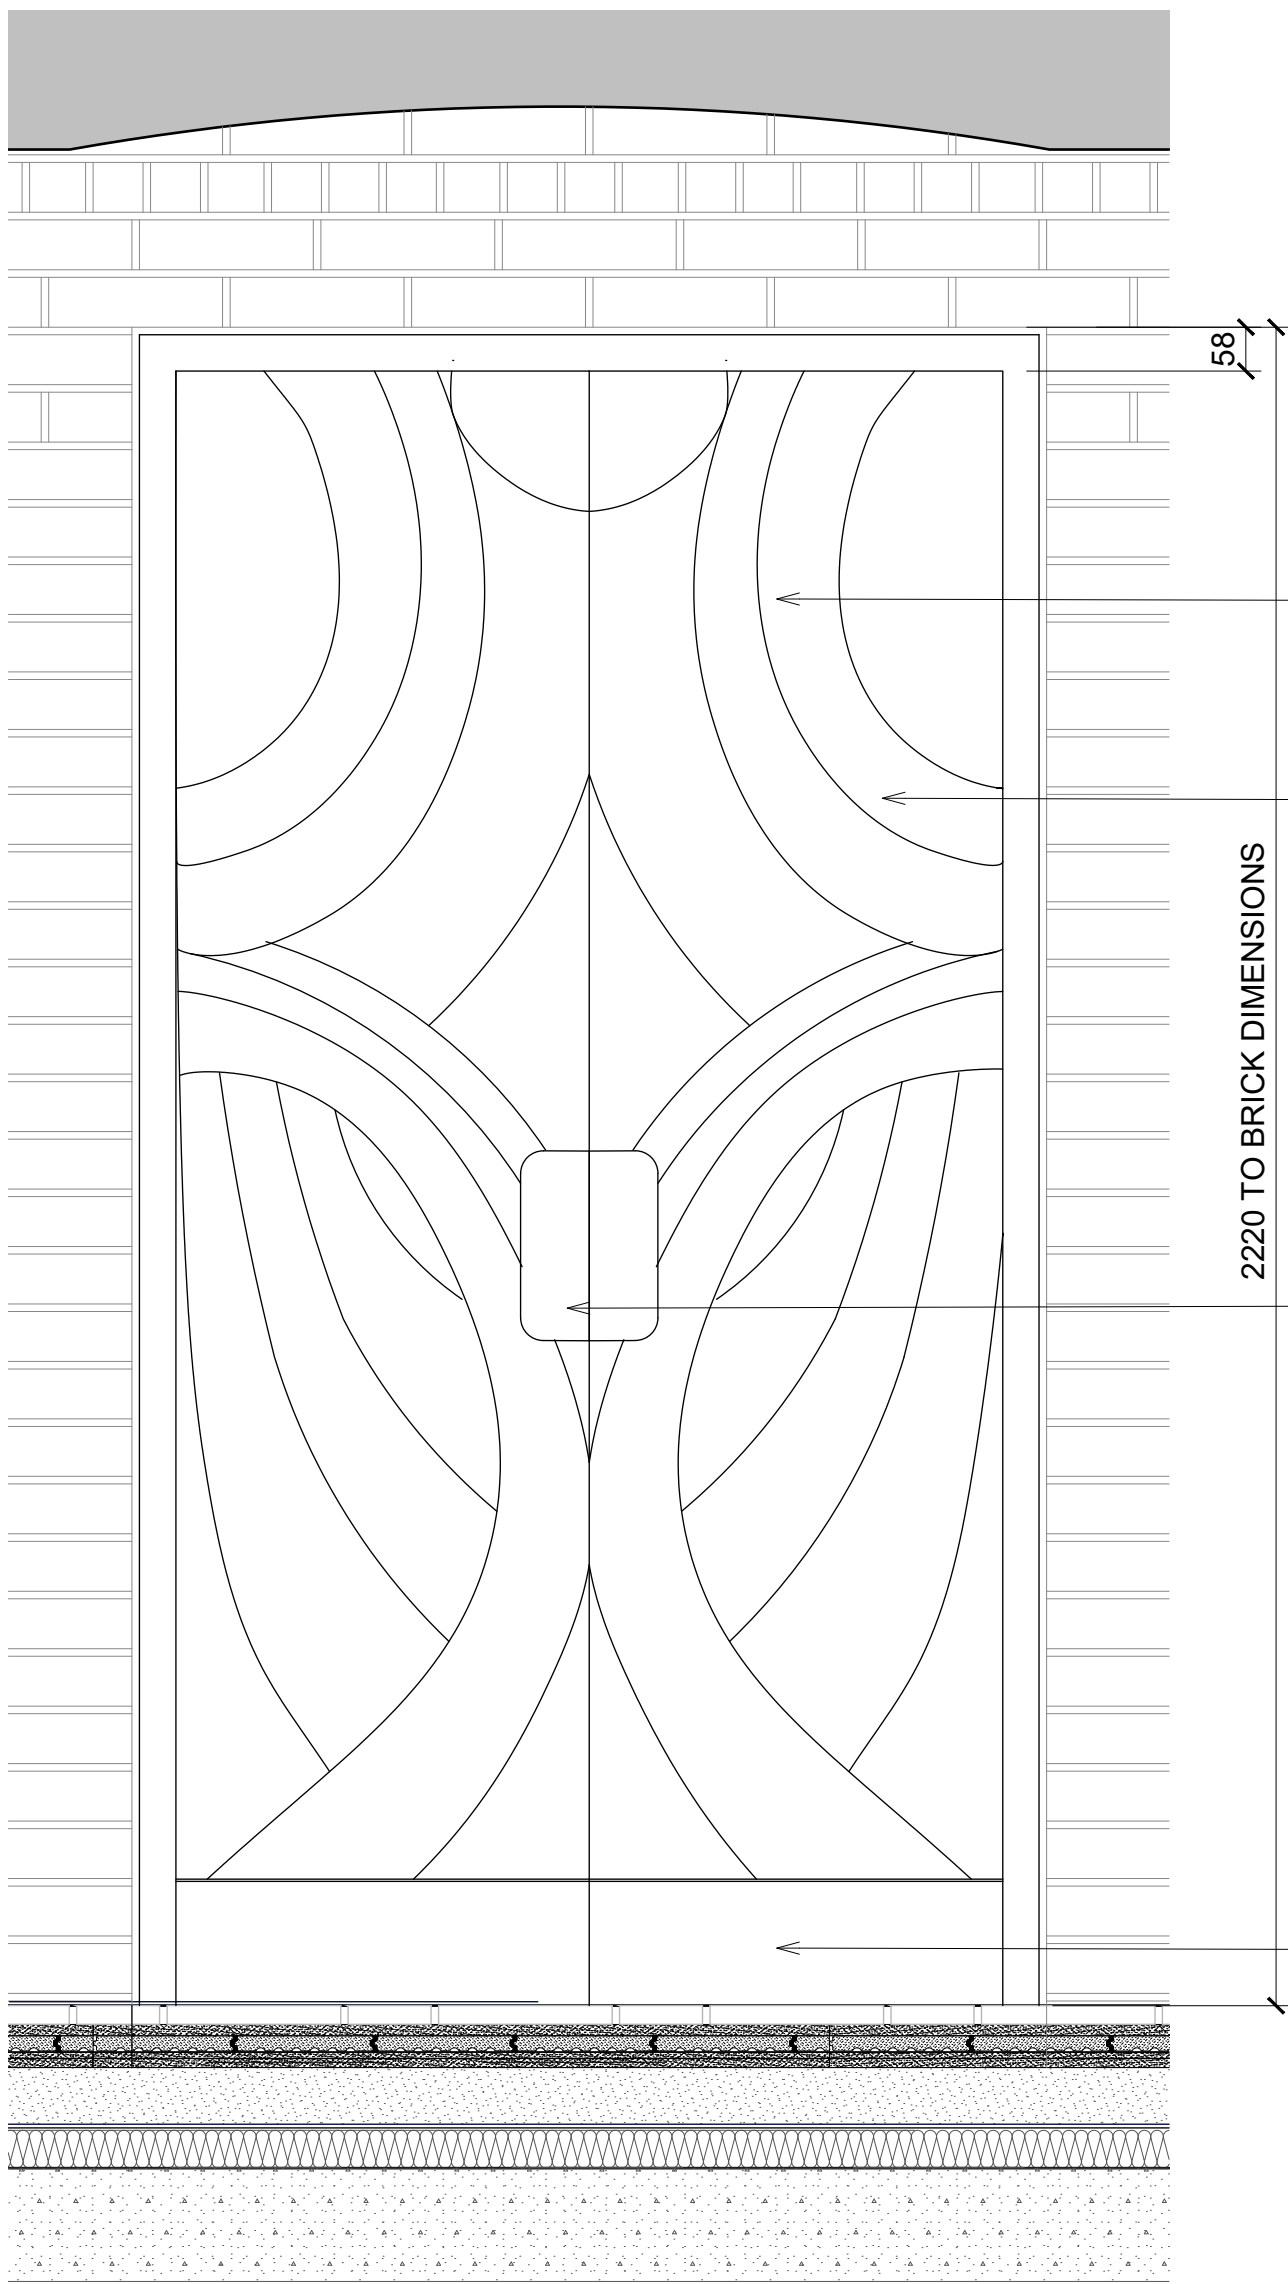


02 FRONT ELEVATION TO LOBBY
1:10 @ A1 / 1:20 @ A3

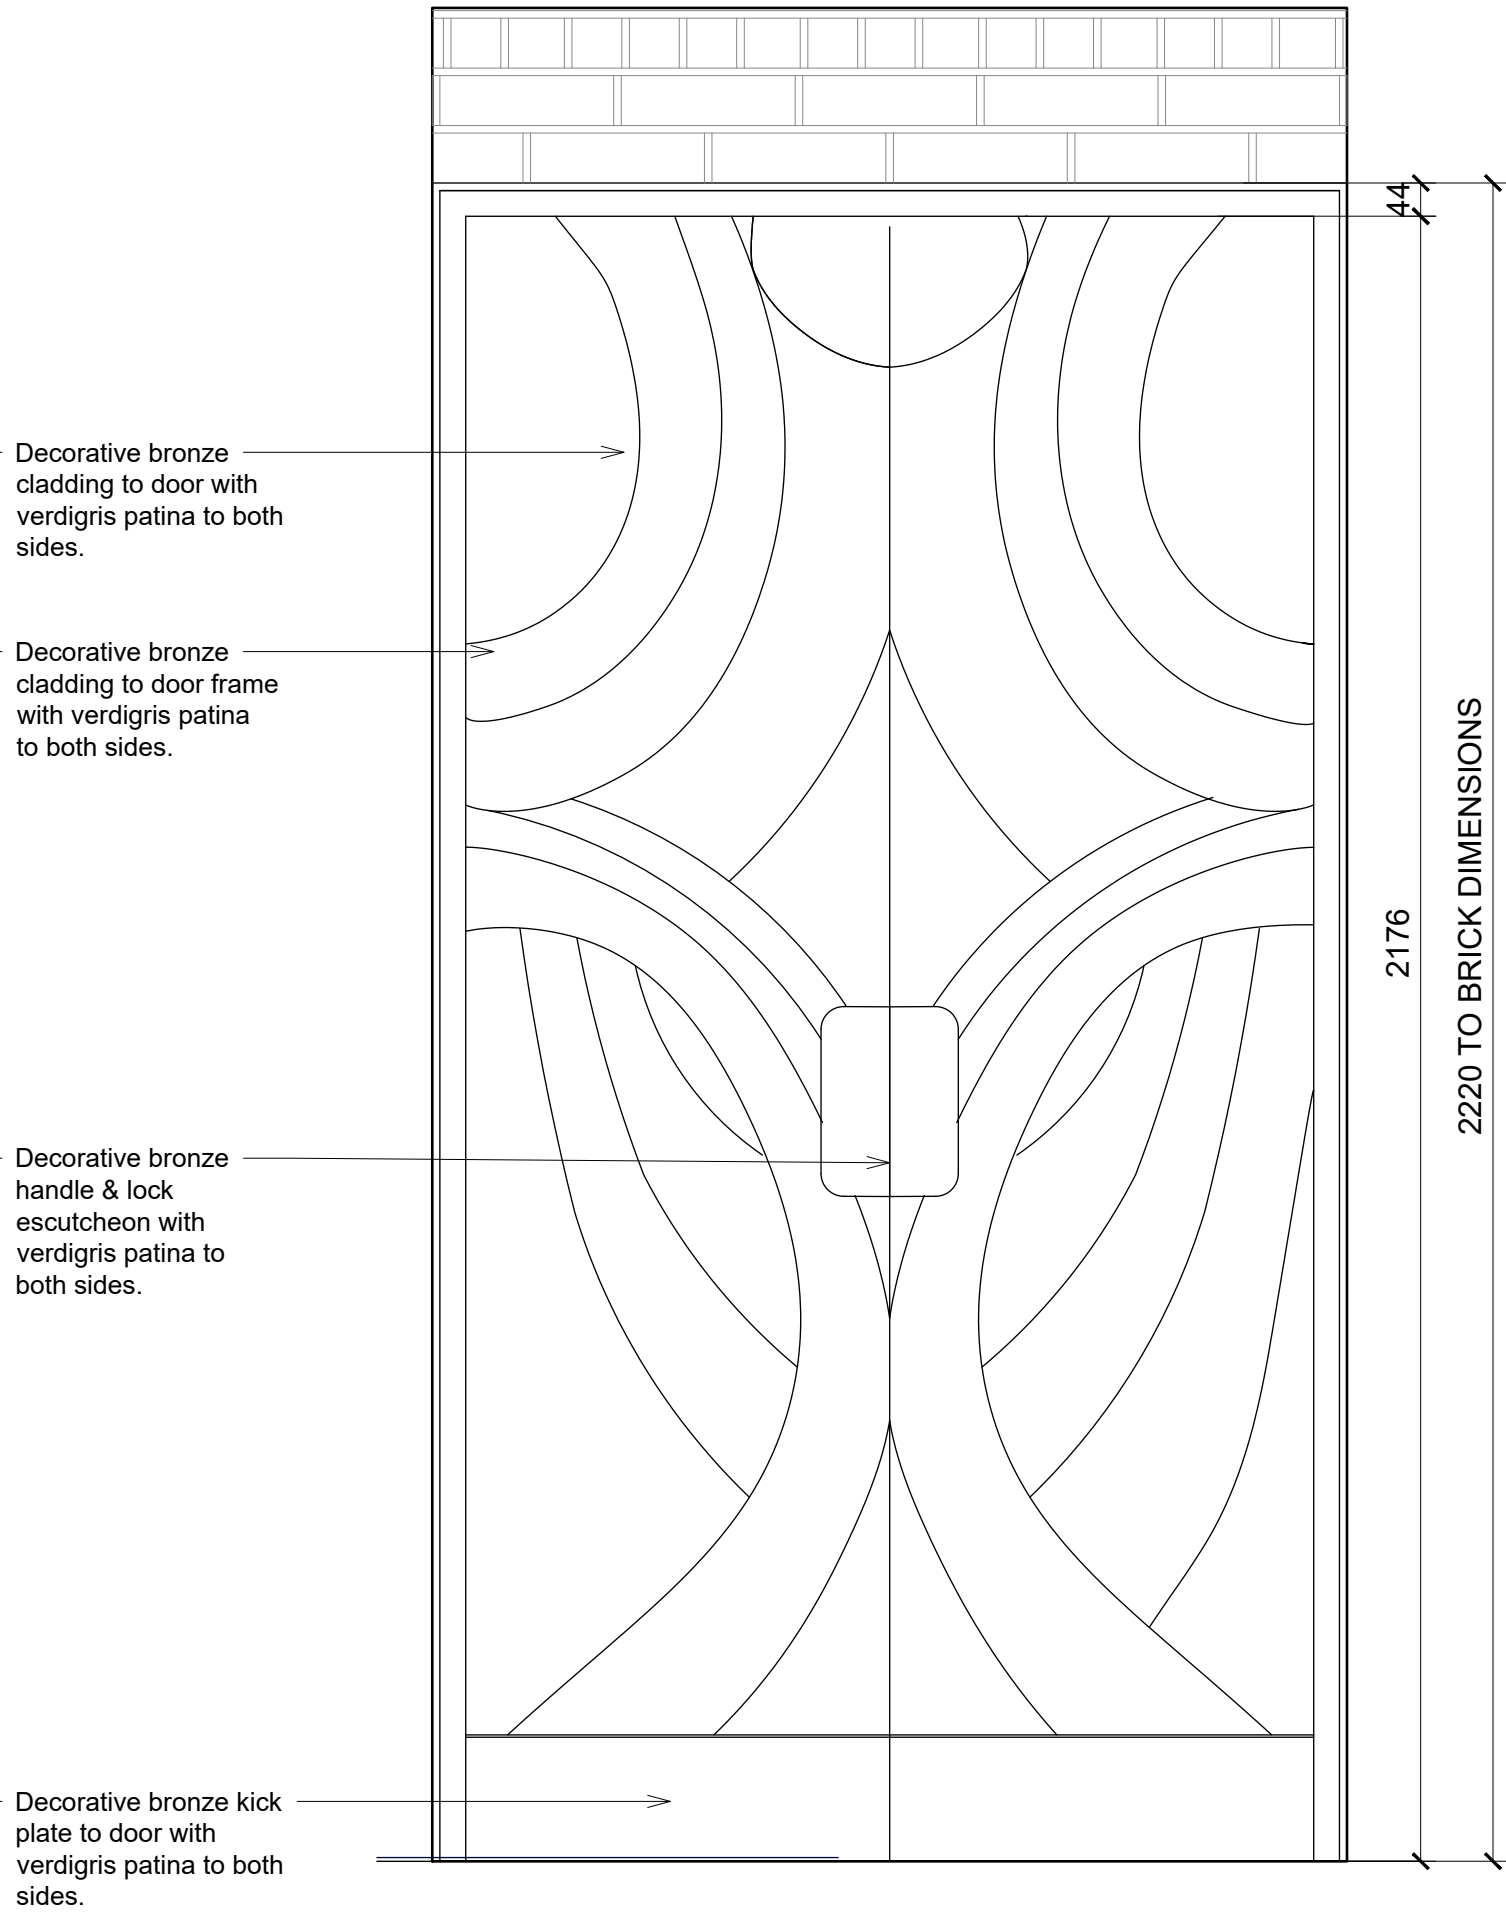


03 REAR ELEVATION TO STAIR WELL
1:10 @ A1 / 1:20 @ A3

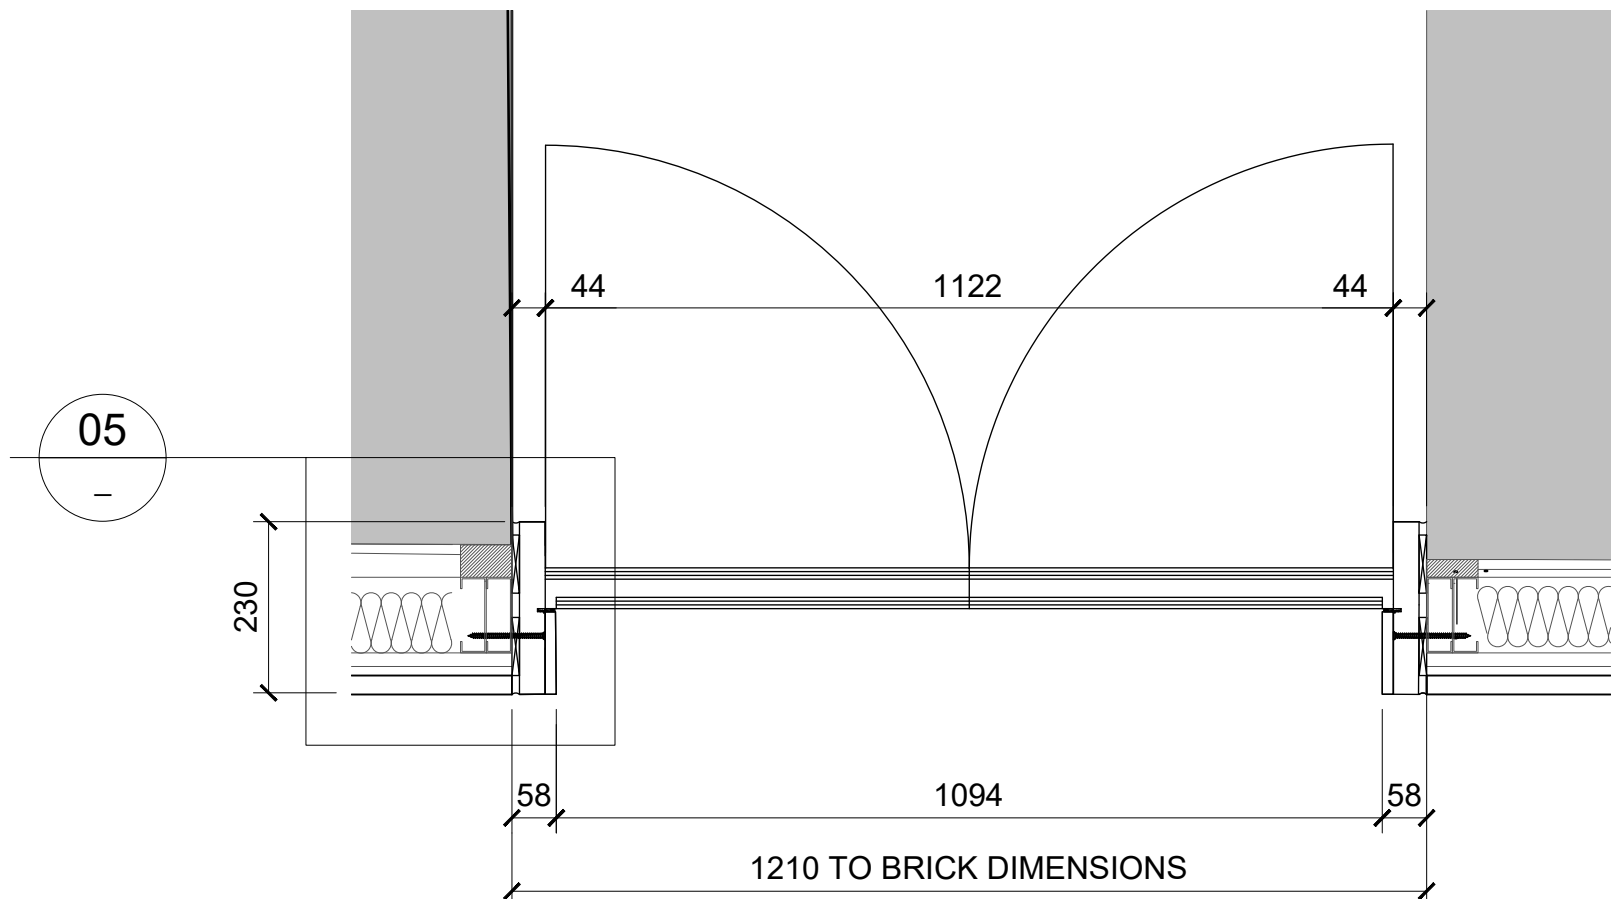

01 PLAN
1:10 @ A1 / 1:20 @ A3

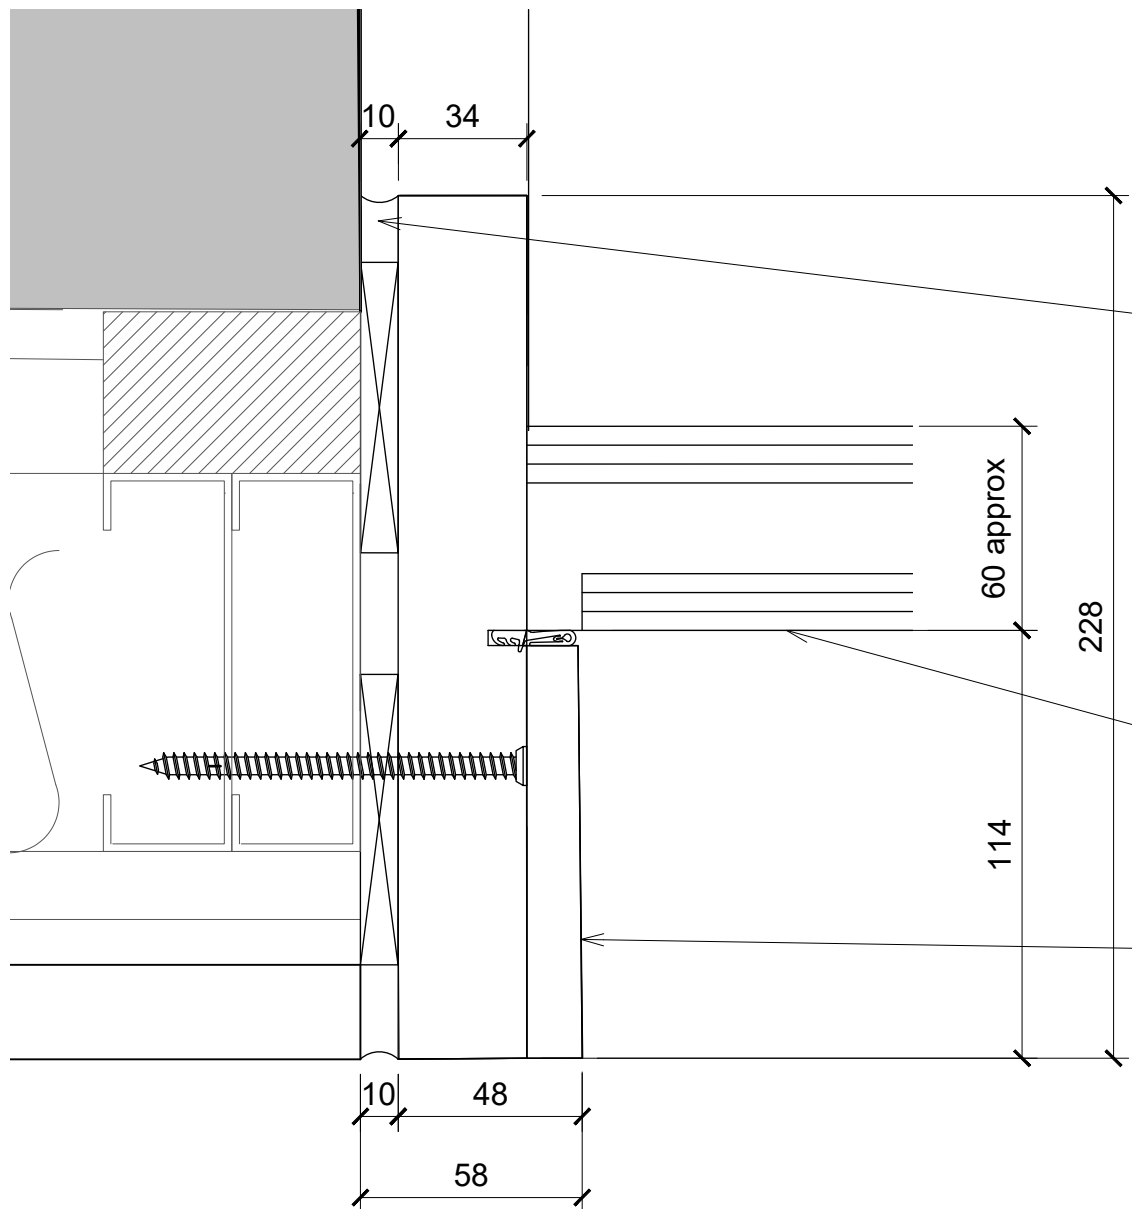

05 JAMB DETAIL
1:2 @ A1 / 1:4 @ A3

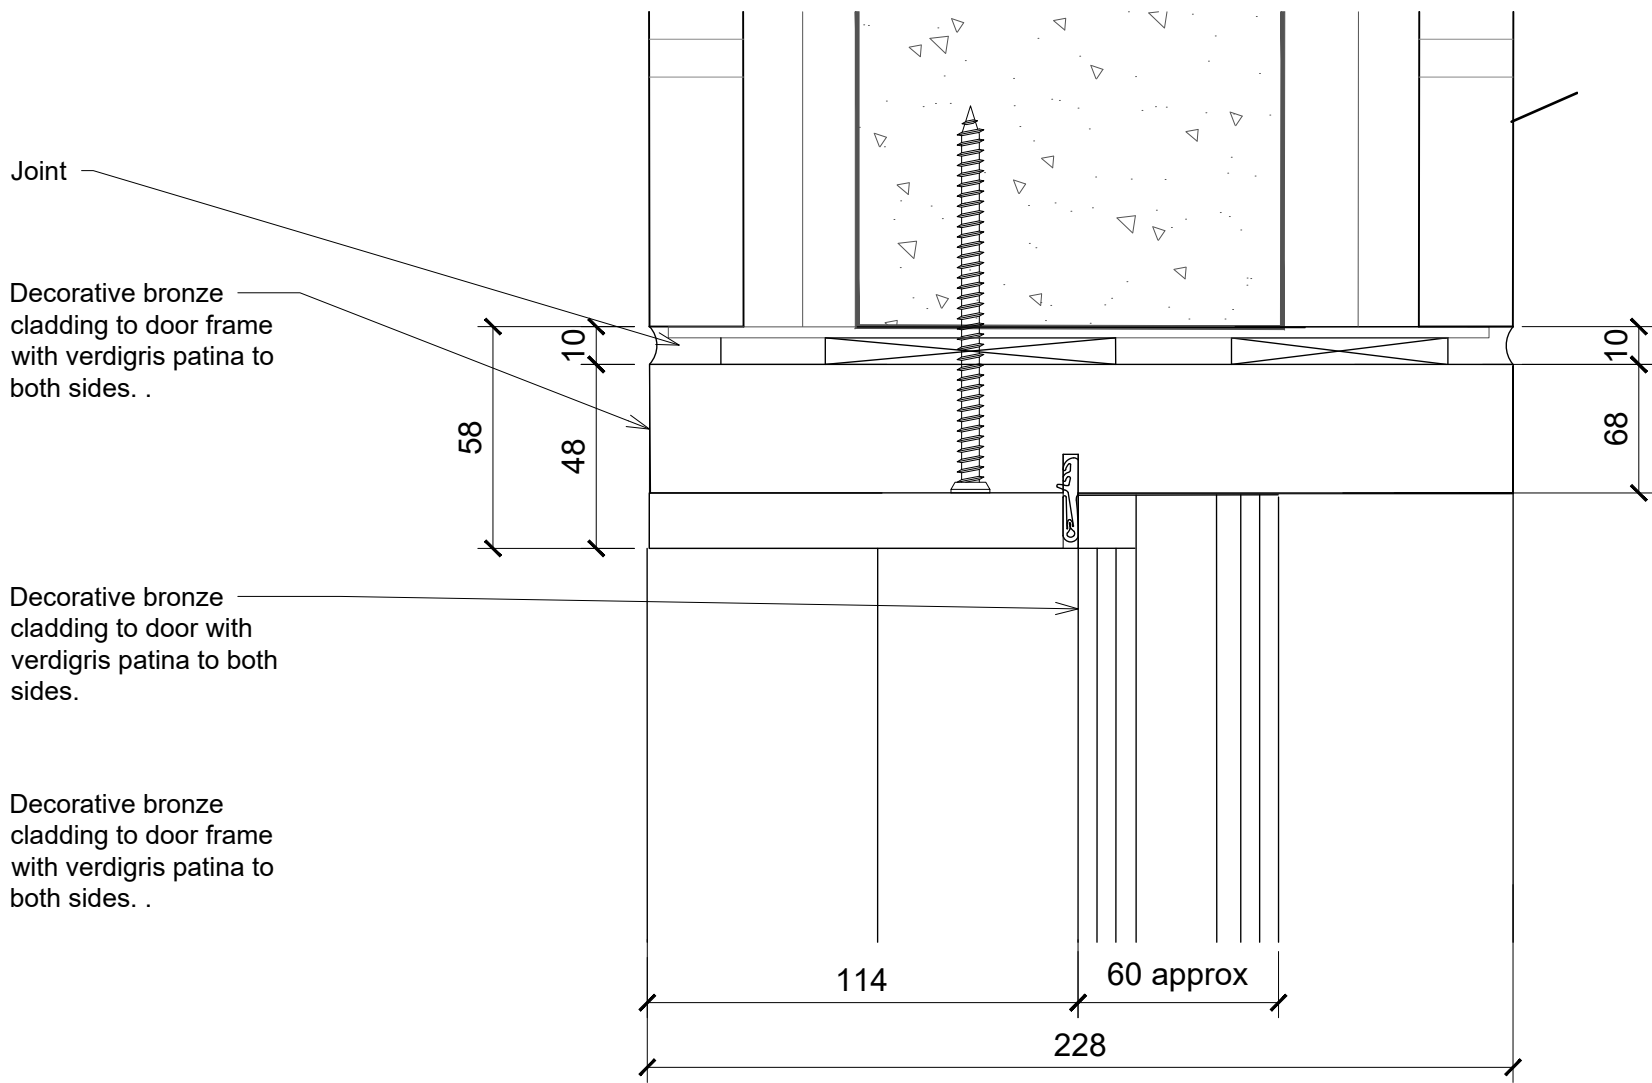


06 HEAD DETAIL
1:2 @ A1 / 1:4 @ A3

DOOR ED24

No. Notes

- Dimensions to be verified on site. Only figured dimensions to be used and any discrepancies in dimensions are to be reported to the architect. No dimensions are to be scaled from printed drawings. Any areas indicated on this drawing are for guidance only. No responsibility is taken for their accuracy.
- There is a risk of injury or death in construction if the works are not properly planned and supervised. The contractor must not undertake any element of the work without first having carried out the necessary risk assessments and prepared detailed method statements.

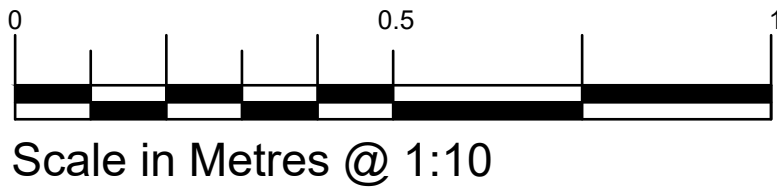

Scale in Metres @ 1:10



Scale 1:2@A1

* Initial Release
no. revision.

21/02/28
date.

Job: Tottenham House - The Old Stables
Title: Lower Ground Floor
Lobby B01
Door ED24

Type: 200 Planning
Status: PLANNING

drawn by	JMH	checked by	A1	approved by	19/02/28
scale	AS SHOWN	size	A1	date	
job number	3123	drawing number	225.2	revision	*

REFER TO DOOR SCHEDULE SCH04
FOR INFORMATION REGARDING
ACOUSTIC RATINGS & FINISHES .

JAMB DETAIL SHOWN IS TYPICAL
REFER TO FIRST FLOOR
GA PLAN G402 FOR INFORMATION.

BLDA ARCHITECTS

RIBA
Chartered Practice

211 Design Centre East
Chelsea Harbour
London, SW10 0XF

mail@blda.co.uk
www.blda.co.uk
t +44 (0) 20 7838 5555