
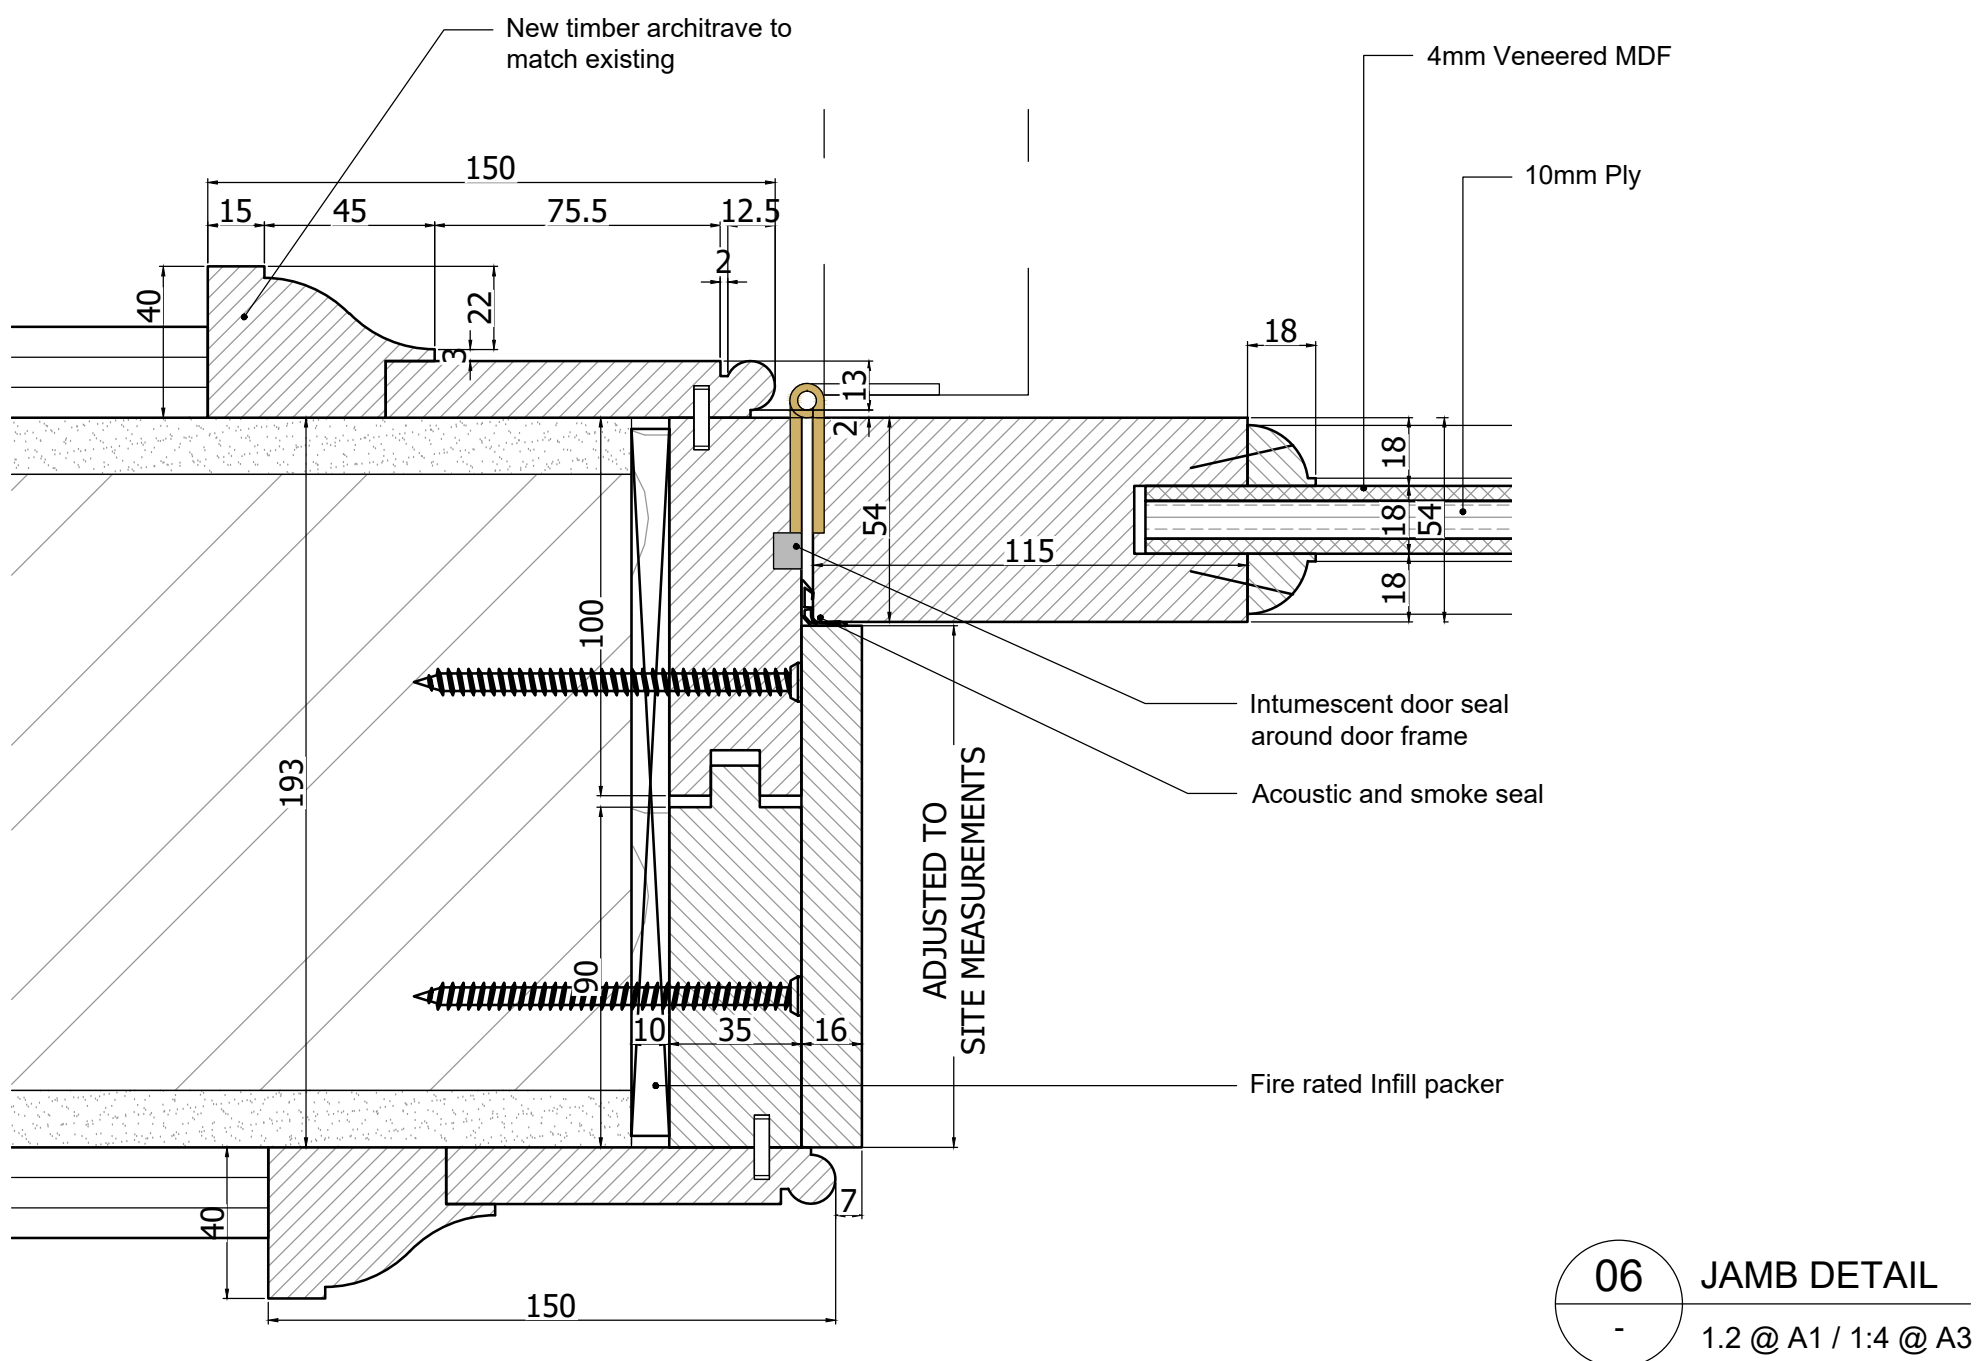
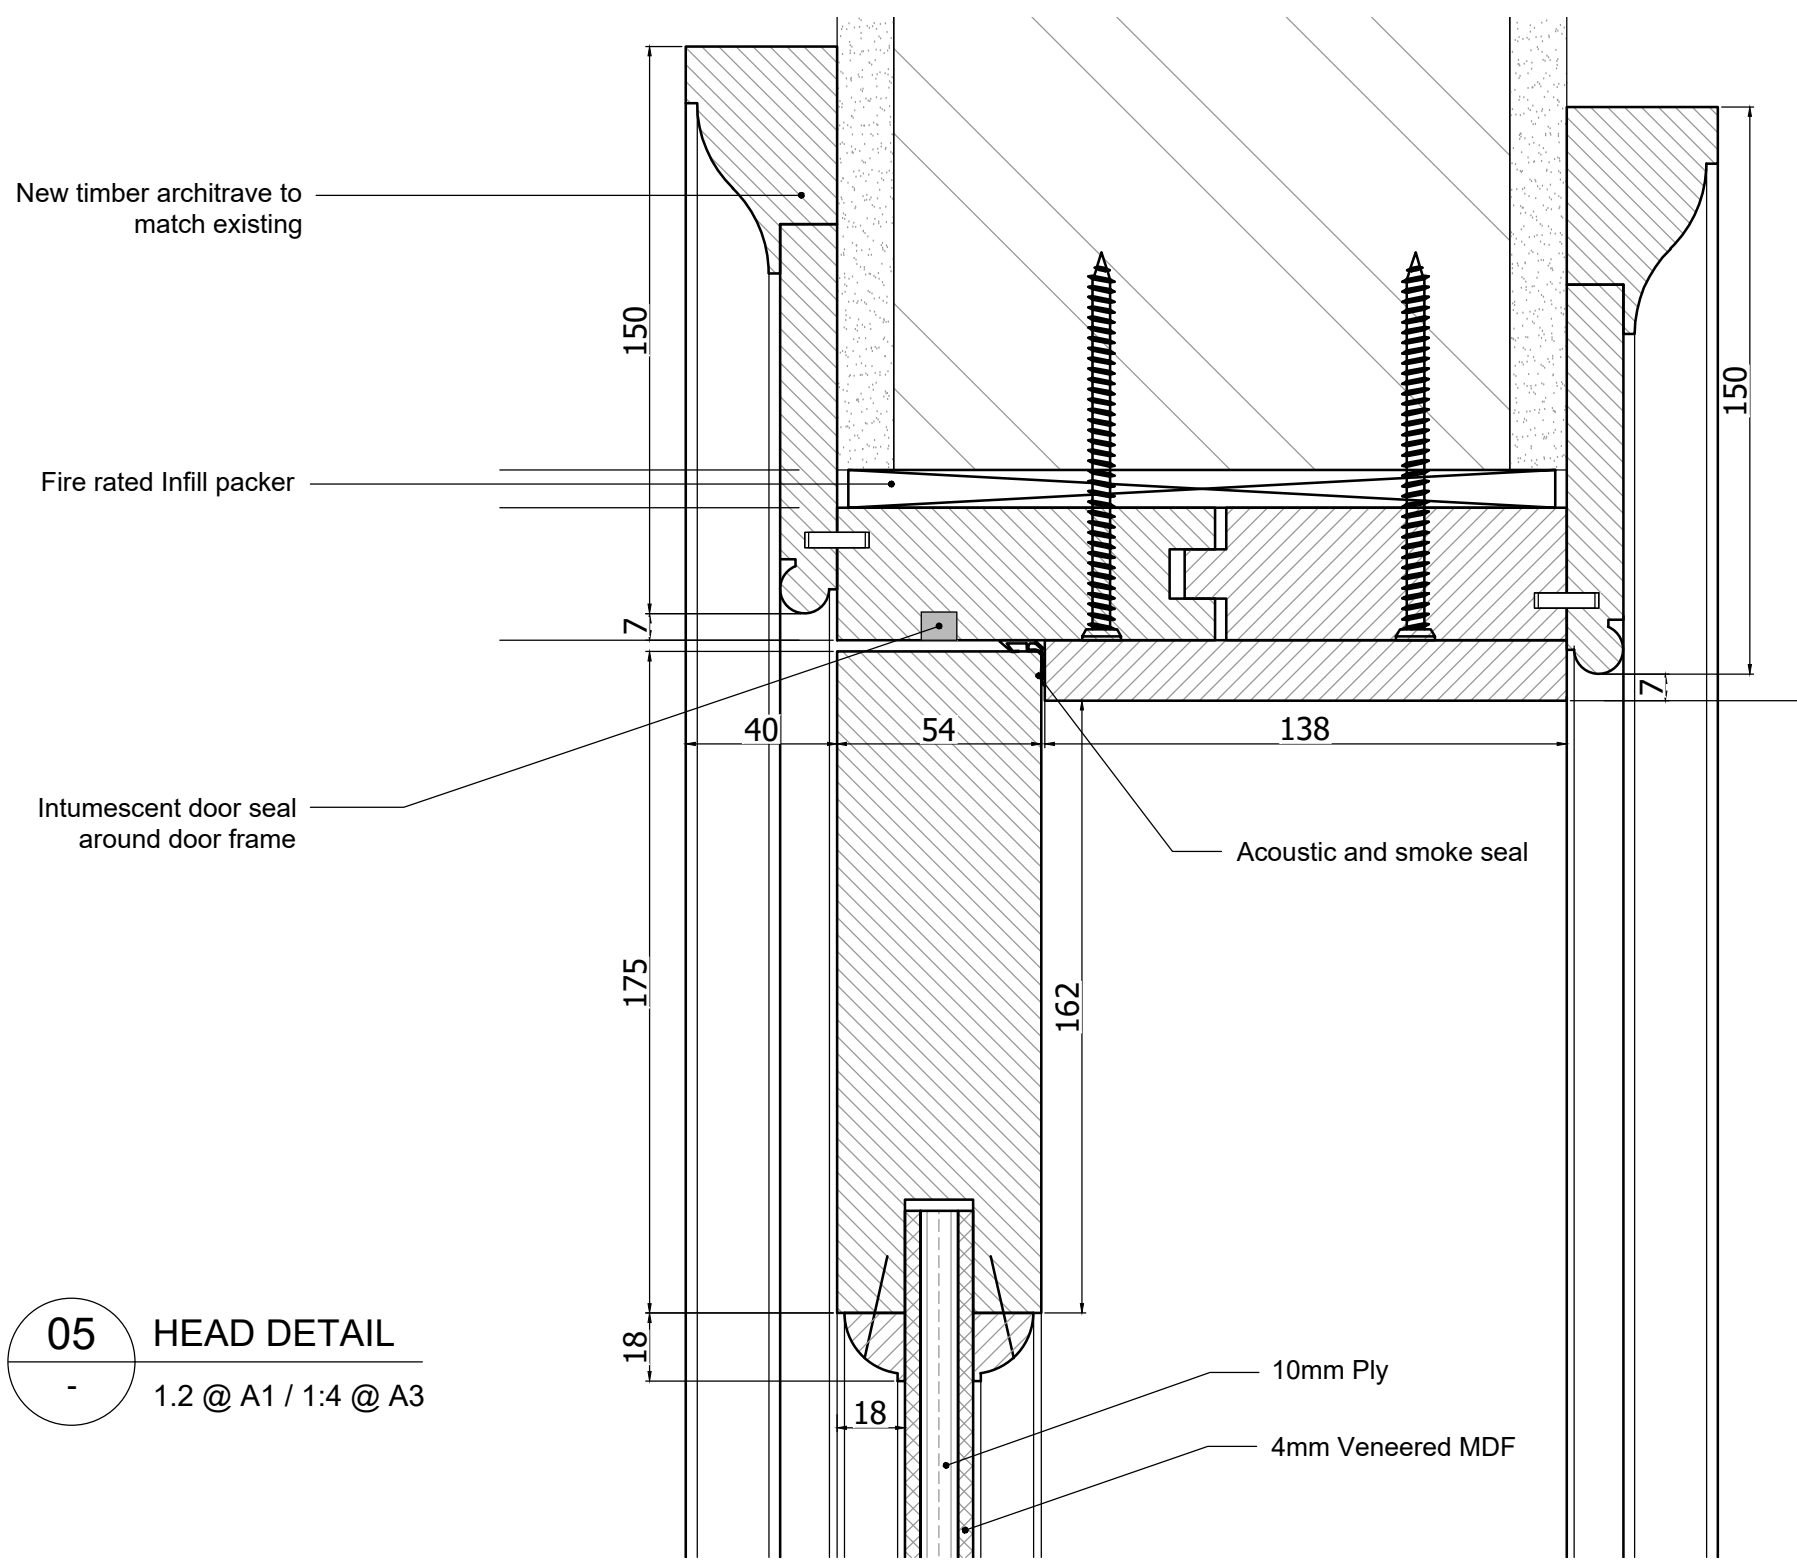
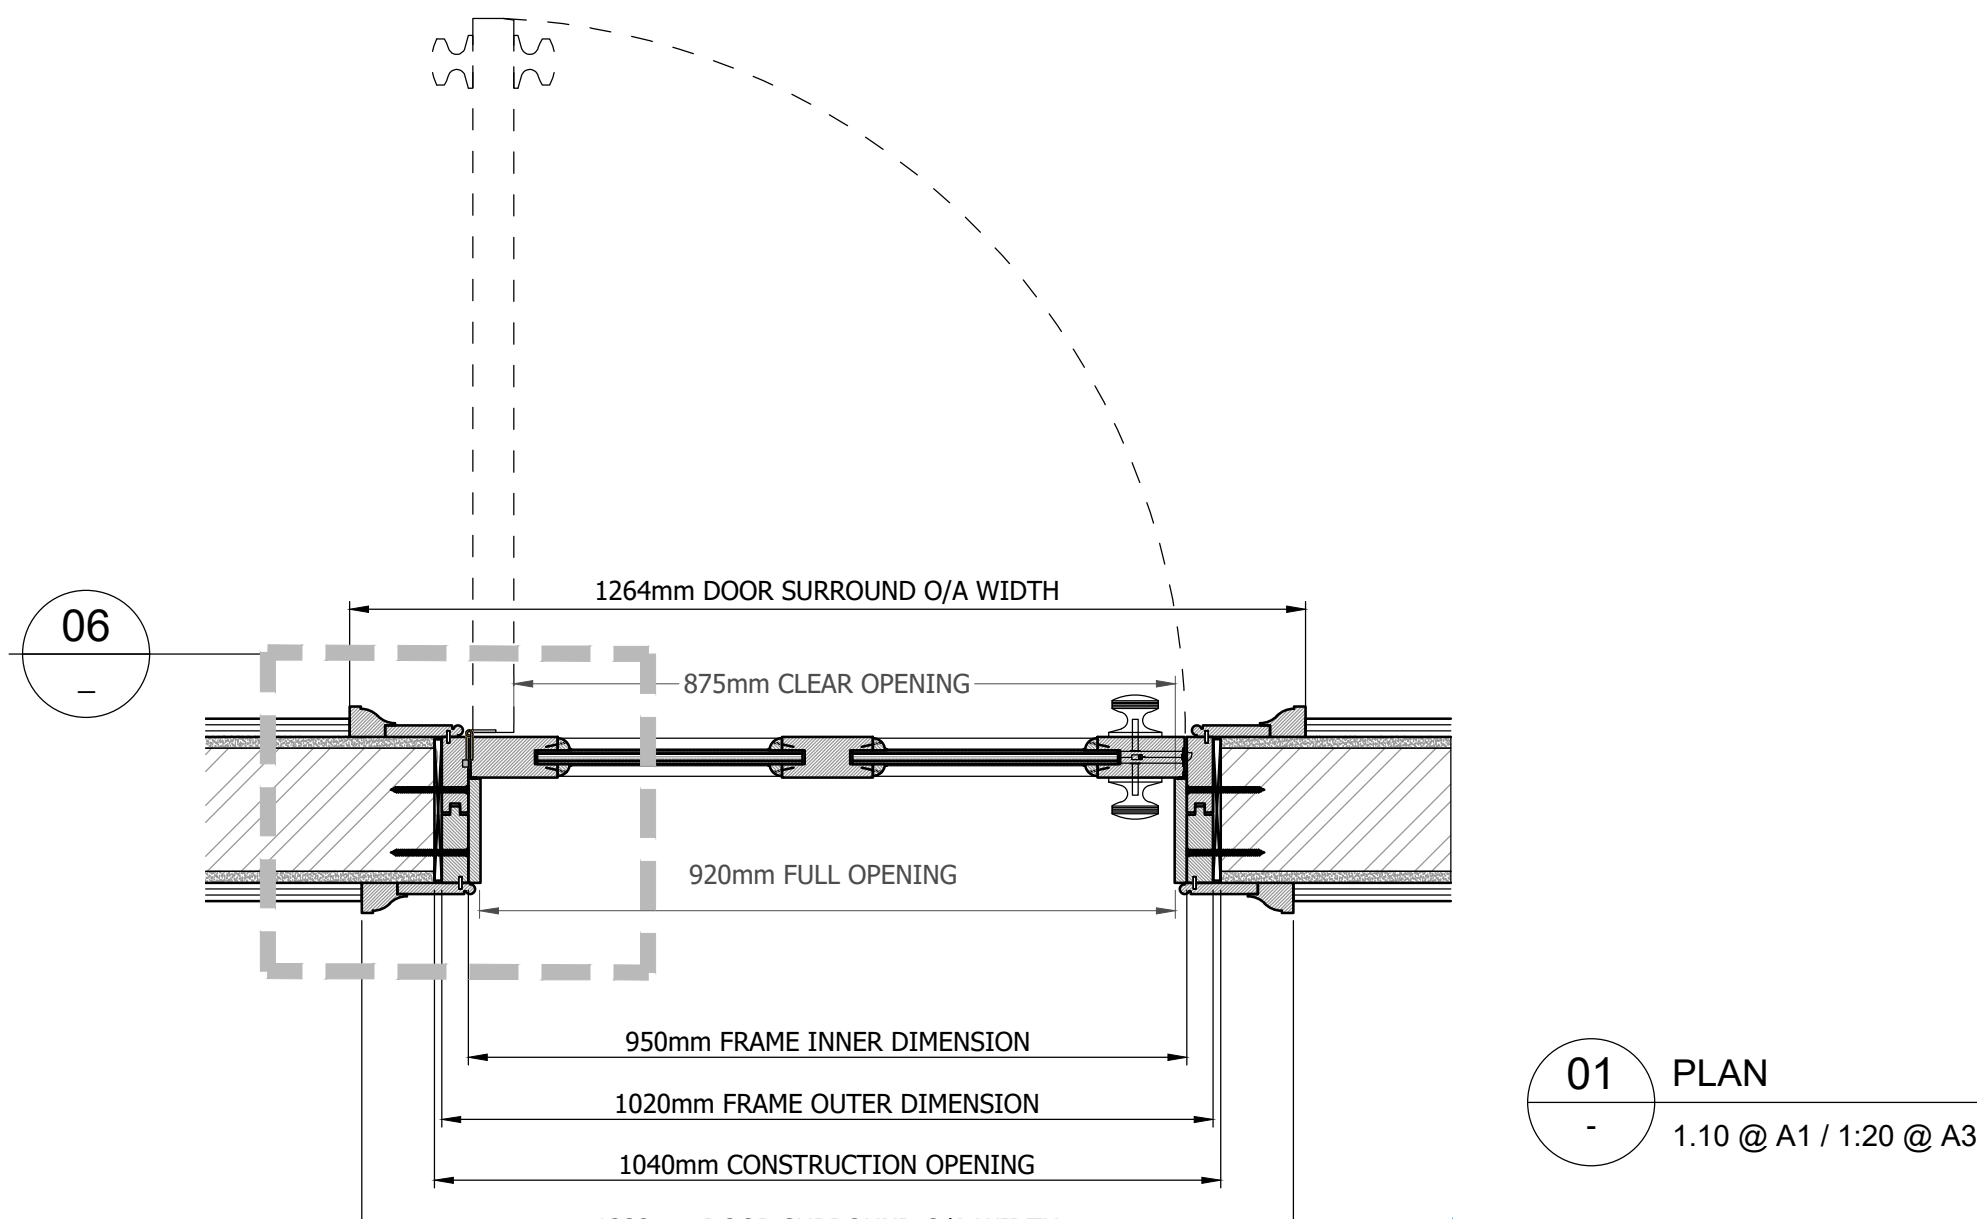


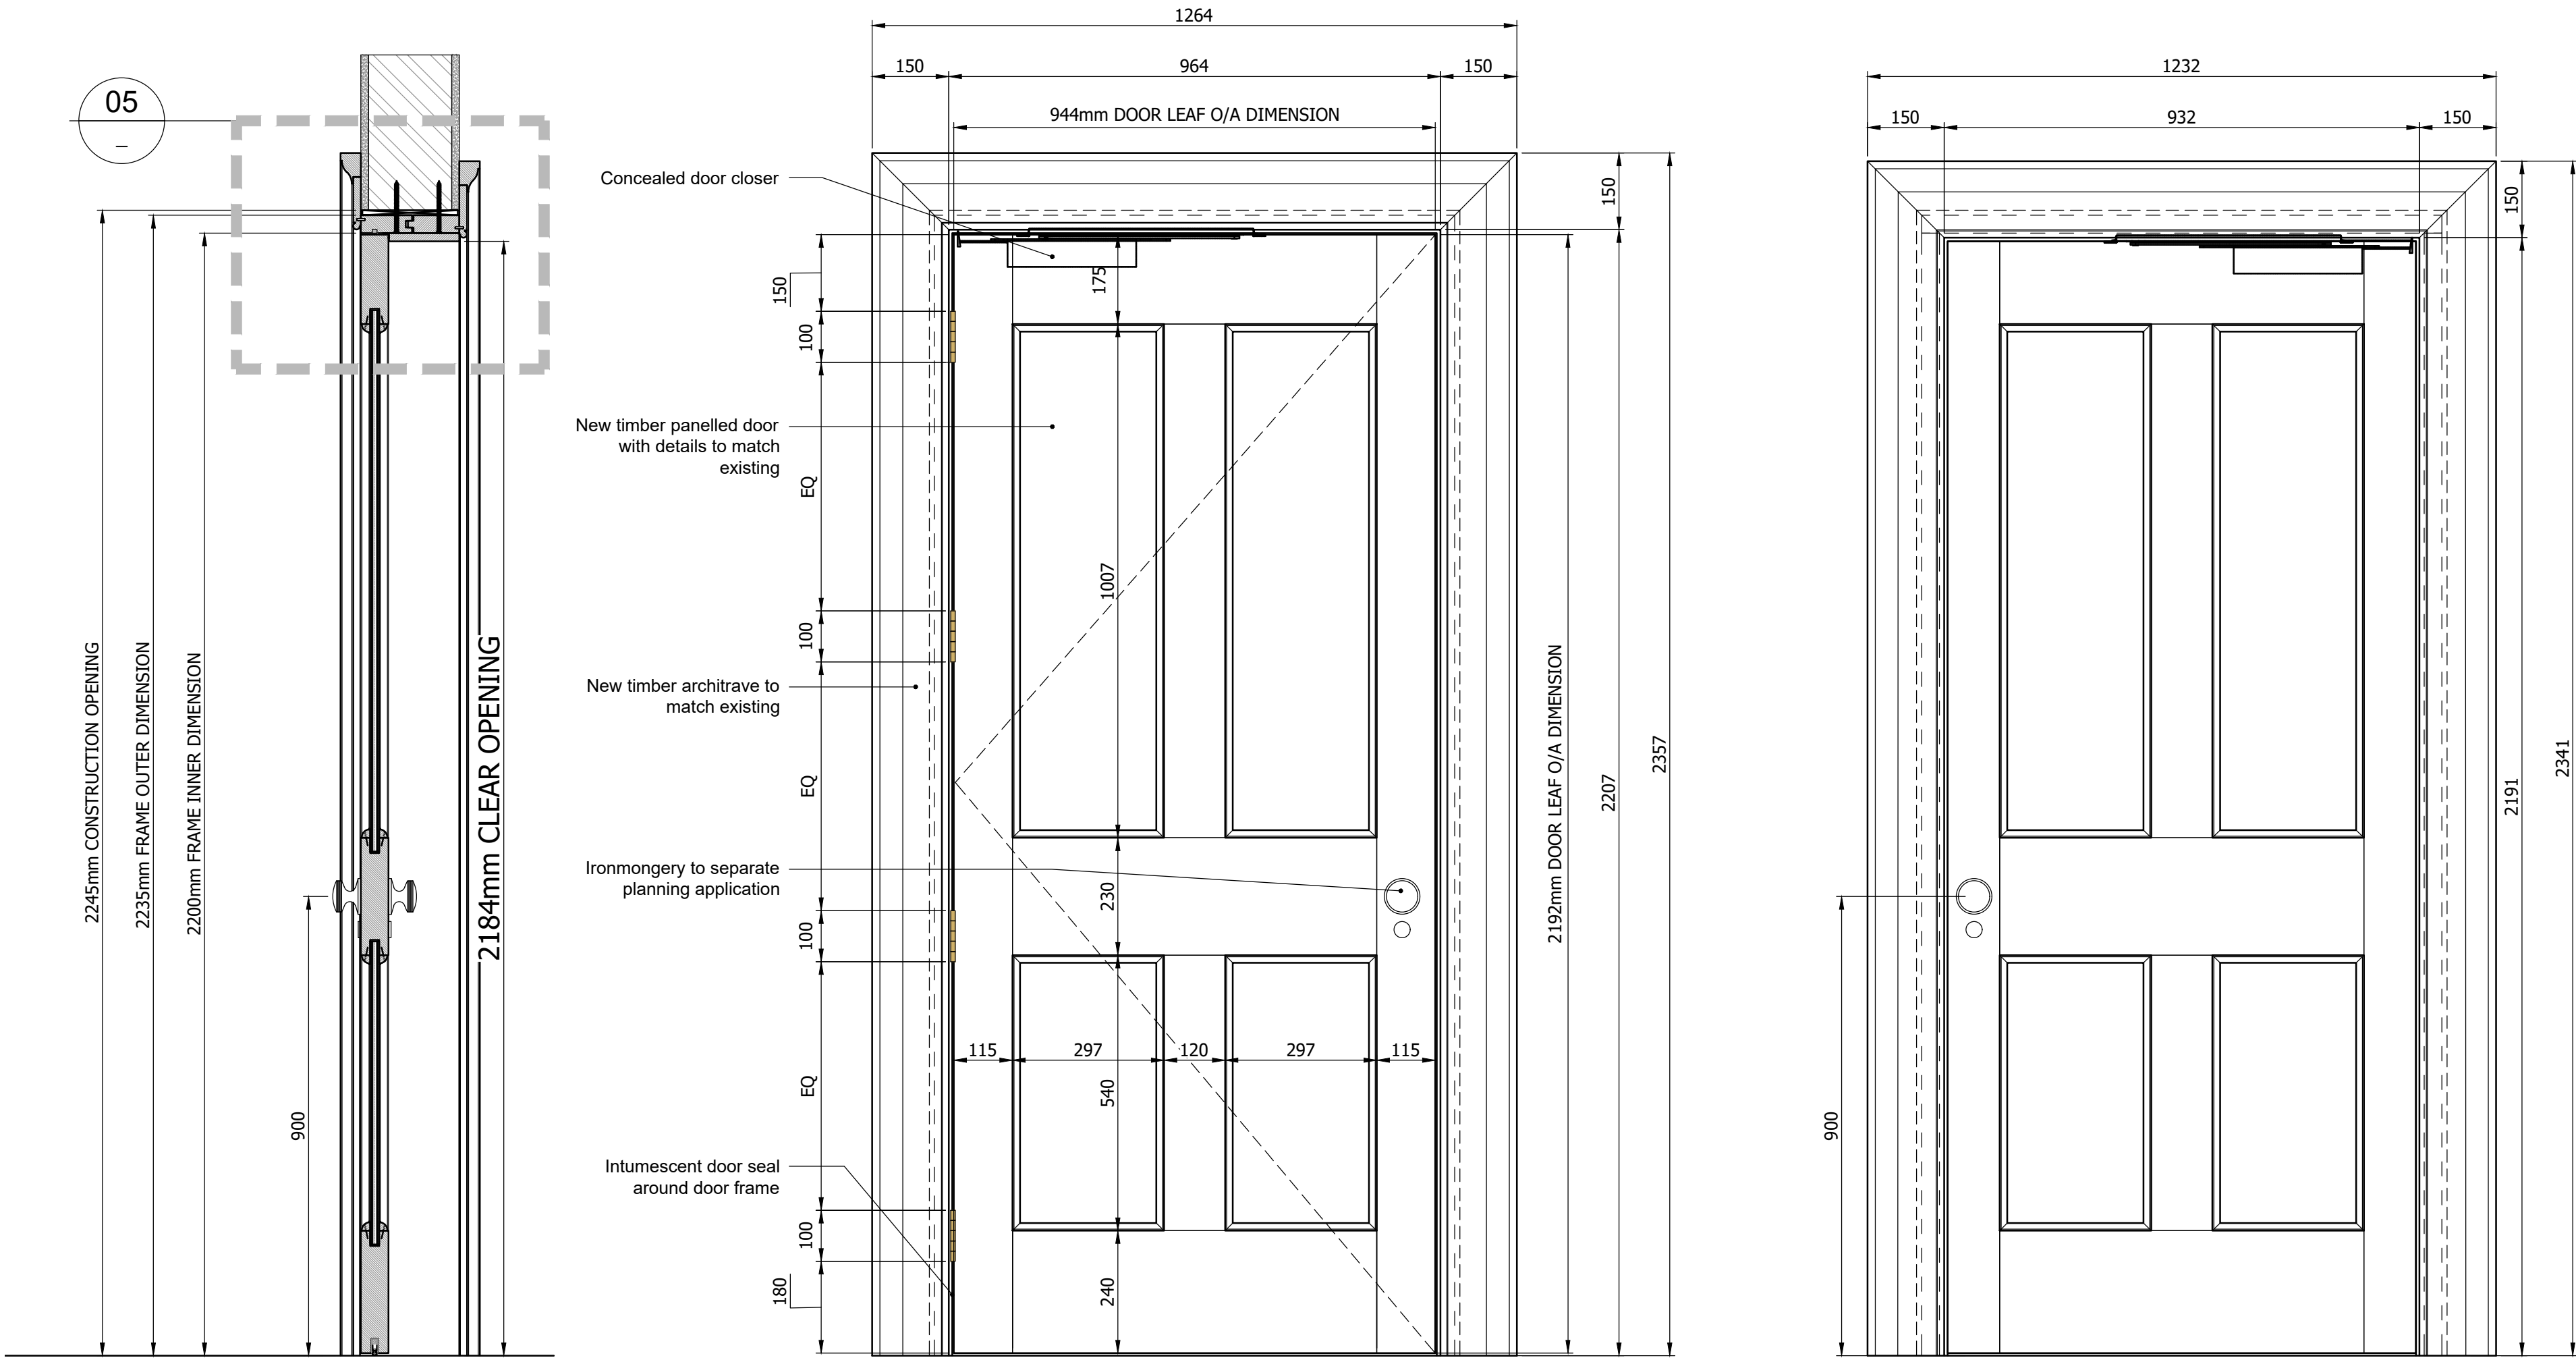


FF FIRE RATED DOORS

No. Notes

- Dimensions to be verified on site. Only figured dimensions to be used and any discrepancies in dimensions are to be reported to the architect. No dimensions are to be scaled from printed drawings. Any areas indicated on this drawing are for guidance only. No responsibility is taken for their accuracy.
- There is a risk of injury or death in construction if the works are not properly planned and supervised. The contractor must not undertake any element of the work without first having carried out the necessary risk assessments and prepared detailed method statements.

REFER TO DOOR SCHEDULE SCH04
FOR INFORMATION REGARDING
ACOUSTIC RATINGS & FINISHES .

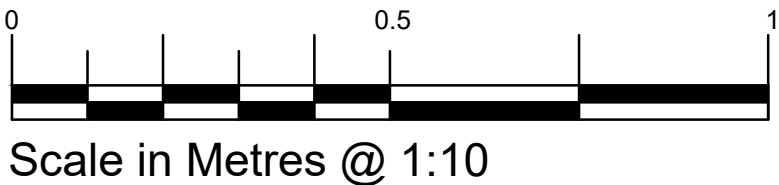

A Additional dimensions to drawings and minor changes
• Issued for Planning
no. revision.

07/09/26
08/10/25
date.

Job: Tottenham House - The Old Stables
Title: Typical New First Floor Doors
Fire rated door

Type: 200 Planning
Status: PLANNING

drawn by JMH checked by RM approved by
scale AS SHOWN size A1 date 07/09/26
job number drawing number revision
3123 223.1 A



RIBA Chartered Practice
211 Design Centre East
Chelsea Harbour
London, SW10 0XF
mail@blda.co.uk
www.blda.co.uk
t +44 (0) 20 7838 5555