


TO BE READ IN CONJUNCTION WITH DOOR SCHEDULE

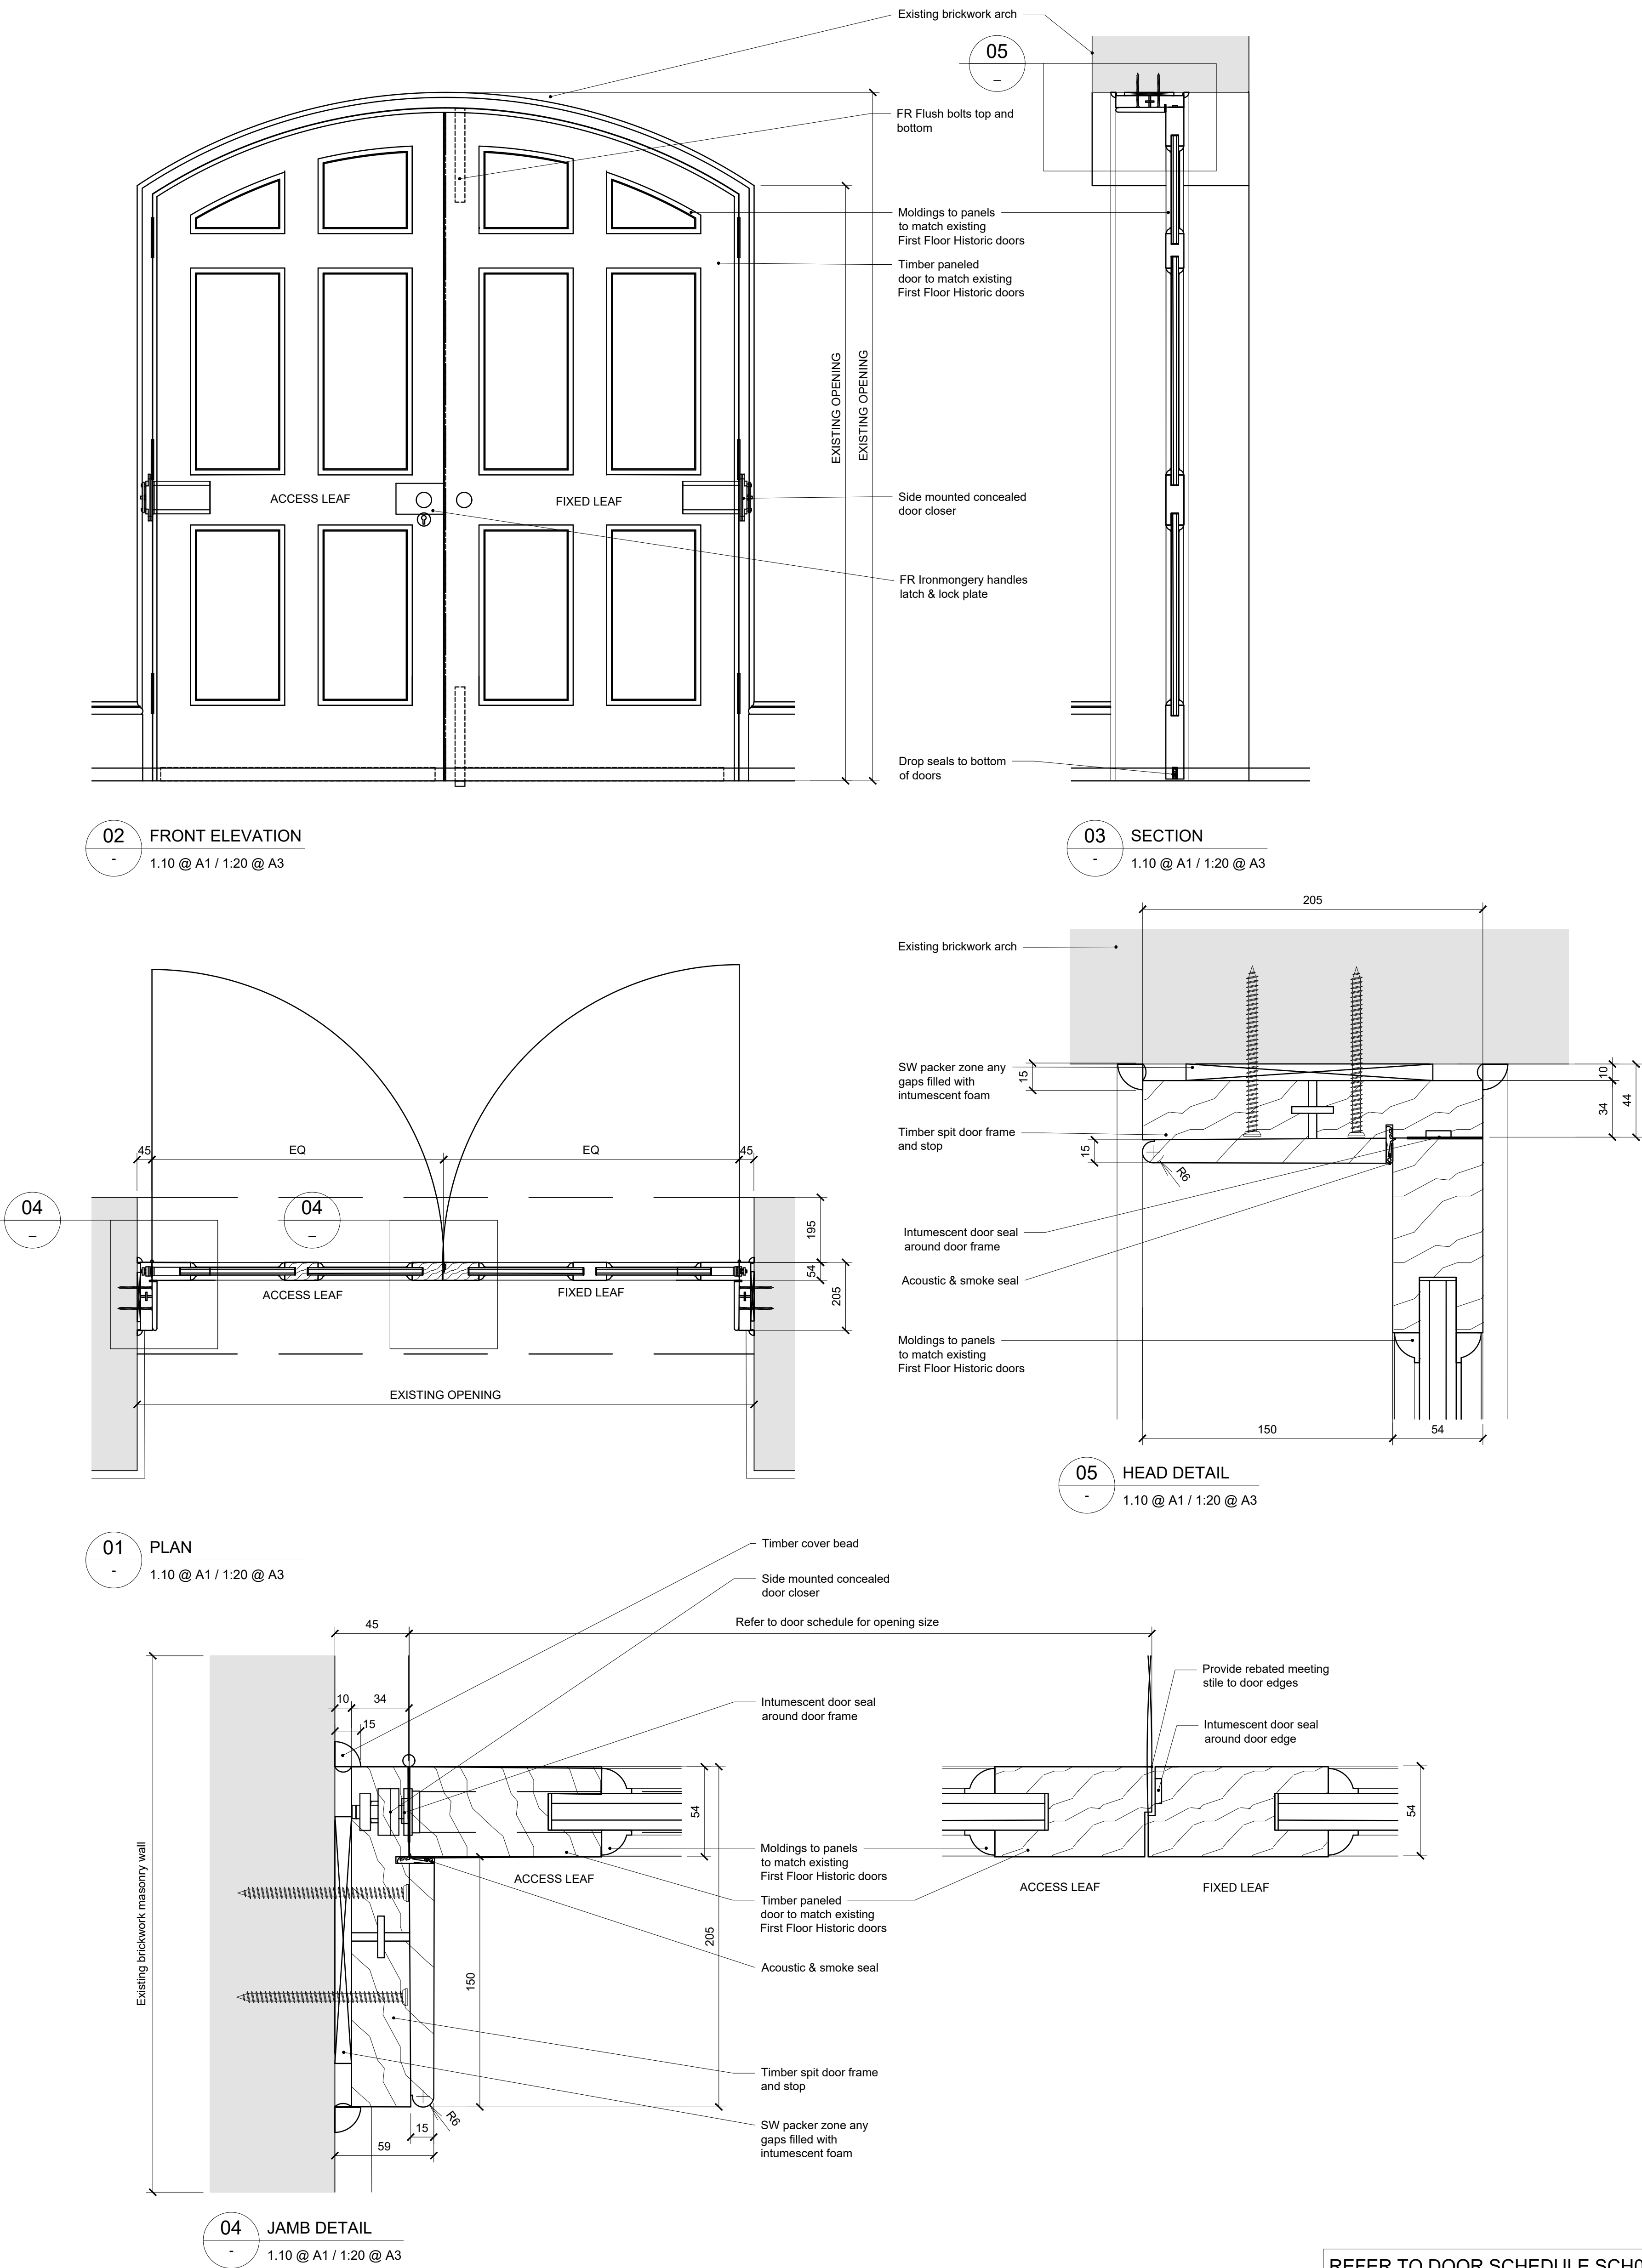


DOOR DF 48
FD30S CLOCK TOWER DOOR

REFER TO DOOR SCHEDULE SCH04
FOR INFORMATION REGARDING
ACOUSTIC RATINGS & FINISHES .

No. Notes

1. Dimensions to be verified on site. Only figured dimensions to be used and any discrepancies in dimensions are to be reported to the architect. No dimensions are to be scaled from printed drawings. Any areas indicated on this drawing are for guidance only. No responsibility is taken for their accuracy.
2. There is a risk of injury or death in construction if the works are not properly planned and supervised. The contractor must not undertake any element of the work without first having carried out the necessary risk assessments and prepared detailed method statements.

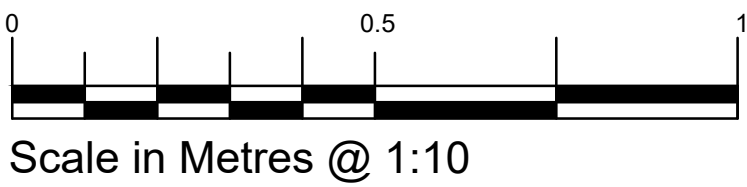

Scale in Metres @ 1:10



Scale 1:2@A1

* Initial Release
no. revision.

09/01/26
date.

Job: Tottenham House - The Old Stables
Title: PLANNING - DF48 Clock Tower Door

Type: 200 Planning	
Status: PLANNING	
drawn by	JMH
checked by	
scale	AS SHOWN
size	A1
date	13/01/26
job number	3123
drawing number	223.4
revision	*

BLDA ARCHITECTS

RIBA
Chartered Practice

211 Design Centre East
Chelsea Harbour
London, SW10 0XF
mail@blda.co.uk
www.blda.co.uk
t+44 (0) 20 7838 5555