




NORTH EAST ELEVATION

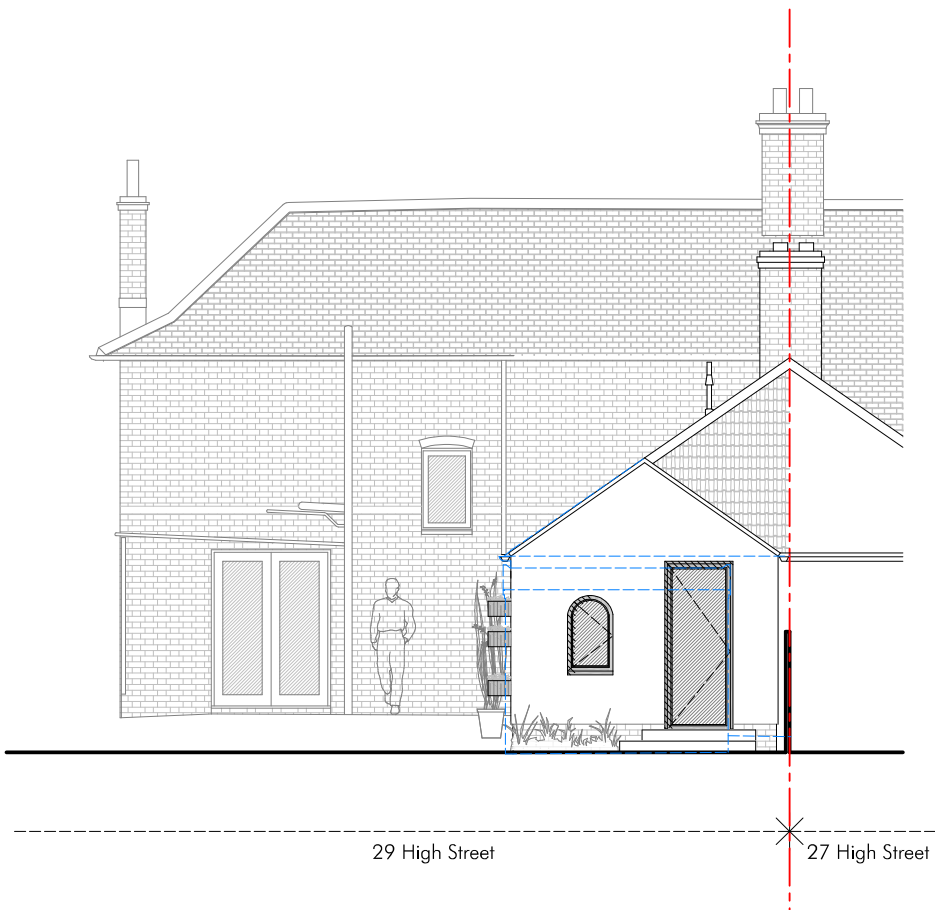


SOUTH EAST ELEVATION

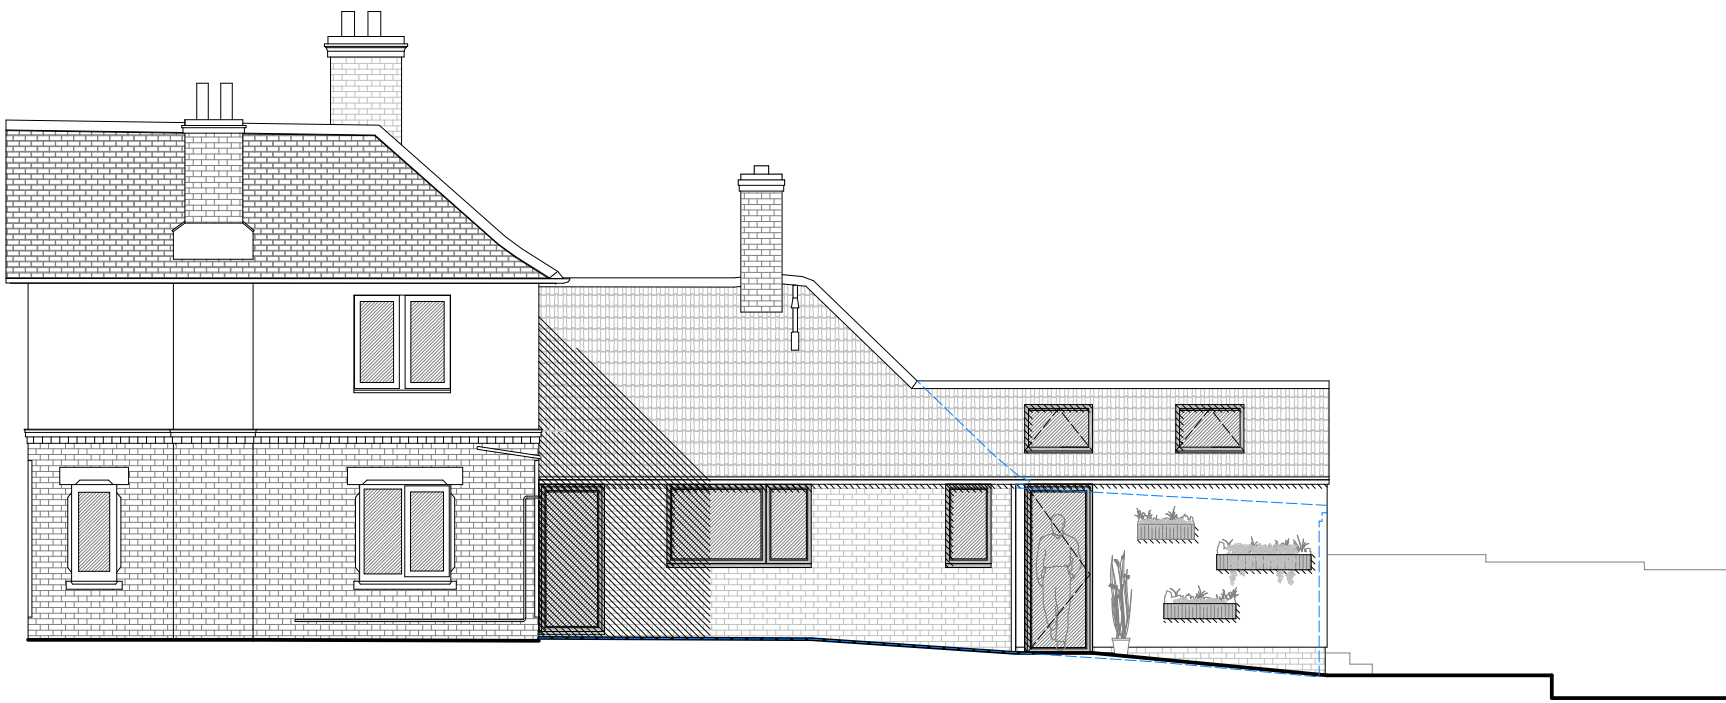

NORTH WEST ELEVATION

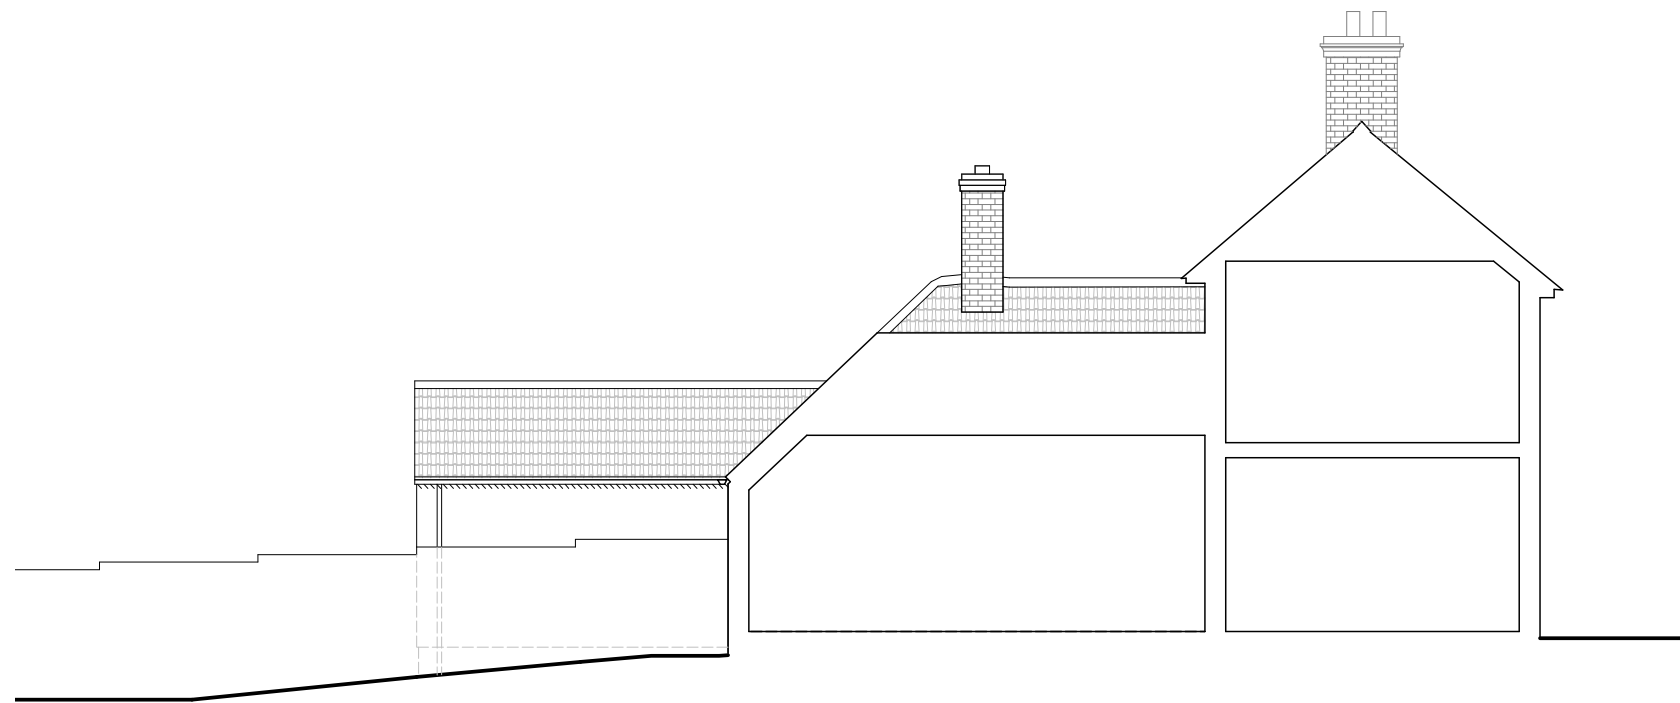

SITE PLAN

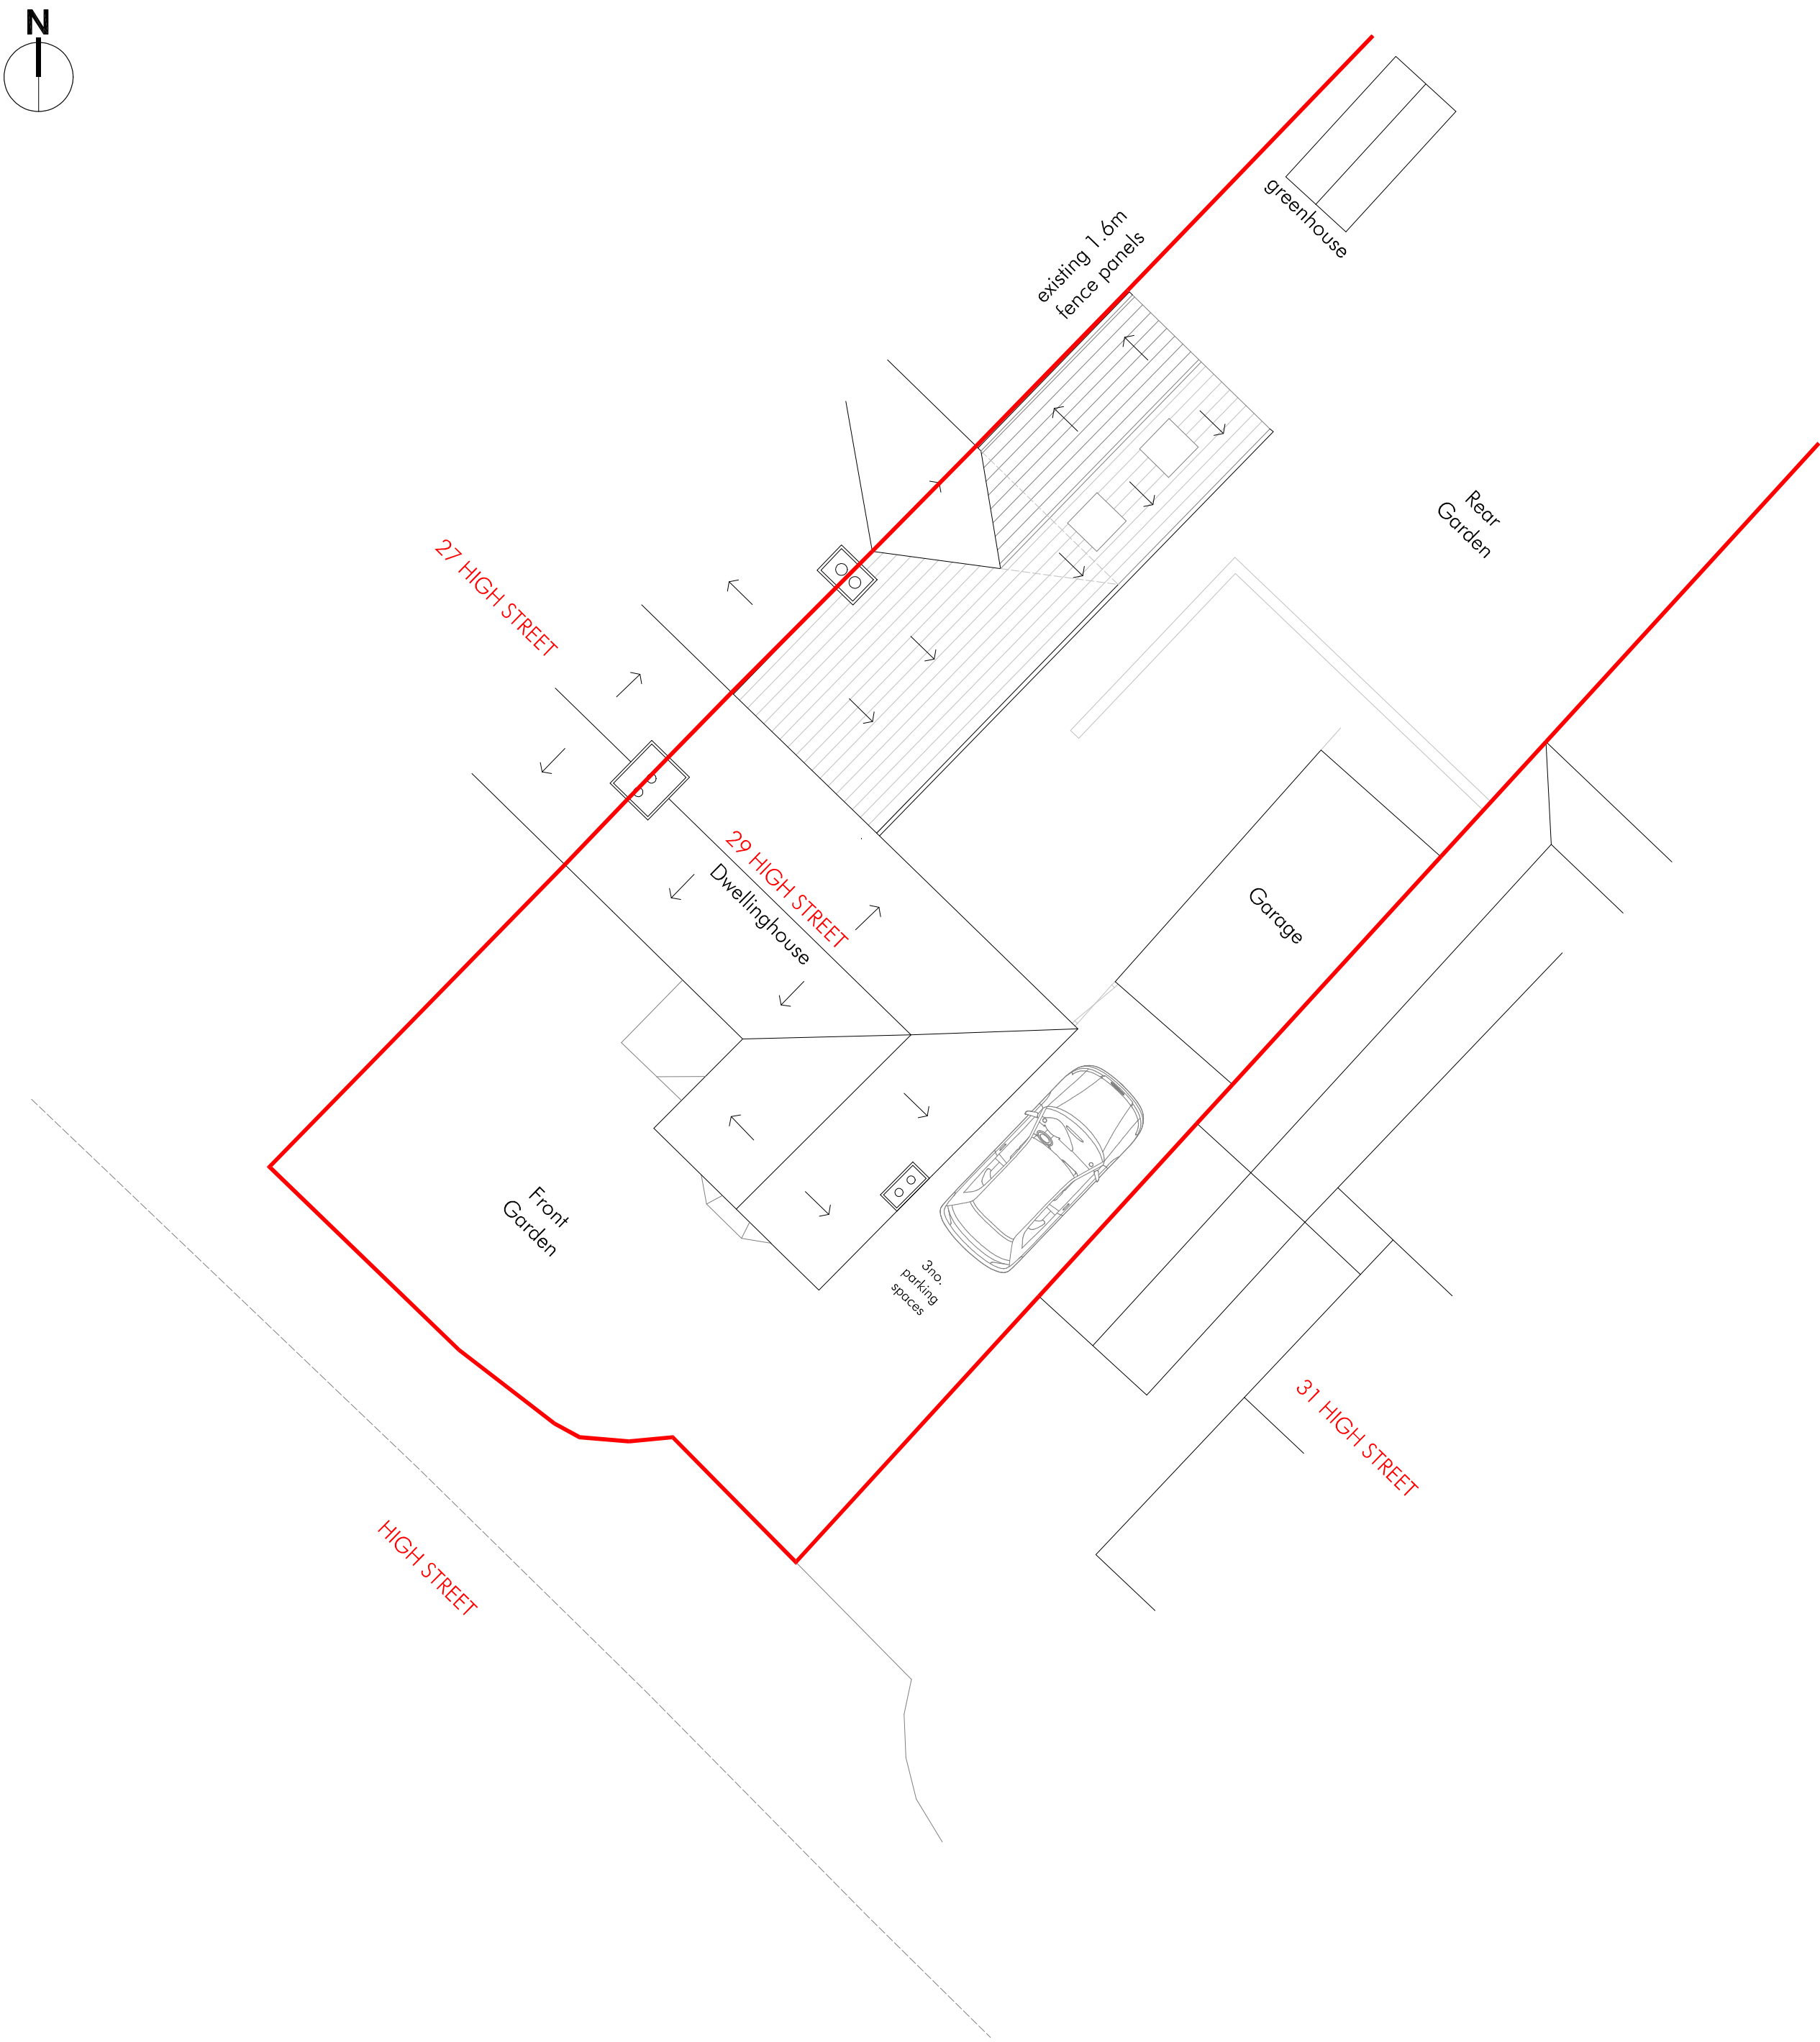

1:100 0 1 2 3 4 5 m

Key

- Existing
- Proposed
- To be demolished
- Proposed Floor Levels

This drawing is the copyright of PKA Architects Ltd.
Registered in England and Wales No 865985.
Do not rely on Scaled Dimensions - work to figured dimensions only.
If in doubt - ASK.
All dimensions to be checked on site by contractor.
Work to existing building features where appropriate.
Any OS copyright data on this drawing is reproduced under license

Date.	No.	Revision Notes.
-------	-----	-----------------

PKA
ARCHITECTS

PKA Architects Limited RIBA Chartered Practice
Featherbrook, Whistley Road, Pottermo, Deane, Wigan, WN10 5TD
Tel: 01380 755688 | email: tom@pka-architects.com | www.pka-architects.com

Project Title.
Extension and internal alterations

Address.
29 High Street, West Lavington

Client.
Benito and Connie Capone

Sheet Title
Proposed Drawings:
Elevations and Sections, Site Plan

Scale.	Drawn By.	Date.
1:100 @A1	cf	09-09-2026

Project ID.	Stage.	Sheet No.	Revision.
2164 - SK - 002			

Status.
ISSUED FOR PLANNING

File Name.
2164_Plan 1.dwg

Stage Key.
EX - Existing
SK - Sketch
PL - Planning
WD - Working Drawings
BL - Building Regulations
TH - Tender
CB - Construction
AB - As Built