



THE OLD BAKEHOUSE, 21 TIMBER STREET,
CHIPPENHAM, WILTSHIRE, SN15 3BS
01249 404 004 info@armstrongarchitecture.co.uk




Armstrong Architecture Drawing Schedule:		
Drawing Number:	Drawing Description:	Revision:
AA/26/20/01	Existing Location Plan and Site Plan	-
AA/26/20/02	Existing Ground Floor Plan	-
AA/26/20/03	Existing Elevations	-
AA/26/20/11	Proposed Site Plan	-
AA/26/20/12	Proposed Ground Floor Plan	-
AA/26/20/13	Proposed First Floor Plan	-
AA/26/20/14	Proposed Elevations	-
AA/26/20/15	Proposed Section A-A & B-B	-

CLIENT: MR SINNOTT


PROJECT: PROPOSED REPLACEMENT WORKSHOP AT
60 CHARTER ROAD, CHIPPENHAM,
WILTSHIRE, SN15 2RA

JOB REF.: AA / 26 / 20


* COPYRIGHT.
DO NOT SCALE EXCEPT FOR PLANNING PURPOSES.
CHECK ALL DIMENSIONS ON SITE.
THIS DRAWING IS ONLY TO BE USED ON THE SITE
FOR WHICH DESIGNED.

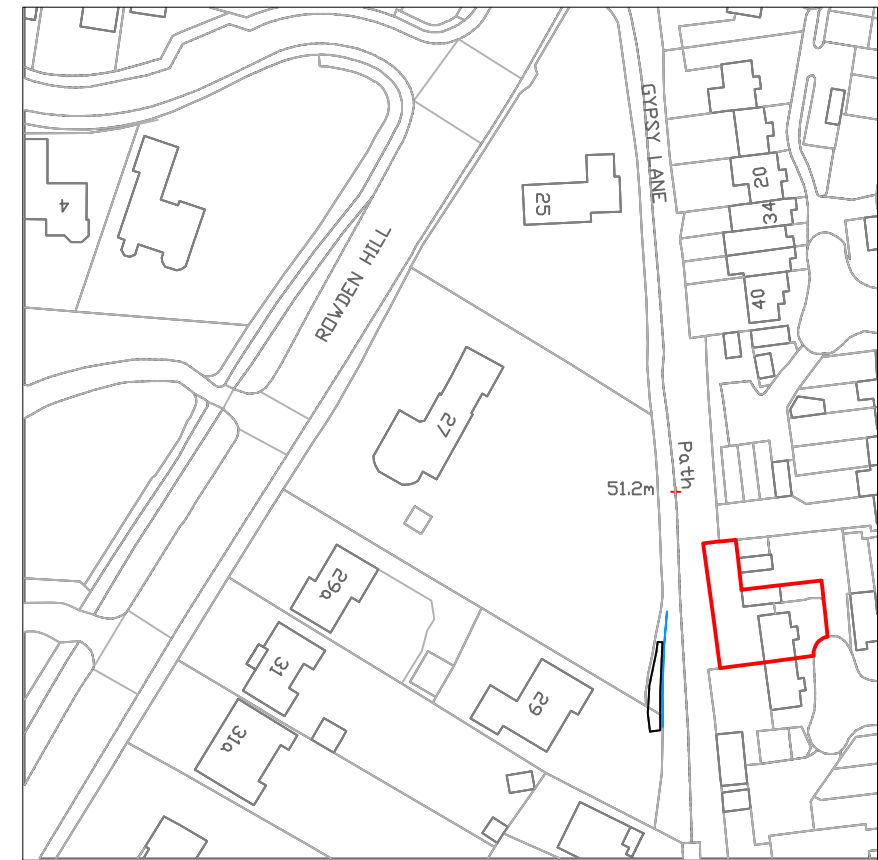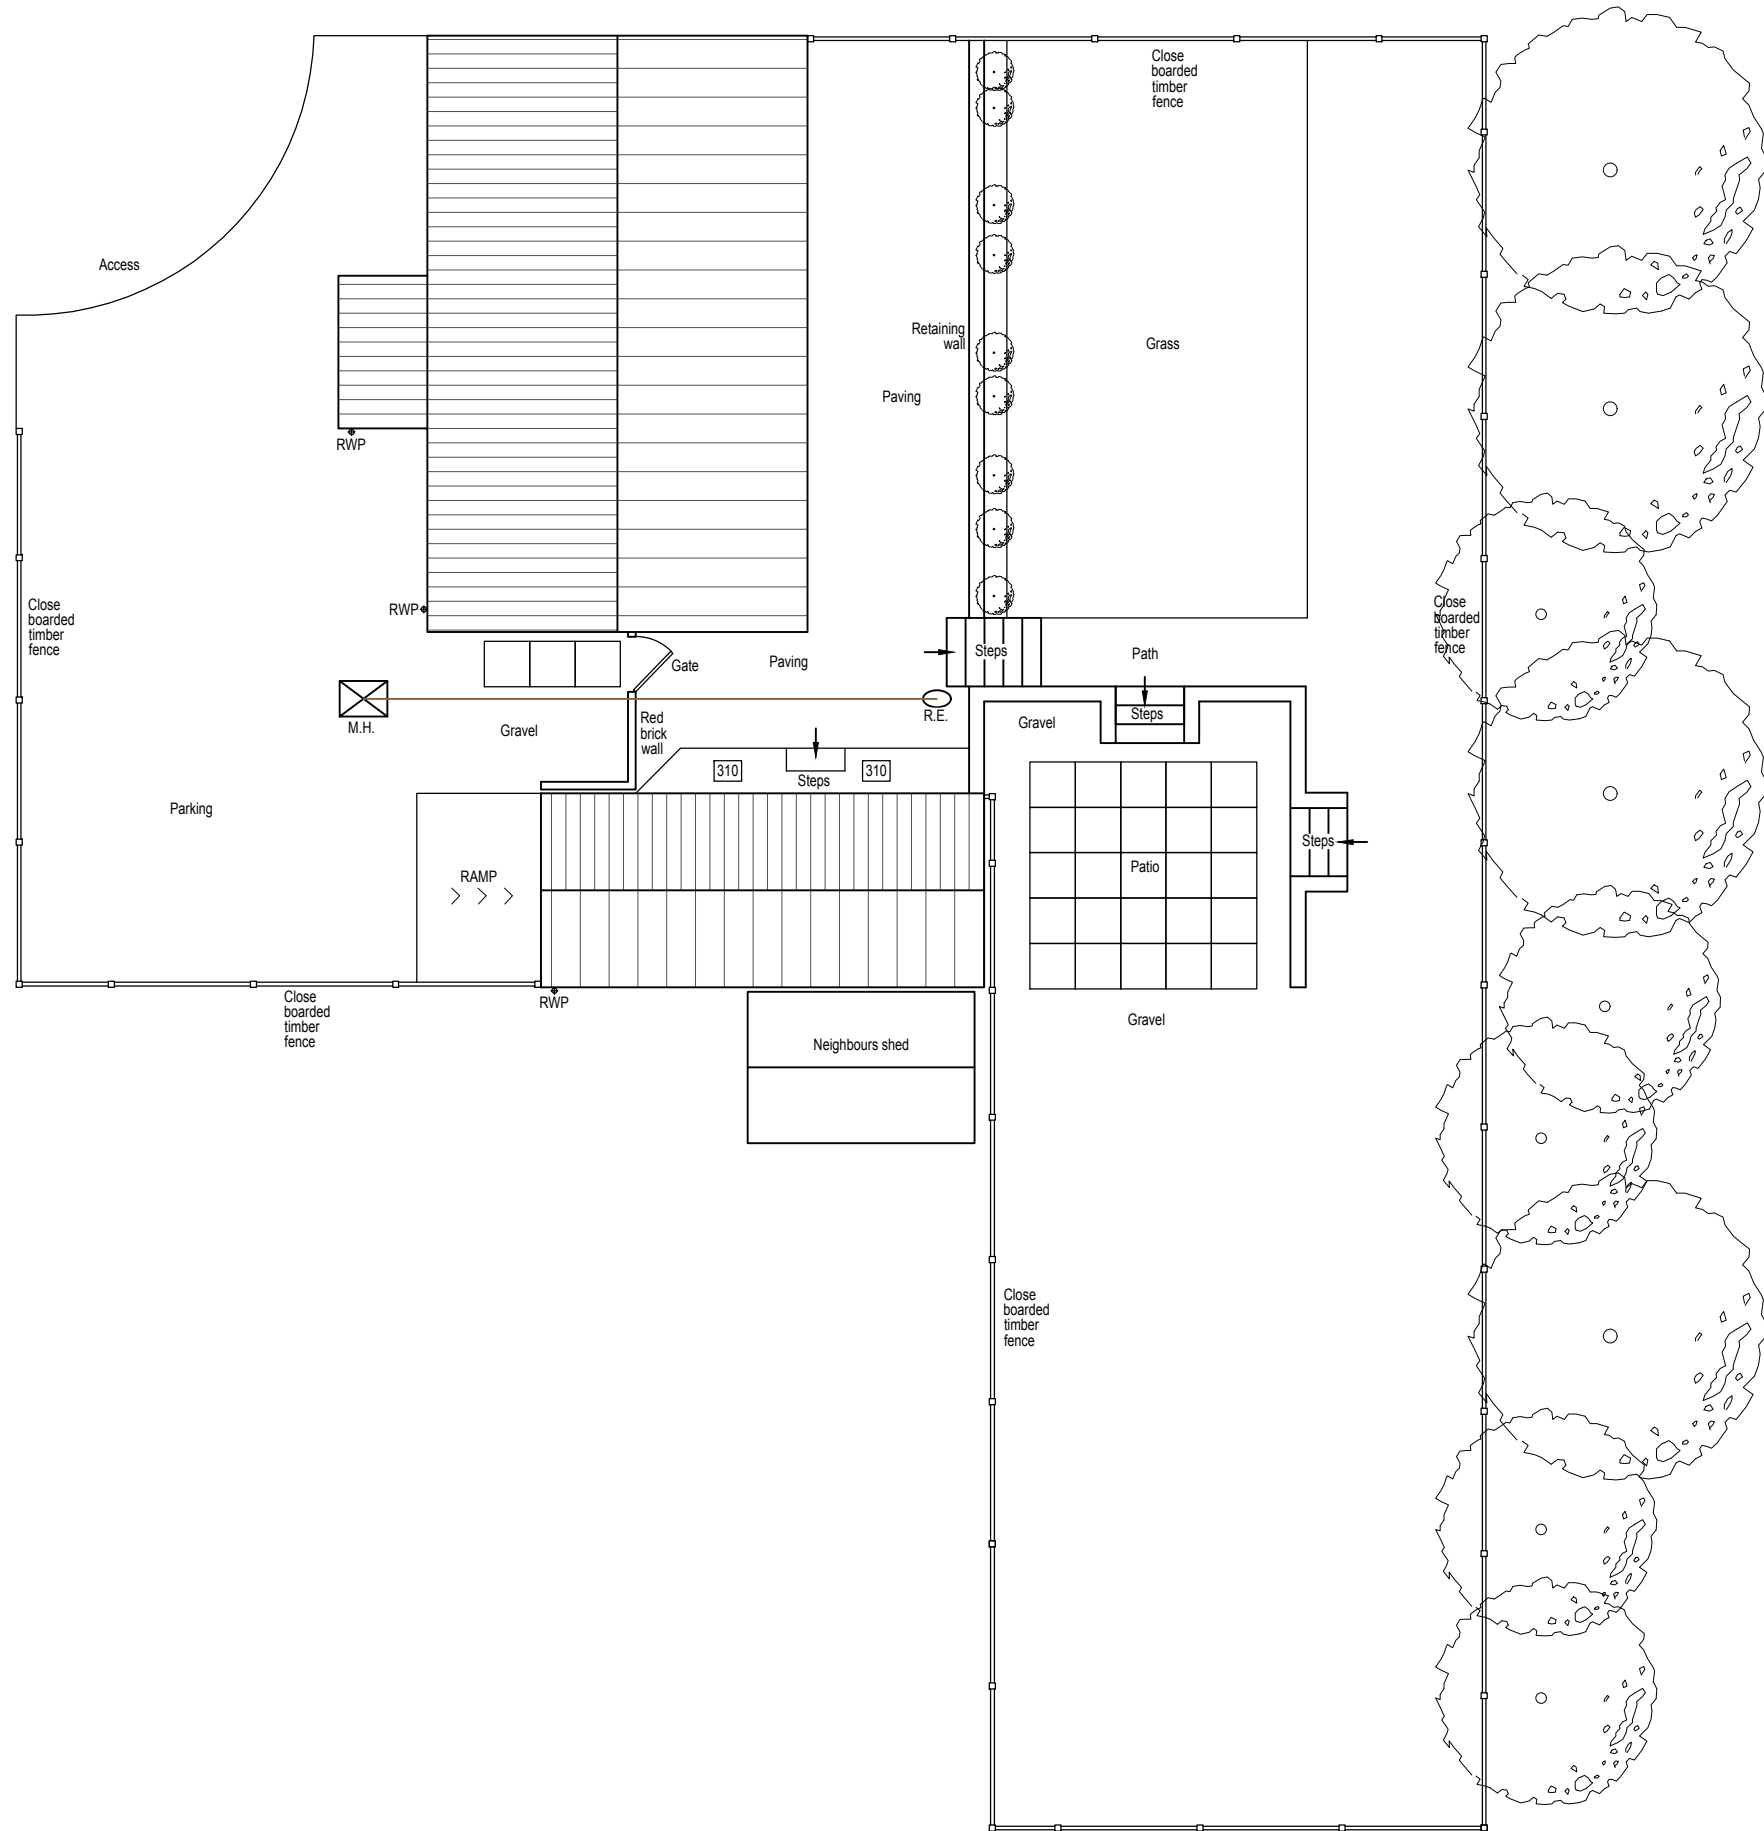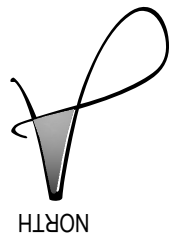

SITE LOCATION PLAN

 

LEGEND


 
-  Site Boundary
-  Existing tree planting.
-  Existing greenery.
-  Access Door
-  Primary Access Door

EXISTING SITE PLAN



REVISIONS		DATE
CLIENT: MR SINNOTT		
PROJECT: PROPOSED REPLACEMENT WORKSHOP AT 60 CHARTER ROAD, CHIPPENHAM, WILTSHIRE, SN15 2RA		
TITLE: EXISTING SITE PLAN SITE LOCATION PLAN		
DRAWN: RJ	SCALES @ A3:	
CHECKED: JA	1:100,	
DATE: AUG 26	1:1250	
DRG No: AA/26/20/01	REV.: -	
Armstrong architecture THE OLD BAKEHOUSE, 21 TIMBER STREET, CHIPPENHAM, WILTSHIRE, SN15 3BS 01249 404 004 info@armstrongarchitecture.co.uk		

* COPYRIGHT.
DO NOT SCALE EXCEPT FOR PLANNING PURPOSES.
CHECK ALL DIMENSIONS ON SITE.
THIS DRAWING IS ONLY TO BE USED ON THE SITE
FOR WHICH DESIGNED.

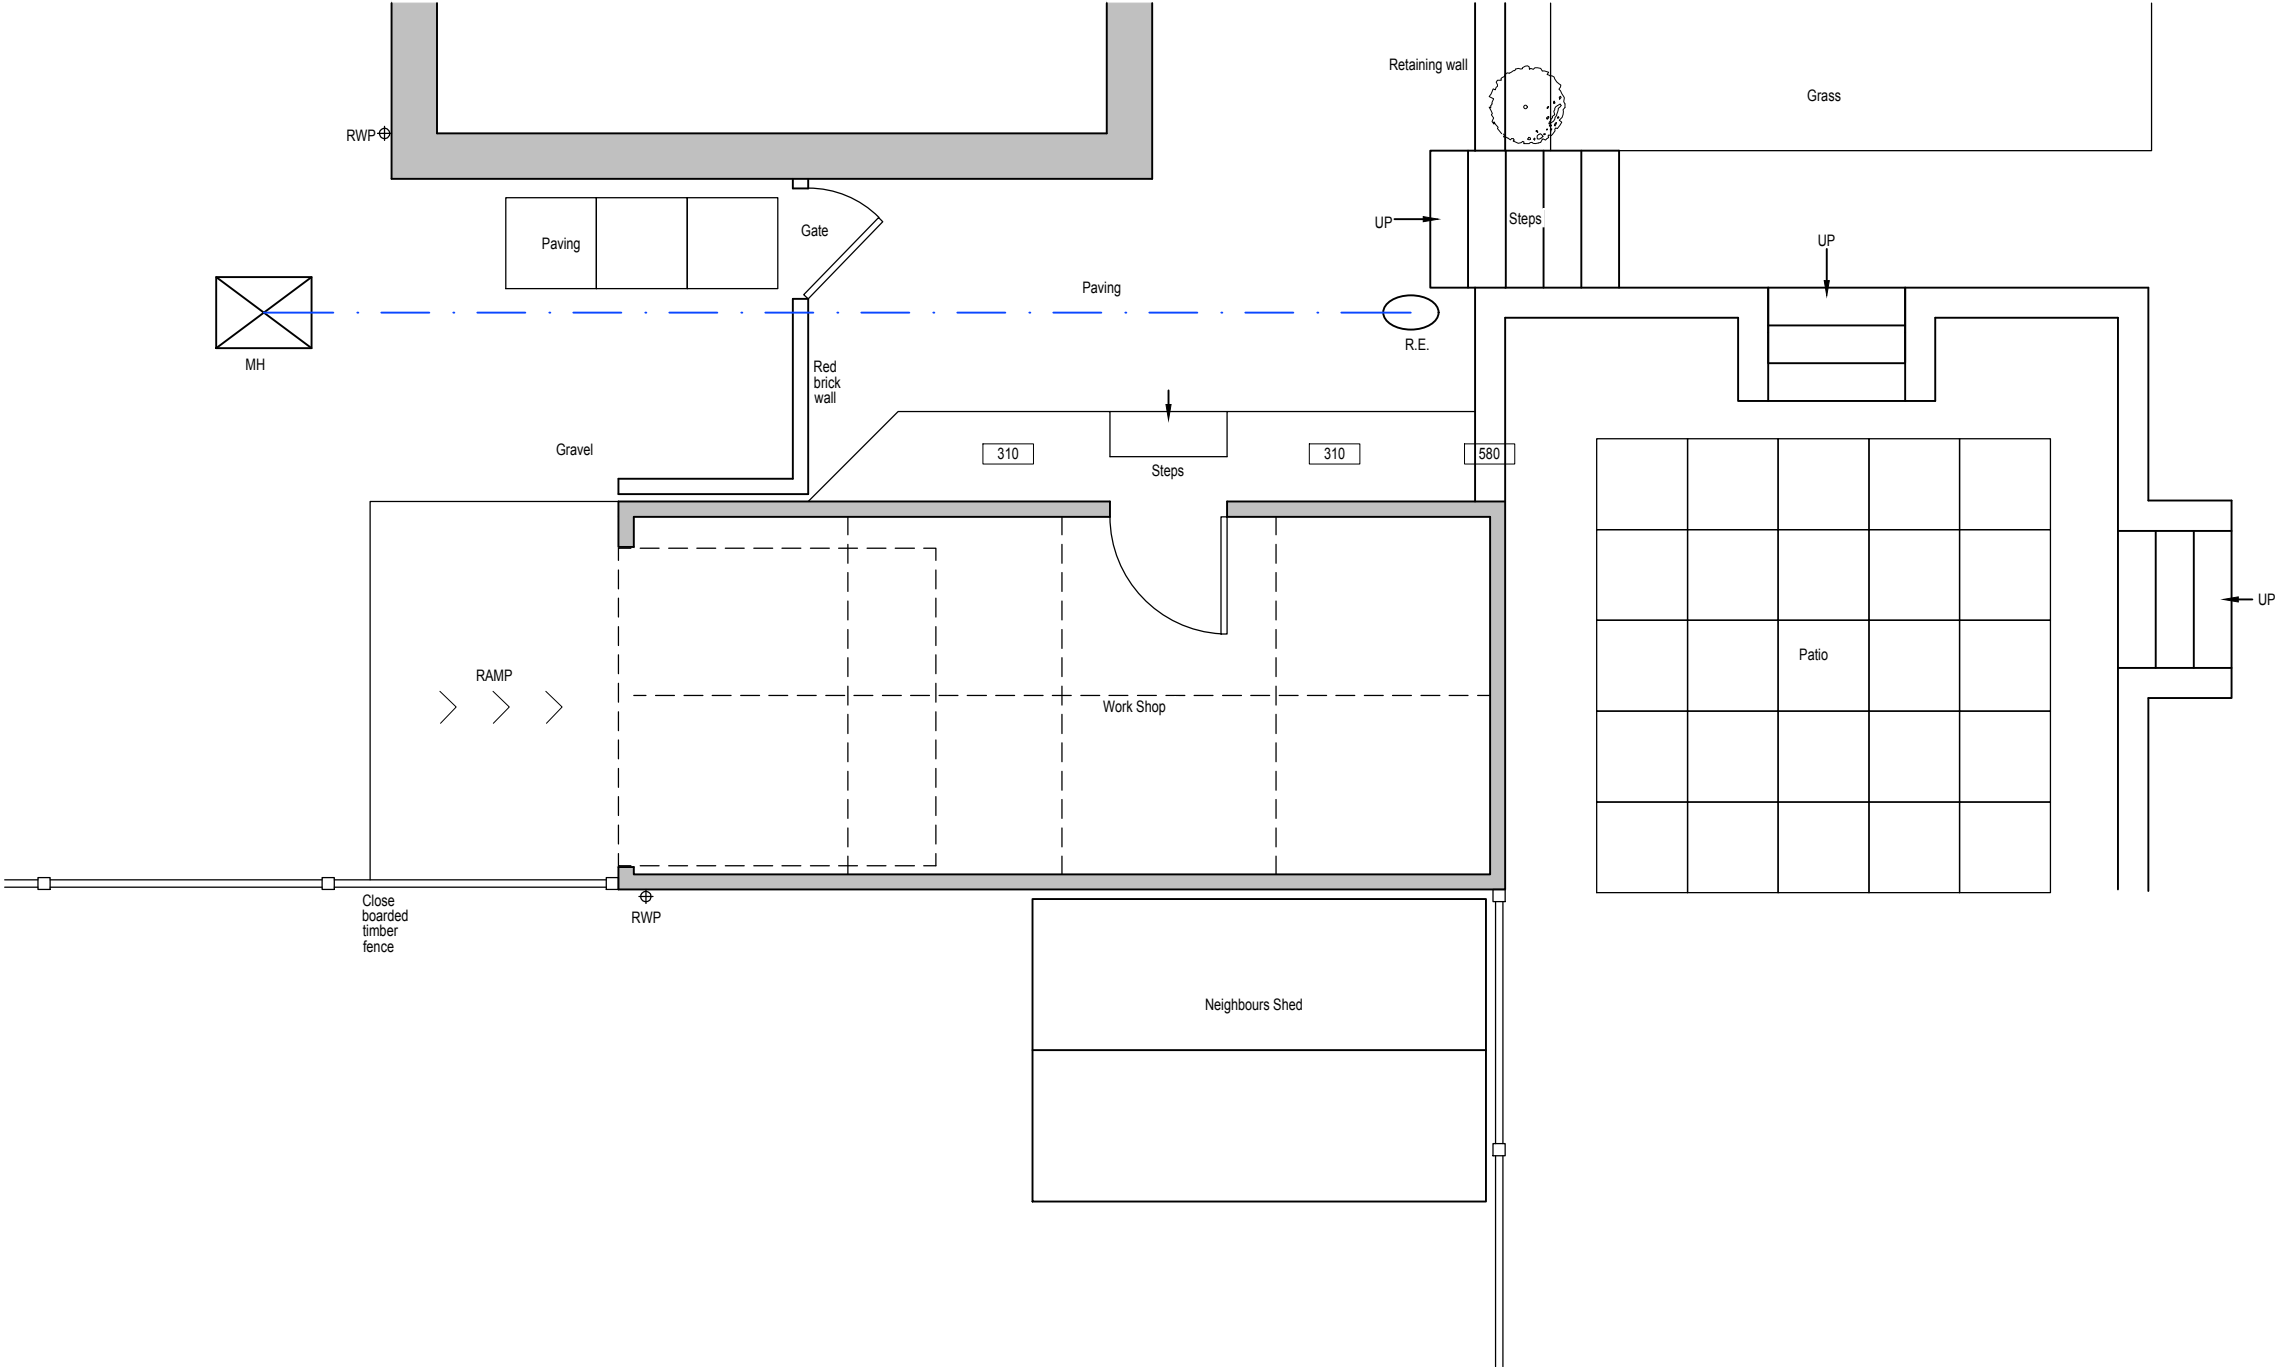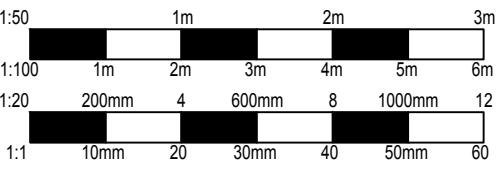


EXISTING GROUND FLOOR PLAN

REVISIONS		DATE
CLIENT: MR SINNOTT		
PROJECT: PROPOSED REPLACEMENT WORKSHOP AT 60 CHARTER ROAD, CHIPPENHAM, WILTSHIRE, SN15 2RA		
TITLE: EXISTING GROUND FLOOR PLAN		
DRAWN: RJ	SCALES @ A3: 1:50	
CHECKED: JA		
DATE: AUG 26		
DRG No: AA/26/20/02	REV.: -	

Armstrong
architecture


THE OLD BAKEHOUSE, 21 TIMBER STREET,
CHIPPENHAM, WILTSHIRE, SN15 3BS
01249 404 004 info@armstrongarchitecture.co.uk

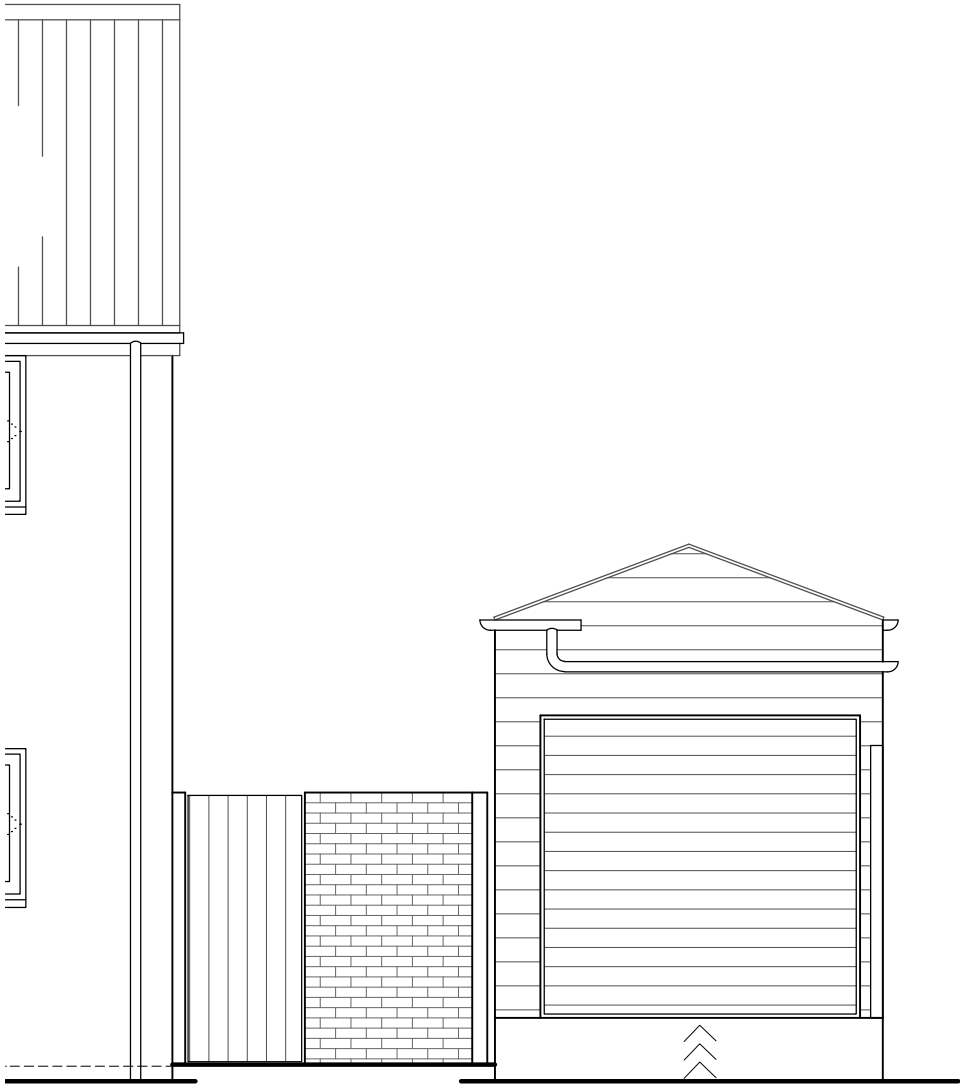


EXISTING EAST ELEVATION



EXISTING SOUTH ELEVATION

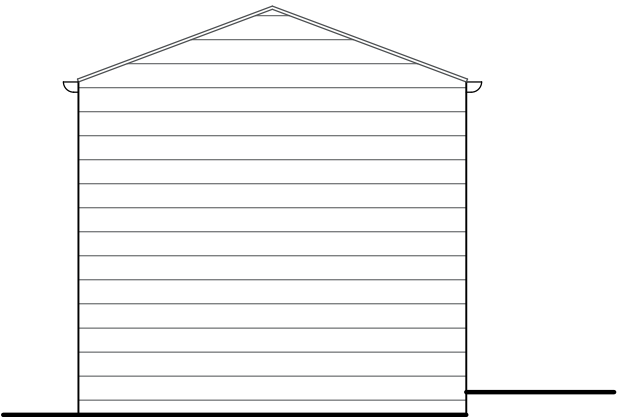


EXISTING WEST ELEVATION

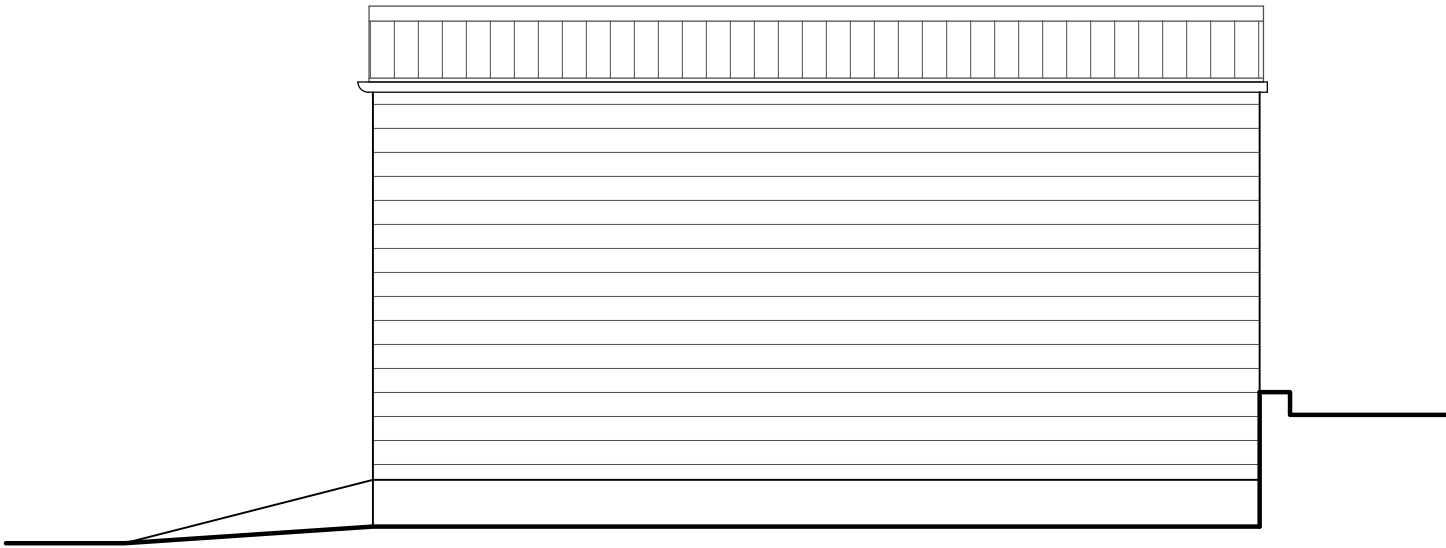

EXISTING NORTH ELEVATION

* COPYRIGHT.
DO NOT SCALE EXCEPT FOR PLANNING PURPOSES.
CHECK ALL DIMENSIONS ON SITE.
THIS DRAWING IS ONLY TO BE USED ON THE SITE
FOR WHICH DESIGNED.

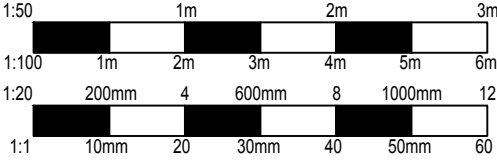

EXISTING MATERIALS

- WALLS
Horizontal timber cladding
- ROOF
Corrugated bitumen sheet.
- WINDOWS
--
- DOORS
Timber side door
Metal up & over garage door
- GUTTERS & DOWNPIPES
Black UPVC roundline.
- SOFFITS & FASCIAS
--
- HEADS / CILLS
--

REVISIONS		DATE
CLIENT: MR SINNOTT		
PROJECT: PROPOSED REPLACEMENT WORKSHOP AT 60 CHARTER ROAD, CHIPPENHAM, WILTSHIRE, SN15 2RA		
TITLE: EXISTING ELEVATIONS		
DRAWN: RJ	SCALES @ A3:	
CHECKED: JA	1:50	
DATE: AUG 26		
DRG No: AA/26/20/03	REV.: -	

Armstrong
architecture

THE OLD BAKEHOUSE, 21 TIMBER STREET,
CHIPPENHAM, WILTSHIRE, SN15 3BS
01249 404 004 info@armstrongarchitecture.co.uk

* COPYRIGHT.
DO NOT SCALE EXCEPT FOR PLANNING PURPOSES.
CHECK ALL DIMENSIONS ON SITE.
THIS DRAWING IS ONLY TO BE USED ON THE SITE
FOR WHICH DESIGNED.

LEGEND

- Site Boundary
- Area to be Gravel.
- Area to be Grass.
- Area to be Paving Slabs.
- Denotes things to be removed/demolished.
- Existing tree planting.
- Existing greenery.
- Indicative new shrub & hedgerow planting.
- Access Door
- Primary Access Door

DRAINAGE KEY

- Existing Foul Sewer - Min 1:40 Fall
- New Foul Sewer - Min 1:40 Fall
- Foul Manhole
- New IC New Inspection Chamber
- Existing Surface Water - Min 1:60 Fall
- New Surface Water - Min 1:60 Fall
- New IC New Inspection Chamber



Armstrong
architecture

THE OLD BAKEHOUSE, 21 TIMBER STREET,
CHIPPENHAM, WILTSHIRE, SN15 3BS
01249 404 004 info@armstrongarchitecture.co.uk



REVISIONS		DATE
CLIENT: MR SINNOTT		
PROJECT: PROPOSED REPLACEMENT WORKSHOP AT 60 CHARTER ROAD, CHIPPENHAM, WILTSHIRE, SN15 2RA		
TITLE: PROPOSED SITE PLAN		
DRAWN: RJ	SCALES @ A3:	
CHECKED: JA	1:200	
DATE: AUG 26		
DRG No: AA/21/96/11	REV.: -	

* COPYRIGHT.
DO NOT SCALE EXCEPT FOR PLANNING PURPOSES.
CHECK ALL DIMENSIONS ON SITE.
THIS DRAWING IS ONLY TO BE USED ON THE SITE
FOR WHICH DESIGNED.

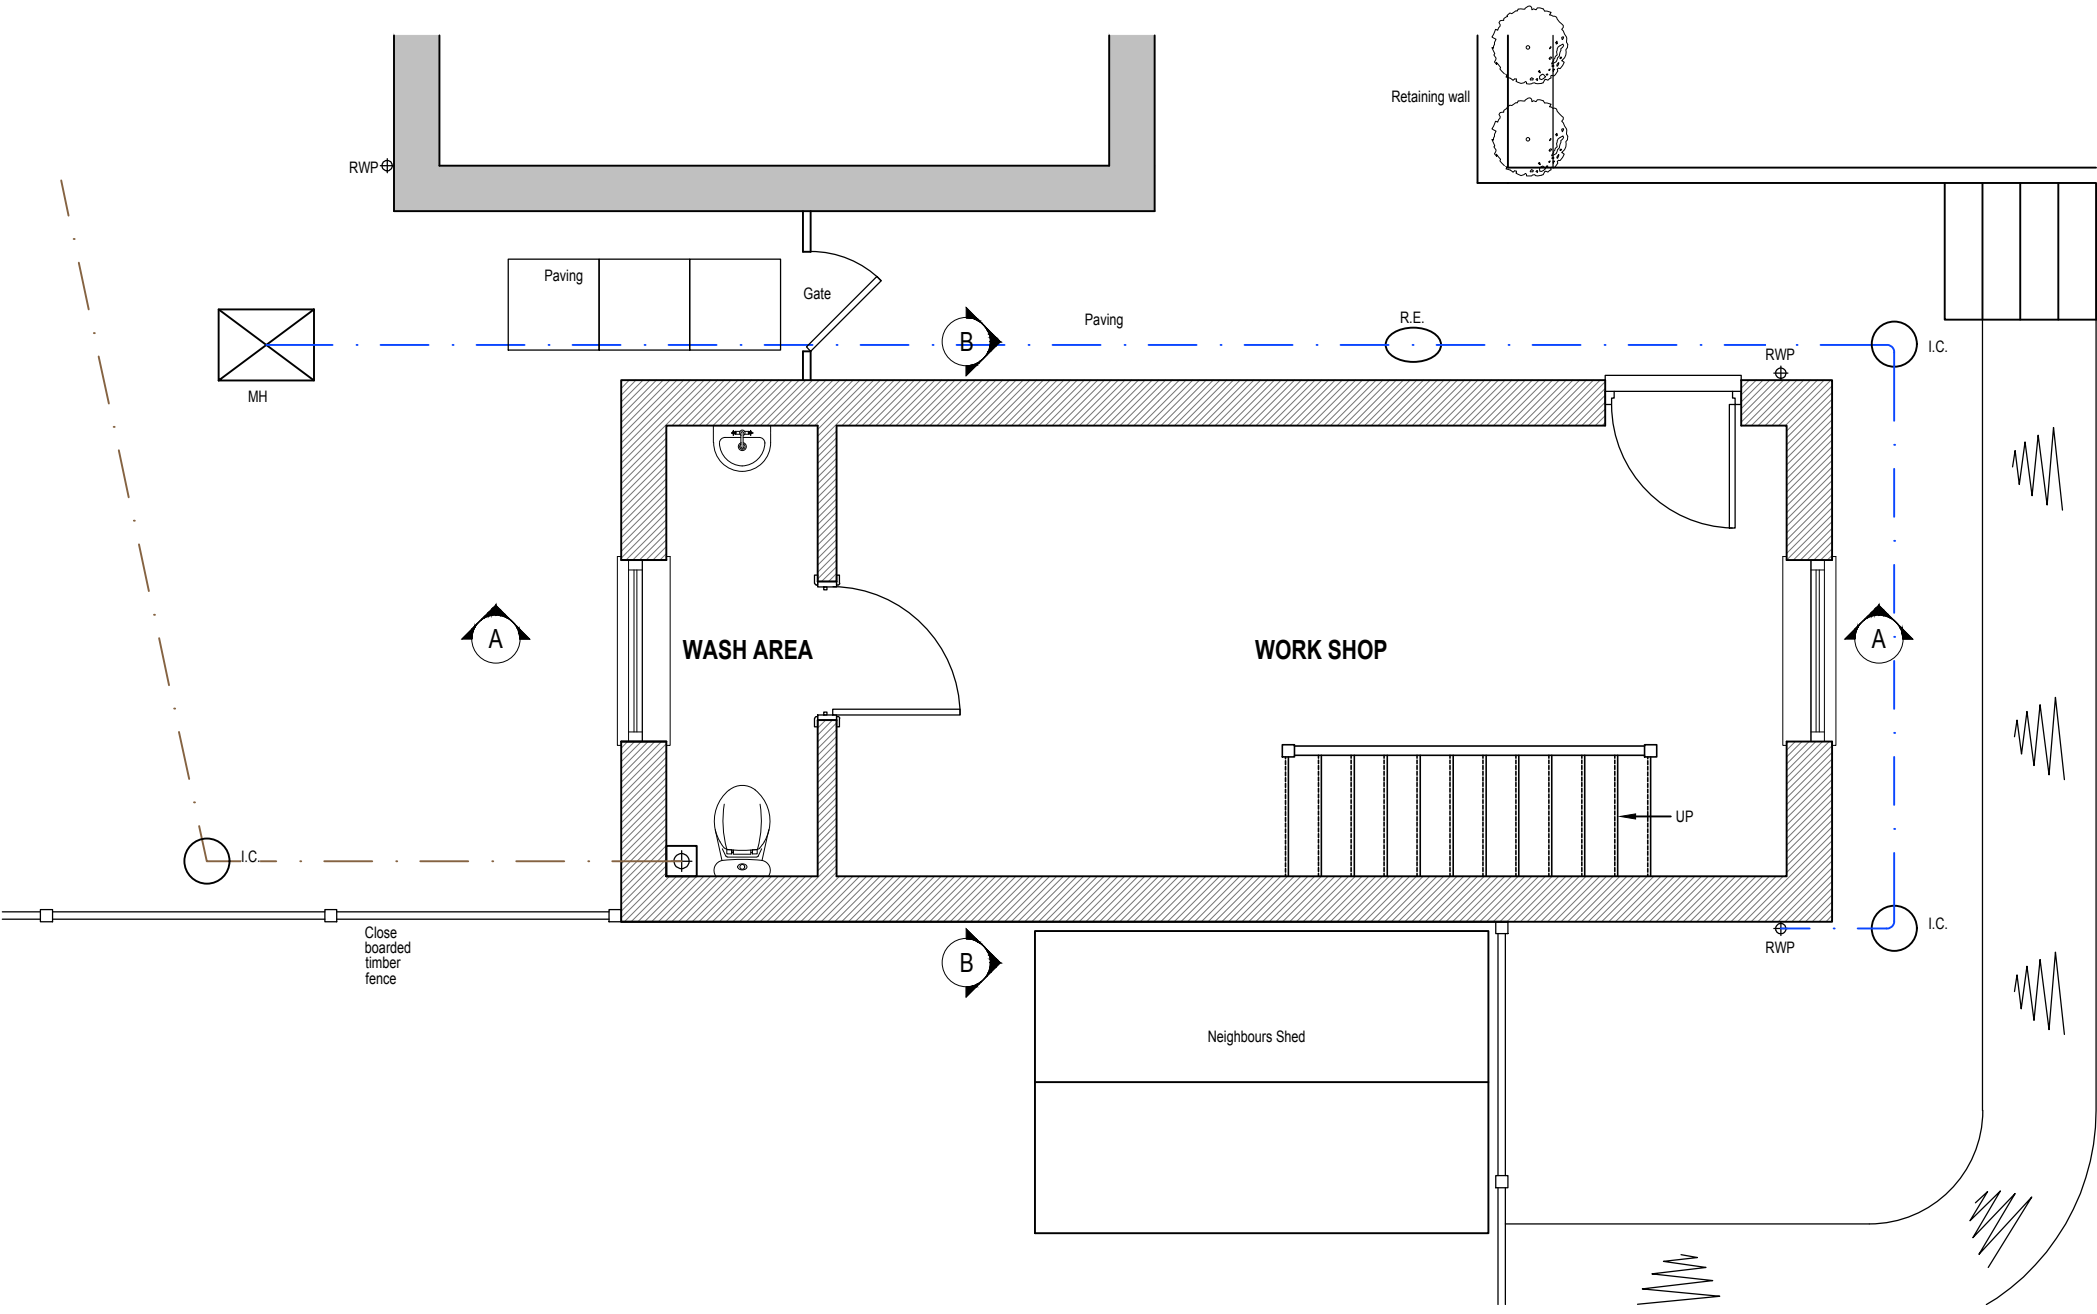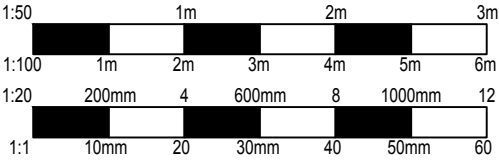



REVISIONS		DATE
CLIENT: MR SINNOTT		
PROJECT: PROPOSED REPLACEMENT WORKSHOP AT 60 CHARTER ROAD, CHIPPENHAM, WILTSHIRE, SN15 2RA		
TITLE: PROPOSED GROUND FLOOR PLAN		
DRAWN: RJ	SCALES @ A3:	
CHECKED: JA	1:50	
DATE: AUG 26		
DRG No: AA/26/20/12	REV: -	

Armstrong
architecture

THE OLD BAKEHOUSE, 21 TIMBER STREET,
CHIPPENHAM, WILTSHIRE, SN15 3BS
01249 404 004 info@armstrongarchitecture.co.uk

PROPOSED GROUND FLOOR PLAN

* COPYRIGHT.
DO NOT SCALE EXCEPT FOR PLANNING PURPOSES.
CHECK ALL DIMENSIONS ON SITE.
THIS DRAWING IS ONLY TO BE USED ON THE SITE
FOR WHICH DESIGNED.

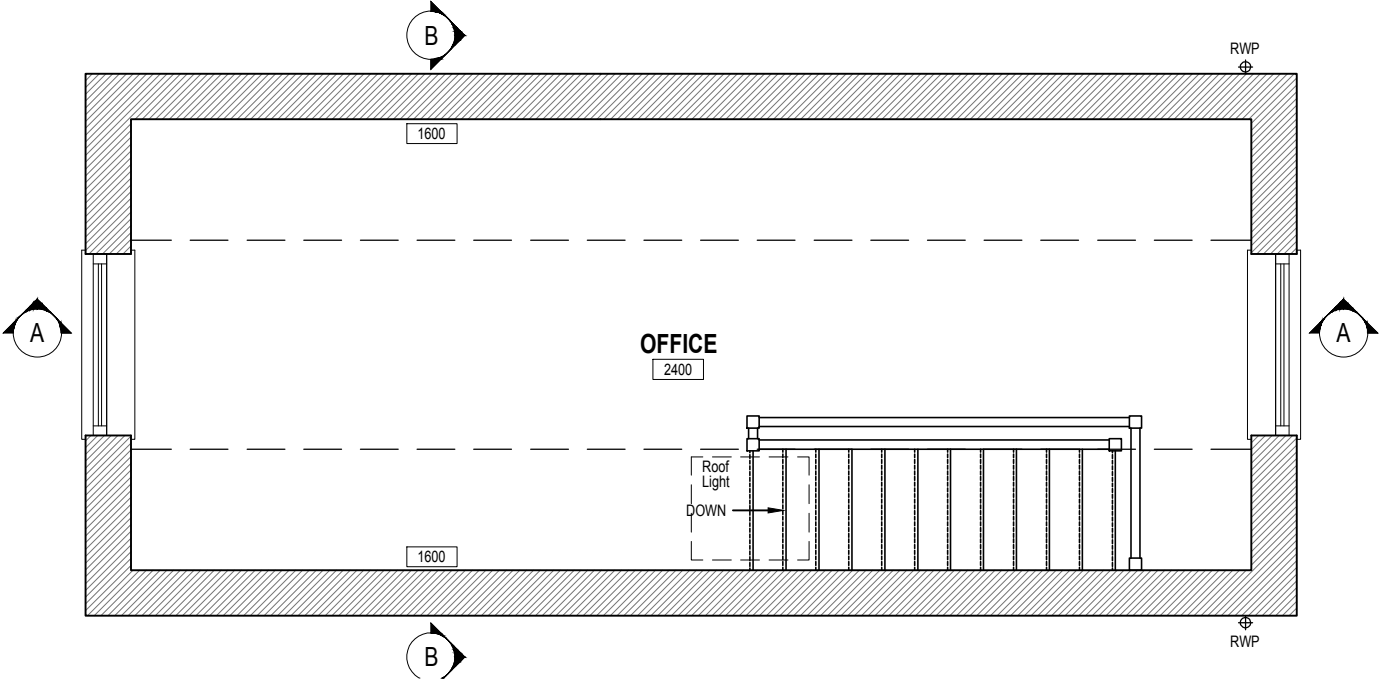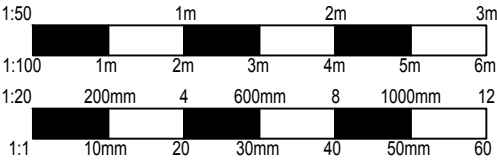


REVISIONS		DATE
CLIENT: MR SINNOTT		
PROJECT: PROPOSED REPLACEMENT WORKSHOP AT 60 CHARTER ROAD, CHIPPENHAM, WILTSHIRE, SN15 2RA		
TITLE: PROPOSED FIRST FLOOR PLAN		
DRAWN: RJ	SCALES @ A3:	
CHECKED: JA	1:50	
DATE: AUG 26		
DRG No: AA/22/01/13	REV.: -	

Armstrong
architecture

THE OLD BAKEHOUSE, 21 TIMBER STREET,
CHIPPENHAM, WILTSHIRE, SN15 3BS
01249 404 004 info@armstrongarchitecture.co.uk

PROPOSED FIRST FLOOR PLAN

* COPYRIGHT.
DO NOT SCALE EXCEPT FOR PLANNING PURPOSES.
CHECK ALL DIMENSIONS ON SITE.
THIS DRAWING IS ONLY TO BE USED ON THE SITE
FOR WHICH DESIGNED.

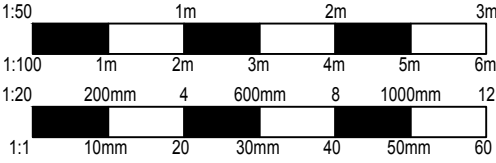

PROPOSED MATERIALS

WALLS
Tool finished reconstituted stone blocks

ROOF
Marley bold roll tiles.

WINDOWS
White UPVC casements double glazed windows.

DOORS
Timber boarded doors

GUTTERS & DOWNPIPES
Black UPVC squareline.

SOFFITS & FASCIAS
White UPVC.

HEADS / CILLS
Recon stone heads / cills.


REVISIONS		DATE
CLIENT:	MR SINNOTT	
PROJECT:	PROPOSED REPLACEMENT WORKSHOP AT 60 CHARTER ROAD, CHIPPENHAM, WILTSHIRE, SN15 2RA	
TITLE:	PROPOSED ELEVATIONS	
DRAWN: RJ	SCALES @ A3:	
CHECKED: JA	1:50	
DATE: AUG 26		
DRG No: AA/26/20/14	REV.: -	

Armstrong
architecture


THE OLD BAKEHOUSE, 21 TIMBER STREET,
CHIPPENHAM, WILTSHIRE, SN15 3BS
01249 404 004 info@armstrongarchitecture.co.uk




PROPOSED EAST ELEVATION

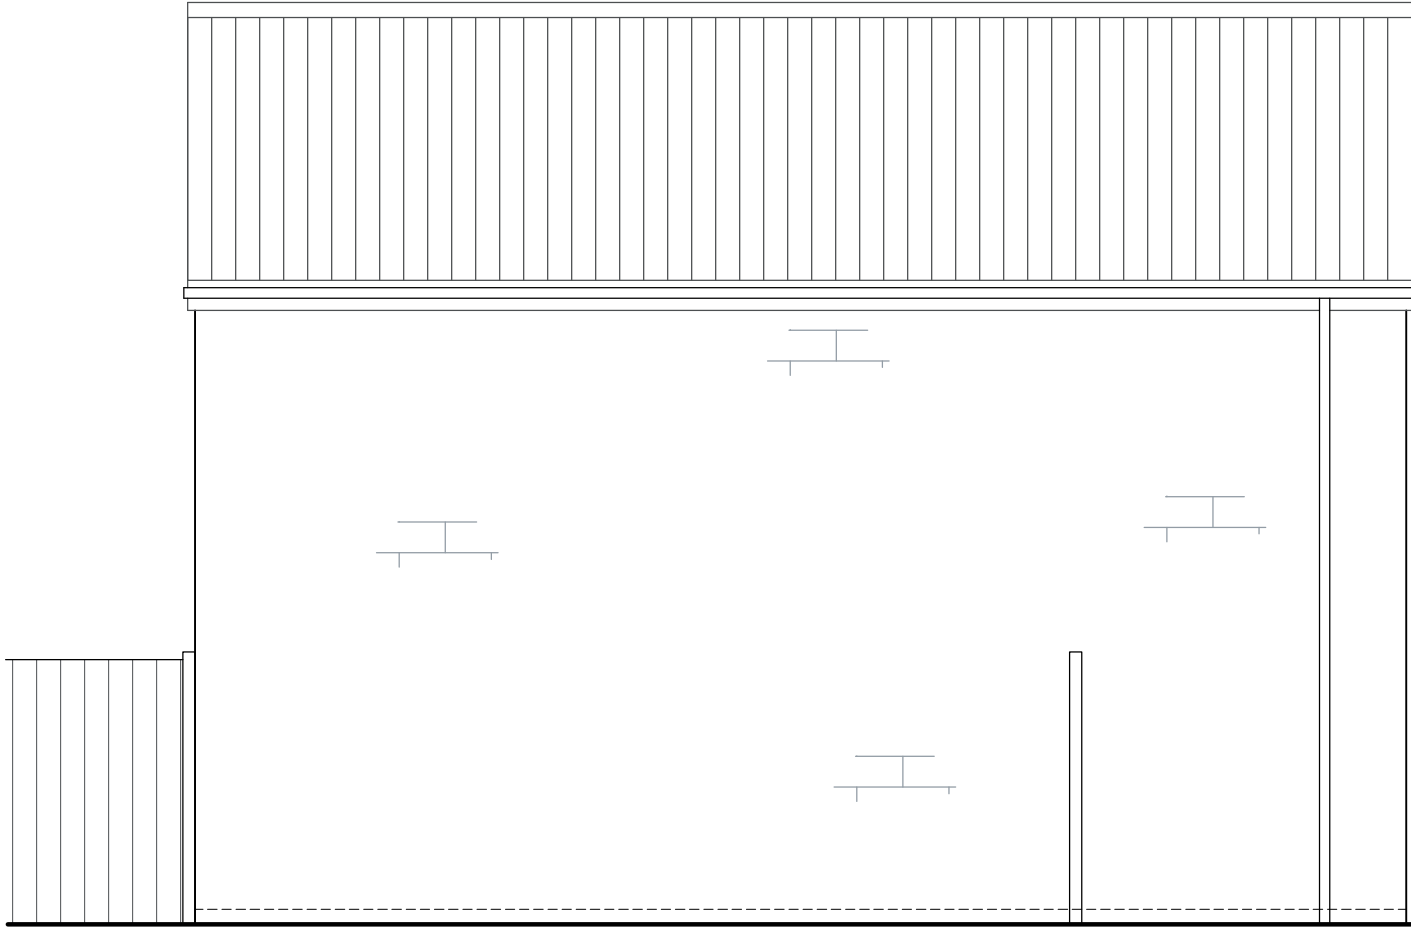

PROPOSED NORTH ELEVATION


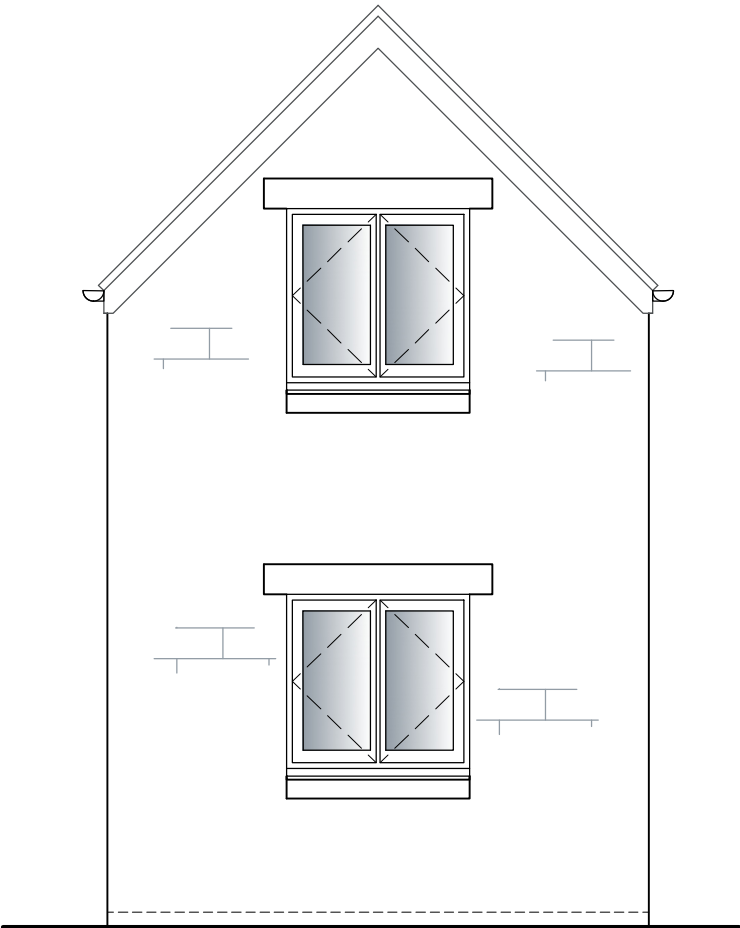


PROPOSED WEST ELEVATION

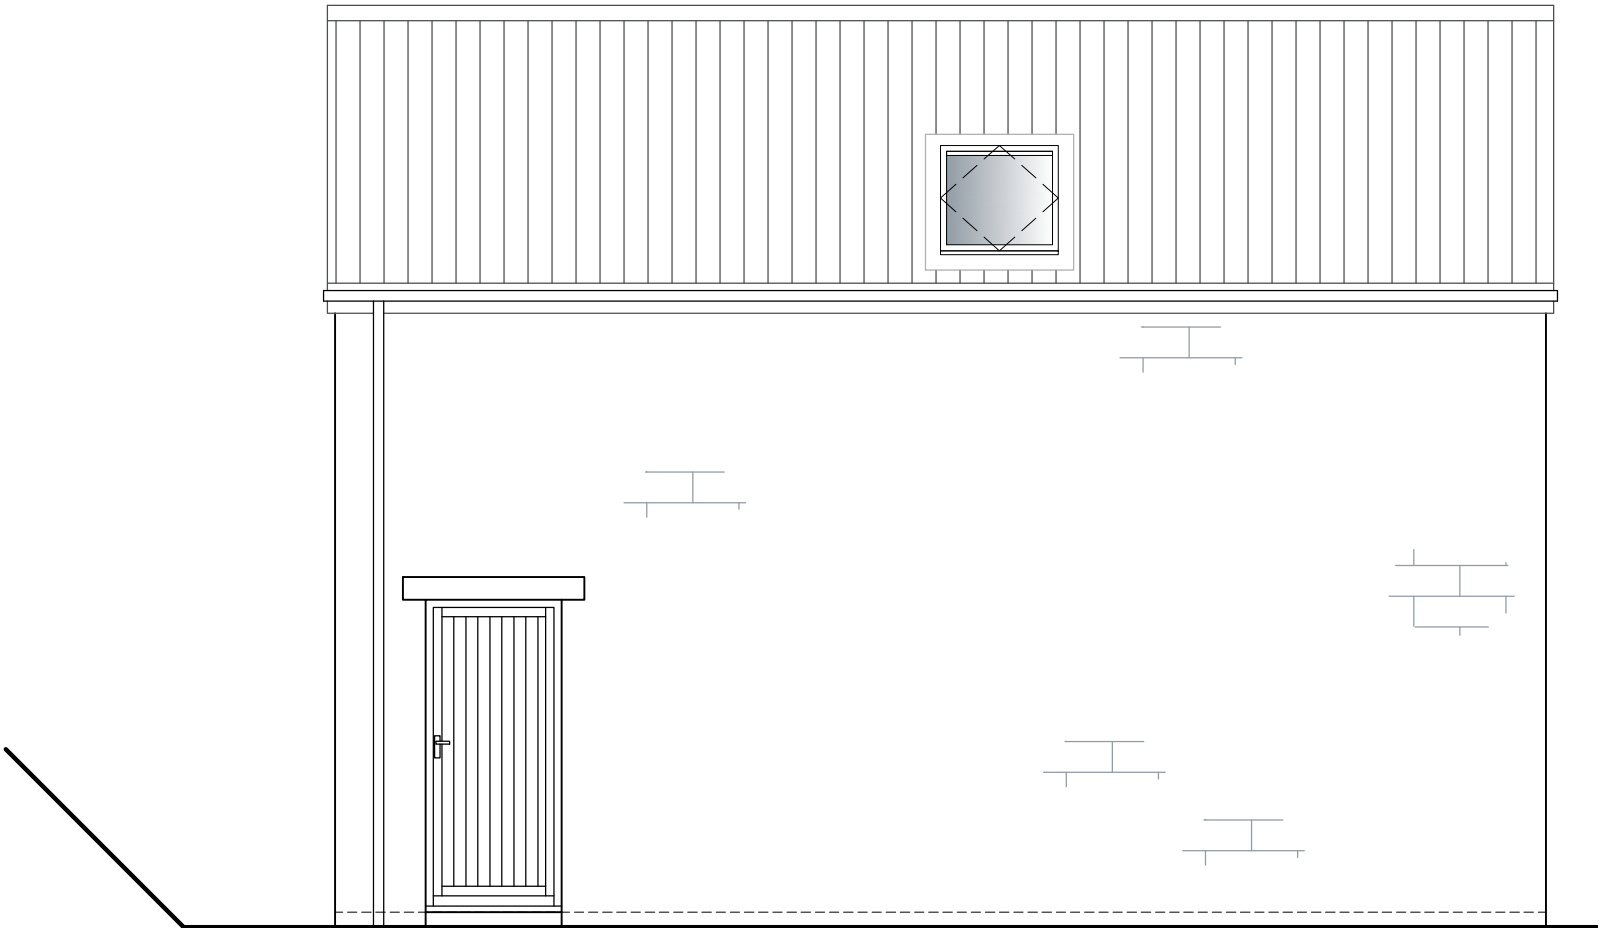

PROPOSED SOUTH ELEVATION

* COPYRIGHT.
DO NOT SCALE EXCEPT FOR PLANNING PURPOSES.
CHECK ALL DIMENSIONS ON SITE.
THIS DRAWING IS ONLY TO BE USED ON THE SITE
FOR WHICH DESIGNED.

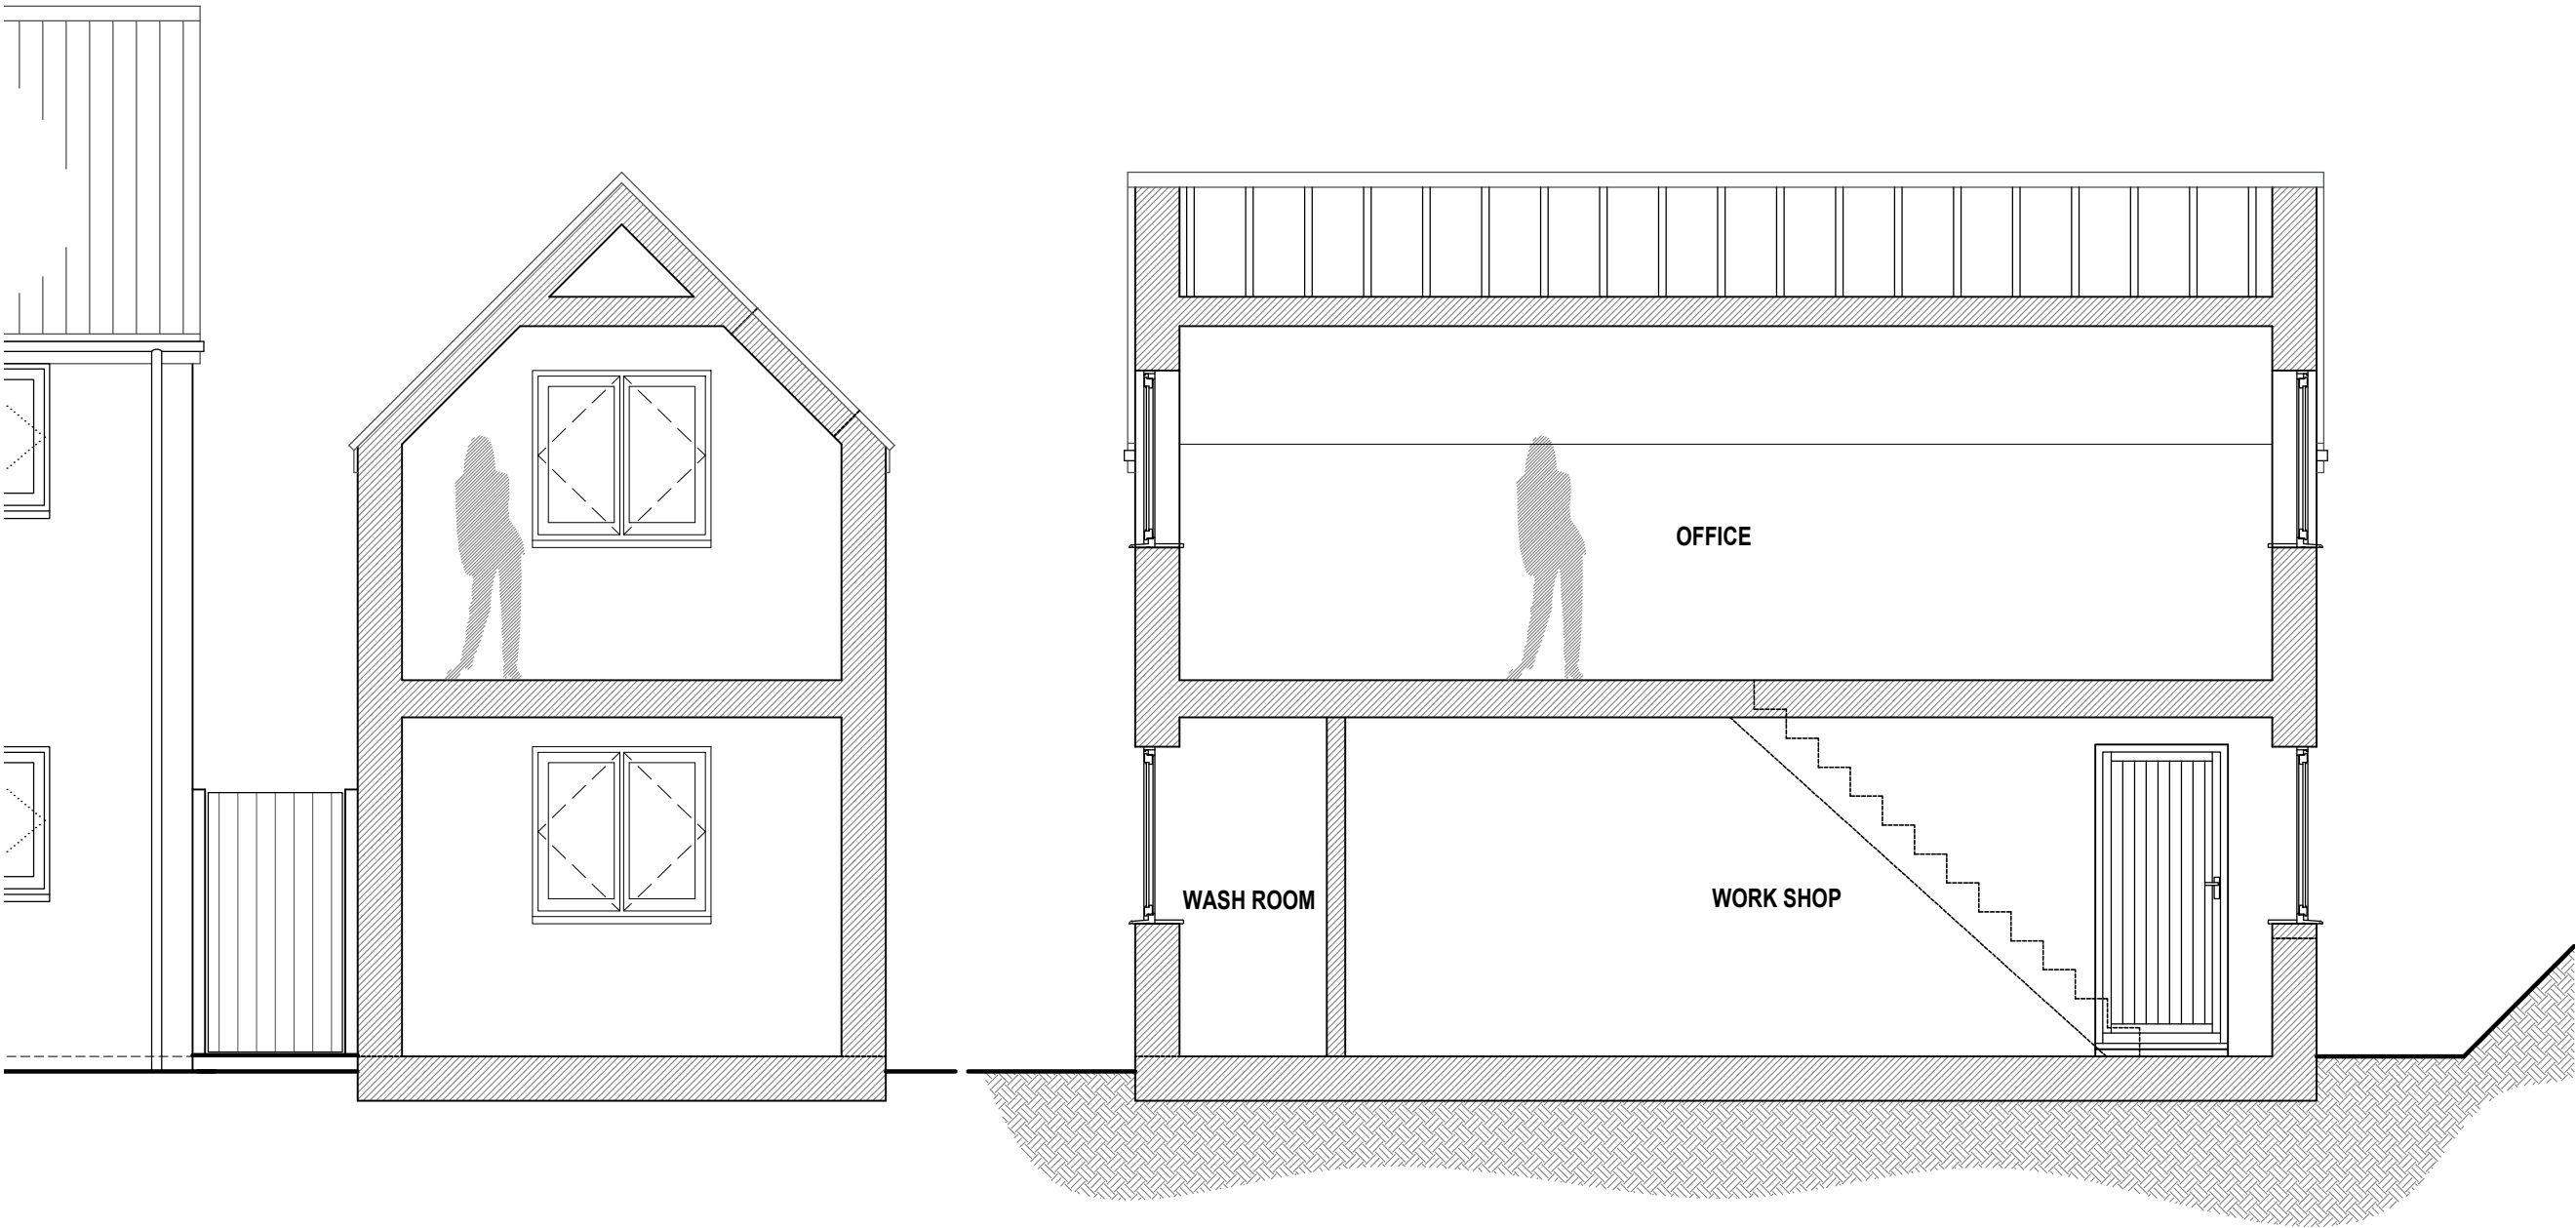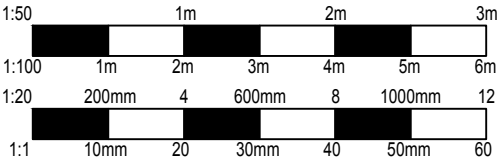

PROPOSED SECTION B-B

PROPOSED SECTION A-A

REVISIONS		DATE
CLIENT:	MR SINNOTT	
PROJECT:	PROPOSED REPLACEMENT WORKSHOP AT 60 CHARTER ROAD, CHIPPENHAM, WILTSHIRE, SN15 2RA	
TITLE:	PROPOSED SECTION A-A PROPOSED SECTION B-B	
DRAWN: RJ	SCALES @ A3:	
CHECKED: JA	1:50	
DATE: AUG 26		
DRG No: AA/26/20/15	REV.: -	

Armstrong
architecture

THE OLD BAKEHOUSE, 21 TIMBER STREET,
CHIPPENHAM, WILTSHIRE, SN15 3BS
01249 404 004 info@armstrongarchitecture.co.uk