



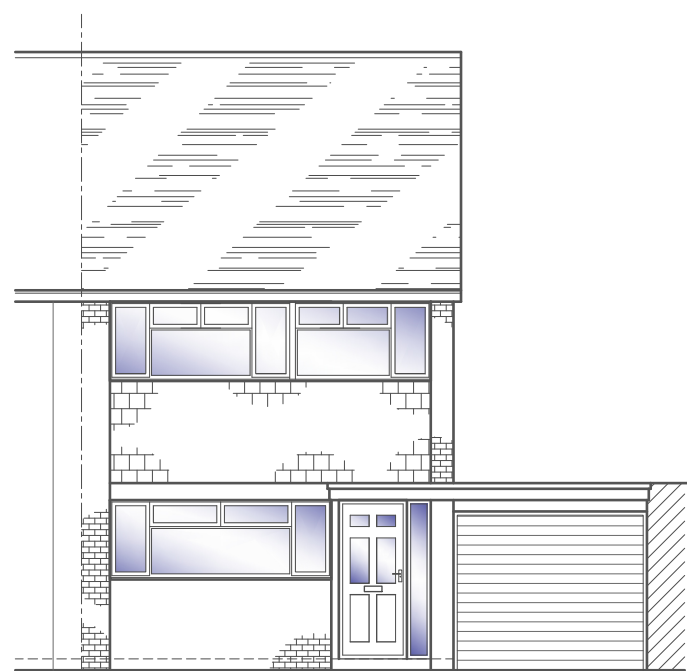


FRONT ELEVATION
Scale 1:100




SIDE ELEVATION
Scale 1:100

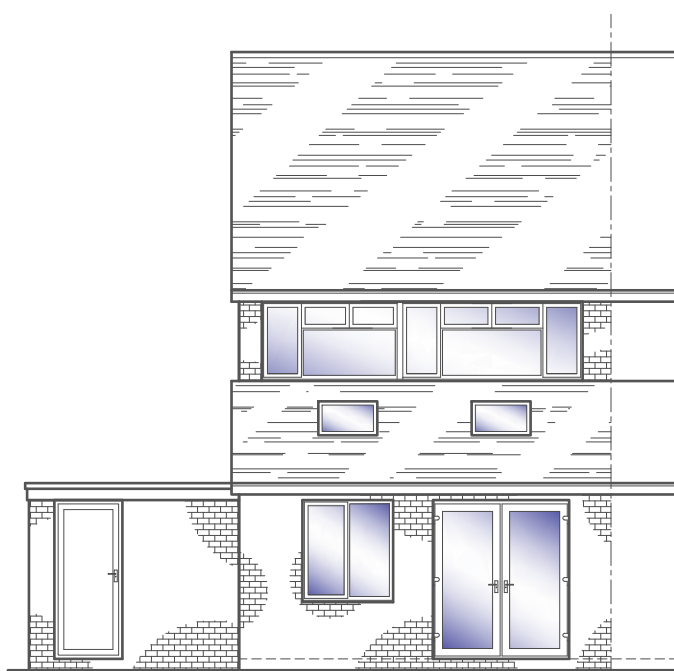


REAR ELEVATION
Scale 1:100

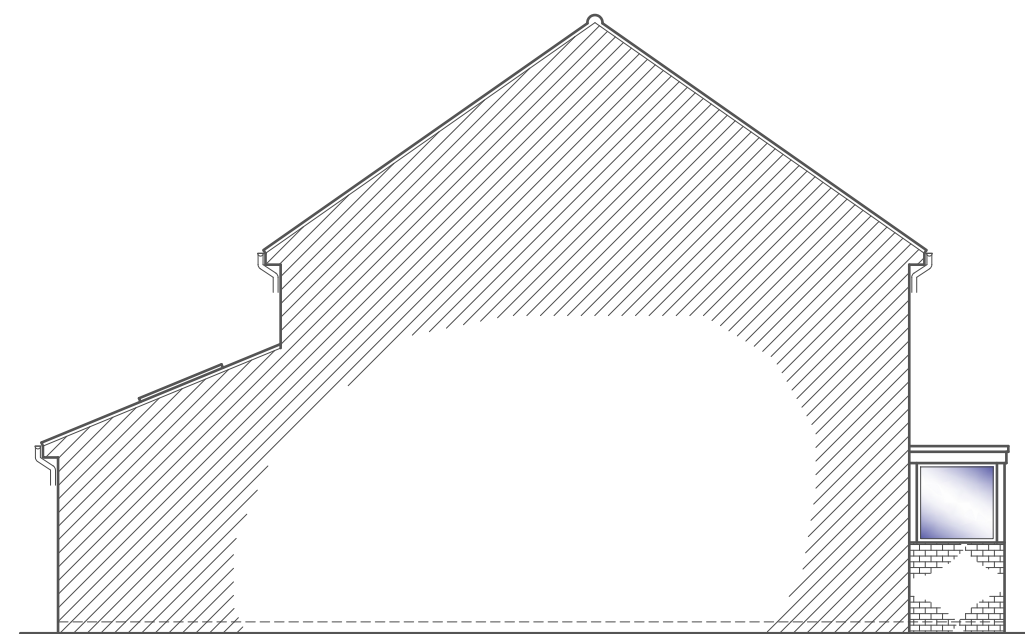


SIDE ELEVATION
Scale 1:100

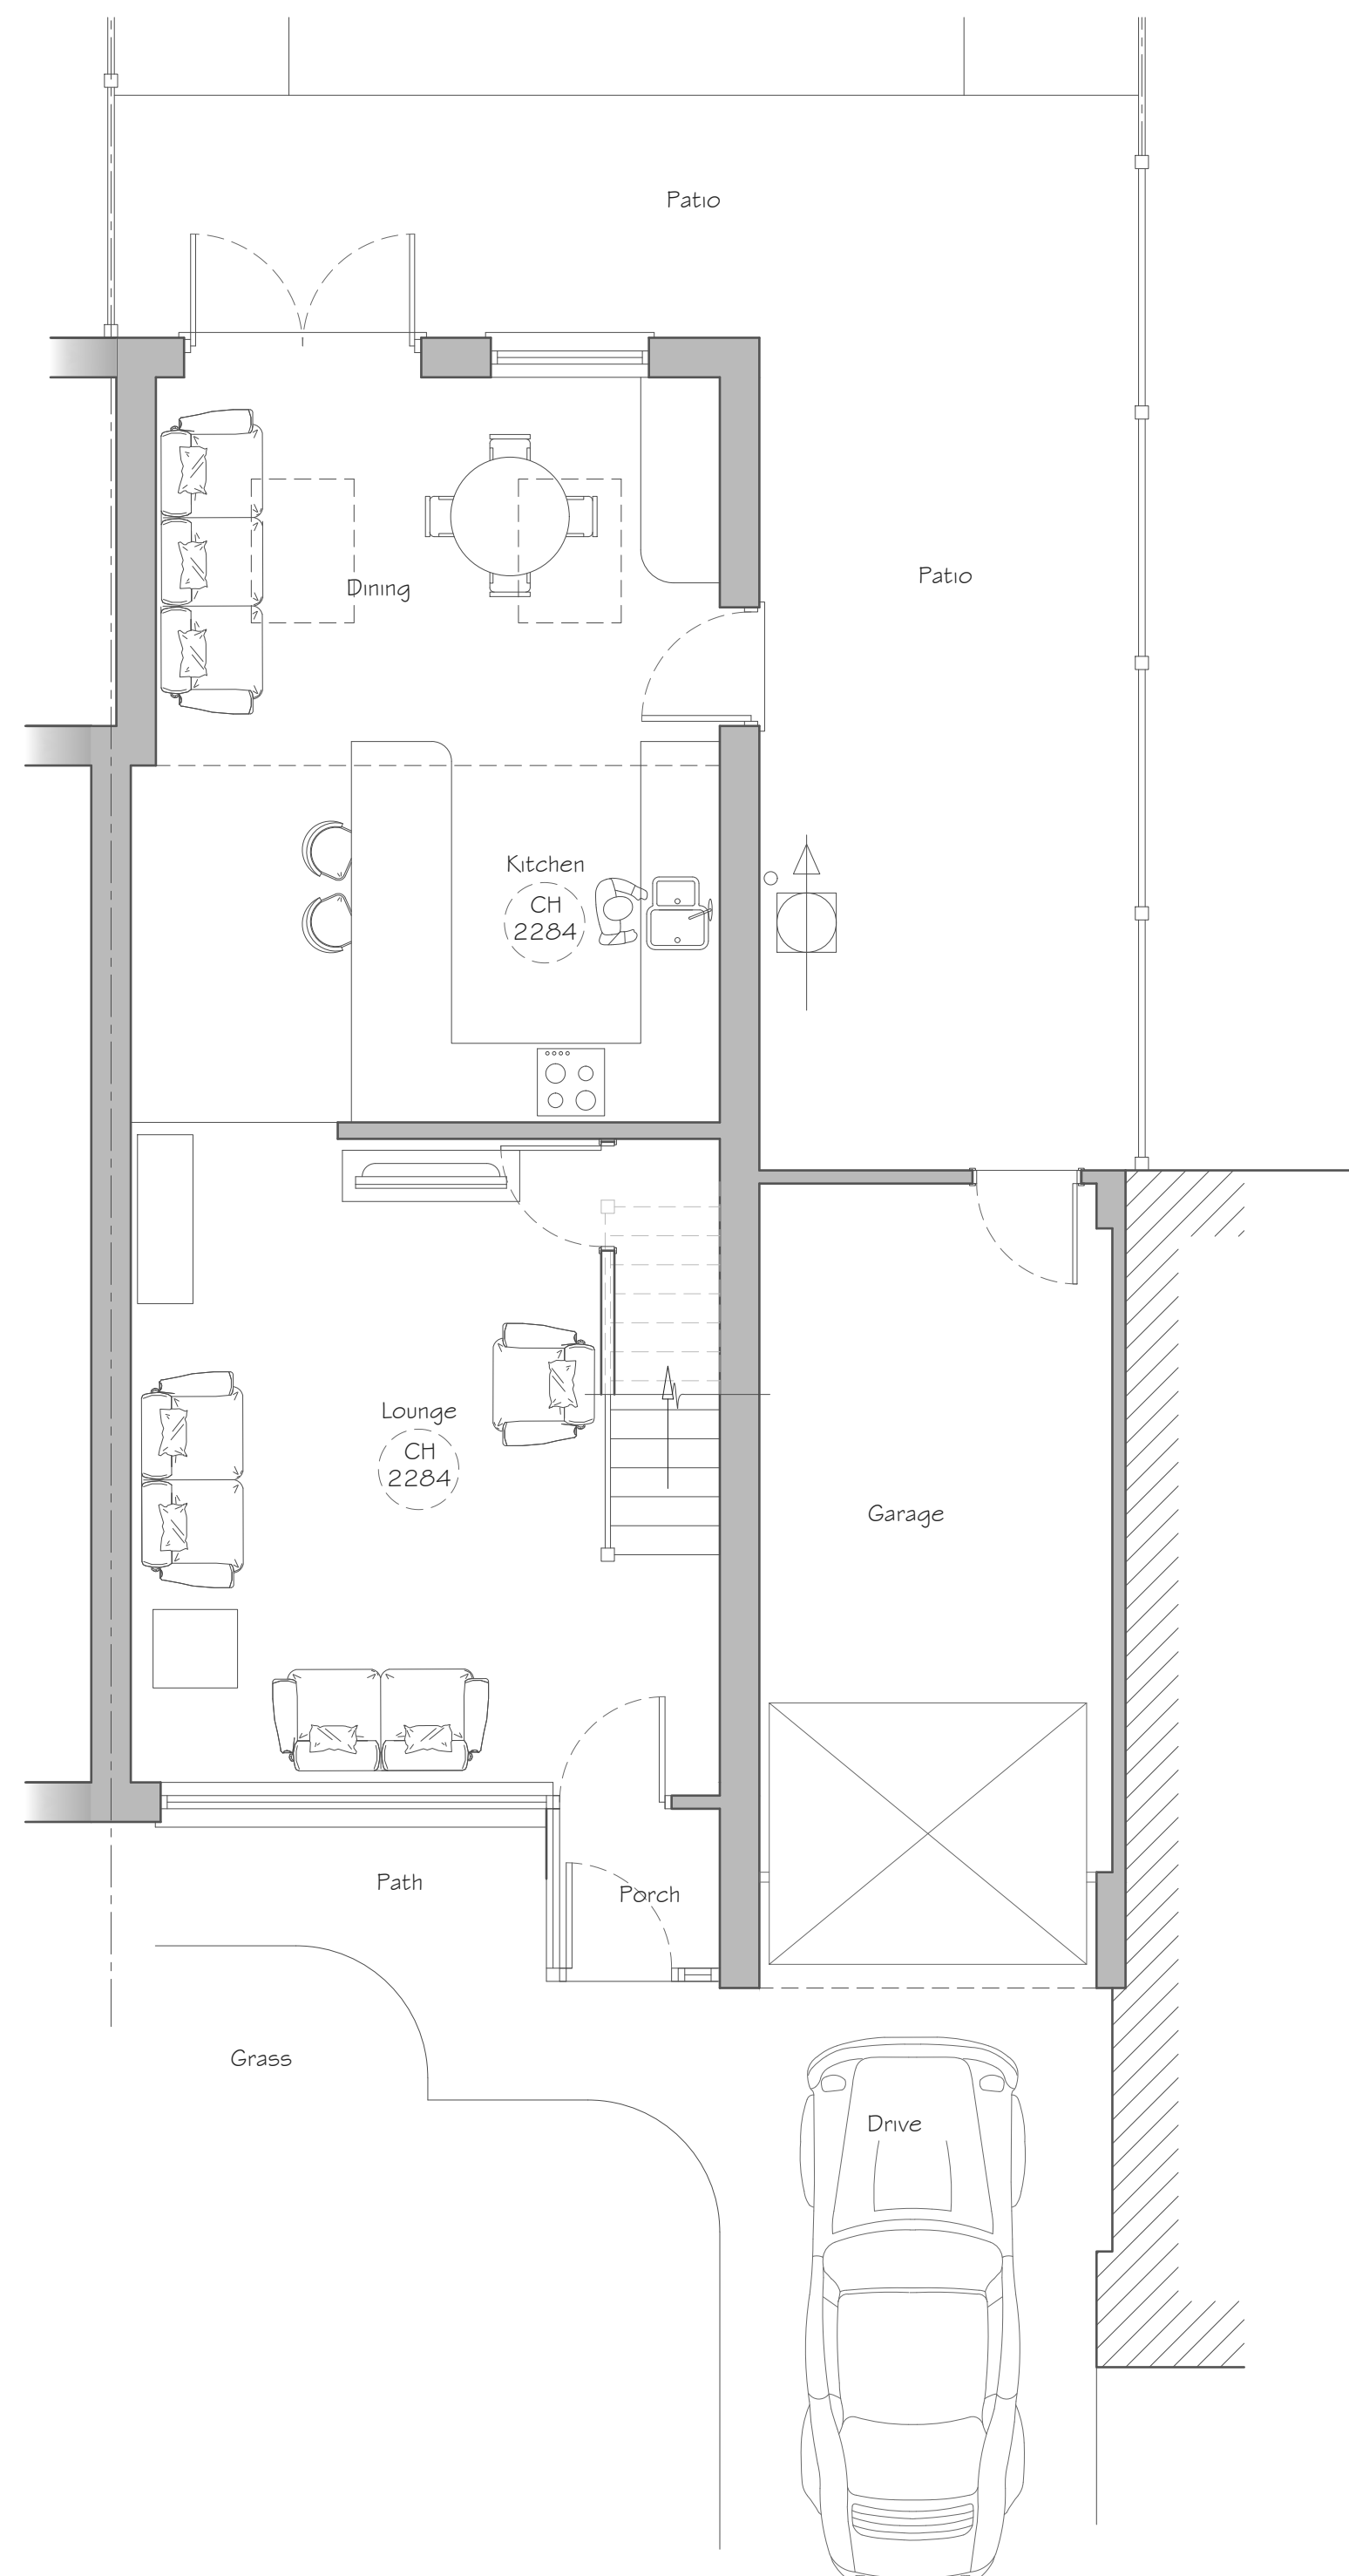

GROUND FLOOR PLAN
Scale 1:50

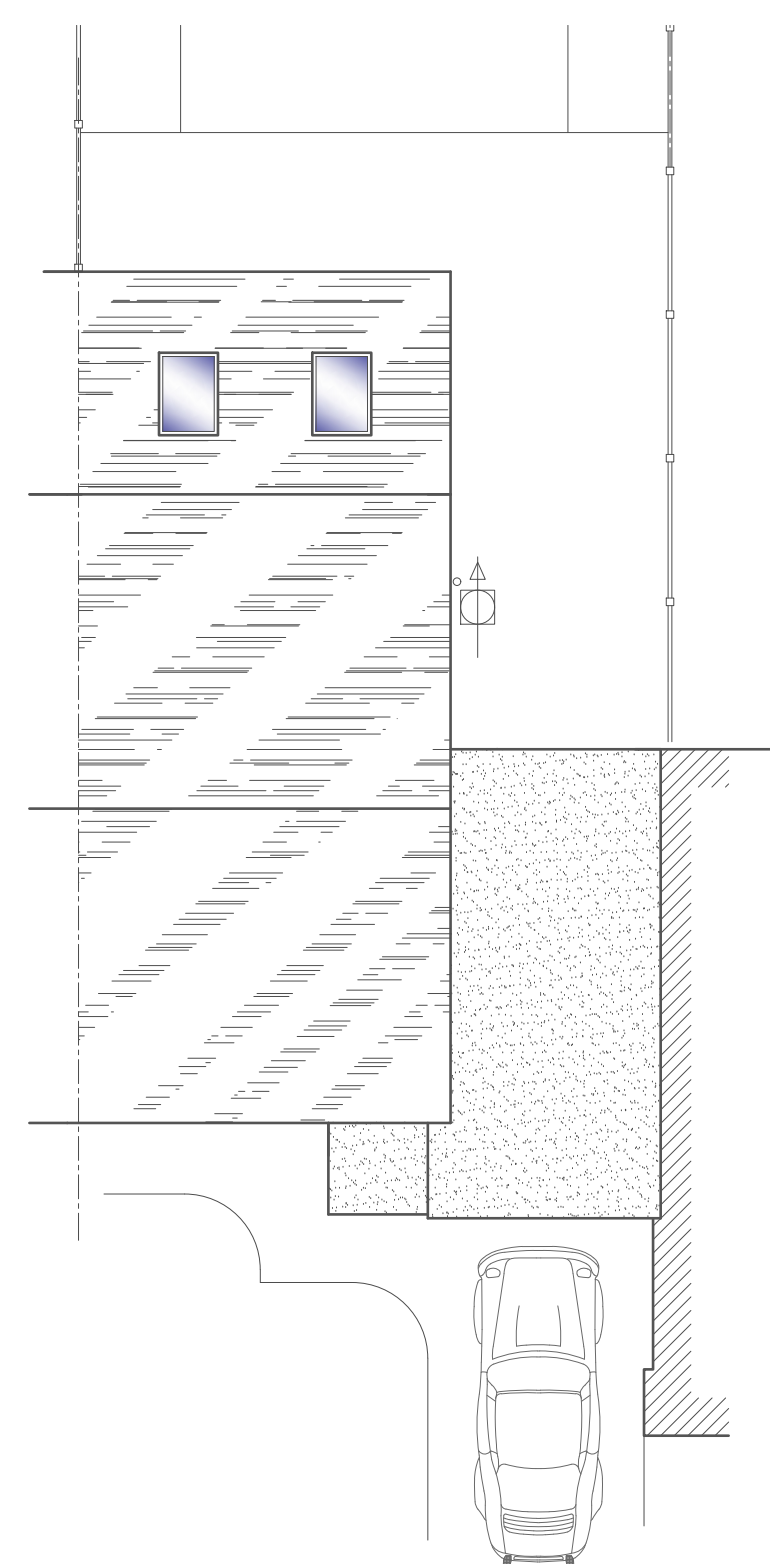


ROOF PLAN
Scale 1:100

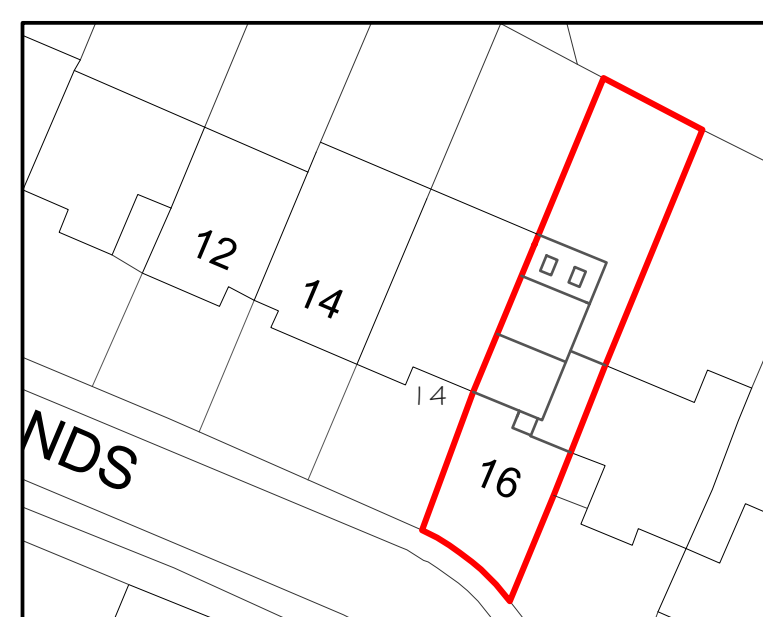

BLOCK PLAN
Scale 1:500



LOCATION PLAN
Scale 1:1250

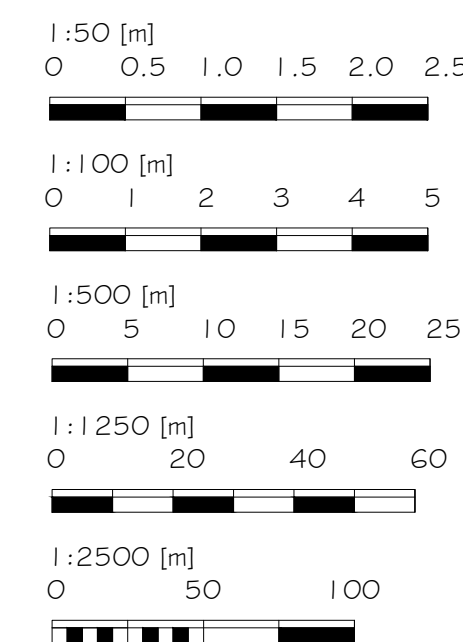

Alex Dawson
www.addraughting.co.uk
alex@addraughting.co.uk
01672 511412
07791 341698

59 Barrow Close
Marlborough
Wiltshire
SN6 2BE



AD DRAUGHTING
ARCHITECTURAL SERVICES

Client

MR & MRS SHERIDAN

Job Title

EXTENSION AT:
16 WAYLANDS,
CRICKLADE,
WILTSHIRE,
SN6 6BT.

Drawing Title

EXISTING ELEVATIONS AND PLANS

Scale

A5 SHOWN

Date

22/05/2026

Drawn

AD

Drawing No.

1641-01

Rev

-