




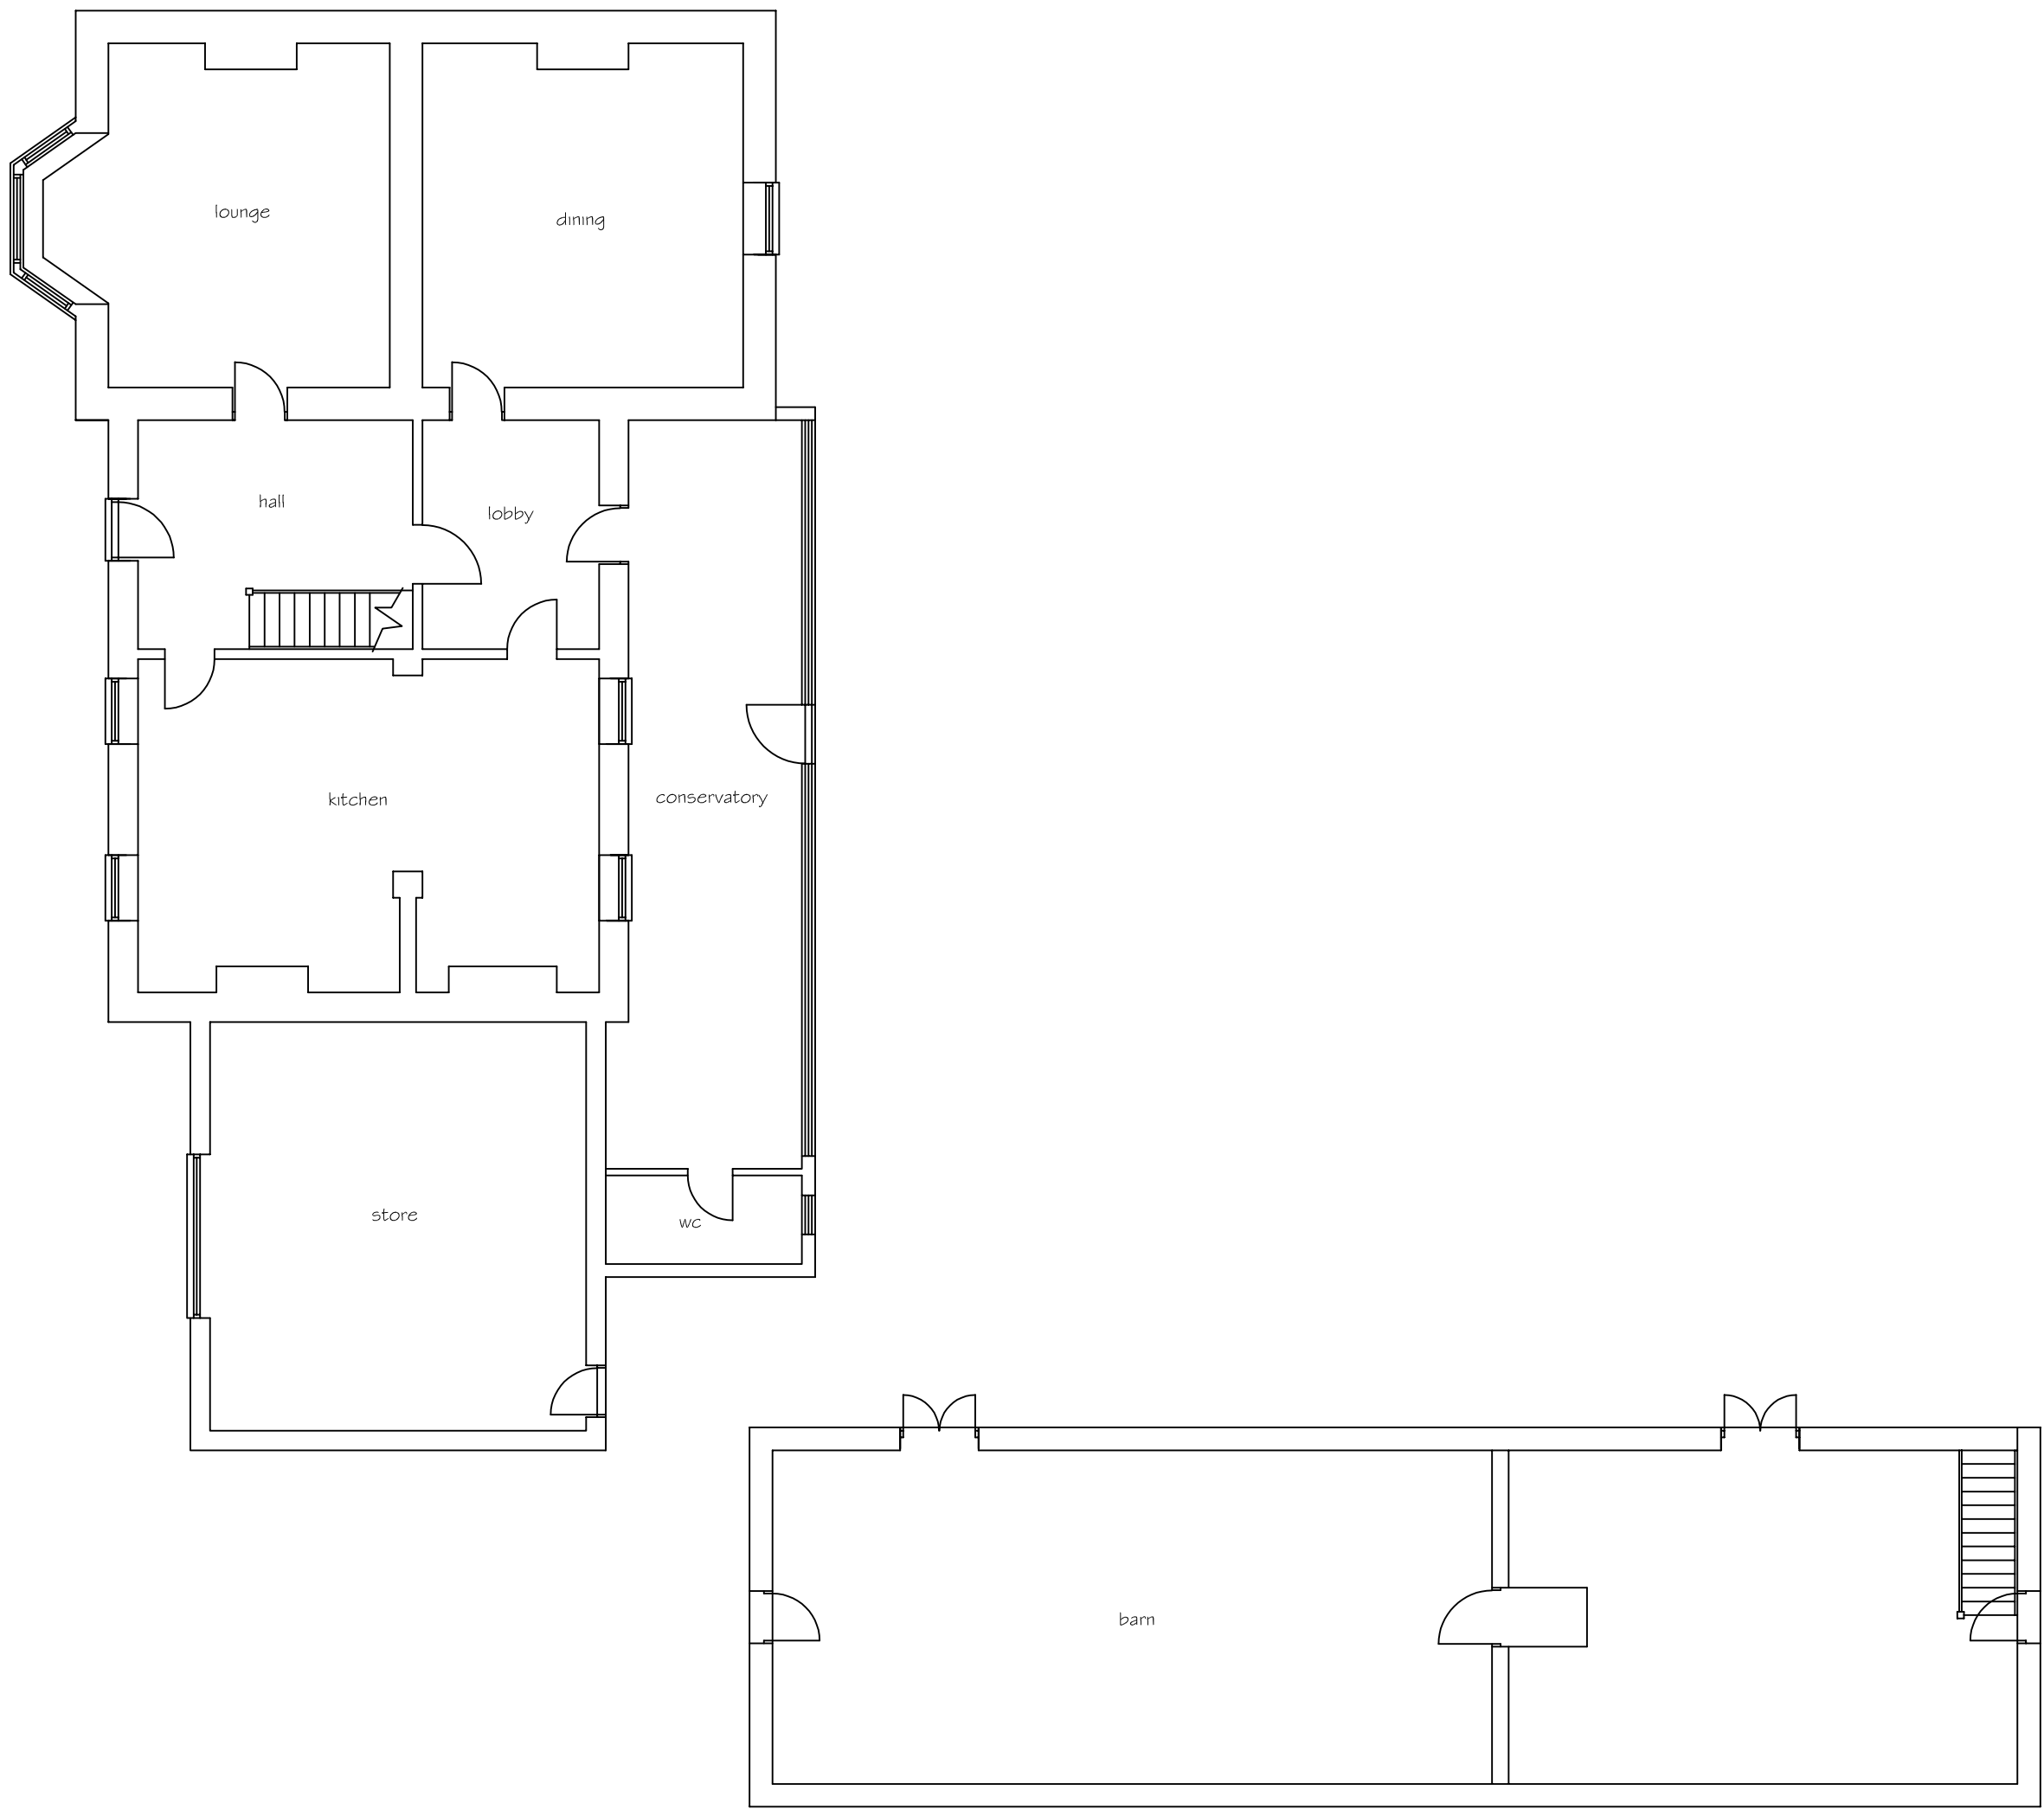

PROPOSED GROUND FLOOR 1:100

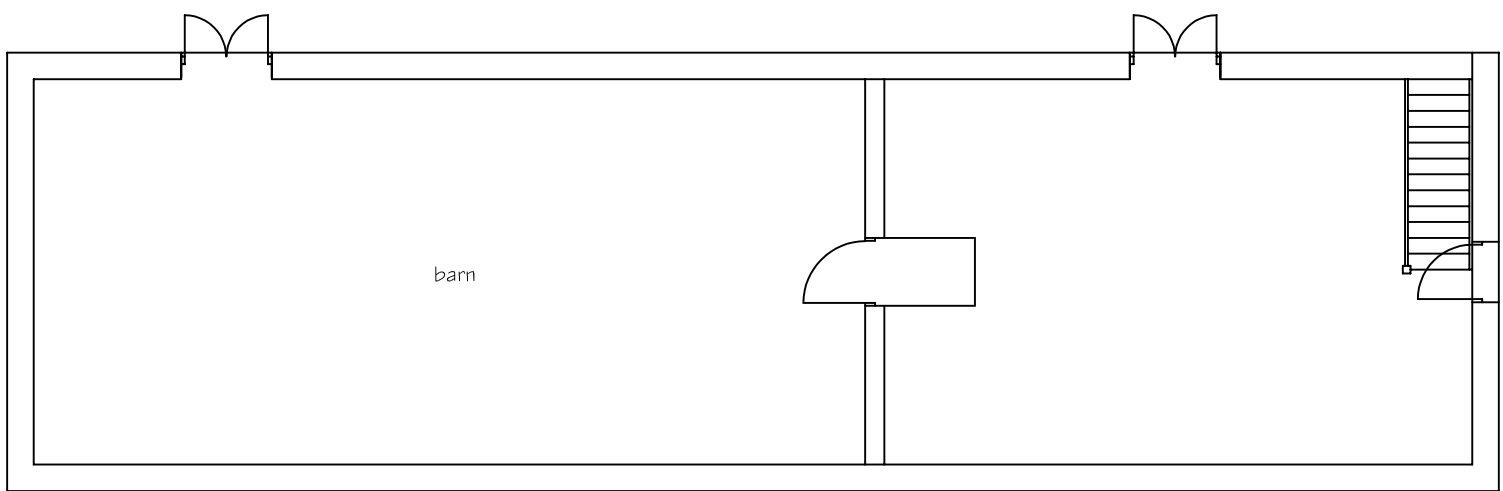

PROPOSED FIRST FLOOR 1:100

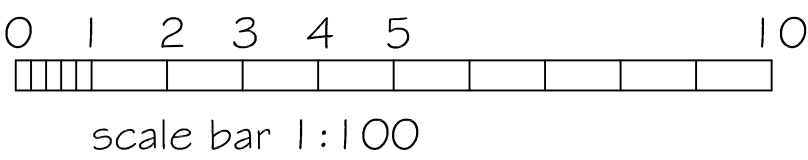

SJF PLANNING & DESIGN SERVICE 01225 782078 simonnearthebell@gmail.com		
PROPOSED TWO STOREY EXTENSION SINGLE STOREY EXTENSION DOUBLE GARAGE & PORCH		
CLIENT MR G WALTERS		
LOCATION MANOR FARM SANDRIDGE COMMON MELKSHAM SN12 7QT		
TITLE EXISTING FLOOR PLANS		
DRG NO	ISSUE	DATE
2630-4	1	AUG 2026