




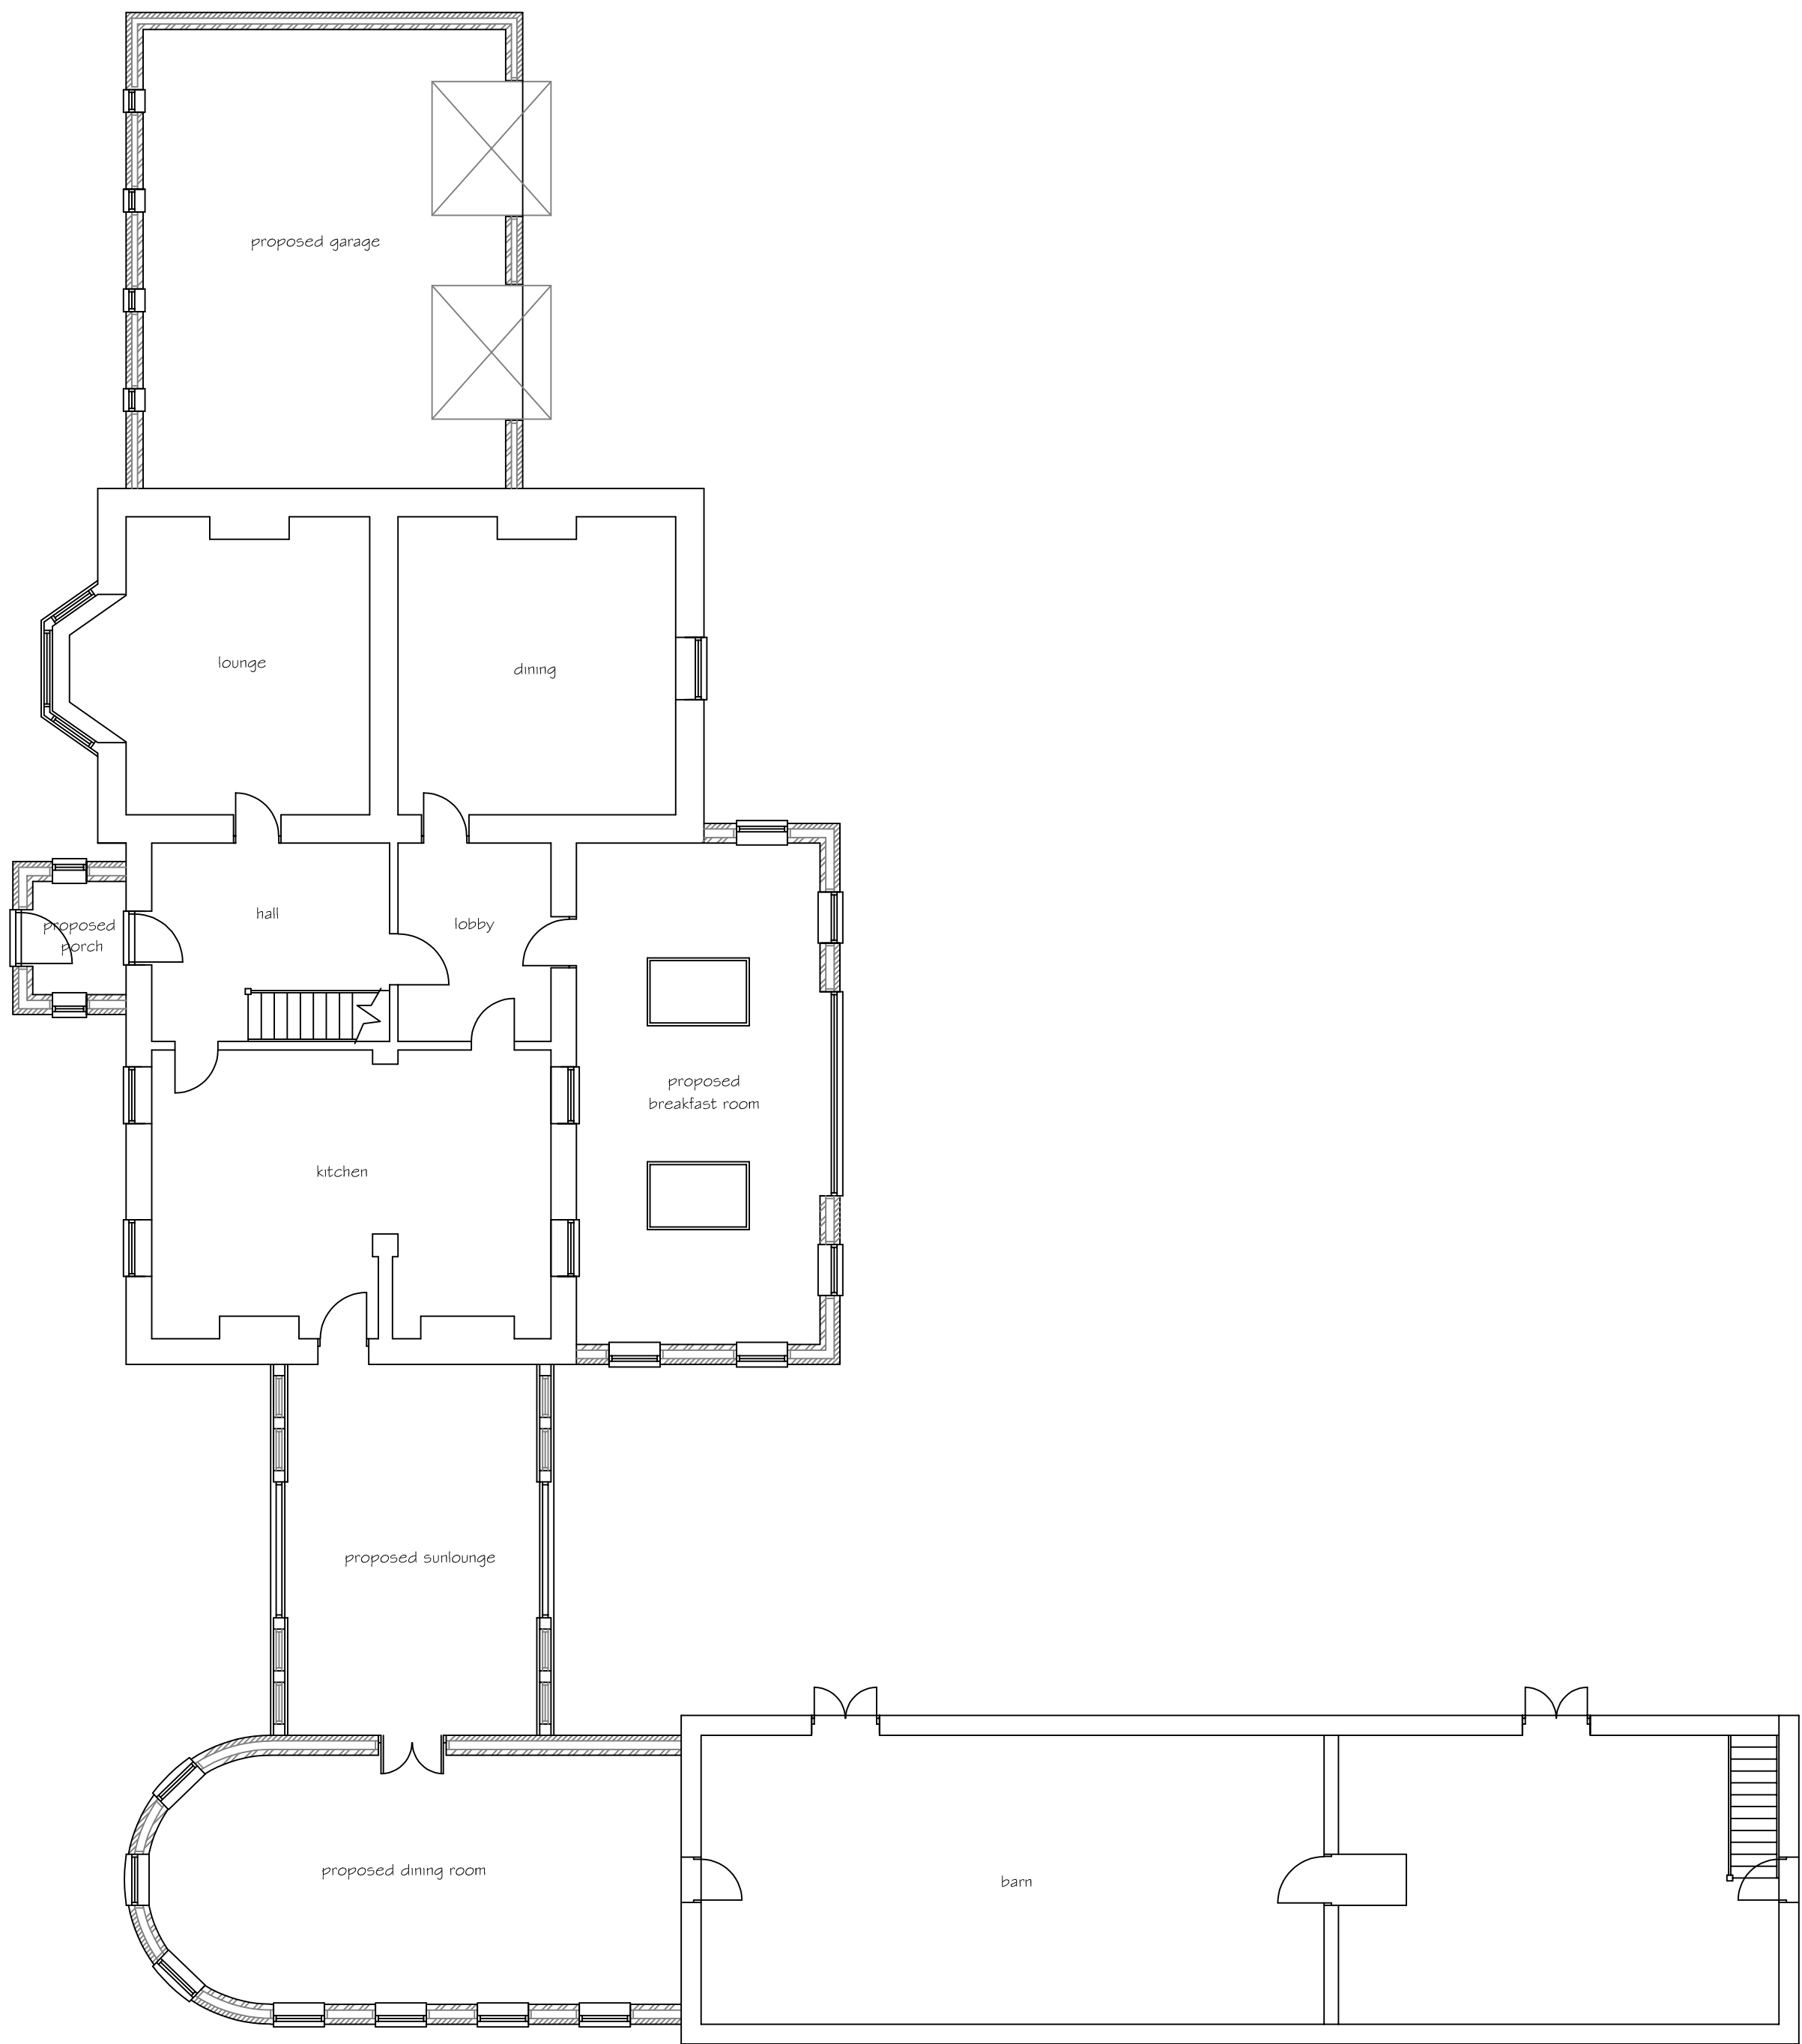

PROPOSED GROUND FLOOR 1:100

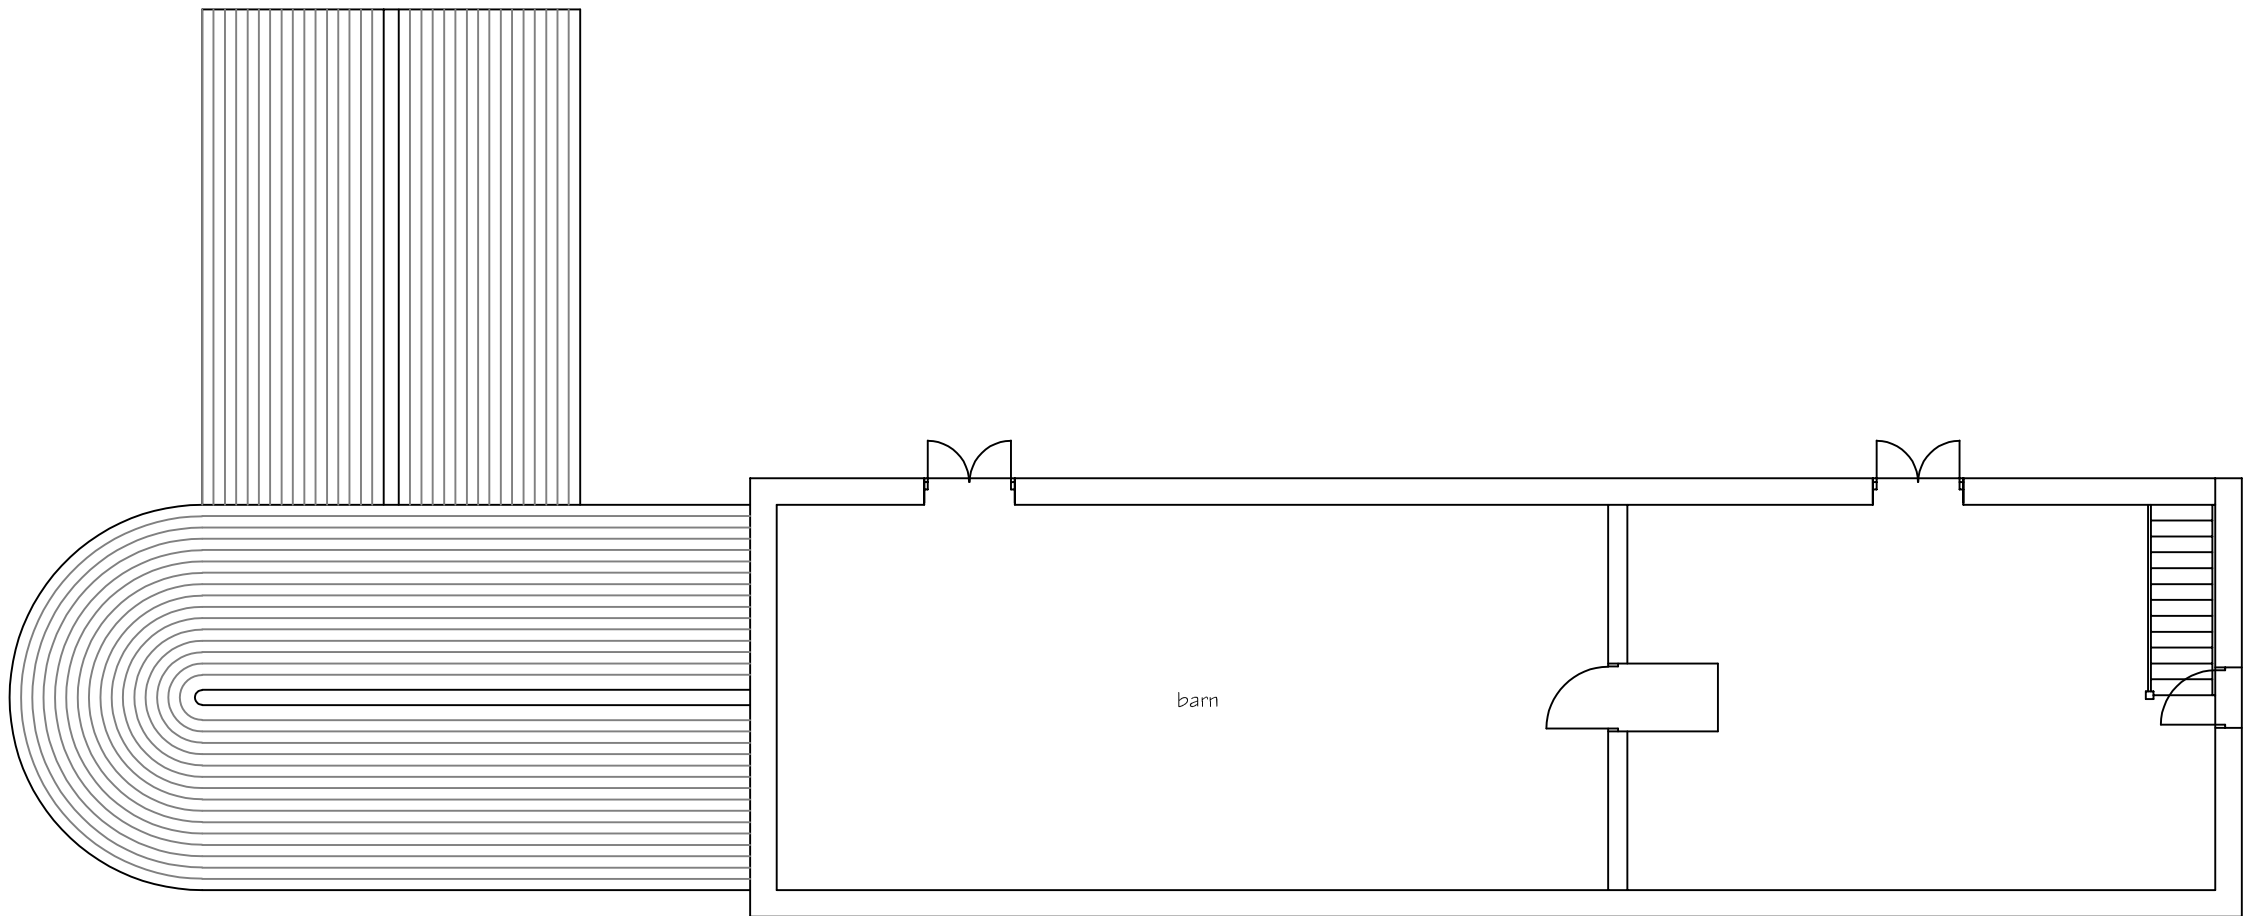

PROPOSED FIRST FLOOR 1:100

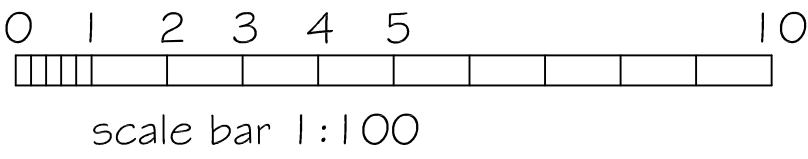

SJF PLANNING & DESIGN SERVICE 01225 782078 simonnearthebell@gmail.com		
PROPOSED	TWO STOREY EXTENSION SINGLE STOREY EXTENSION DOUBLE GARAGE & PORCH	
CLIENT	MR G WALTERS	
LOCATION	MANOR FARM SANDRIDGE COMMON MELKSHAM SN1 2 7QT	
TITLE	PROPOSED FLOOR PLANS	
DRG NO	ISSUE	DATE
2630-3	1	AUG 2026