



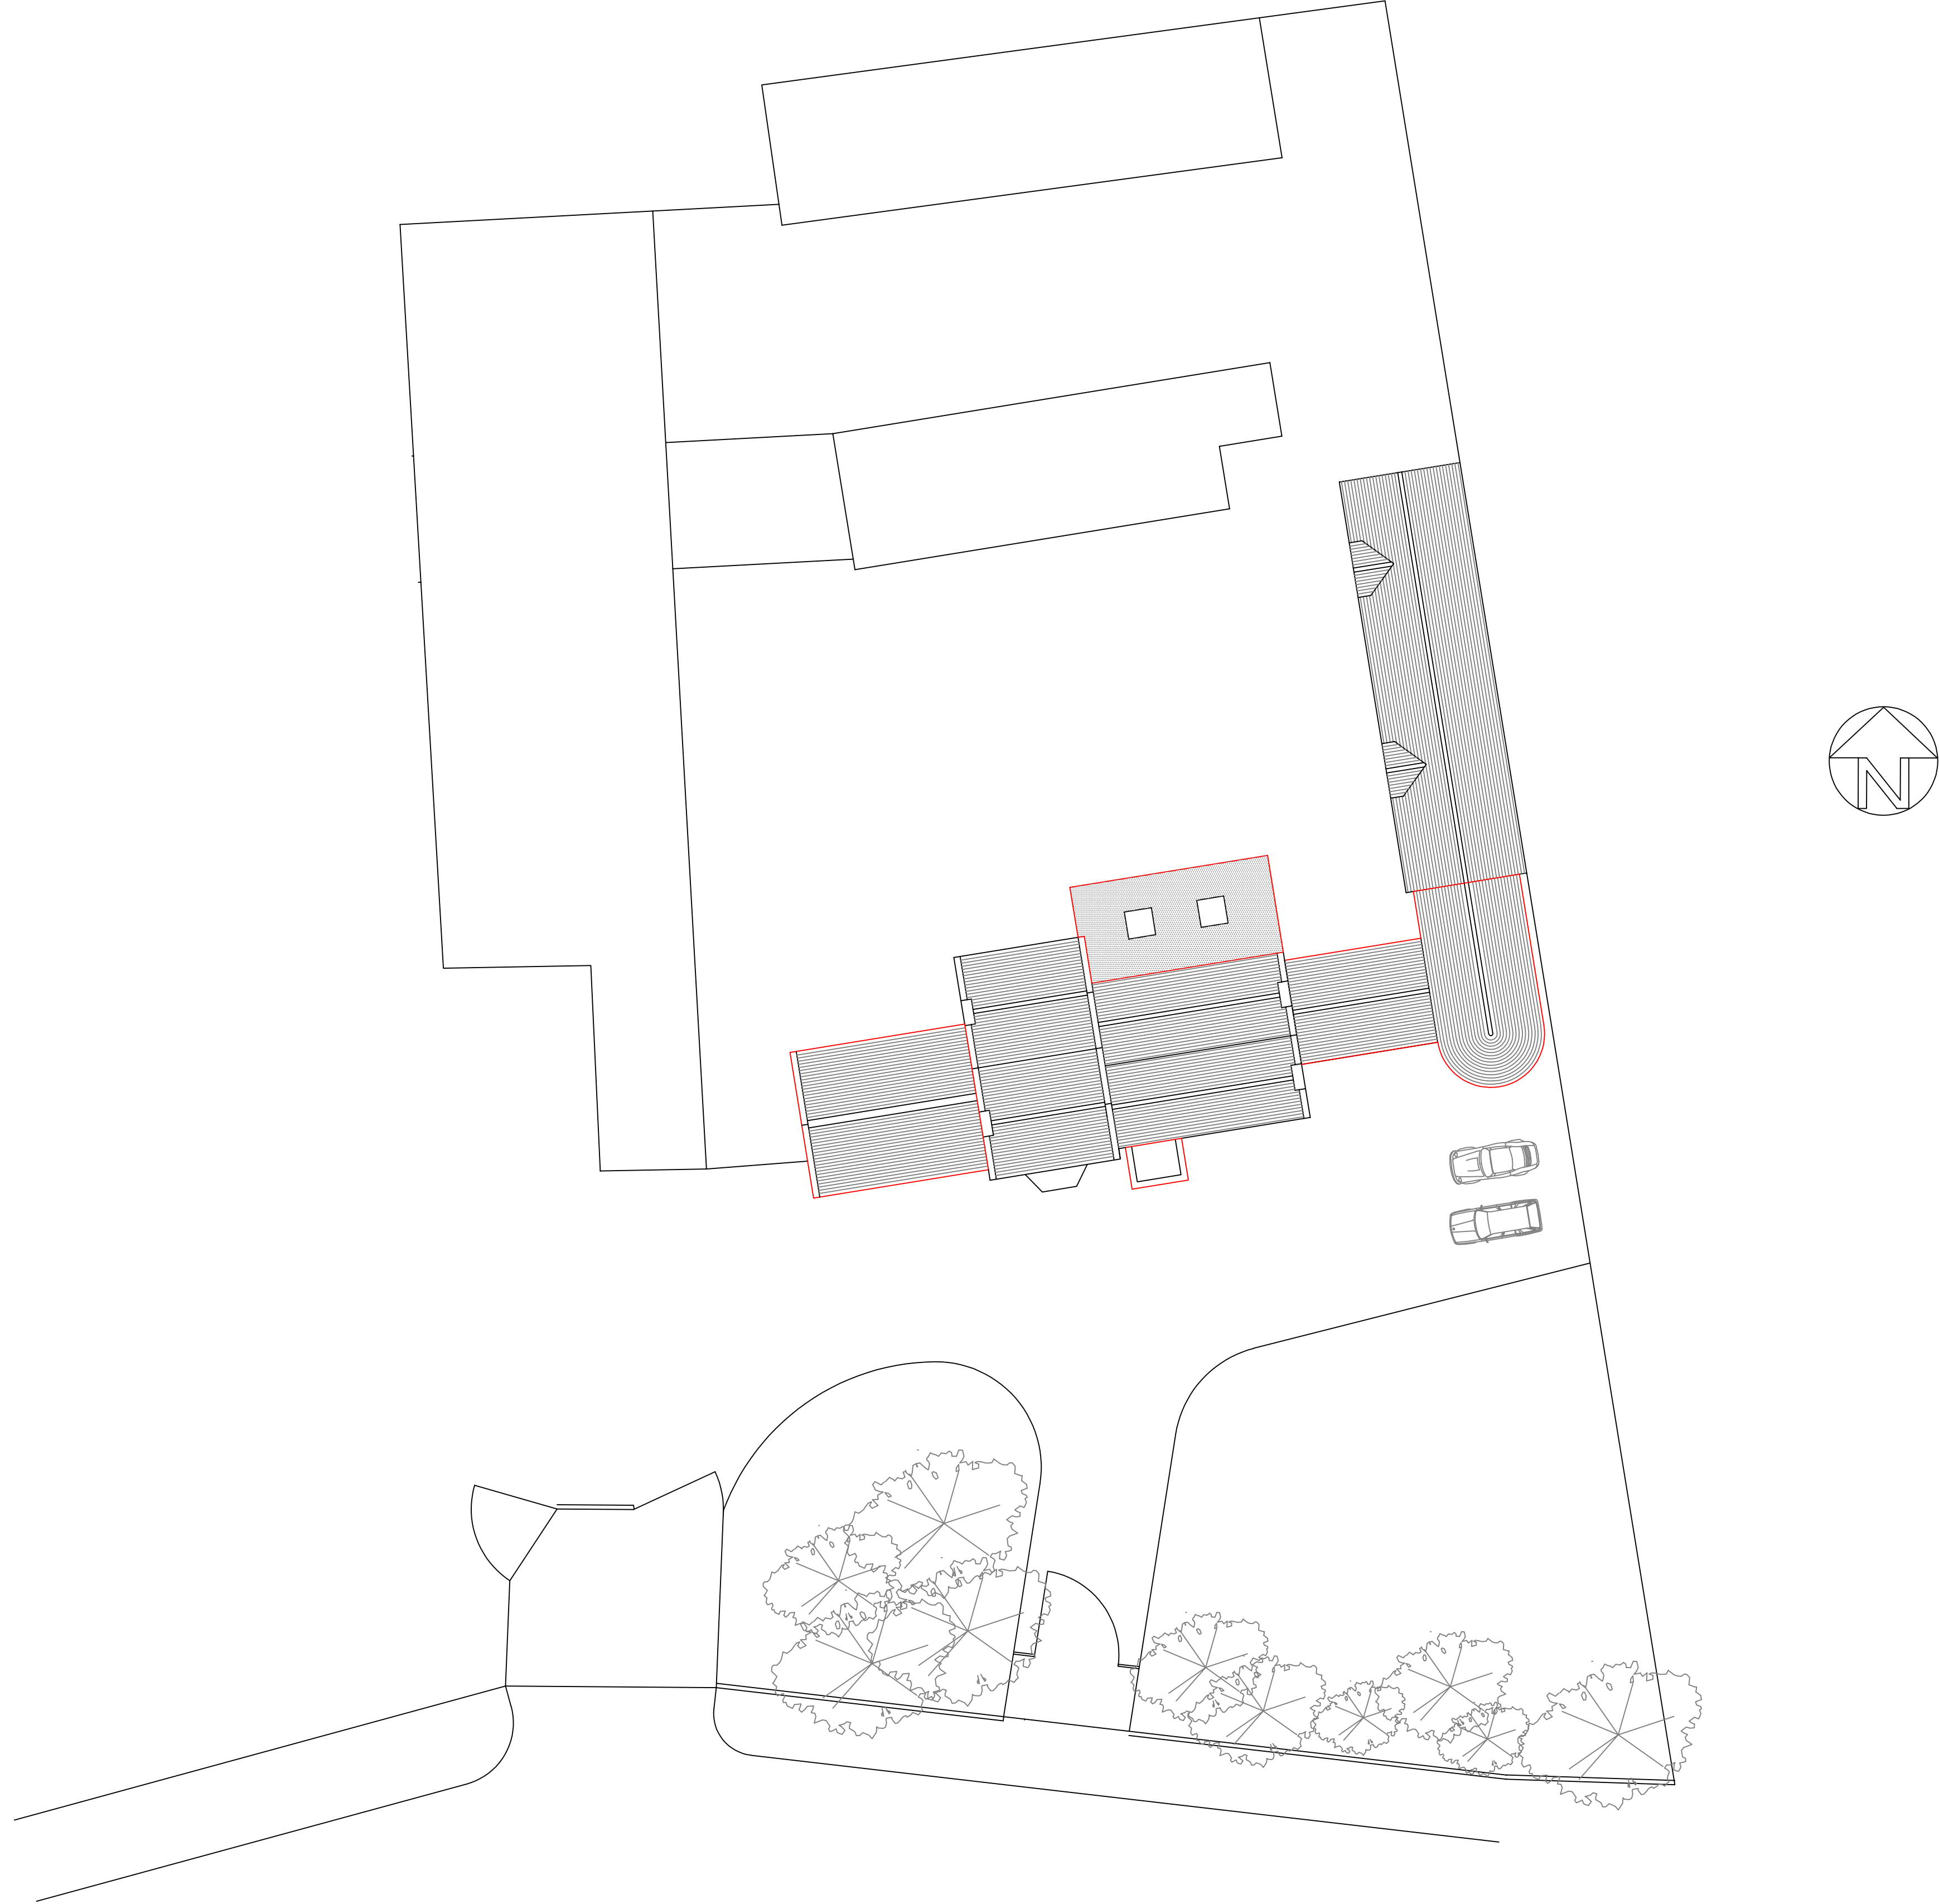

SITE PLAN 1:200

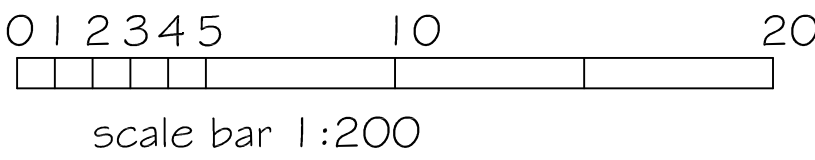

SJF PLANNING & DESIGN SERVICE 01225 782078 simonnearthebell@gmail.com		
PROPOSED	TWO STOREY EXTENSION SINGLE STOREY EXTENSION DOUBLE GARAGE & PORCH	
CLIENT	MR G WALTERS	
LOCATION	MANOR FARM SANDRIDGE COMMON MELKSHAM SN1 2 7QT	
TITLE	PROPOSED BLOCK PLAN 1:200	
DRG NO	ISSUE	DATE
2026-5	1	AUG 2026